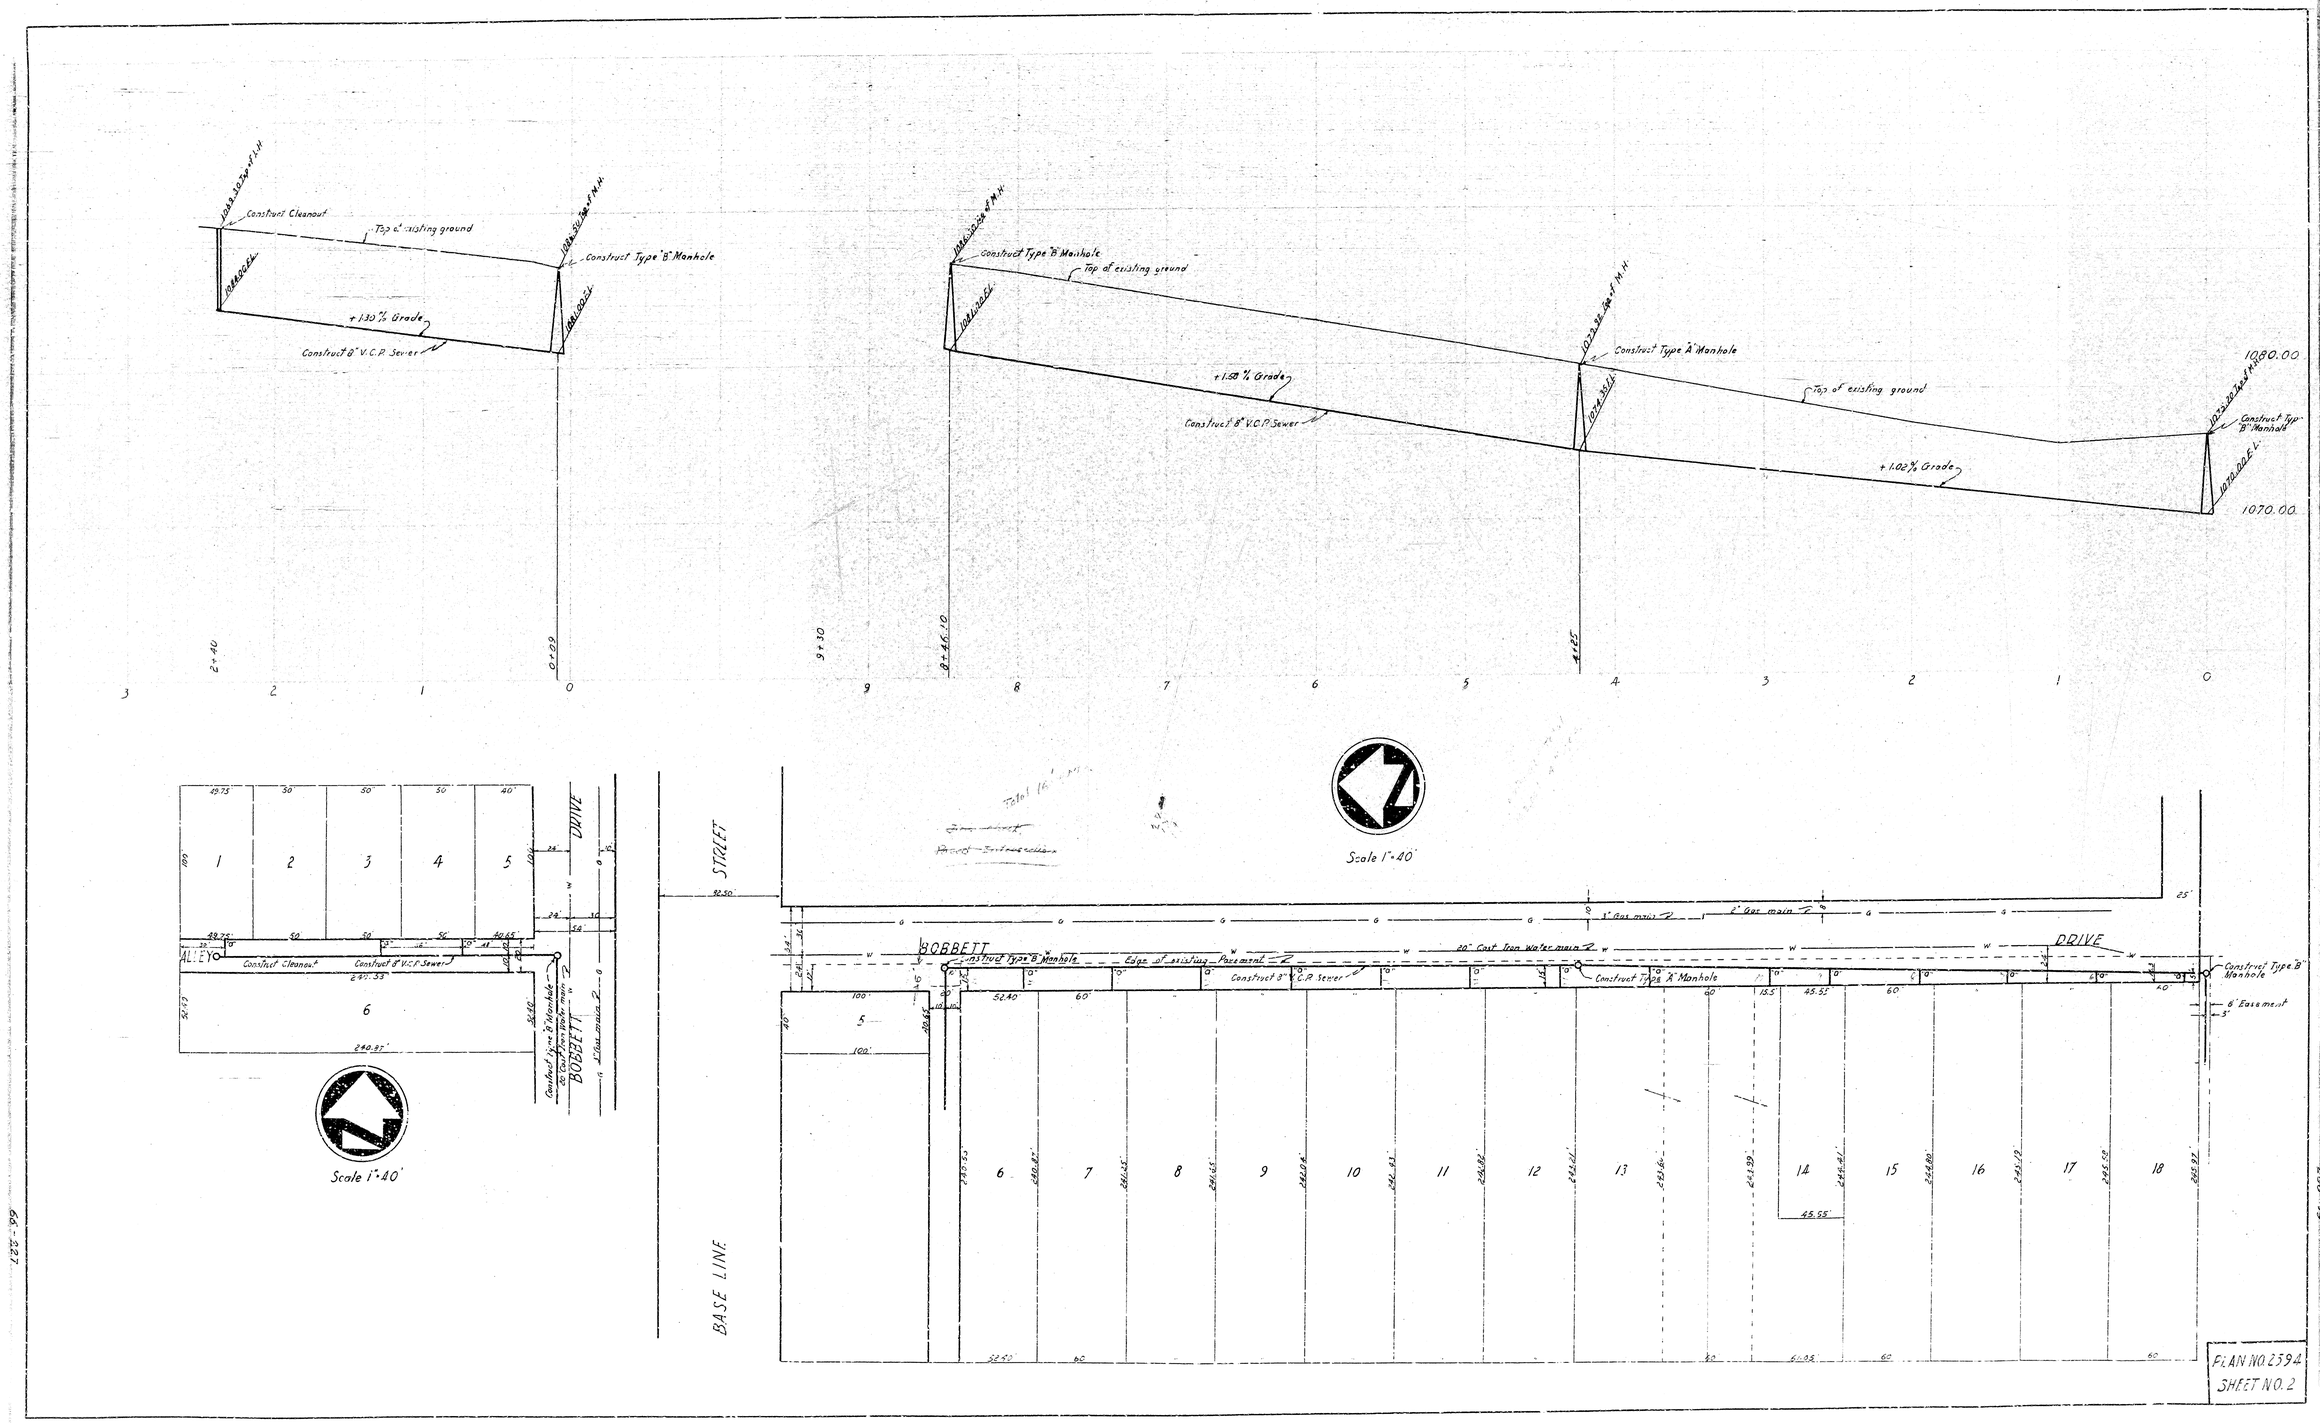
Construct Cleanout
Top of existing ground
Construct Type "B" Manhole
+1.30 % Grade
Construct 8" V.C.P. Sewer
Construct Type "B" Manhole
Top of existing ground
+1.58 % Grade
Construct 8" V.C.P. Sewer
Construct Type "A" Manhole
Top of existing ground
+1.02 % Grade
Construct Type "B" Manhole
1080.00
1070.00
Scale 1"=40'
ALLEY
Construct Cleanout
Construct 8" V.C.P. Sewer
DRIVE
BOBBETT
STREET
BASE LINE
Scale 1"=40'
BOBBETT
Construct Type "B" Manhole
Edge of existing Pavement
Construct 8" V.C.P. Sewer
20" Cast Iron Water main
Construct Type "A" Manhole
DRIVE
Construct Type "B" Manhole
6' Easement
PLAN NO. 2594
SHEET NO. 2

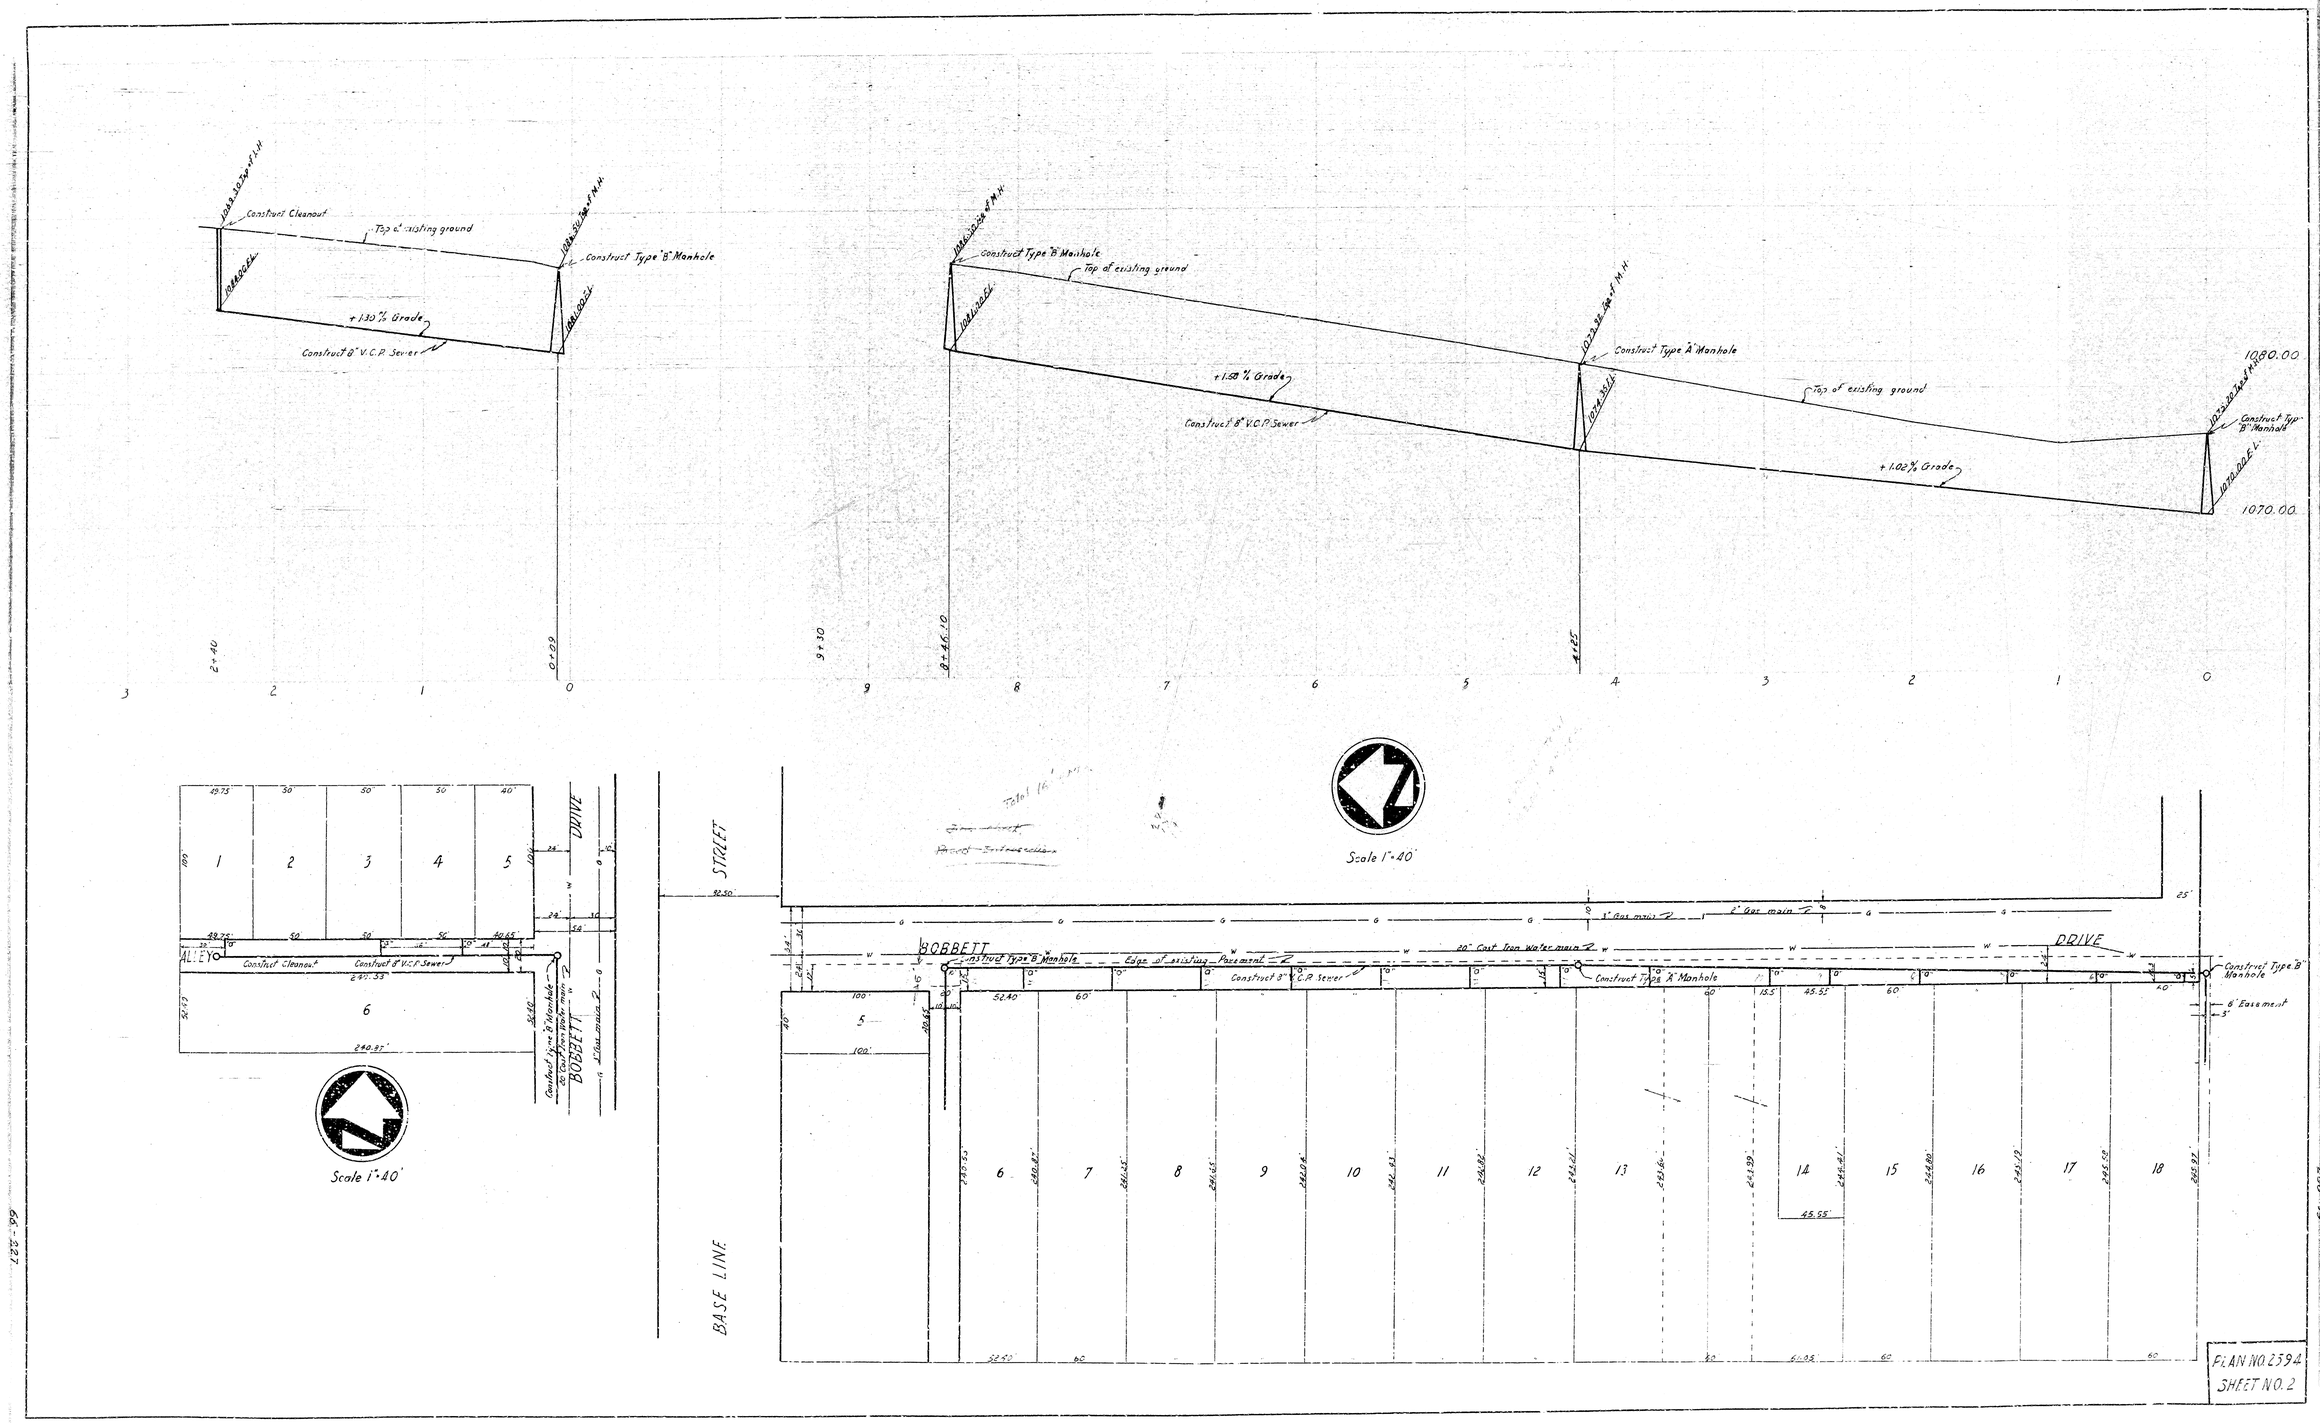
Construct Cleanout
Top of existing ground
Construct Type "B" Manhole
+1.30 % Grade
Construct 8" V.C.P. Sewer
Construct Type "B" Manhole
Top of existing ground
+1.58 % Grade
Construct 8" V.C.P. Sewer
Construct Type "A" Manhole
Top of existing ground
+1.02 % Grade
Construct Type "B" Manhole
1080.00
1070.00
Scale 1"=40'
ALLEY
Construct Cleanout
Construct 8" V.C.P. Sewer
DRIVE
BOBBETT
STREET
BASE LINE
Scale 1"=40'
BOBBETT
Construct Type "B" Manhole
Edge of existing Pavement
Construct 8" V.C.P. Sewer
20" Cast Iron Water main
Construct Type "A" Manhole
DRIVE
Construct Type "B" Manhole
6' Easement
PLAN NO. 2594
SHEET NO. 2