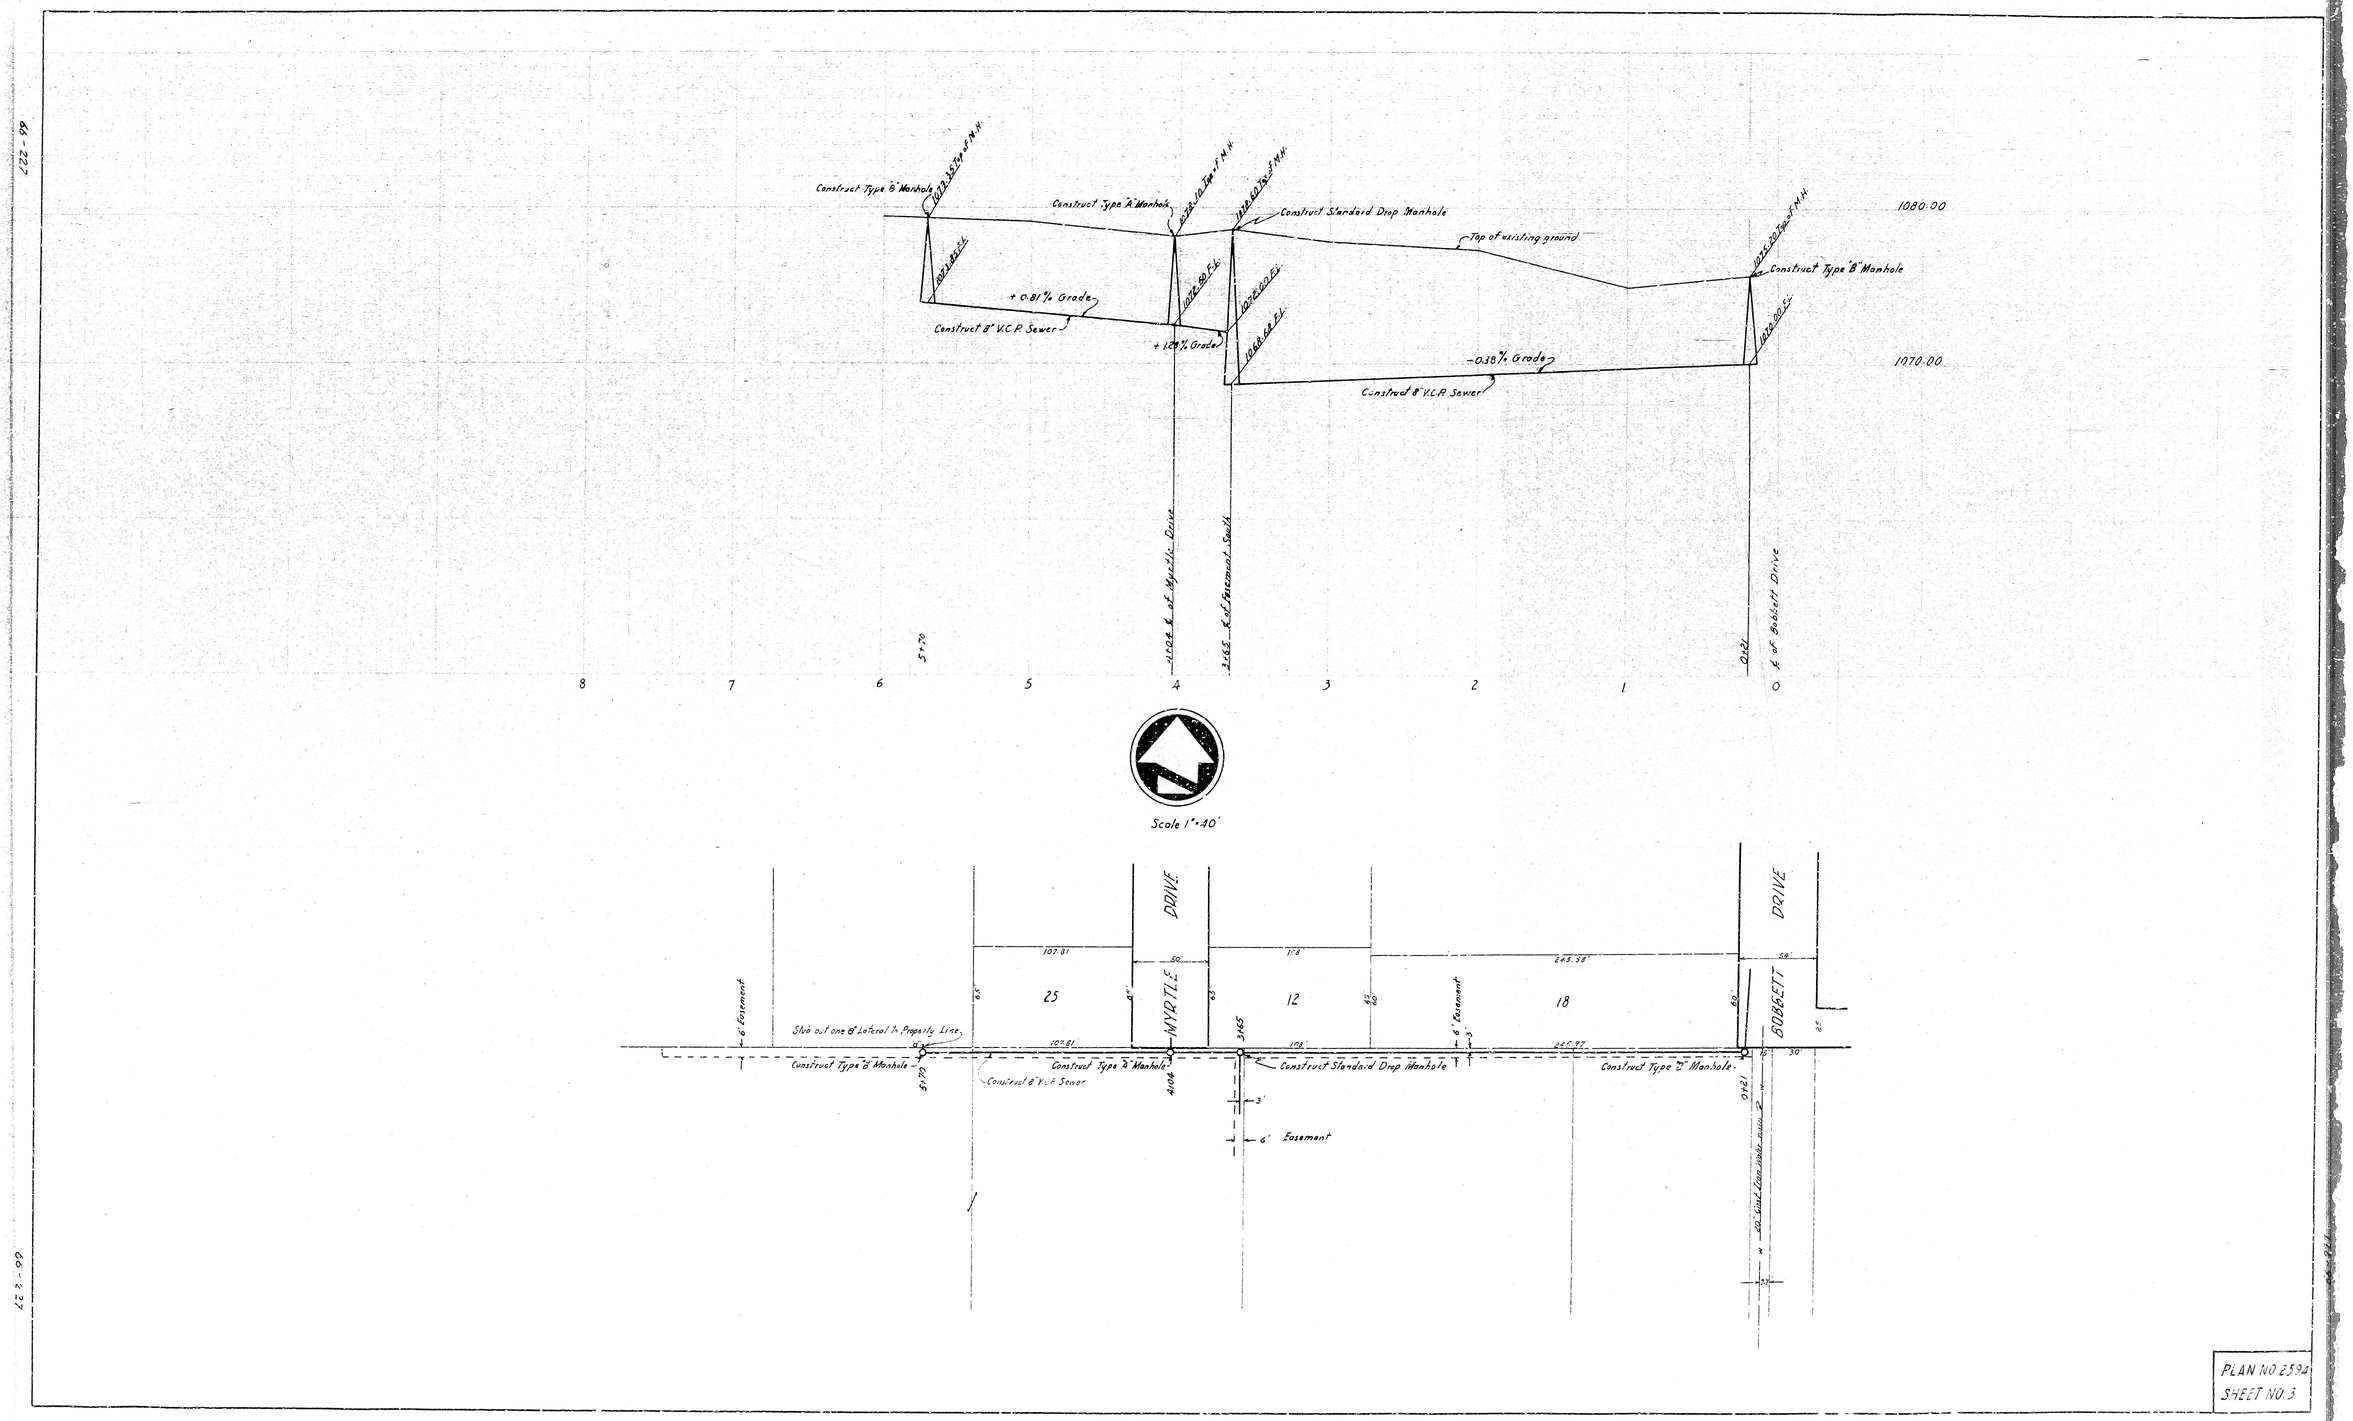
Construct Type "B" Manhole
Construct Type "A" Manhole
Construct Standard Drop Manhole
Top of existing ground
Construct Type "B" Manhole
1080.00
1070.00
+0.81% Grade
Construct 8" V.C.P. Sewer
+1.29% Grade
-0.38% Grade
Construct 8" V.C.P. Sewer
1+04 ℄ of Mystic Drive
1+65 ℄ of Pavement South
0+21 ℄ of Babbitt Drive
8
7
6
5+70
5
4
3
2
1
0
Scale 1" = 40'
DRIVE
MYRTLE
DRIVE
BABBITT
6' Easement
Stub out one 6" Lateral to Property Line
Construct Type "B" Manhole
Construct Type "A" Manhole
Construct Standard Drop Manhole
Construct Type "B" Manhole
Construct 8" V.C.P. Sewer
6' Easement
25
12
18
107.81
108'
245.98
50'
58'
30'
22'
PLAN NO. 2594
SHEET NO. 3