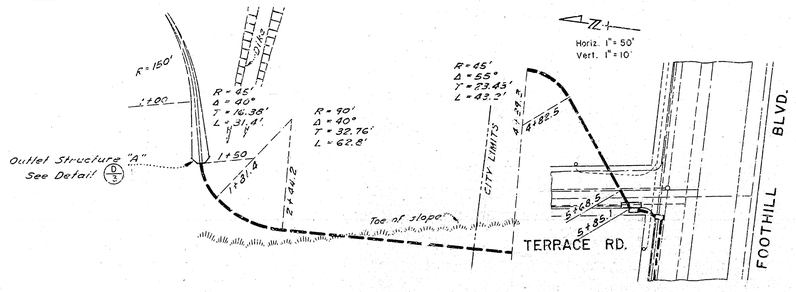

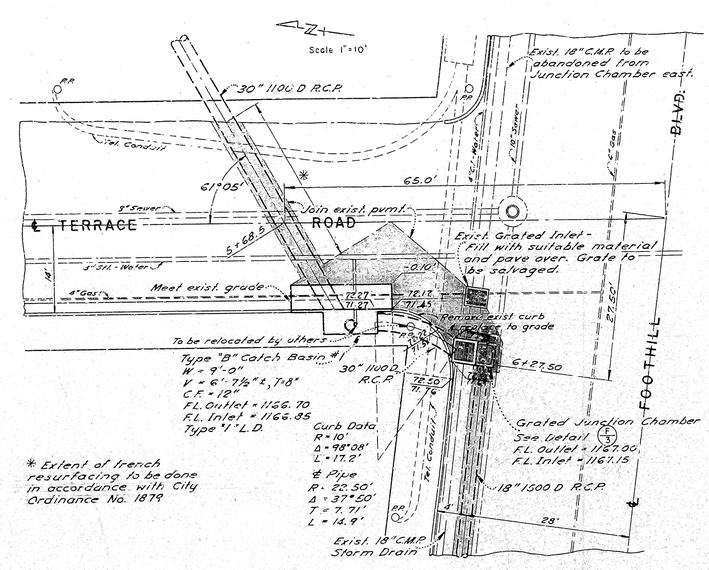

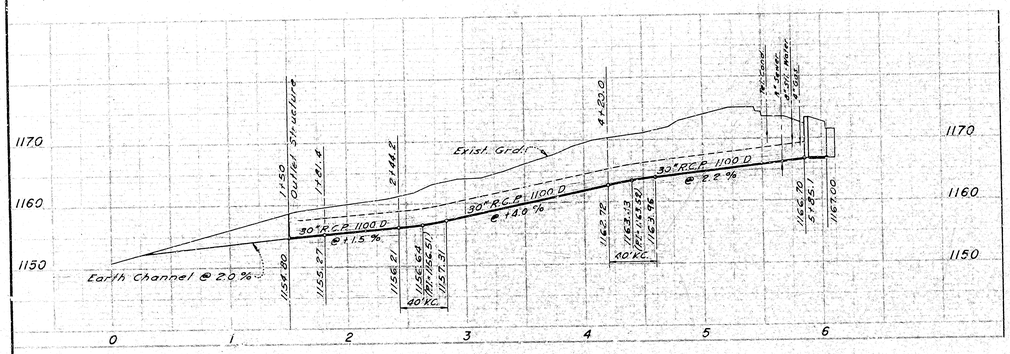

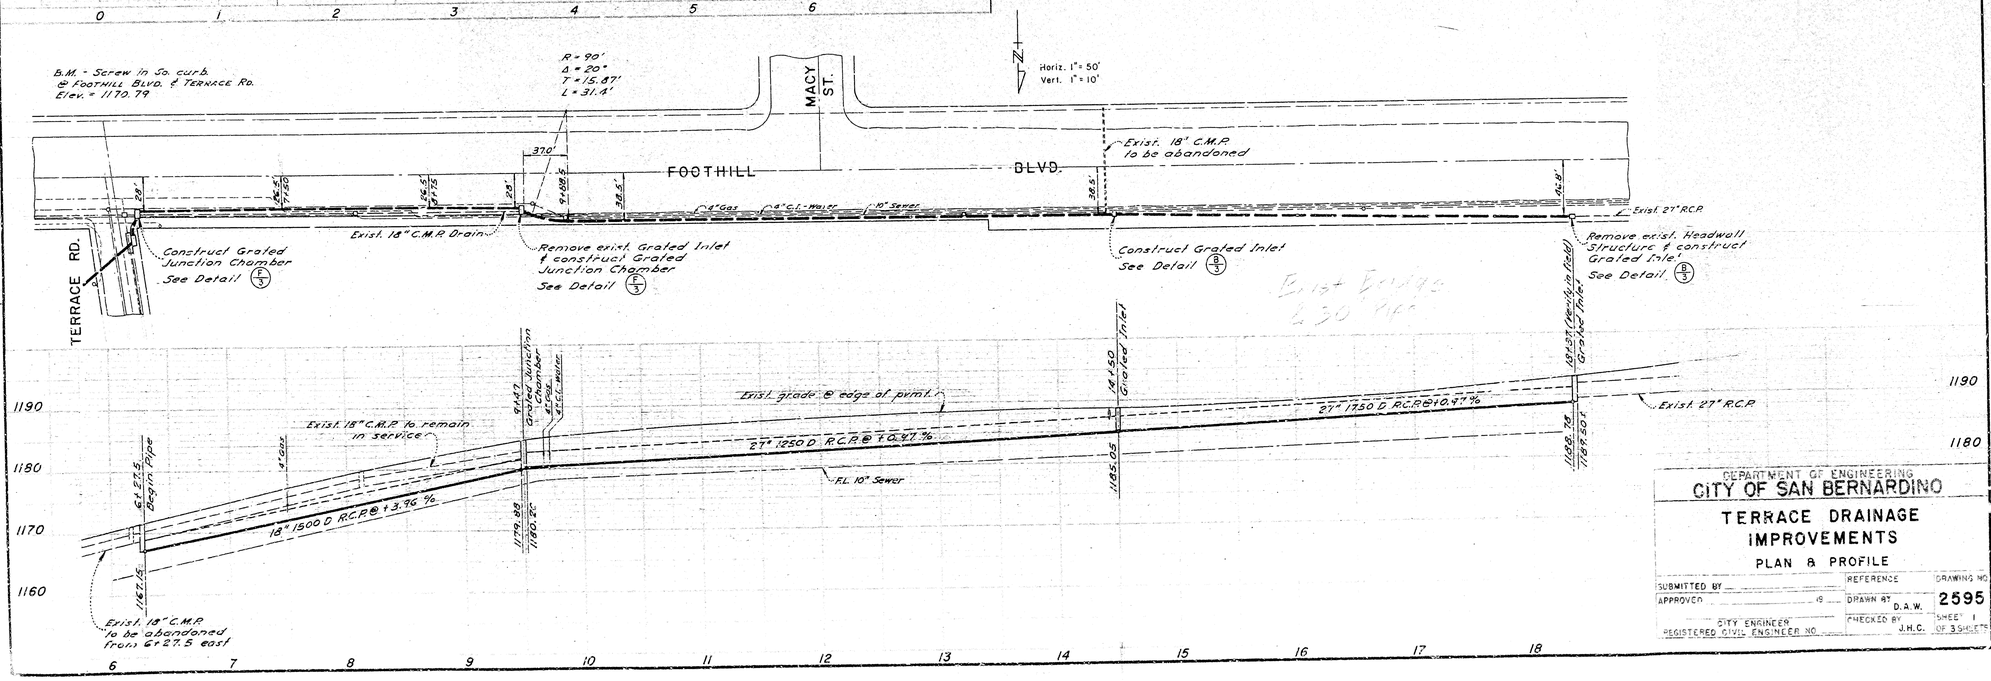

DEPARTMENT OF ENGINEERING
CITY OF SAN BERNARDINO

TERRACE DRAINAGE IMPROVEMENTS

PLAN & PROFILE

SUBMITTED BY	REFERENCE	DRAWING NO.
APPROVED 19	DRAWN BY D.A.W.	2595
CITY ENGINEER	CHECKED BY J.H.C.	SHEET 1 OF 3 SHEETS
REGISTERED CIVIL ENGINEER NO.		

FOURNIER ENGINEERS
CONSULTING ENGINEERS
SAN BERNARDINO, CALIFORNIA
TRACED BY D.A.W.
CHECKED BY J.H.C.
Registered Civil Engineer No. 7065

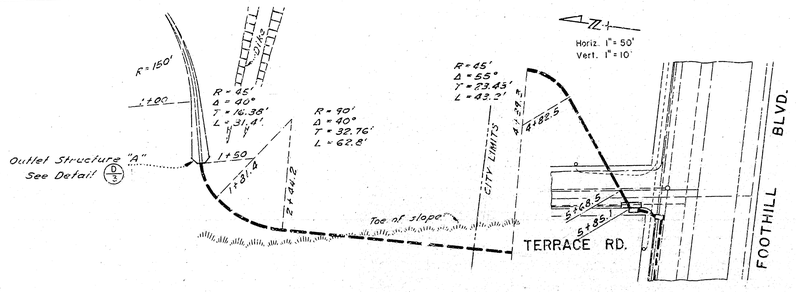

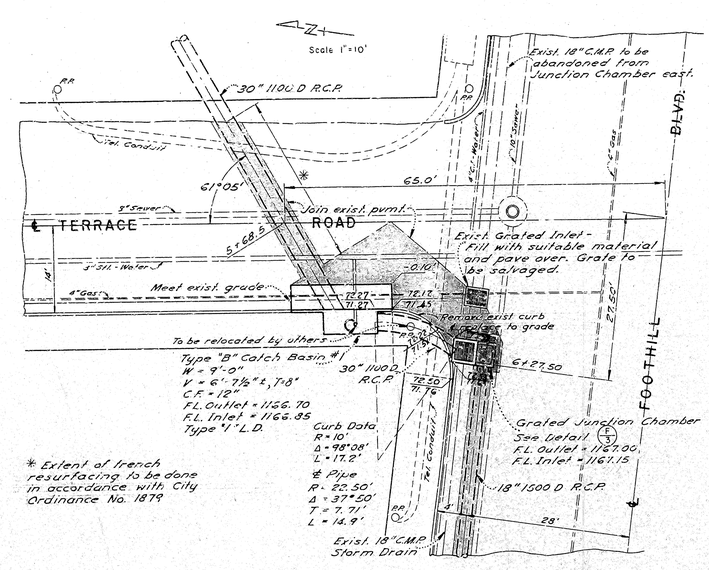

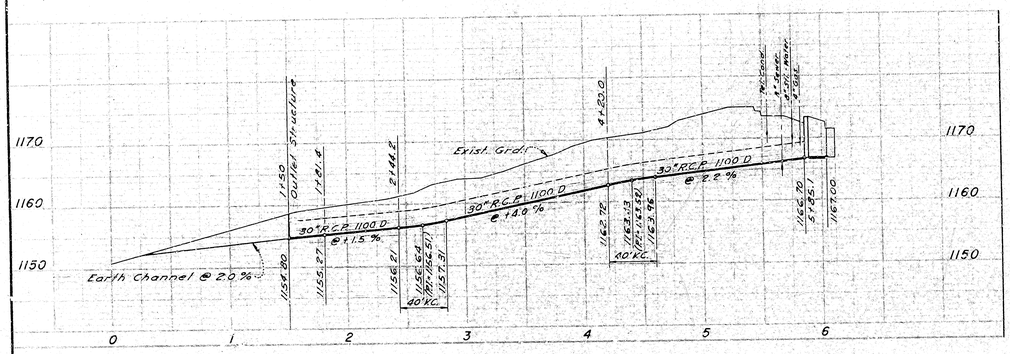

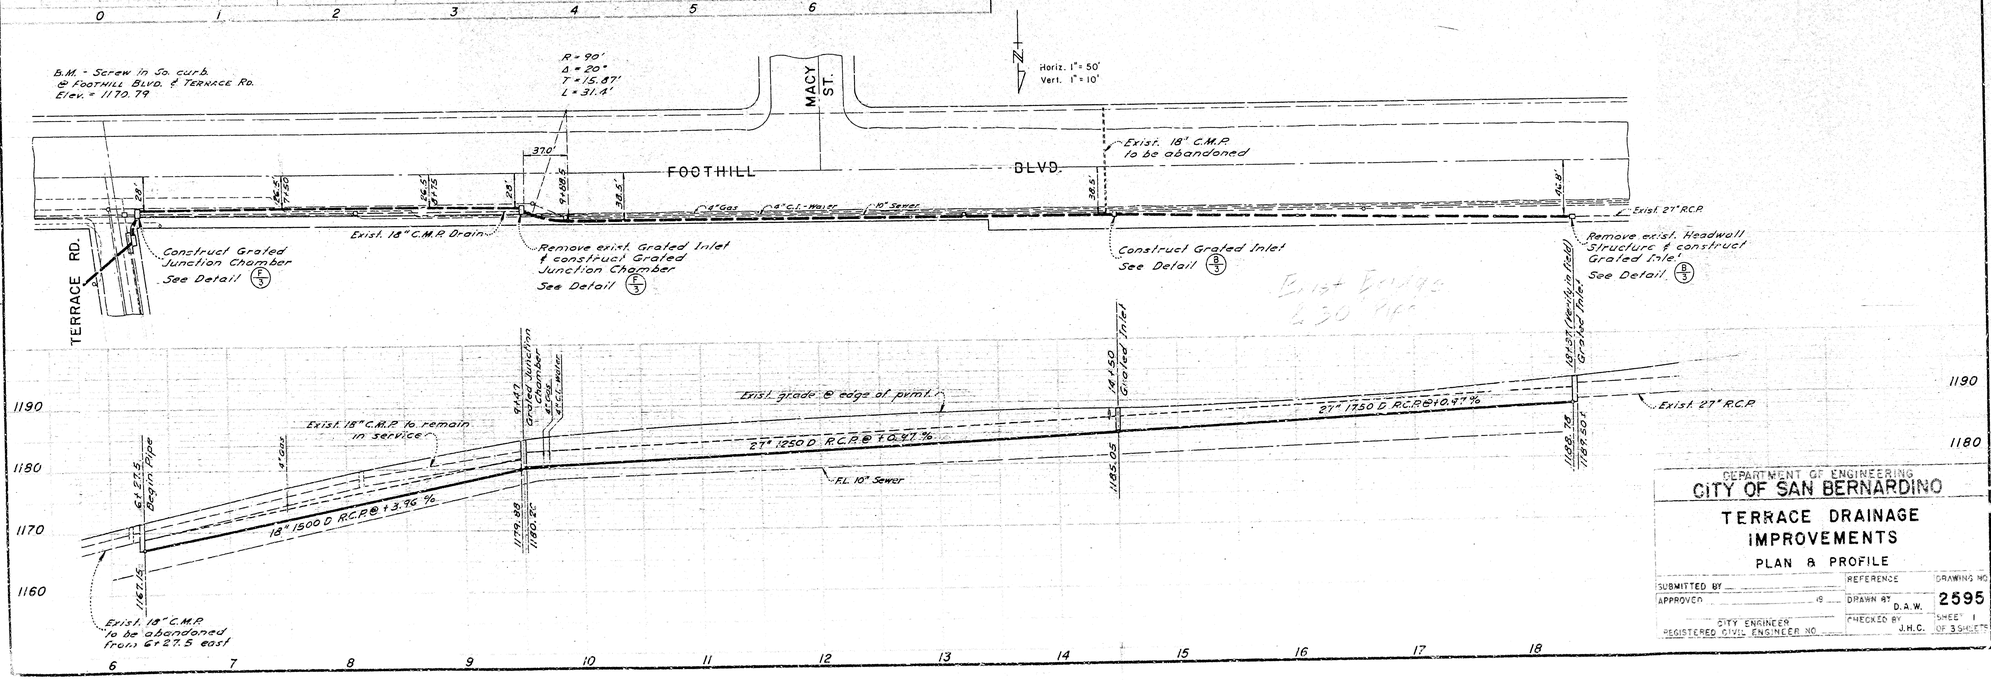

DEPARTMENT OF ENGINEERING
CITY OF SAN BERNARDINO

TERRACE DRAINAGE IMPROVEMENTS

PLAN & PROFILE

SUBMITTED BY	REFERENCE	DRAWING NO.
APPROVED 19	DRAWN BY D.A.W.	2595
CITY ENGINEER	CHECKED BY J.H.C.	SHEET 1 OF 3 SHEETS
REGISTERED CIVIL ENGINEER NO.		

FOURNIER ENGINEERS
CONSULTING ENGINEERS
SAN BERNARDINO, CALIFORNIA
TRACED BY D.A.W.
CHECKED BY J.H.C.
Registered Civil Engineer No. 7065

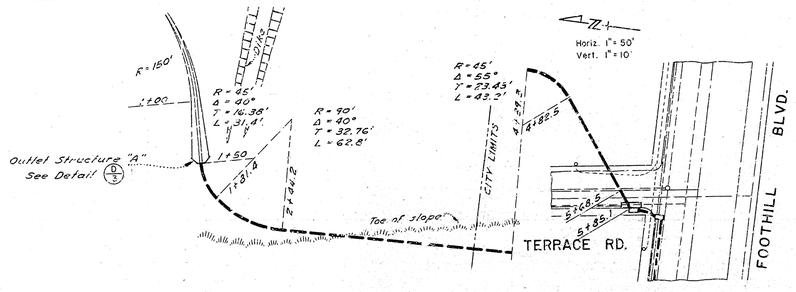

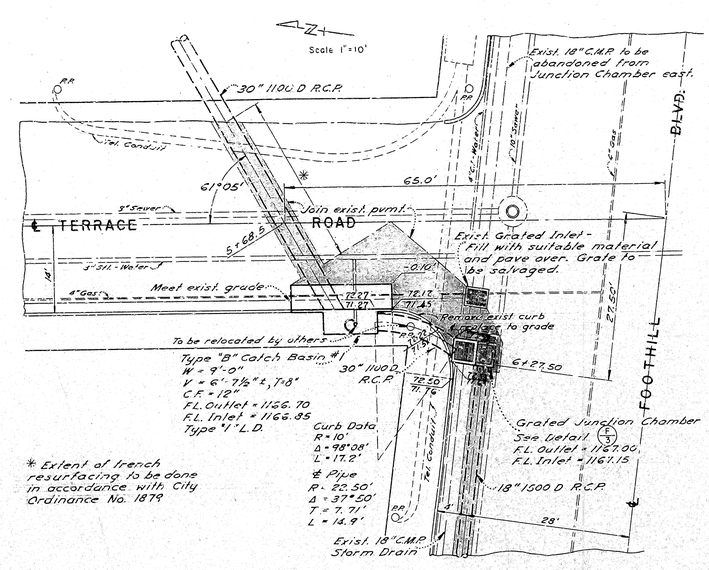

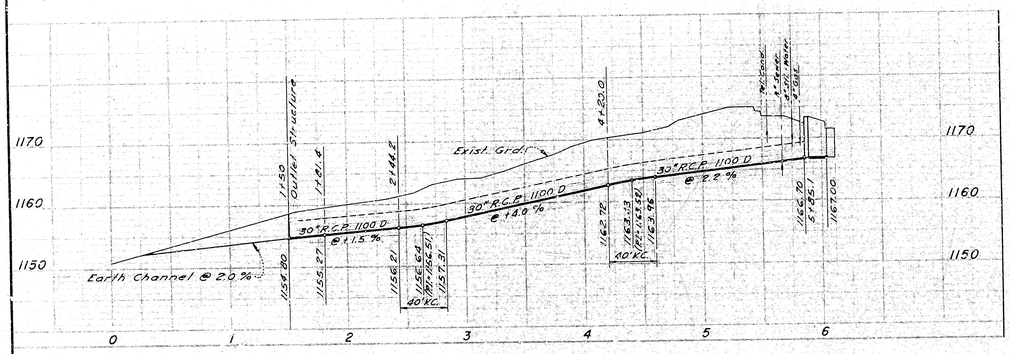

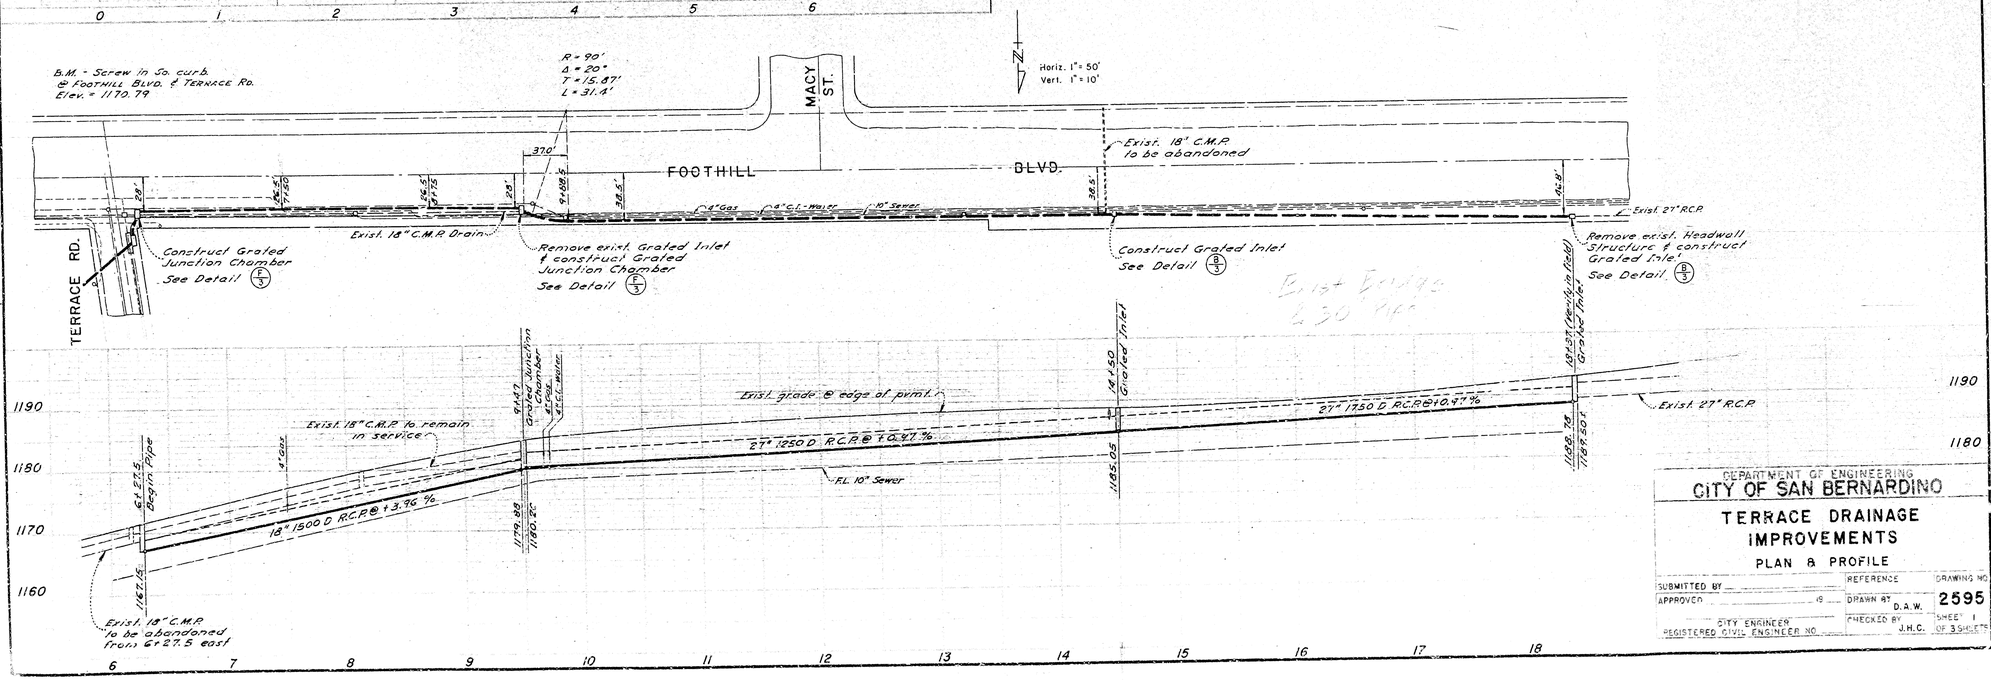

DEPARTMENT OF ENGINEERING
CITY OF SAN BERNARDINO

TERRACE DRAINAGE IMPROVEMENTS

PLAN & PROFILE

SUBMITTED BY	REFERENCE	DRAWING NO.
APPROVED 19	DRAWN BY D.A.W.	2595
CITY ENGINEER	CHECKED BY J.H.C.	SHEET 1 OF 3 SHEETS
REGISTERED CIVIL ENGINEER NO.		

FOURNIER ENGINEERS
CONSULTING ENGINEERS
SAN BERNARDINO, CALIFORNIA
TRACED BY D.A.W.
CHECKED BY J.H.C.
Registered Civil Engineer No. 7065