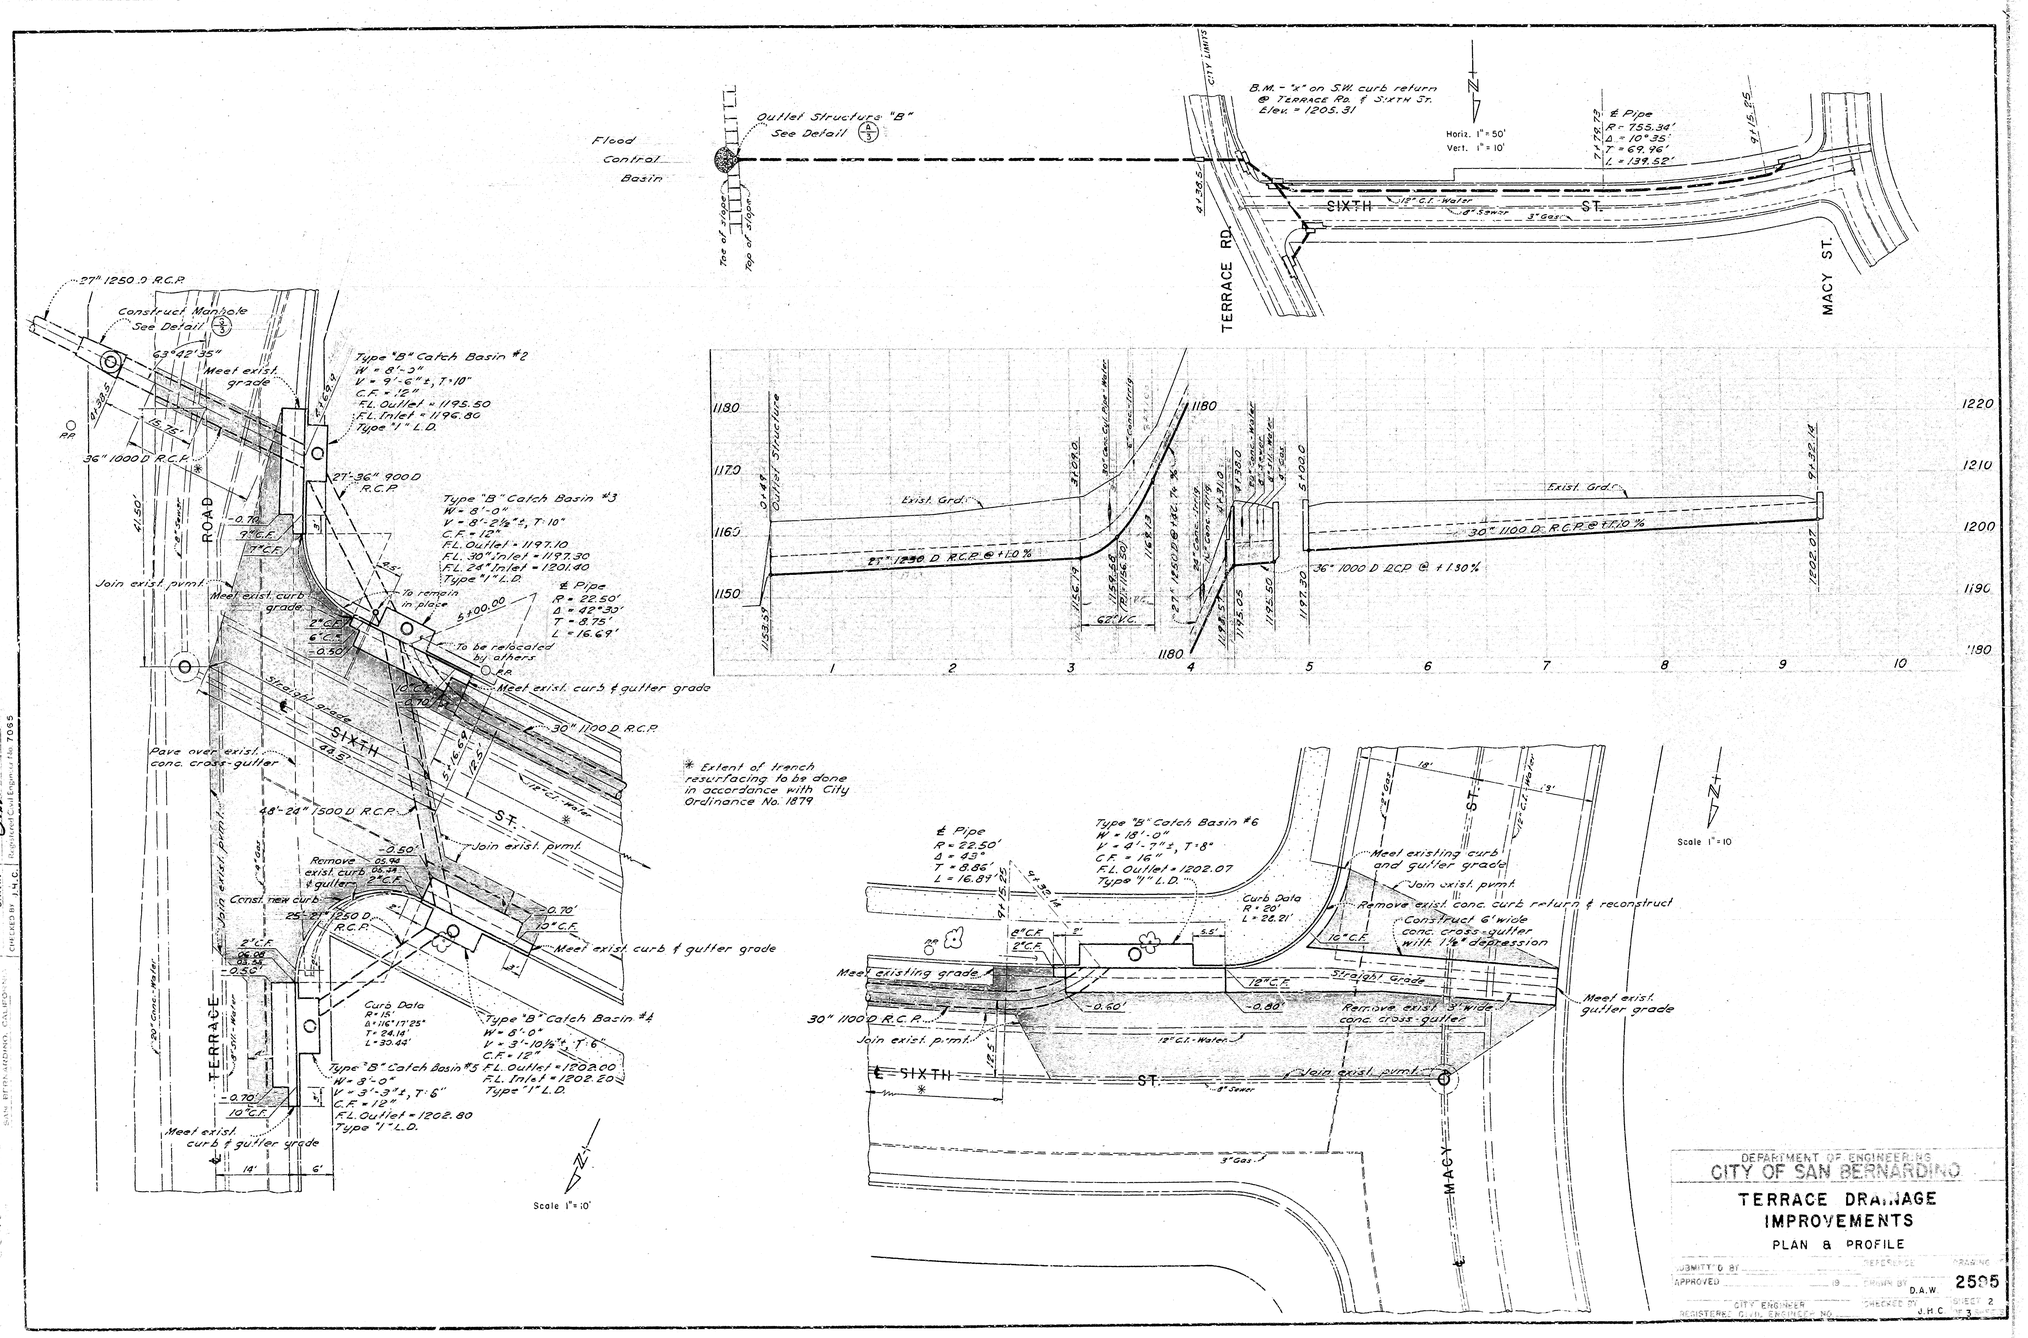

DONKE, CRISP & BRODIE
CONSULTING ENGINEERS
SAN BERNARDINO, CALIFORNIA

DRAWN BY D.A.W.
TRACED BY D.A.W.
CHECKED BY J.H.C.
Registered Civil Engineer No. 7065

DEPARTMENT OF ENGINEERING
CITY OF SAN BERNARDINO

TERRACE DRAINAGE IMPROVEMENTS

PLAN & PROFILE

SUBMITTED BY _____ REFERENCE _____ DRAWING 2505
APPROVED _____ 19__ DRAWN BY D.A.W.
CITY ENGINEER CHECKED BY J.H.C. SHEET 2 OF 3 SHEETS
REGISTERED CIVIL ENGINEER NO.