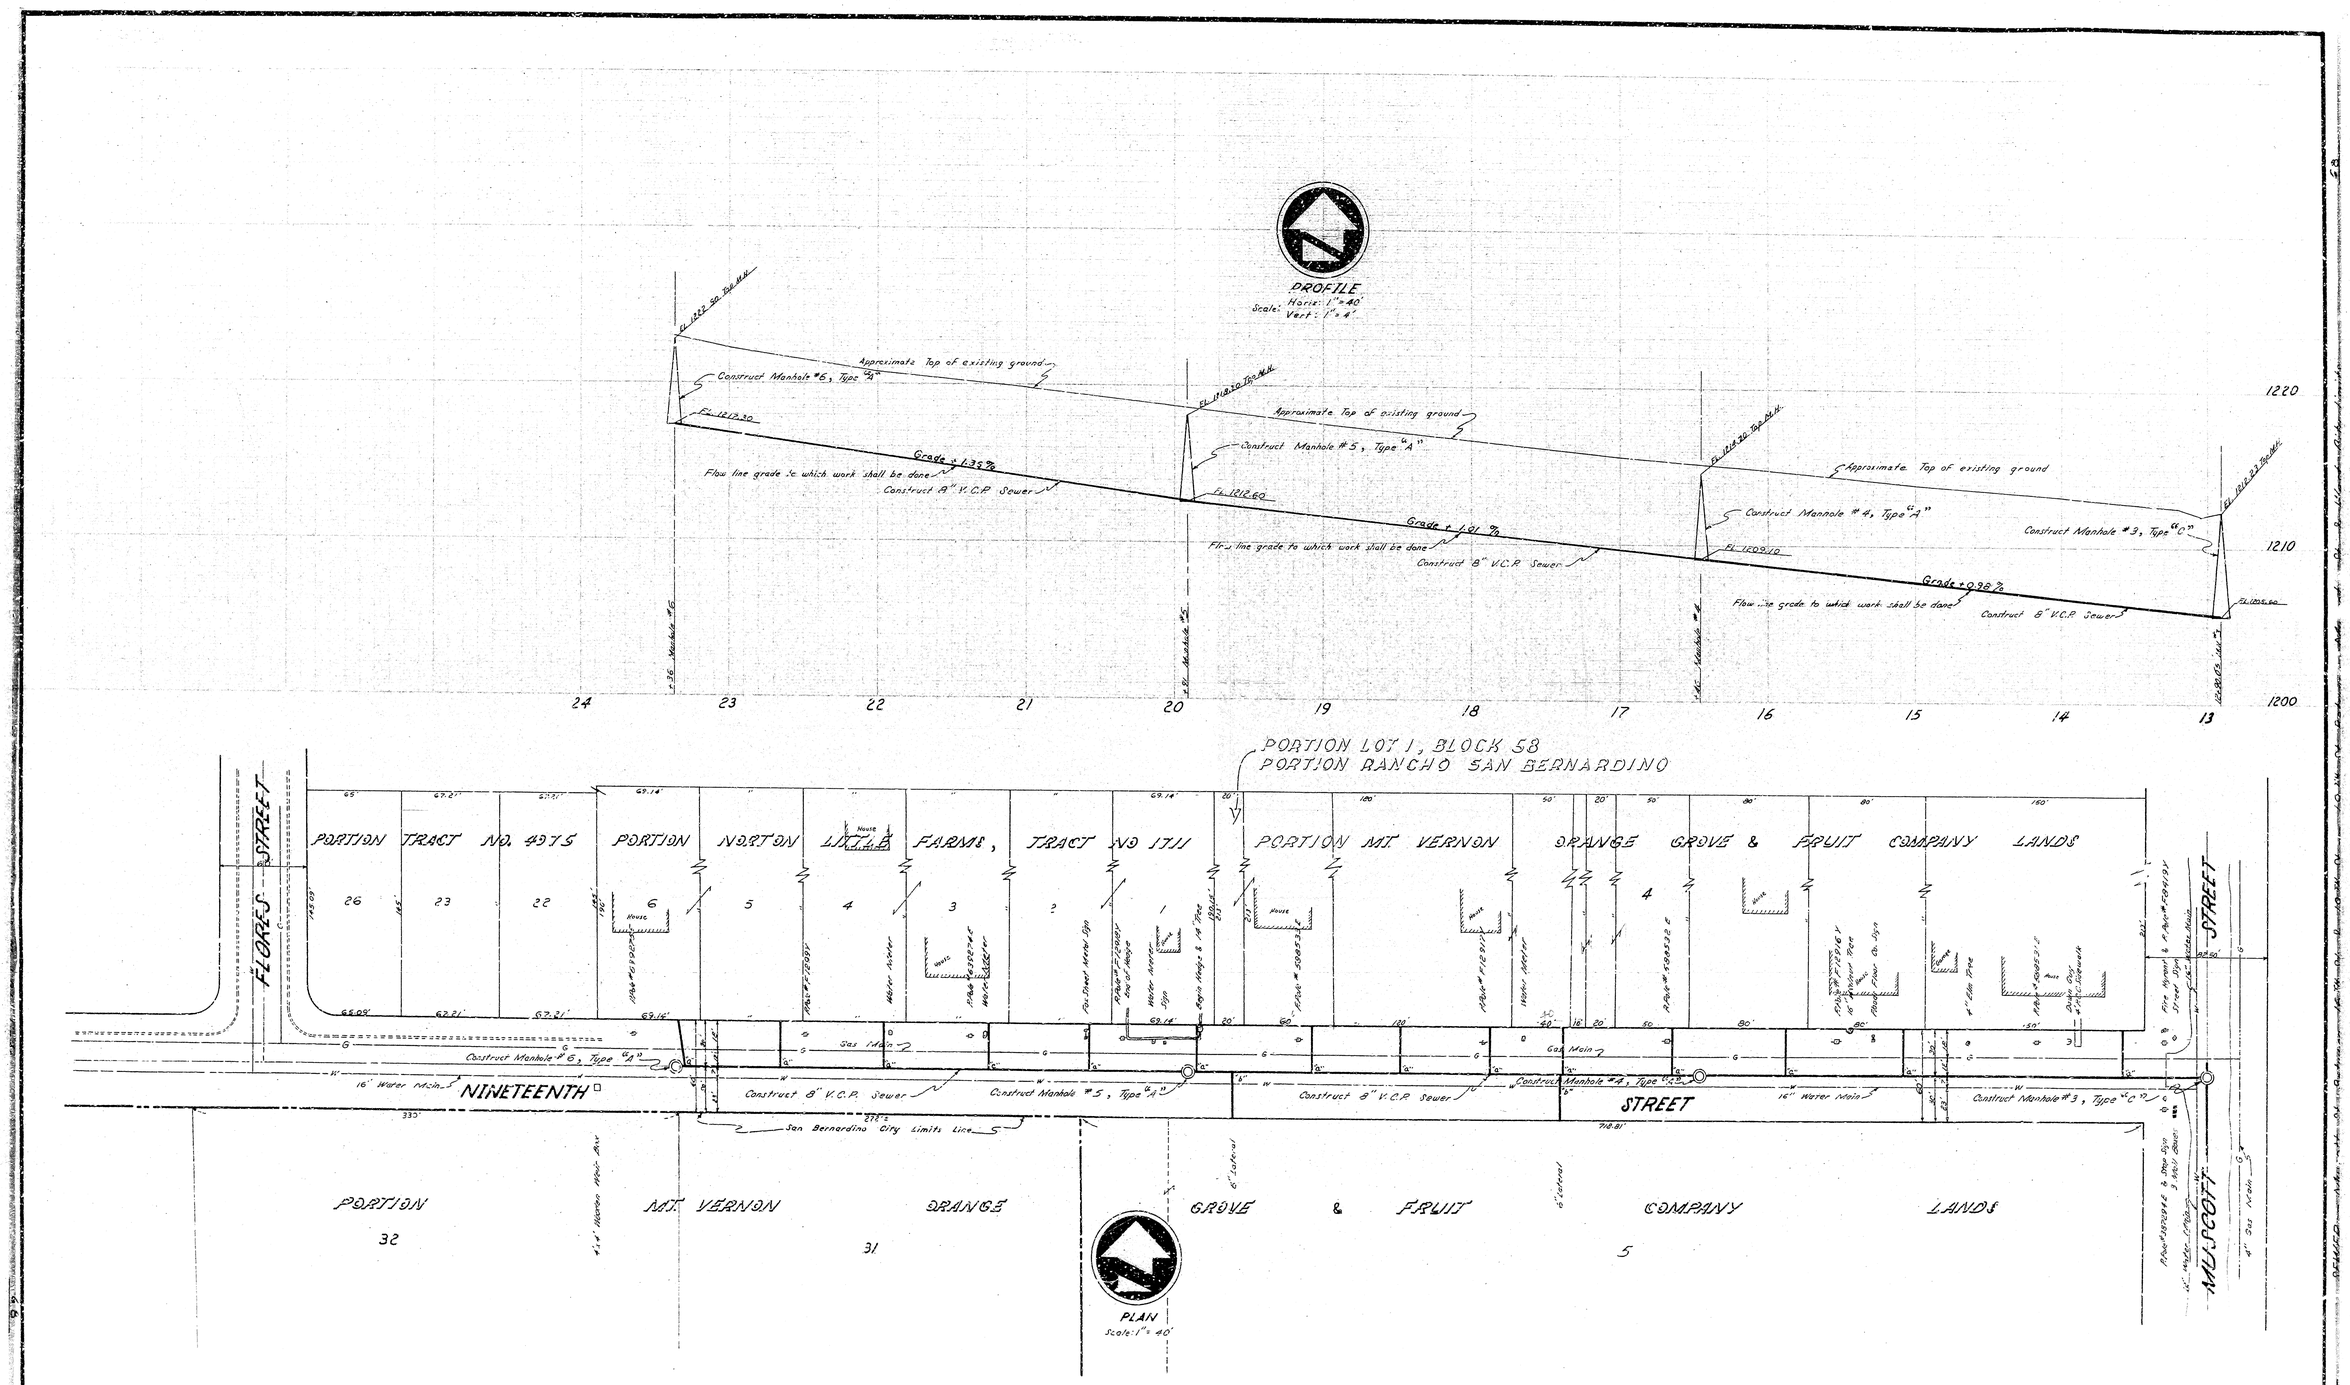

Plan No 2604
Sheet 2 Of 3 Sheets

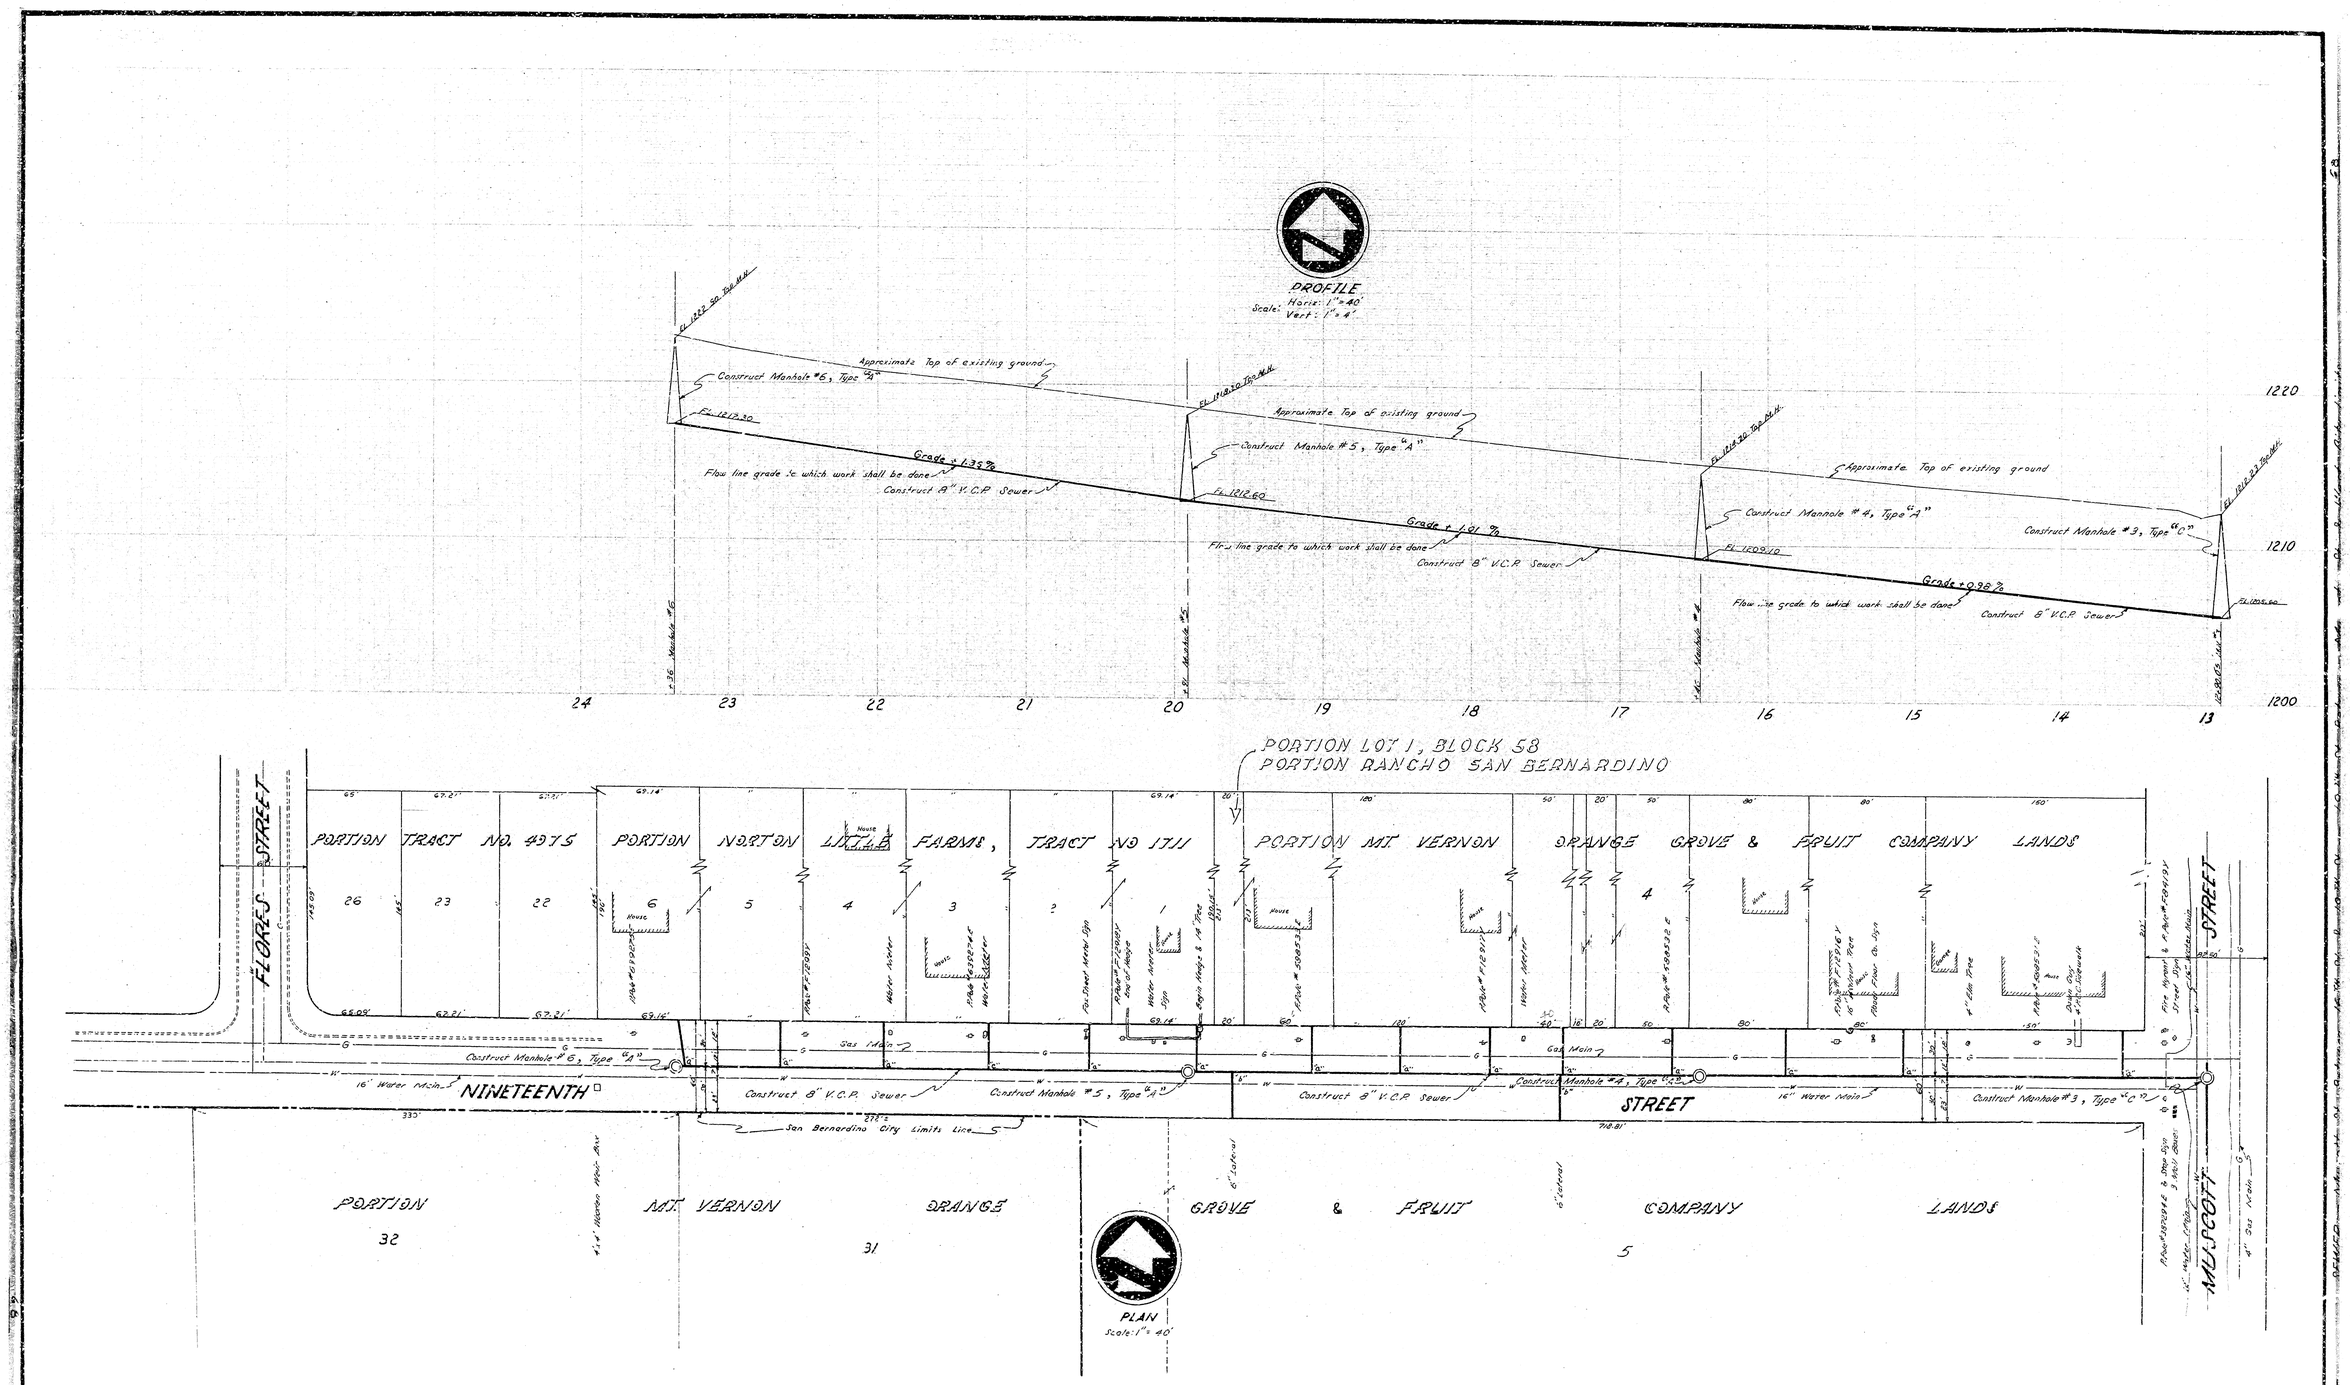

Plan No 2604
Sheet 2 Of 3 Sheets