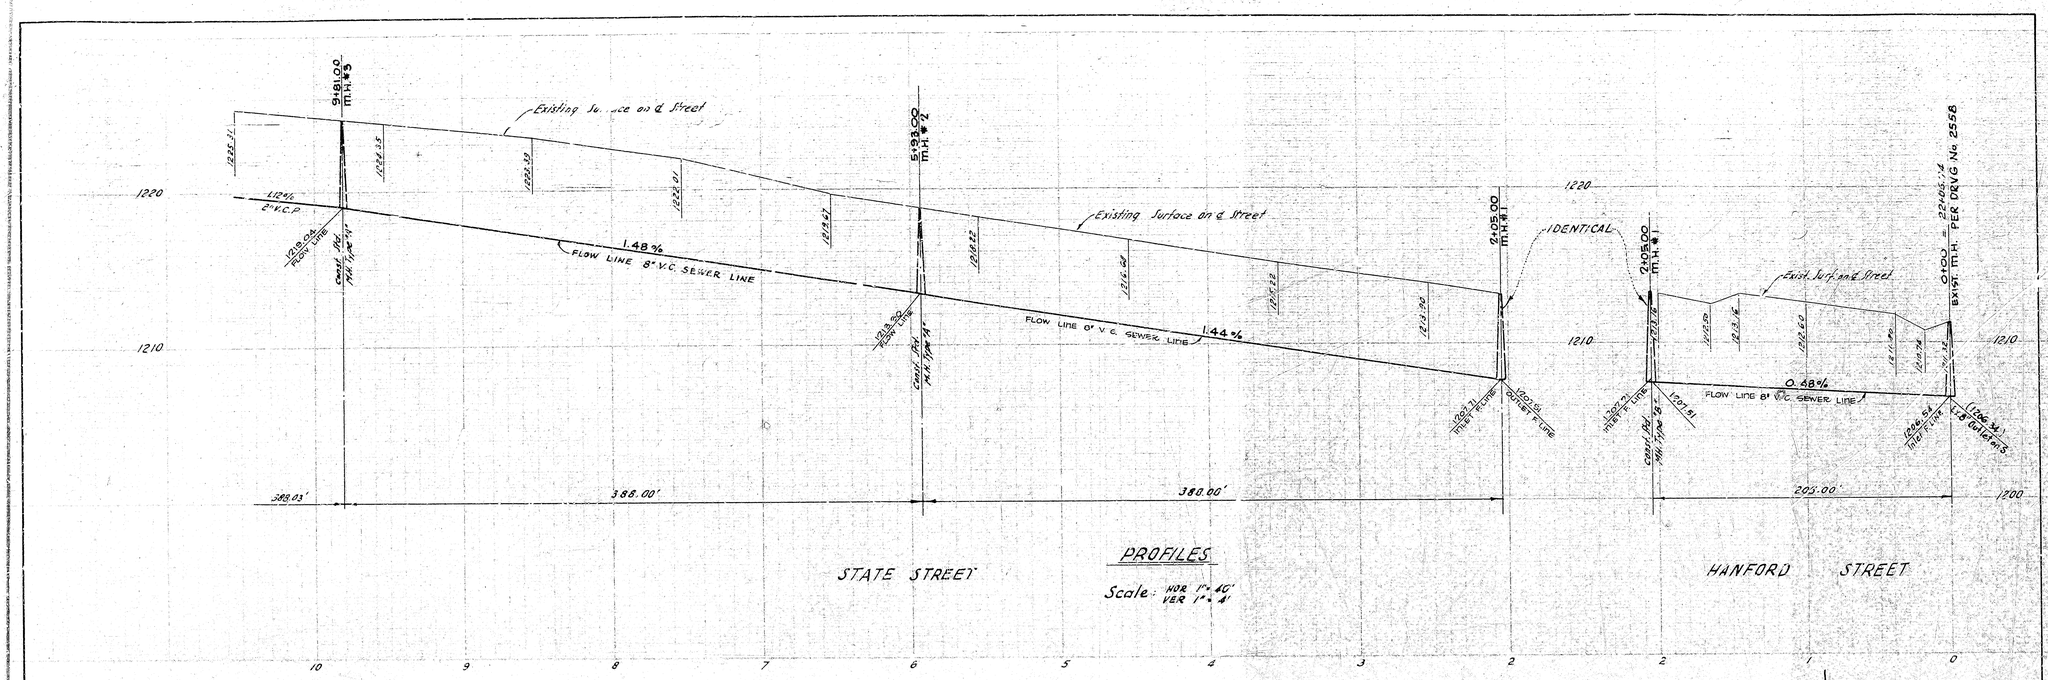

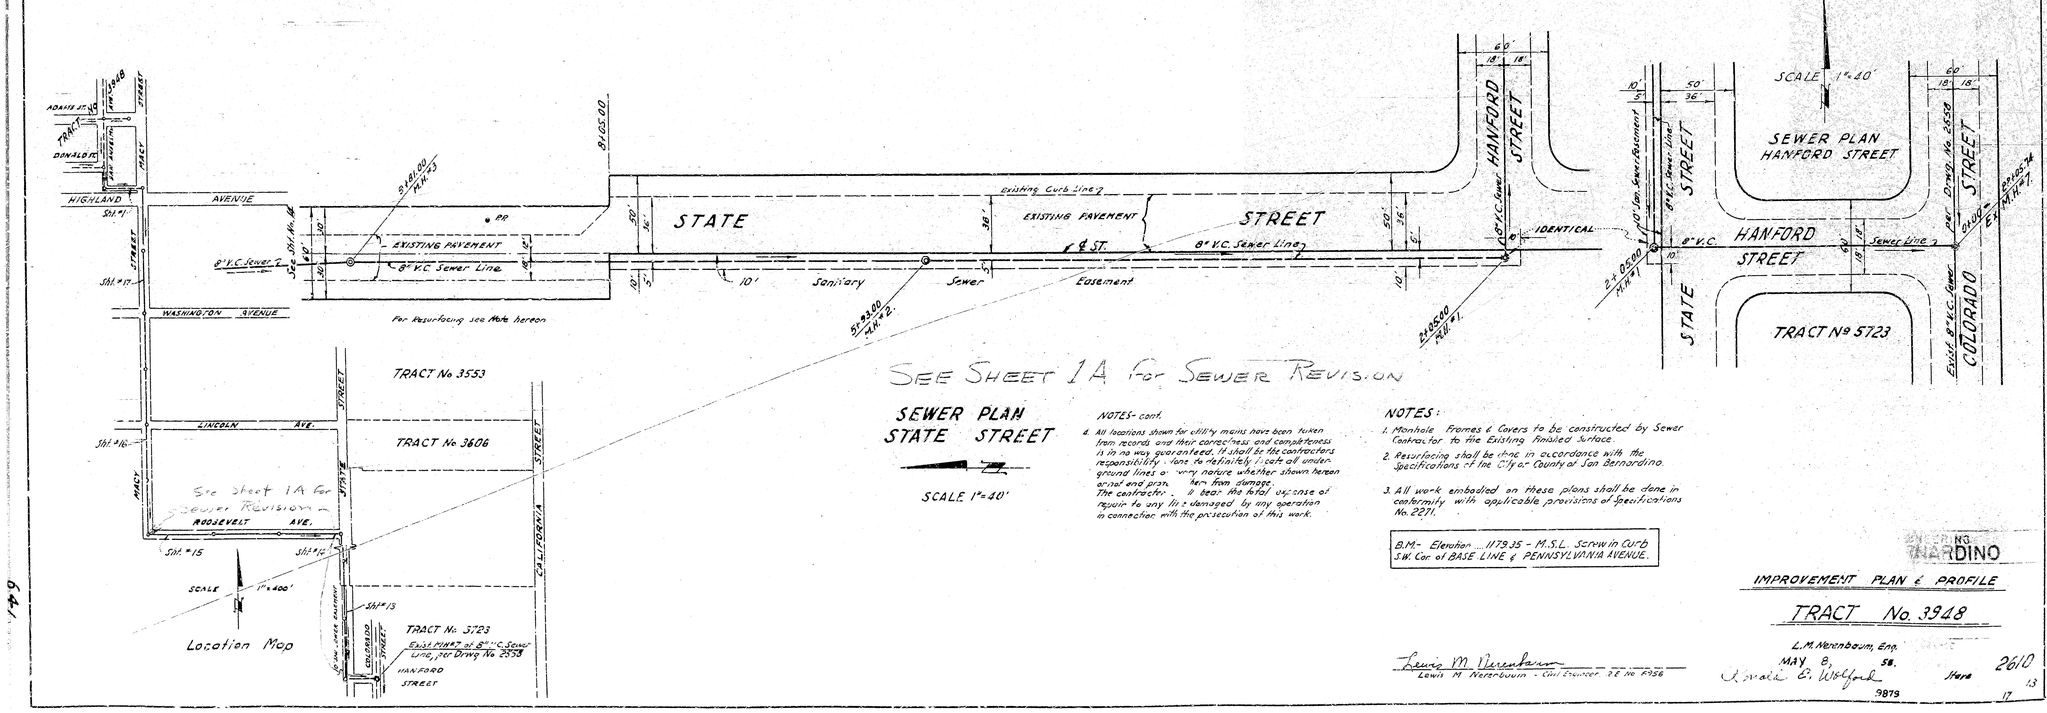

NOTES- cont.

4. All locations shown for utility mains have been taken from records and their correctness and completeness is in no way guaranteed. It shall be the contractors responsibility to definitely locate all underground lines of any nature whether shown hereon or not and protect them from damage. The contractor shall bear the total expense of repair to any lines damaged by any operation in connection with the prosecution of this work.

NOTES:

1. Manhole Frames & Covers to be constructed by Sewer Contractor to the Existing Finished Surface.
2. Resurfacing shall be done in accordance with the Specifications of the City or County of San Bernardino.
3. All work embodied on these plans shall be done in conformity with applicable provisions of Specifications No. 2271.

B.M.- Elevation 1179.35 - M.S.L. Screw in Curb S.W. Cor. of BASE LINE & PENNSYLVANIA AVENUE.

Lewis M Nerenbaum
Lewis M Nerenbaum - Civil Engineer R.E. No 6956

SAN BERNARDINO

IMPROVEMENT PLAN & PROFILE

TRACT No. 3948

L.M. Nerenbaum, Eng.
MAY 8, 58.
Harold E. Wolford
9879

Sheet 17 of 13

2610

64

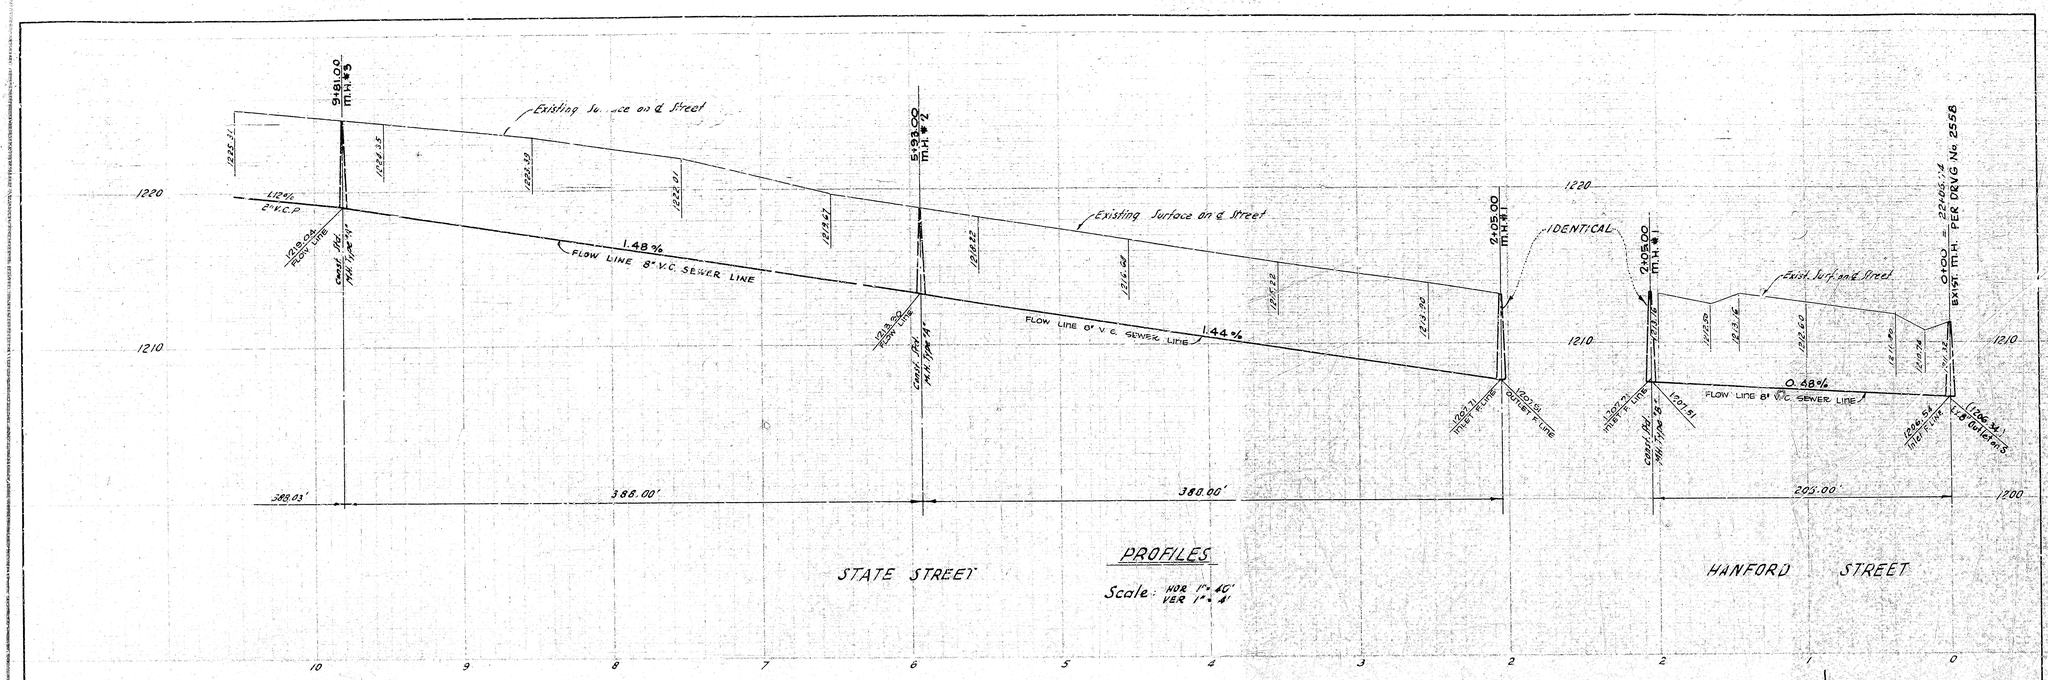

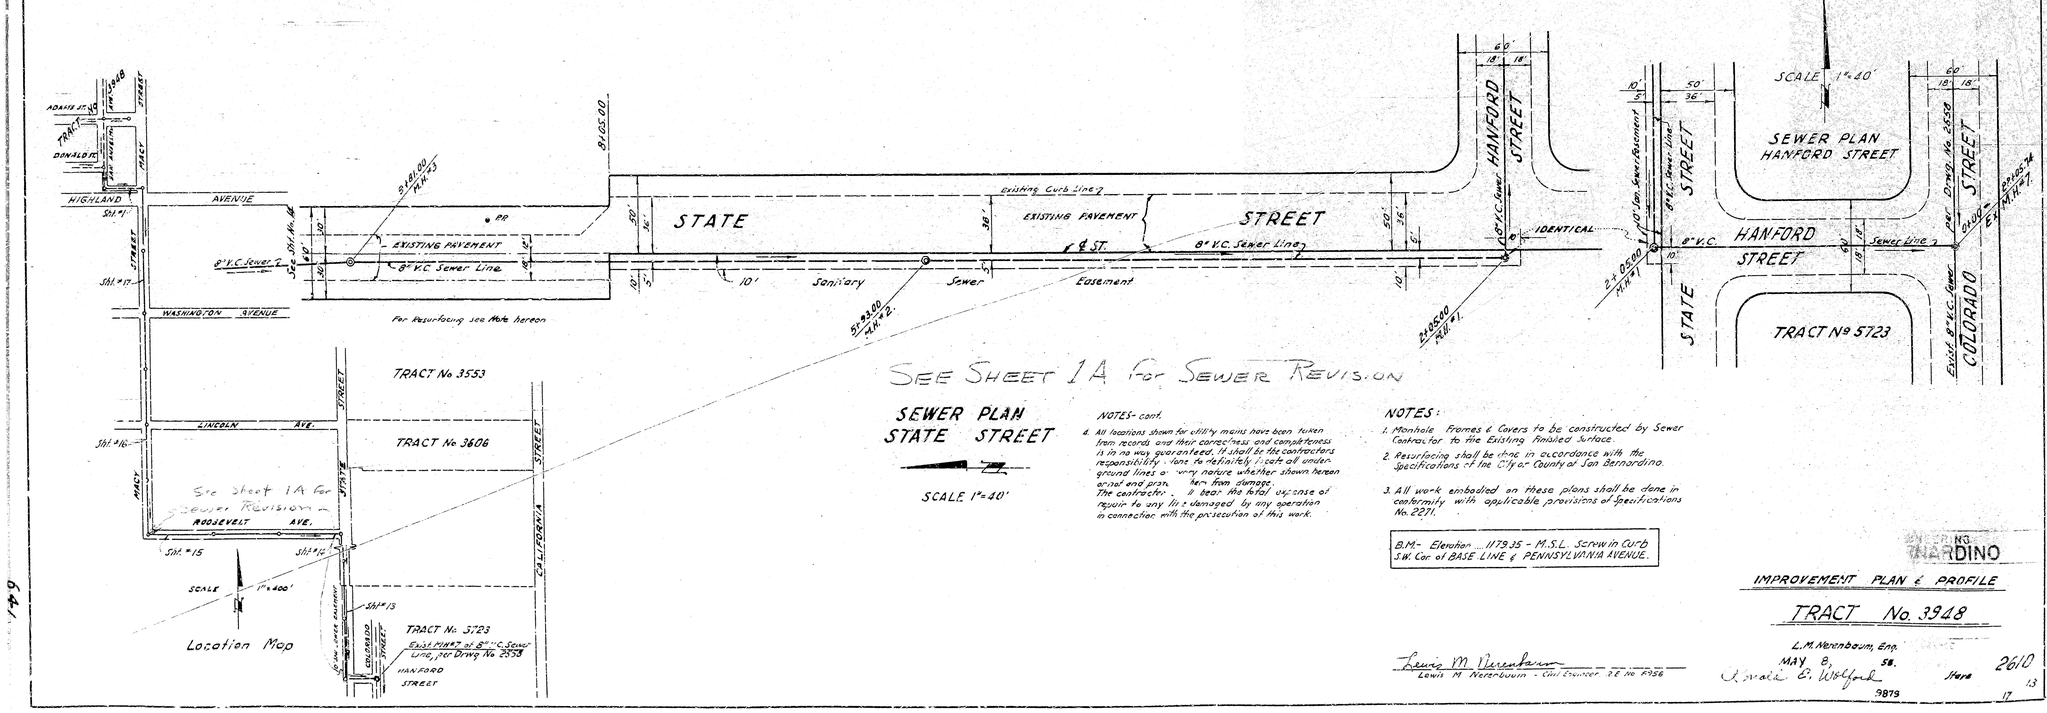

NOTES- cont.

4. All locations shown for utility mains have been taken from records and their correctness and completeness is in no way guaranteed. It shall be the contractors responsibility to definitely locate all underground lines of any nature whether shown hereon or not and protect them from damage. The contractor shall bear the total expense of repair to any lines damaged by any operation in connection with the prosecution of this work.

NOTES:

1. Manhole Frames & Covers to be constructed by Sewer Contractor to the Existing Finished Surface.
2. Resurfacing shall be done in accordance with the Specifications of the City or County of San Bernardino.
3. All work embodied on these plans shall be done in conformity with applicable provisions of Specifications No. 2271.

B.M.- Elevation 1179.35 - M.S.L. Screw in Curb S.W. Cor. of BASE LINE & PENNSYLVANIA AVENUE.

Lewis M Nerenbaum
Lewis M Nerenbaum - Civil Engineer R.E. No 6956

SAN BERNARDINO

IMPROVEMENT PLAN & PROFILE

TRACT No. 3948

L.M. Nerenbaum, Eng.
MAY 8, 58.
Harold E. Wolford
9879

Sheet 17 of 13

2610

64

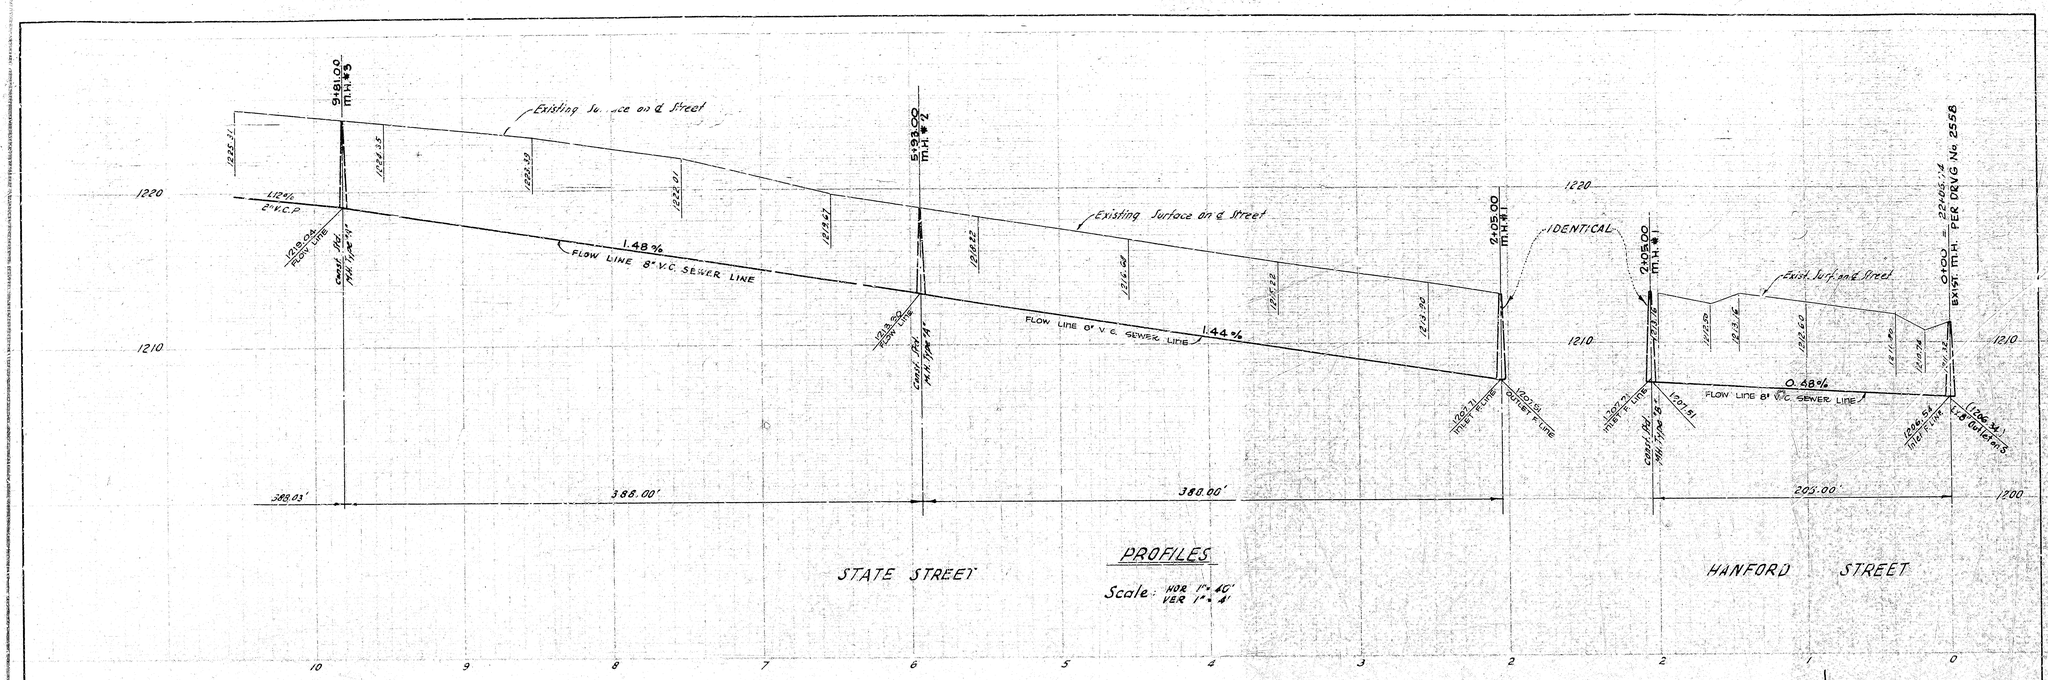

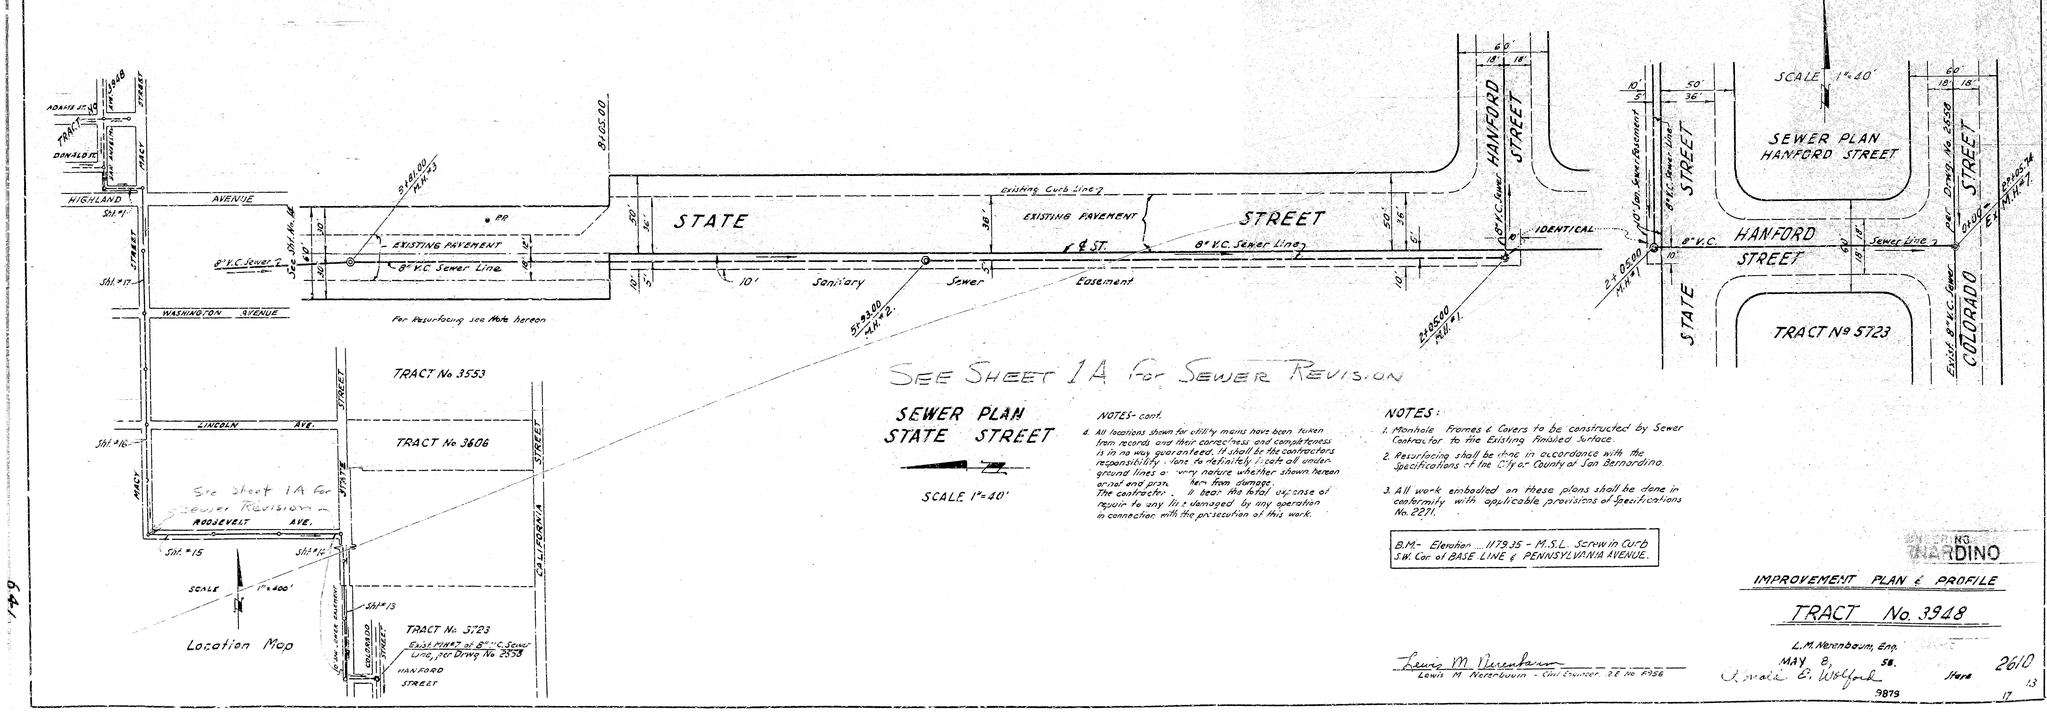

NOTES- cont.

4. All locations shown for utility mains have been taken from records and their correctness and completeness is in no way guaranteed. It shall be the contractors responsibility to definitely locate all underground lines of any nature whether shown hereon or not and protect them from damage. The contractor shall bear the total expense of repair to any lines damaged by any operation in connection with the prosecution of this work.

NOTES:

1. Manhole Frames & Covers to be constructed by Sewer Contractor to the Existing Finished Surface.
2. Resurfacing shall be done in accordance with the Specifications of the City or County of San Bernardino.
3. All work embodied on these plans shall be done in conformity with applicable provisions of Specifications No. 2271.

B.M.- Elevation 1179.35 - M.S.L. Screw in Curb S.W. Cor. of BASE LINE & PENNSYLVANIA AVENUE.

Lewis M Nerenbaum
Lewis M Nerenbaum - Civil Engineer R.E. No 6956

SAN BERNARDINO

IMPROVEMENT PLAN & PROFILE

TRACT No. 3948

L.M. Nerenbaum, Eng.
MAY 8, 58.
Harold E. Wolford
9879

Sheet 17 of 13

2610

64