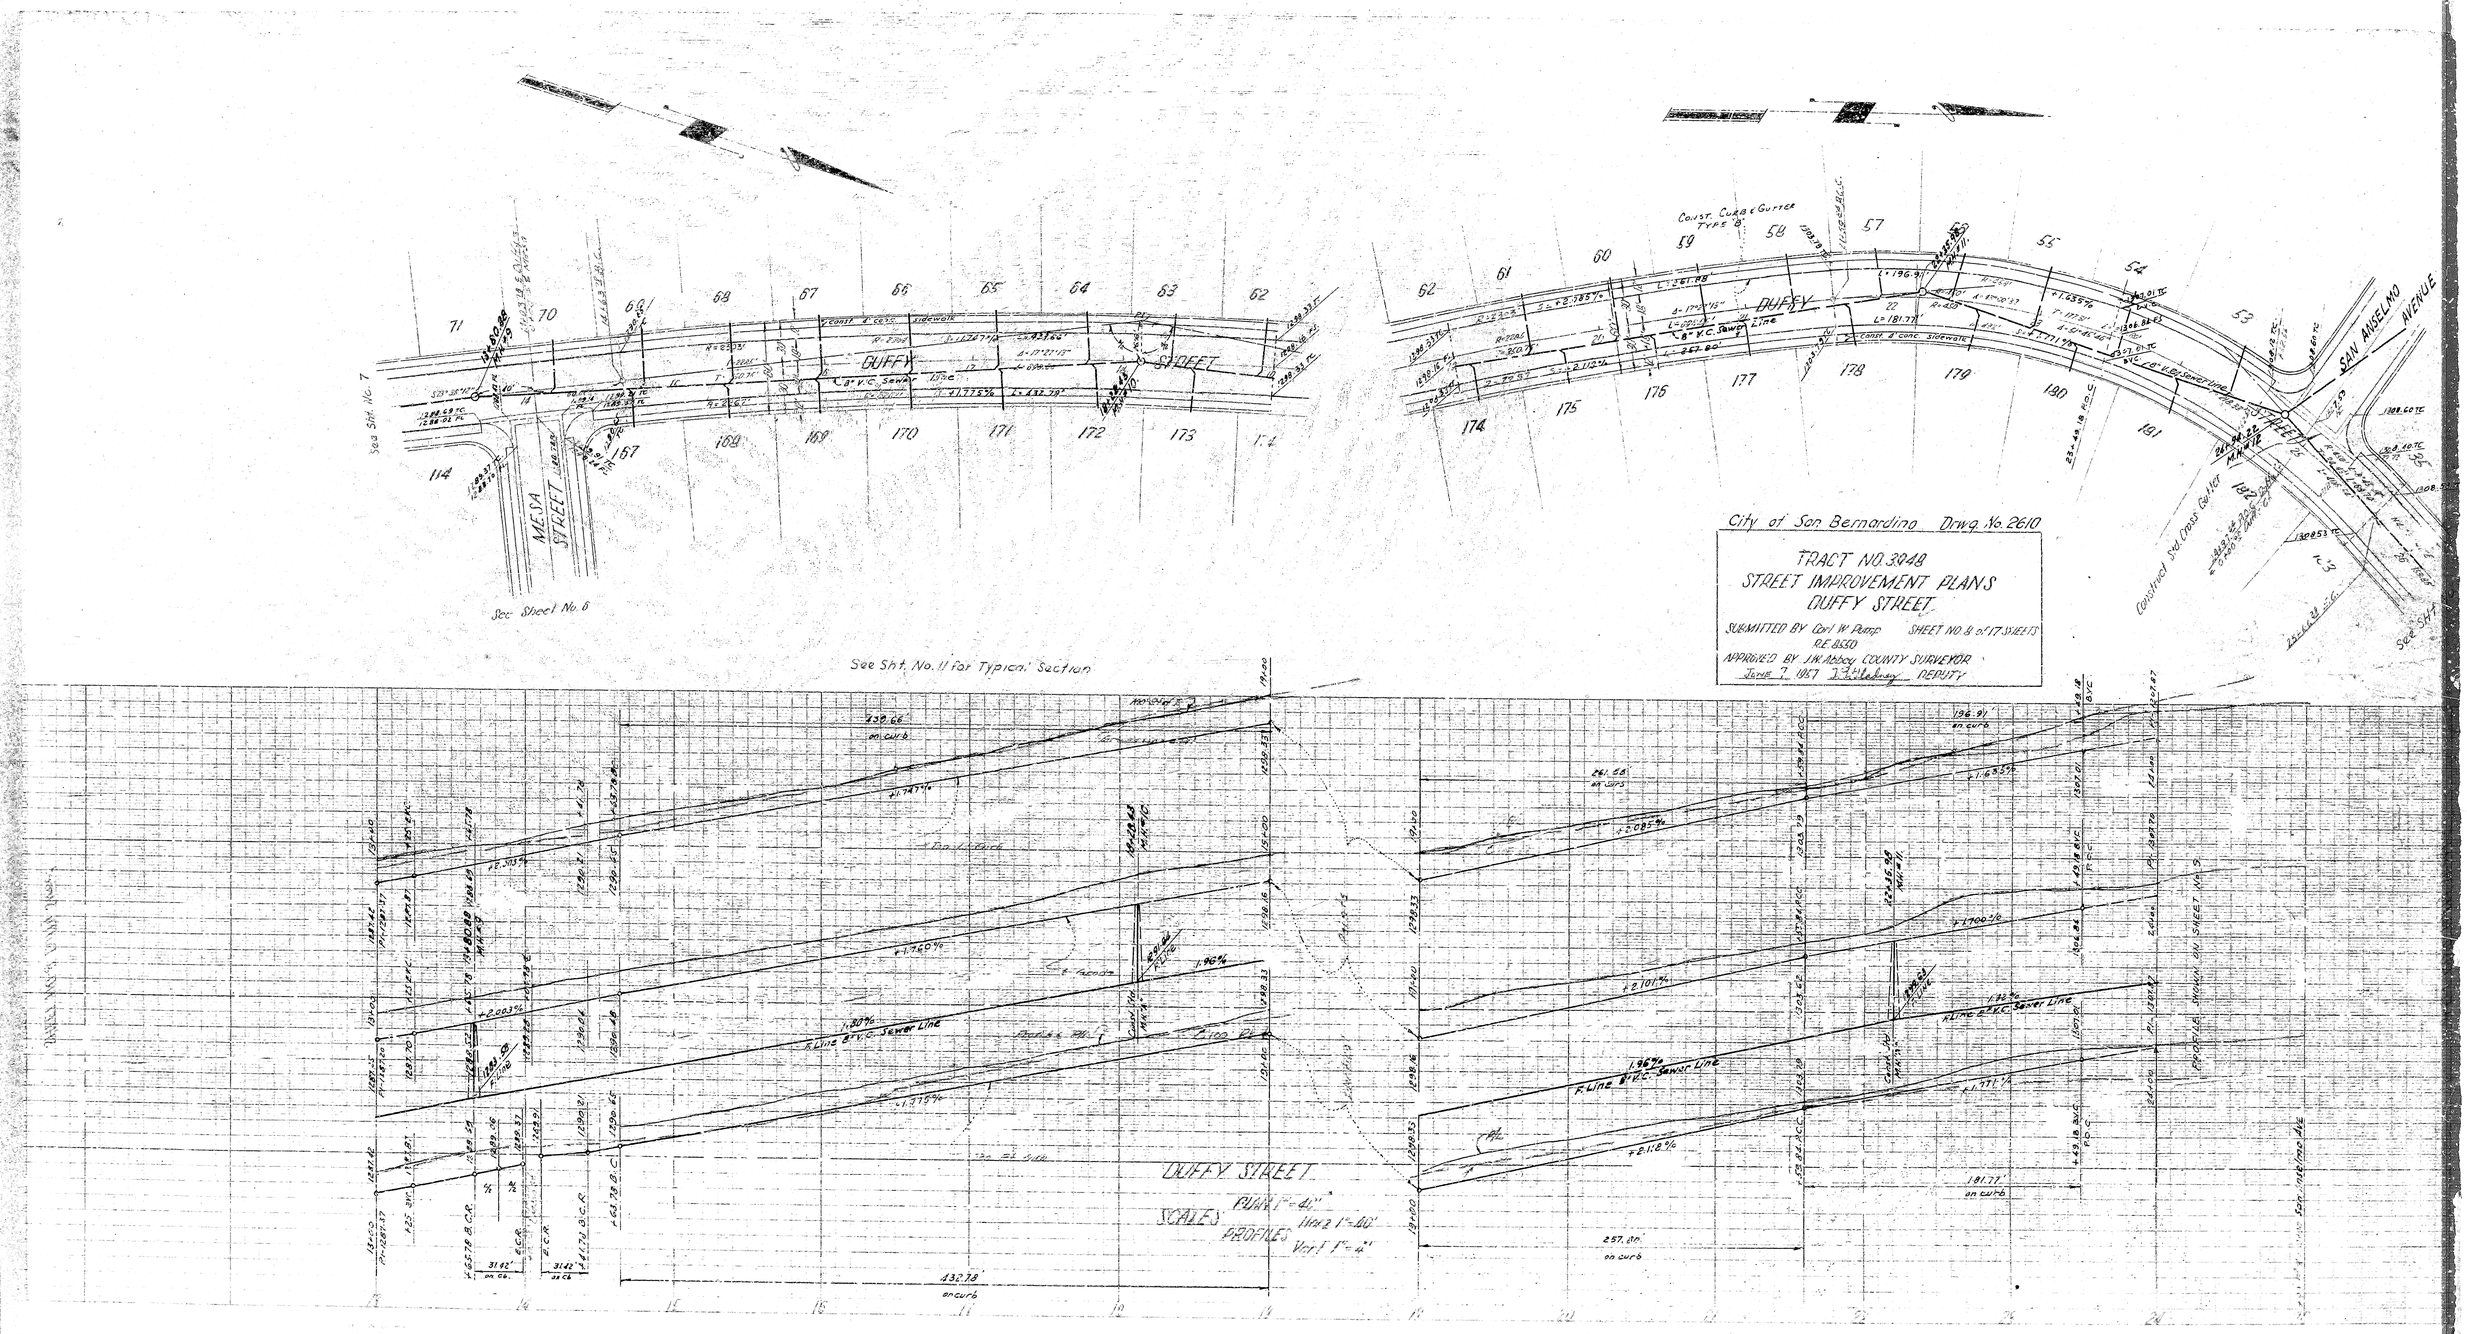
City of San Bernardino Drwg. No. 2610
TRACT NO. 3048
STREET IMPROVEMENT PLANS
DUFFY STREET
SUBMITTED BY Carl W. Pump R.E. 8550
SHEET NO. 8 of 17 SHEETS
APPROVED BY J.W. Abbey COUNTY SURVEYOR
June 7 1957 DEPUTY
DUFFY STREET
MESA STREET
SAN MISELMO AVENUE
See Sht. No. 7
See Sheet No. 6
See Sht. No. 11 for Typical Section
Const. Curb & Gutter Type "B"
Construct Std. Cross Gutter
See Sht. No. 9
SCALES Plan 1" = 40'
Profiles Horz. 1" = 60'
Vert. 1" = 4'
DUFFY STREET
F. Line 8" V.C. Sewer Line
431.78 on curb
430.66 on curb
261.58 on curb
196.91 on curb
181.77 on curb
257.00 on curb