64/225

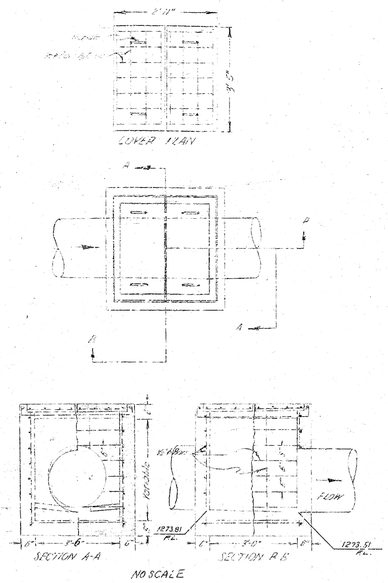

STORM DRAIN CLEANOUT
AT STA. 5+80

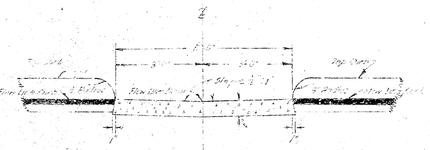

CURB OPENING AT LOT A DRAIN
AT
INTERSECTION OF SAN ANSELMO AVE. & DONALD ST.
SCALE 1"=5'

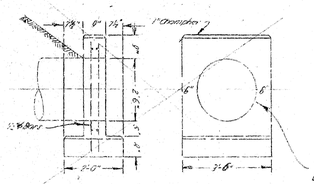

ENDWALL
NO SCALE
AT STA 7+65

install Calco Model 102
Drainage Control Gate
or Equal.

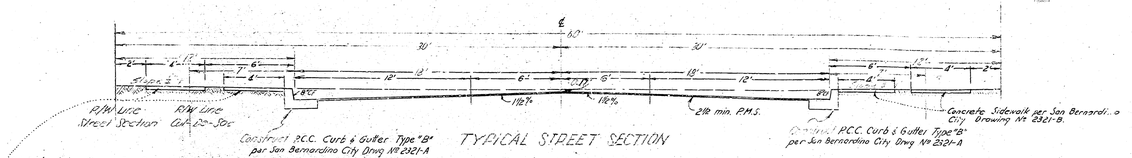

TYPICAL STREET SECTION

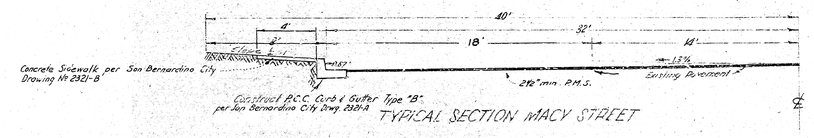

TYPICAL SECTION MACY STREET

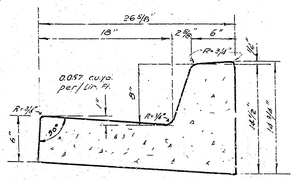

TYPICAL SECTION
P.C.C. CURB & GUTTER TYPE "B"

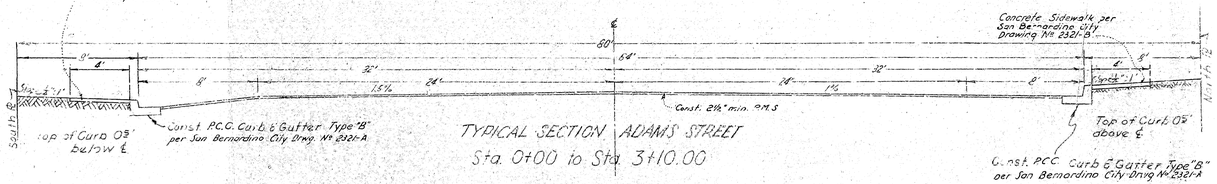

TYPICAL SECTION ADAMS STREET
Sta. 0+00 to Sta. 3+10.00

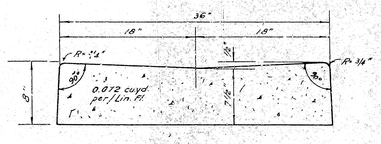

TYPICAL SECTION
P.C.C. CROSS GUTTER

City of San Bernardino Drwg. No. 2610

TRACT NO 3448
STREET IMPROVEMENT PLANS
MISC CONST DETAILS

SUBMITTED BY CARL W Pump SHEET NO 11 of 12 SHEETS
RE 8550
APPROVED BY J.W Abbey COUNTY SURVEYOR
BY J.W Abbey DEPUTY DATE June 7, 1959

64