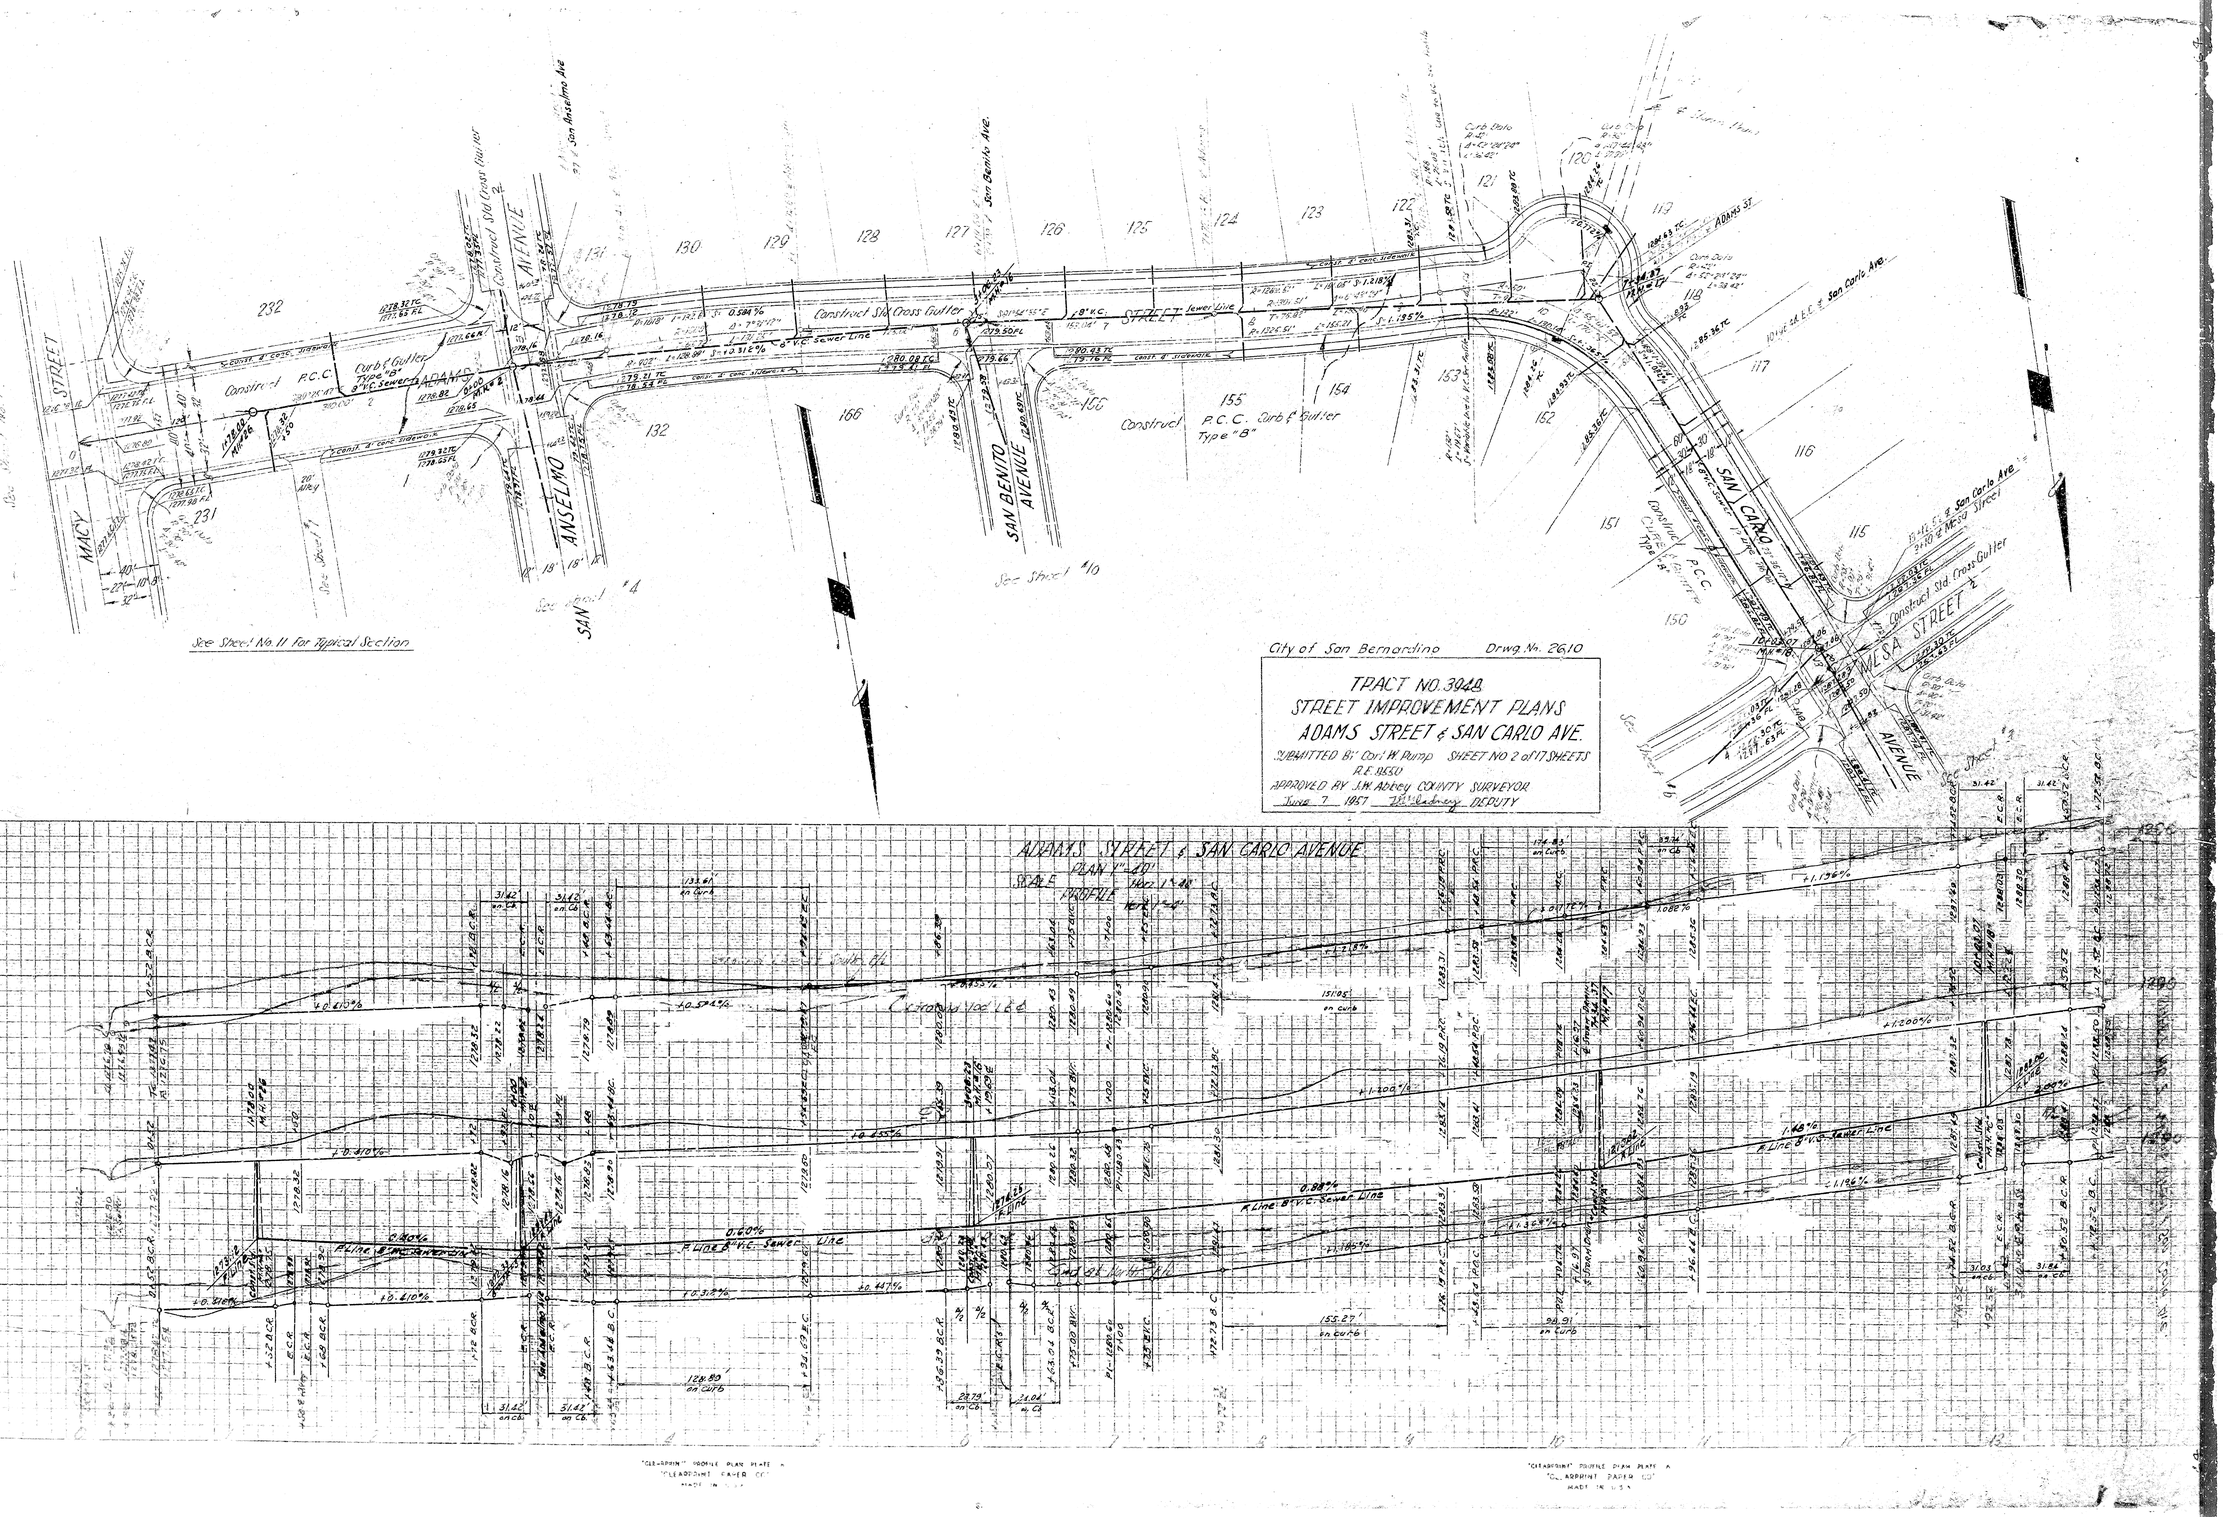
See Sheet No. 11 for Typical Section
City of San Bernardino
Drwg. No. 2610
TRACT NO. 3948
STREET IMPROVEMENT PLANS
ADAMS STREET & SAN CARLO AVE.
SUBMITTED BY: Carl W. Pump
SHEET NO 2 of 17 SHEETS
R.E. 11650
APPROVED BY J.H. Abbey COUNTY SURVEYOR
June 7 1957
DEPUTY
ADAMS STREET & SAN CARLO AVENUE
PLAN 1" = 20'
SCALE
PROFILE
MACY STREET
ADAMS STREET
SAN ANSELMO AVENUE
SAN BENITO AVENUE
SAN CARLO AVENUE
WILSA STREET
Construct Std. Cross Gutter
Construct P.C.C. Curb & Gutter Type "B"
8" V.C. Sewer Line
See Sheet #4
See Sheet #10

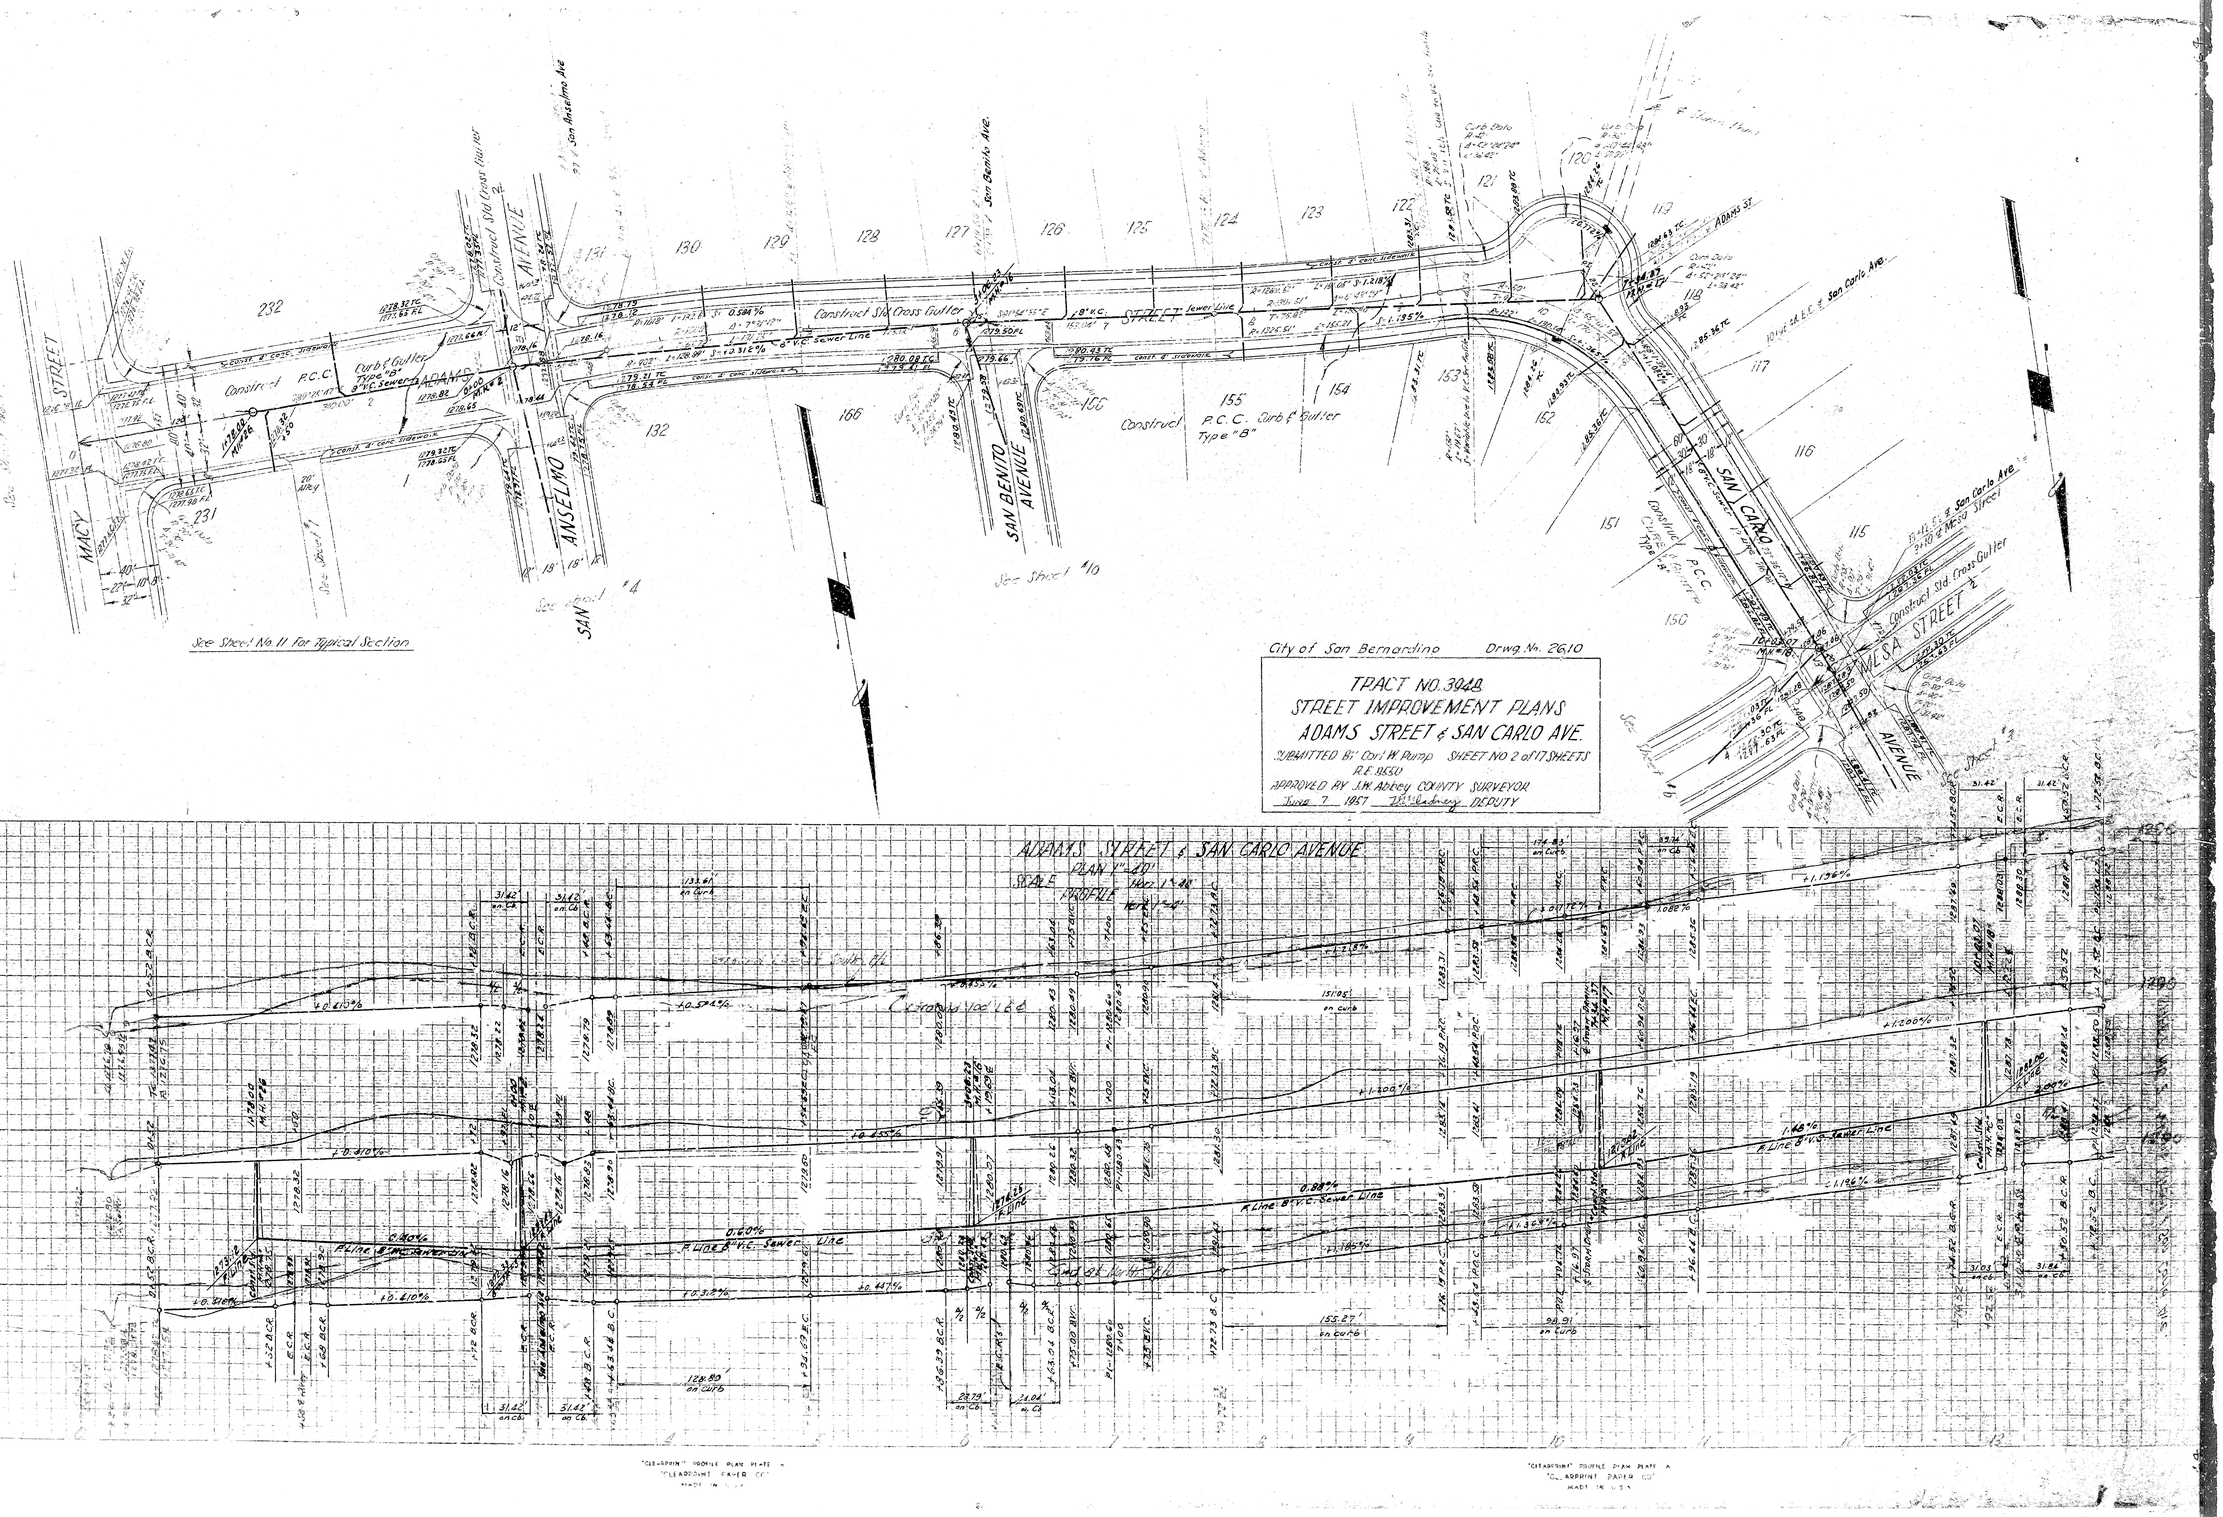
See Sheet No. 11 for Typical Section
City of San Bernardino
Drwg. No. 2610
TRACT NO. 3948
STREET IMPROVEMENT PLANS
ADAMS STREET & SAN CARLO AVE.
SUBMITTED BY: Carl W. Pump
SHEET NO 2 of 17 SHEETS
R.E. 11650
APPROVED BY J.H. Abbey COUNTY SURVEYOR
June 7 1957
DEPUTY
ADAMS STREET & SAN CARLO AVENUE
PLAN 1" = 20'
SCALE
PROFILE
MACY STREET
ADAMS STREET
SAN ANSELMO AVENUE
SAN BENITO AVENUE
SAN CARLO AVENUE
WILSA STREET
Construct Std. Cross Gutter
Construct P.C.C. Curb & Gutter Type "B"
8" V.C. Sewer Line
See Sheet #4
See Sheet #10