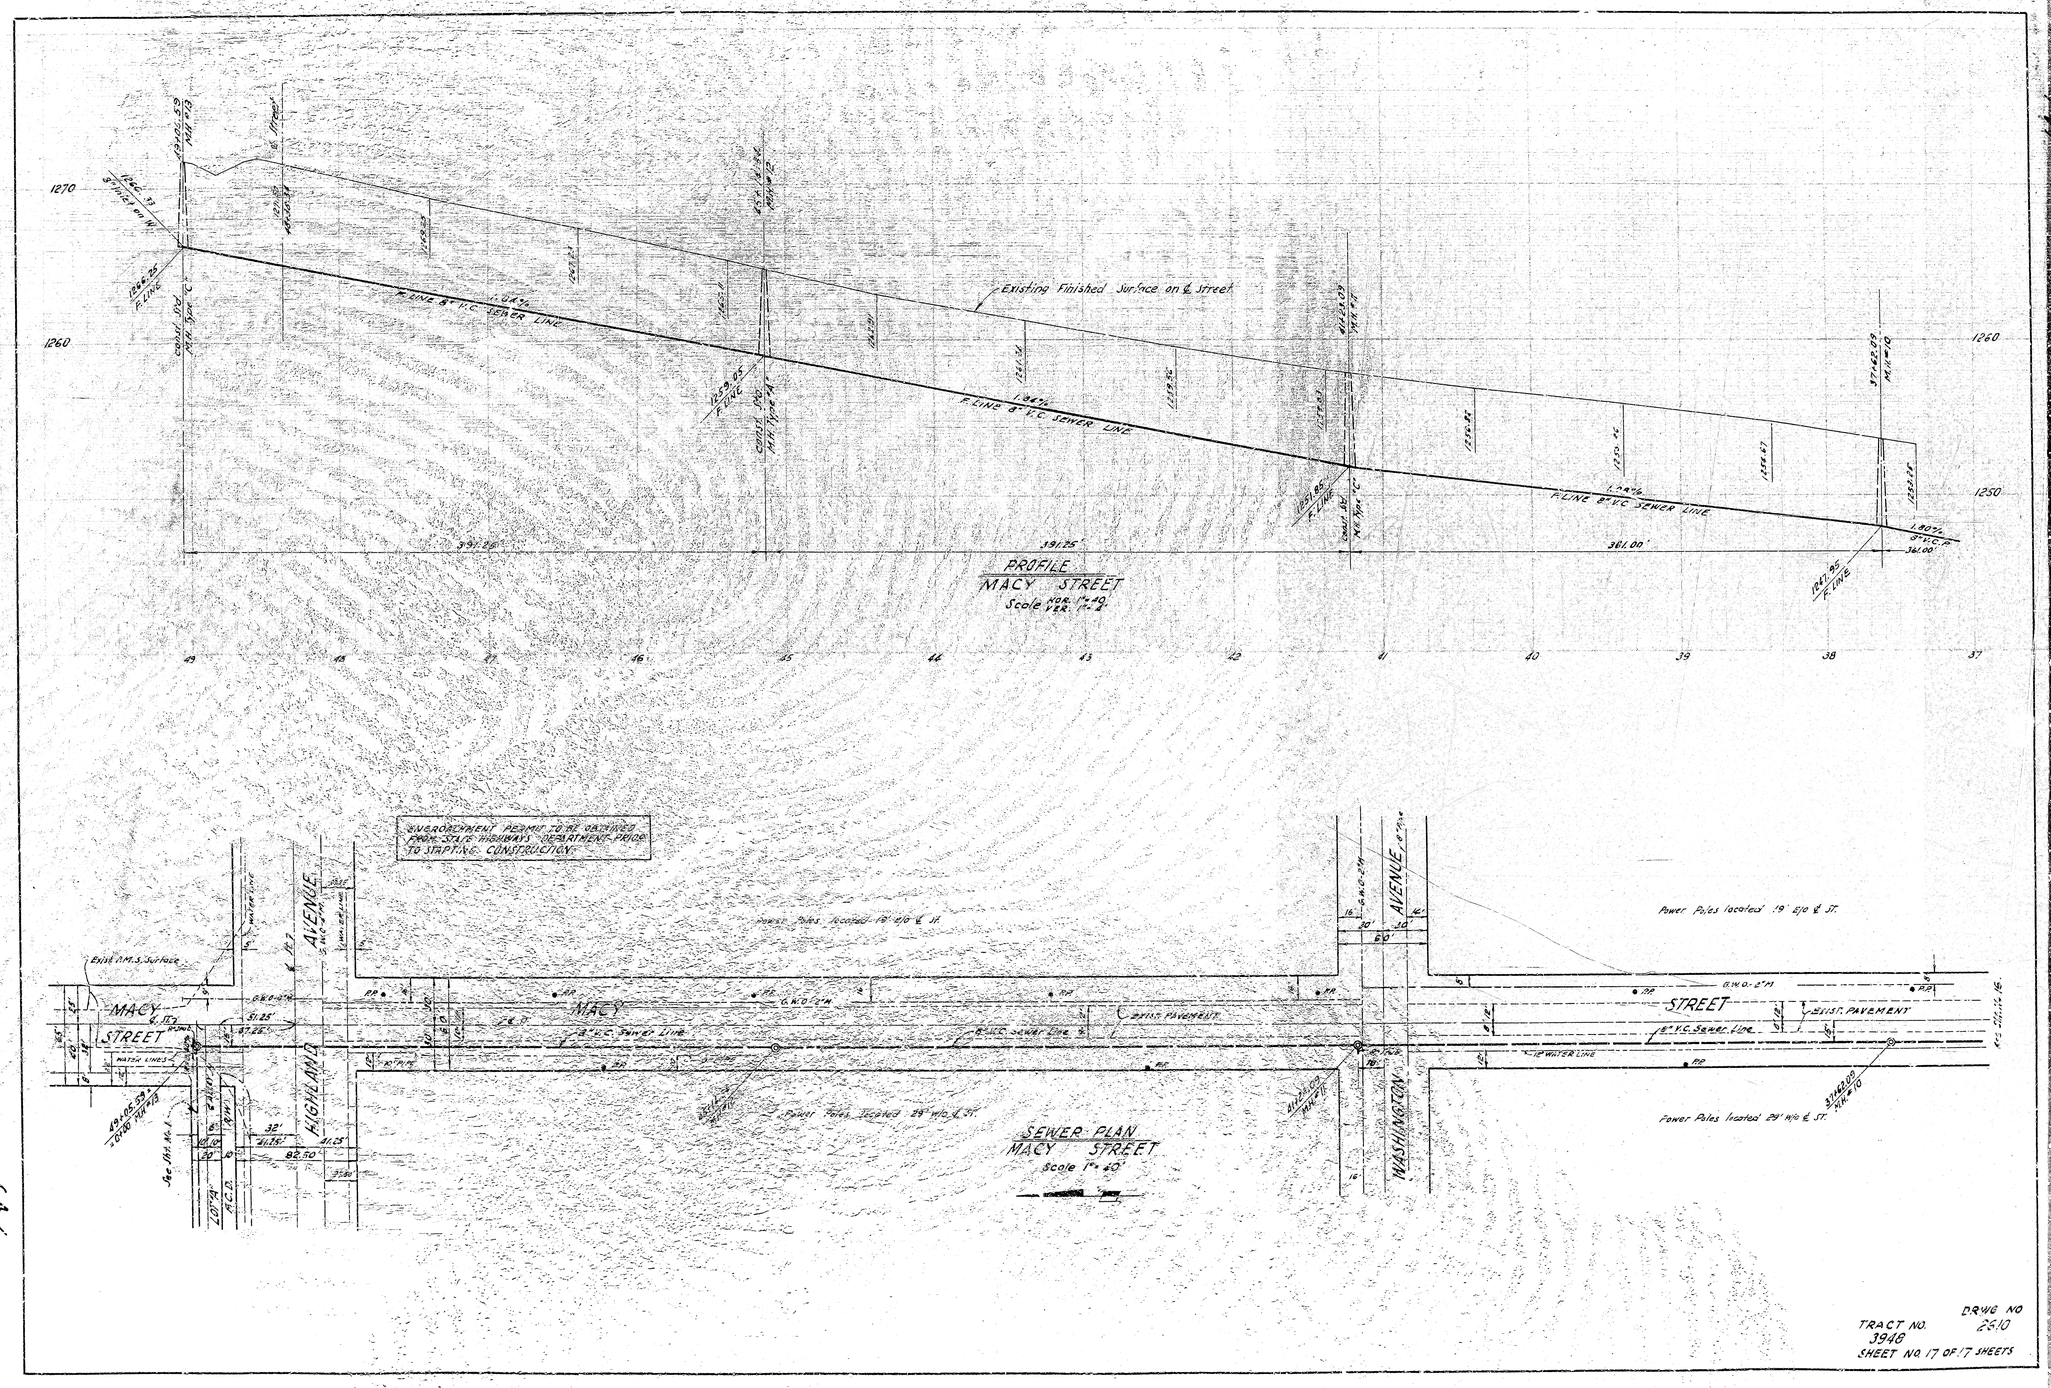
PROFILE
MACY STREET
Scale HOR. 1"=40
VER. 1"=4
Existing Finished Surface on ℄ Street
8" V.C. SEWER LINE
1.04%
1.94%
1.80%
191.25'
381.00'
1270
1260
1250
49
48
47
46
45
44
43
42
41
40
39
38
37
SEWER PLAN
MACY STREET
Scale 1"=40'
ENCROACHMENT PERMIT TO BE OBTAINED FROM STATE HIGHWAYS DEPARTMENT PRIOR TO STARTING CONSTRUCTION
MACY STREET
HIGHLAND AVENUE
WASHINGTON AVENUE
EXIST. PAVEMENT
12" WATER LINE
Power Poles located 19' N/O ℄ ST.
Power Poles located 29' N/O ℄ ST.
Exist. F.M.S. Surface
Sec. 193, No. 1
TRACT NO. 3948
SHEET NO. 17 OF 17 SHEETS
DRWG NO. 2510

64/