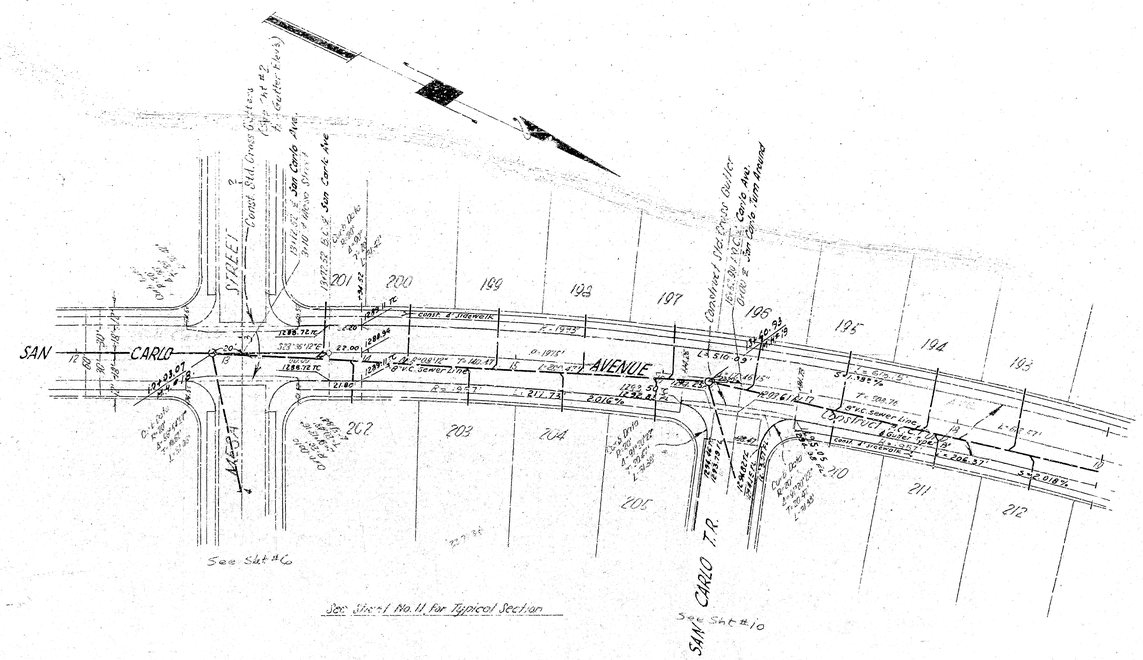

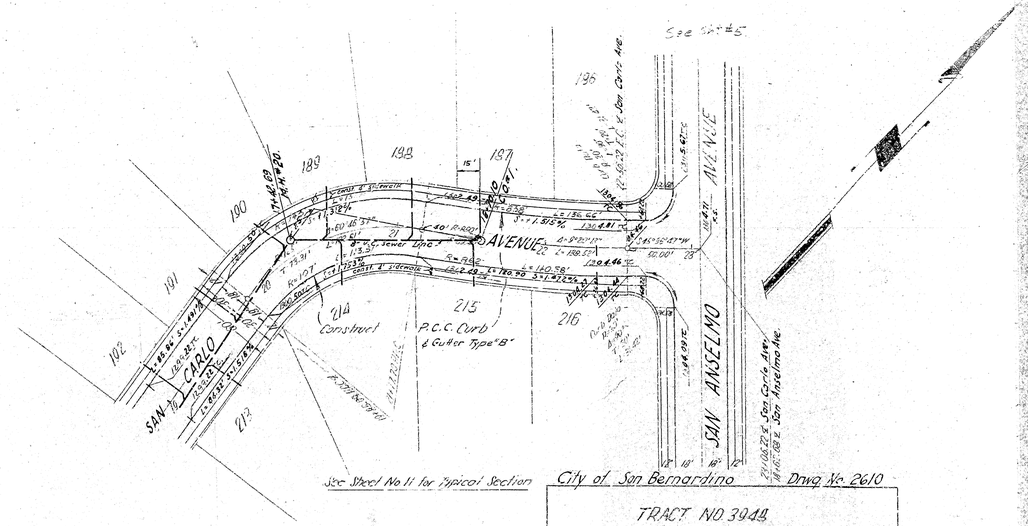

City of San Bernardino Drwg No. 2610

TRACT NO. 3944
STREET IMPROVEMENT PLANS
SAN CARLO AVENUE

SUBMITTED BY Carl W. Pump SHEET NO. 3 of 17 SHEETS
R.E. 8550
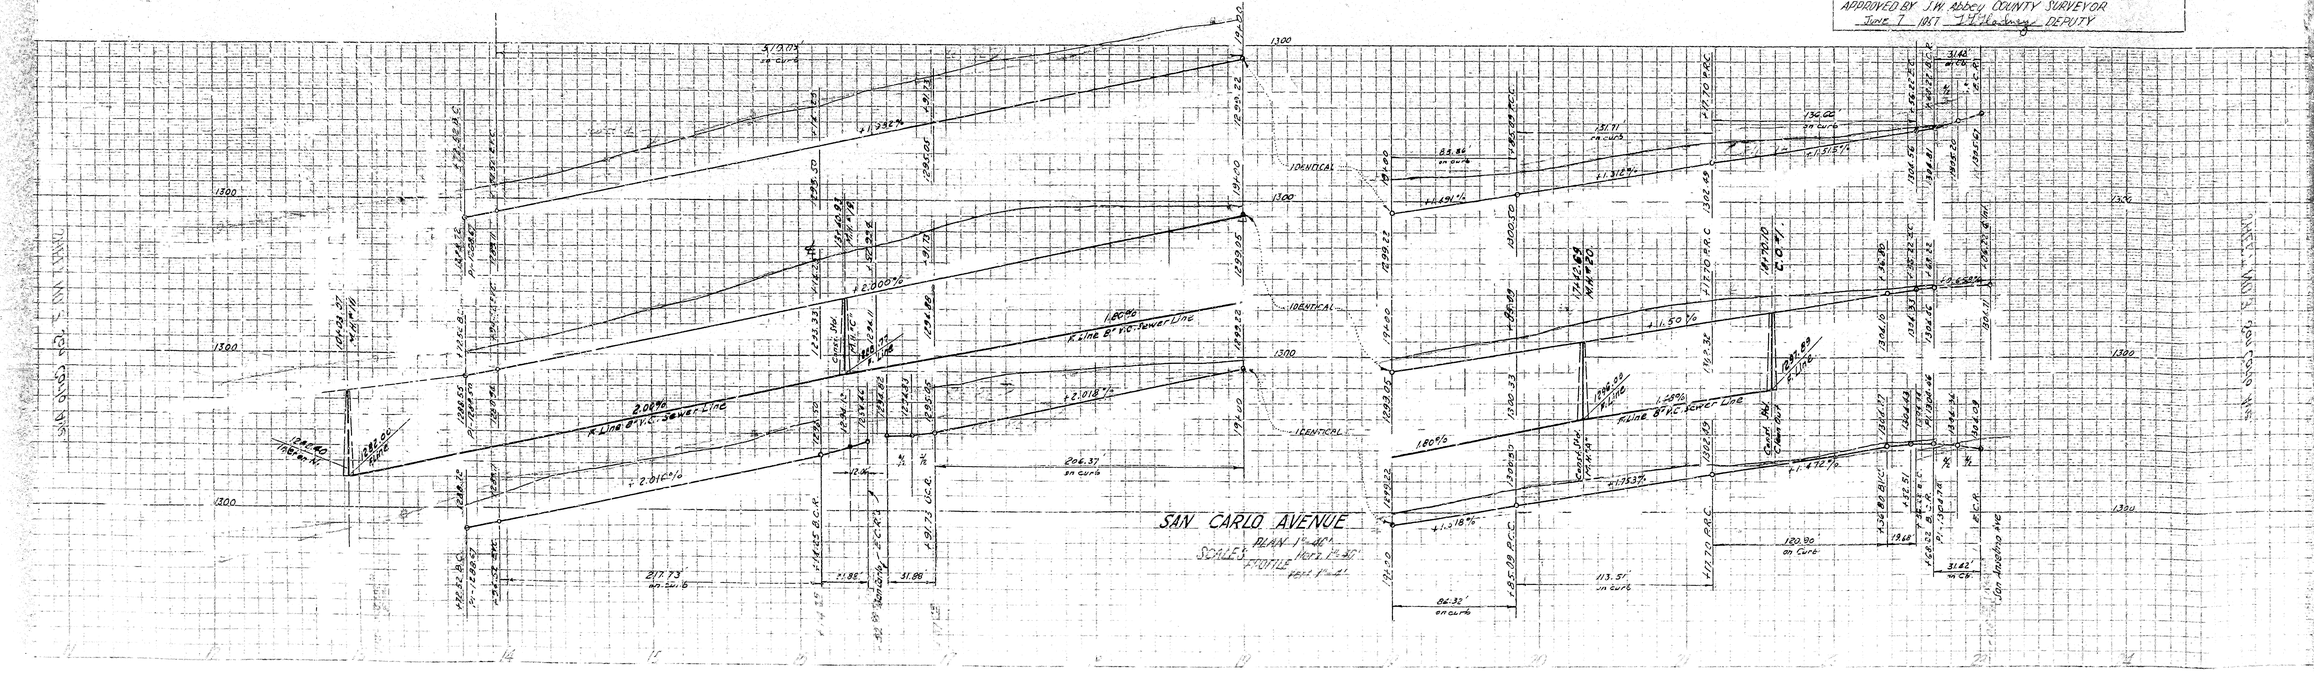
APPROVED BY J.W. Abbey COUNTY SURVEYOR
June 7 1967 J.T. Hackney DEPUTY