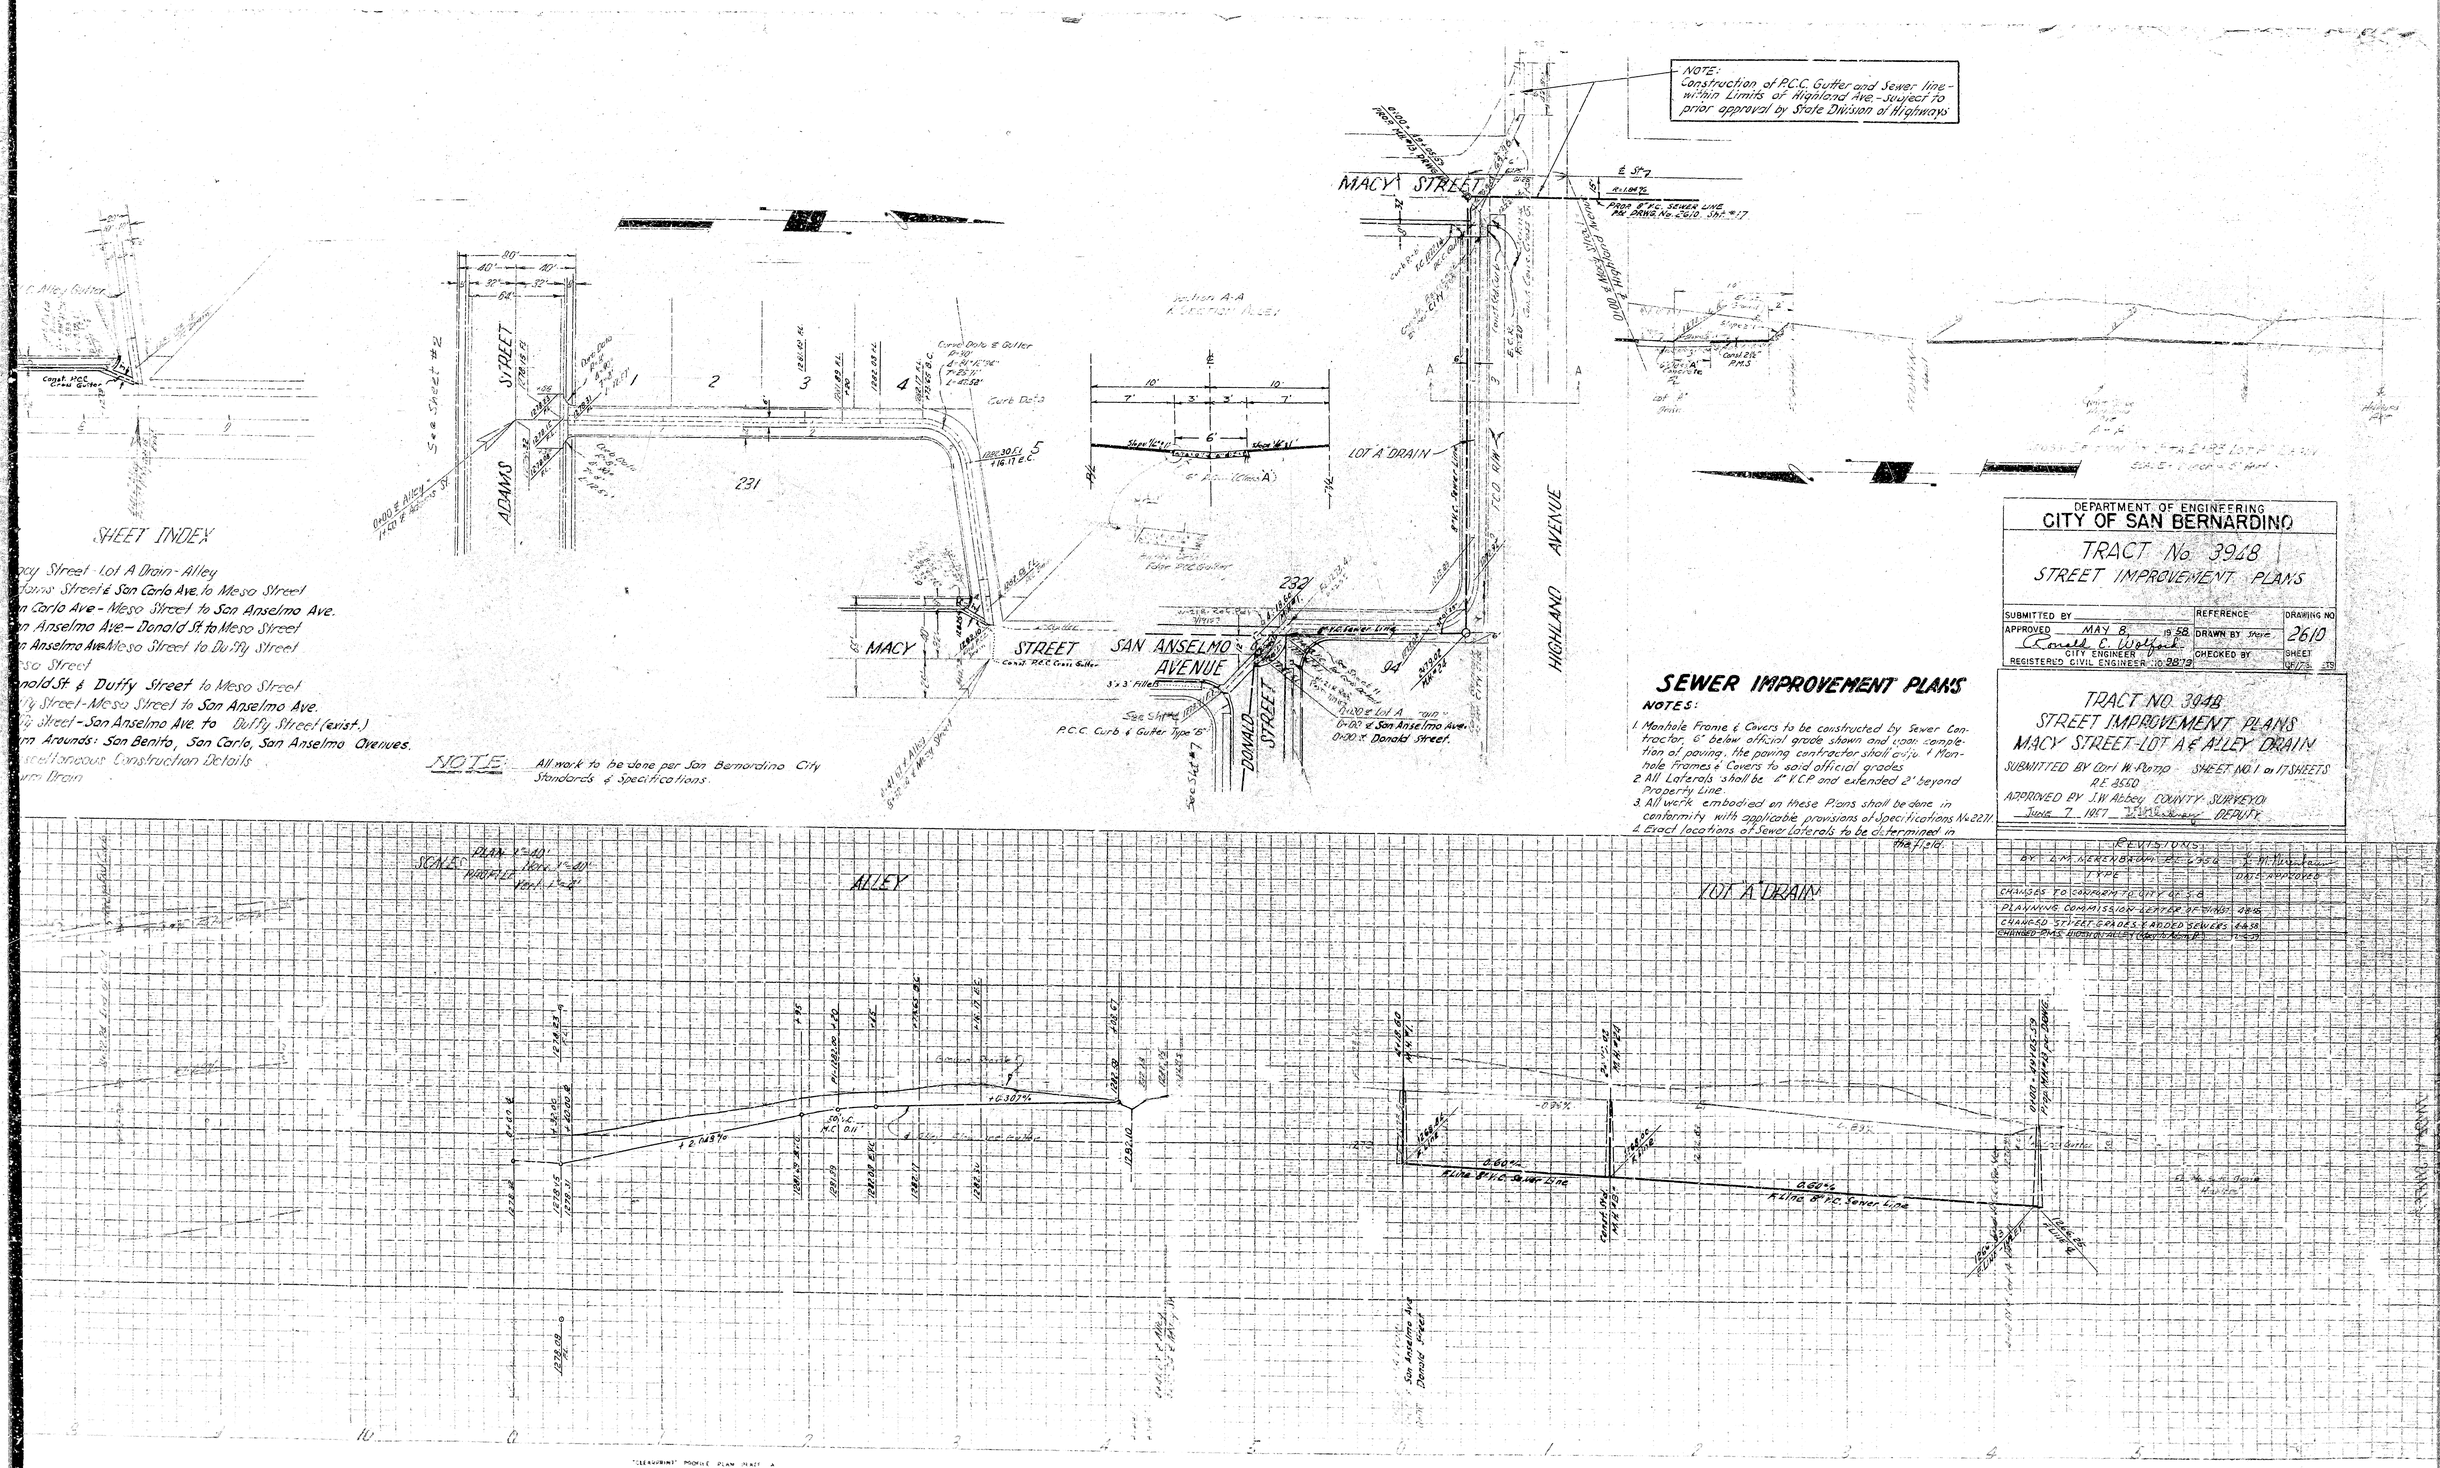

SHEET INDEX

- Macy Street - Lot A Drain - Alley
- Adams Street & San Carlo Ave. to Meso Street
- San Carlo Ave - Meso Street to San Anselmo Ave.
- San Anselmo Ave - Donald St to Meso Street
- San Anselmo Ave. - Meso Street to Duffy Street
- Meso Street
- Donald St & Duffy Street to Meso Street
- Duffy Street - Meso Street to San Anselmo Ave.
- Duffy Street - San Anselmo Ave. to Duffy Street (exist.)
- Turn Arounds: San Benito, San Carlo, San Anselmo Avenues.
- Miscellaneous Construction Details
- Storm Drain

NOTE: All work to be done per San Bernardino City Standards & Specifications.

SEWER IMPROVEMENT PLANS

NOTES:

1. Manhole Frame & Covers to be constructed by Sewer Contractor, 6" below official grade shown and upon completion of paving, the paving contractor shall adjust Manhole Frames & Covers to said official grades
2. All Laterals shall be 4" V.C.P. and extended 2' beyond Property Line.
3. All work embodied on these Plans shall be done in conformity with applicable provisions of Specifications No. 2071
4. Exact locations of Sewer Laterals to be determined in the field.

DEPARTMENT OF ENGINEERING
CITY OF SAN BERNARDINO

TRACT No. 3948
STREET IMPROVEMENT PLANS

SUBMITTED BY	REFERENCE	DRAWING NO
APPROVED MAY 8, 1958	DRAWN BY	2610
CITY ENGINEER	CHECKED BY	SHEET
REGISTERED CIVIL ENGINEER No. 38779		

TRACT NO. 3948
STREET IMPROVEMENT PLANS
MACY STREET-LOT A & ALLEY DRAIN

SUBMITTED BY Carl W. Romp SHEET NO. 1 of 17 SHEETS
R.E. 3550
APPROVED BY J.W. Abbey COUNTY SURVEYOR
June 7, 1957 DEPUTY

REVISIONS

BY	TYPE	DATE APPROVED
L.M. NEREN BAUM R.E. 4956	CHANGES TO CONFORM TO CITY C.S.	
	PLANNING COMMISSION LETTER OF DIRECT.	
	CHANGED STREET GRADES & ADDED SEWERS	
	CHANGED PVC & LOCATION OF ALLEY	