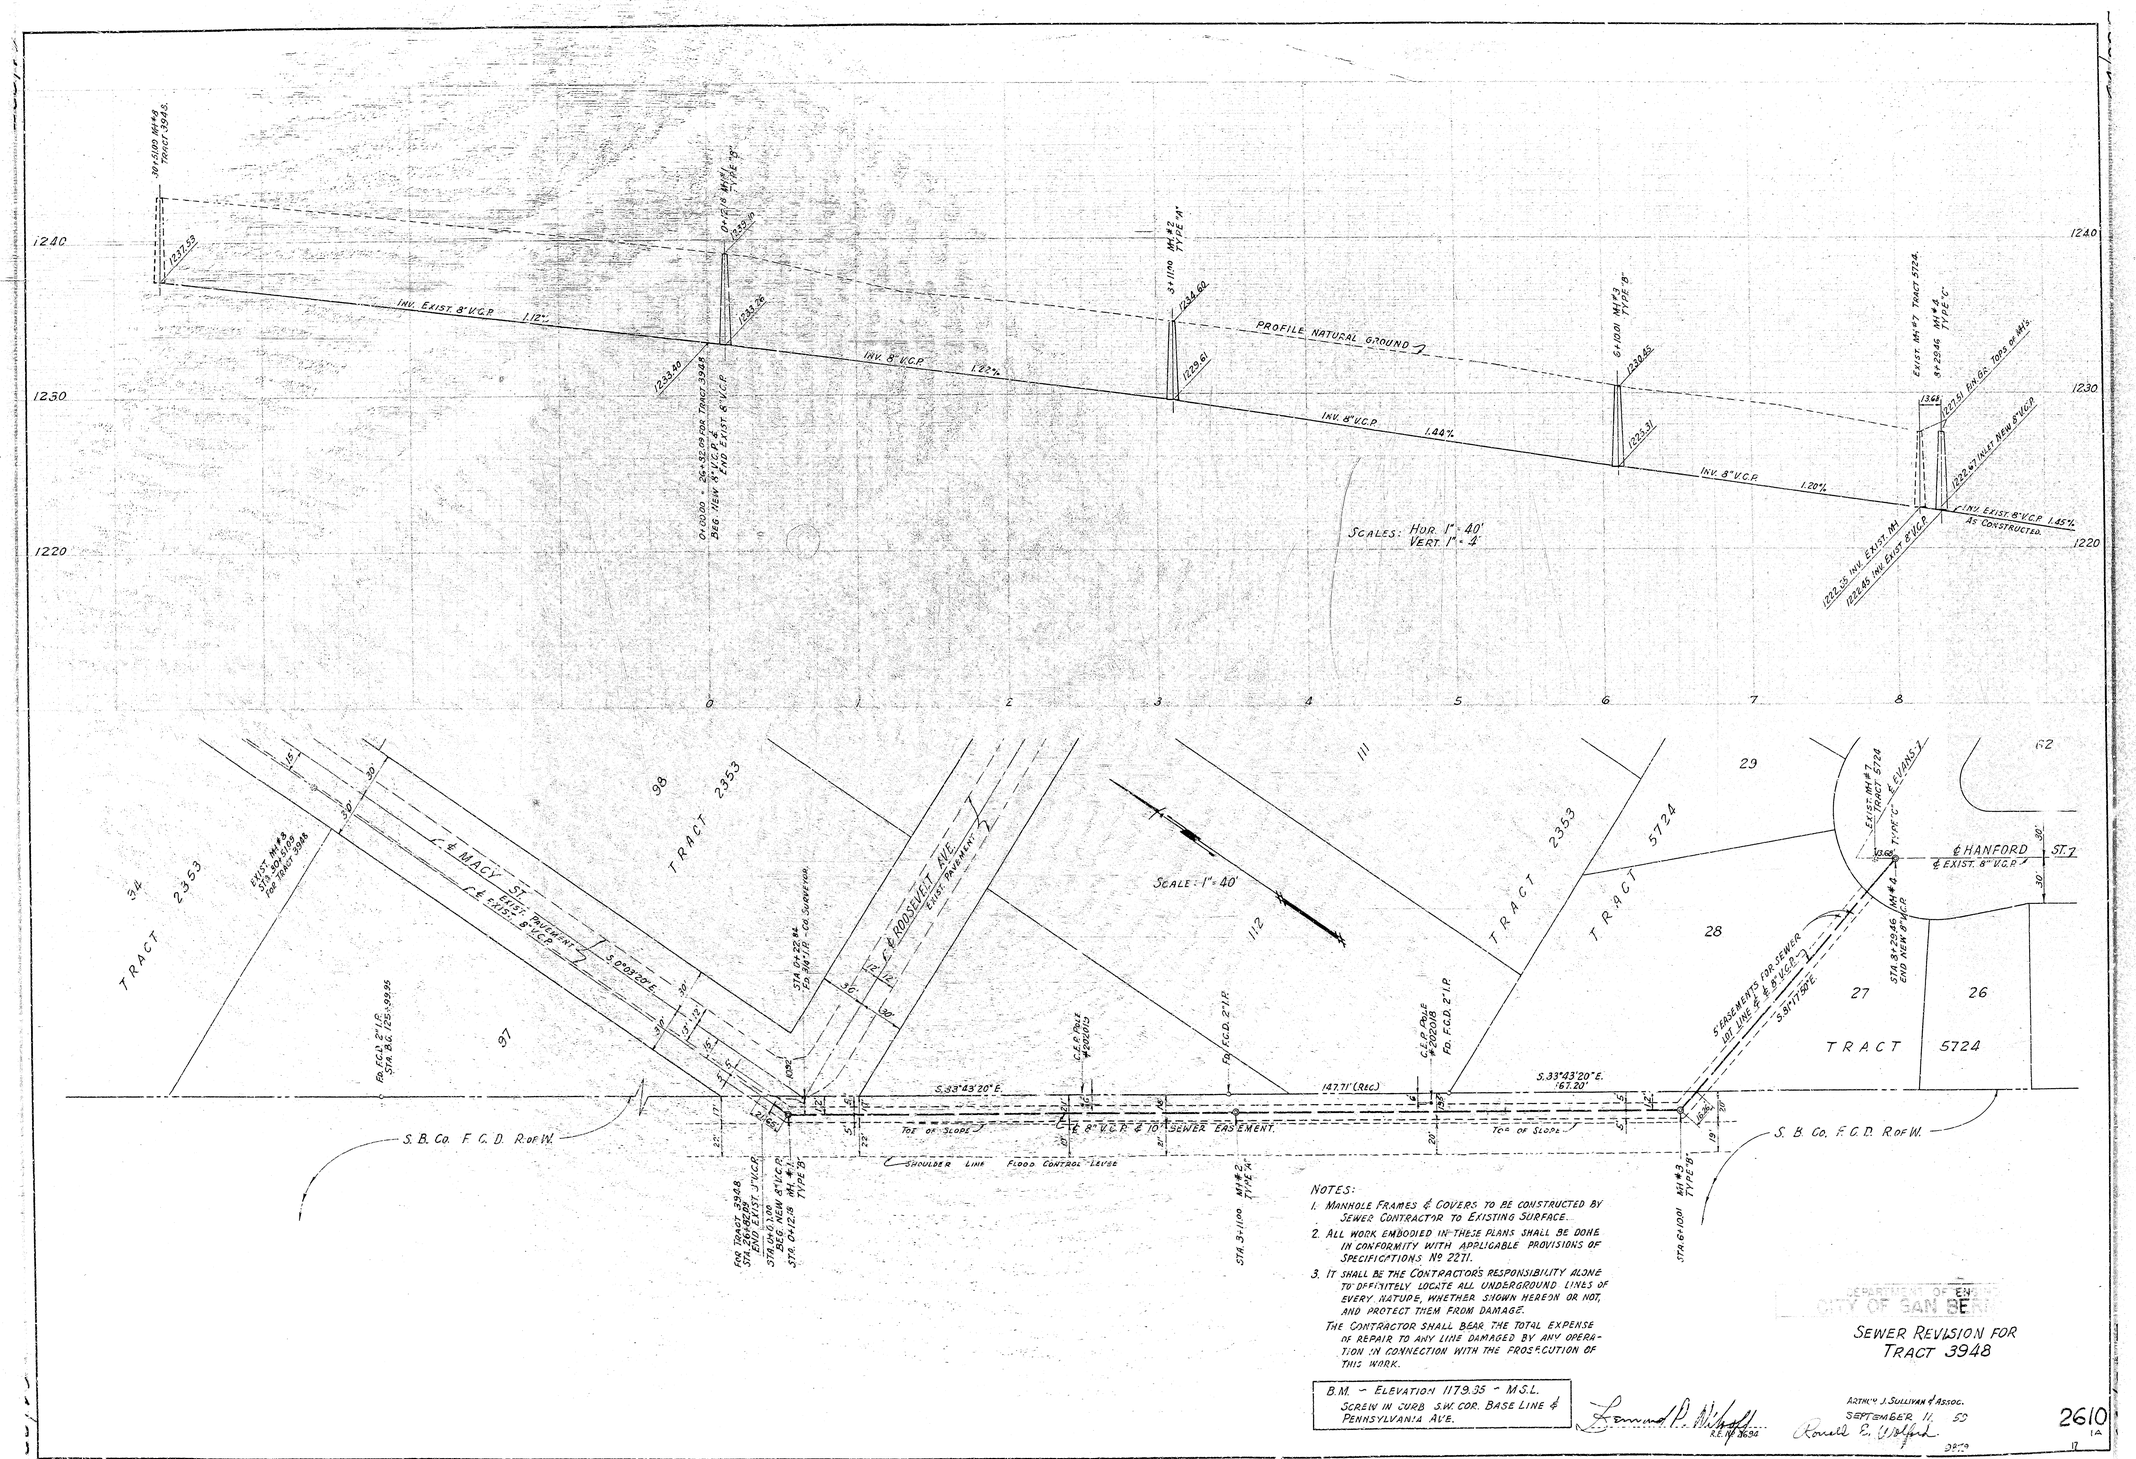

NOTES:

1. MANHOLE FRAMES & COVERS TO BE CONSTRUCTED BY SEWER CONTRACTOR TO EXISTING SURFACE.
2. ALL WORK EMBODIED IN THESE PLANS SHALL BE DONE IN CONFORMITY WITH APPLICABLE PROVISIONS OF SPECIFICATIONS Nº 2271.
3. IT SHALL BE THE CONTRACTOR'S RESPONSIBILITY ALONE TO DEFINITELY LOCATE ALL UNDERGROUND LINES OF EVERY NATURE, WHETHER SHOWN HEREON OR NOT, AND PROTECT THEM FROM DAMAGE.

THE CONTRACTOR SHALL BEAR THE TOTAL EXPENSE OF REPAIR TO ANY LINE DAMAGED BY ANY OPERATION IN CONNECTION WITH THE PROSECUTION OF THIS WORK.

B.M. – ELEVATION 1179.35 – M.S.L.
SCREW IN CURB S.W. COR. BASE LINE & PENNSYLVANIA AVE.

Lawrence P. Whitsell
R.E. Nº 3634

SEWER REVISION FOR TRACT 3948

ARTHUR J. SULLIVAN & ASSOC.
SEPTEMBER 11, 53
Russell E. Wolford
DRFTD

2610
1A

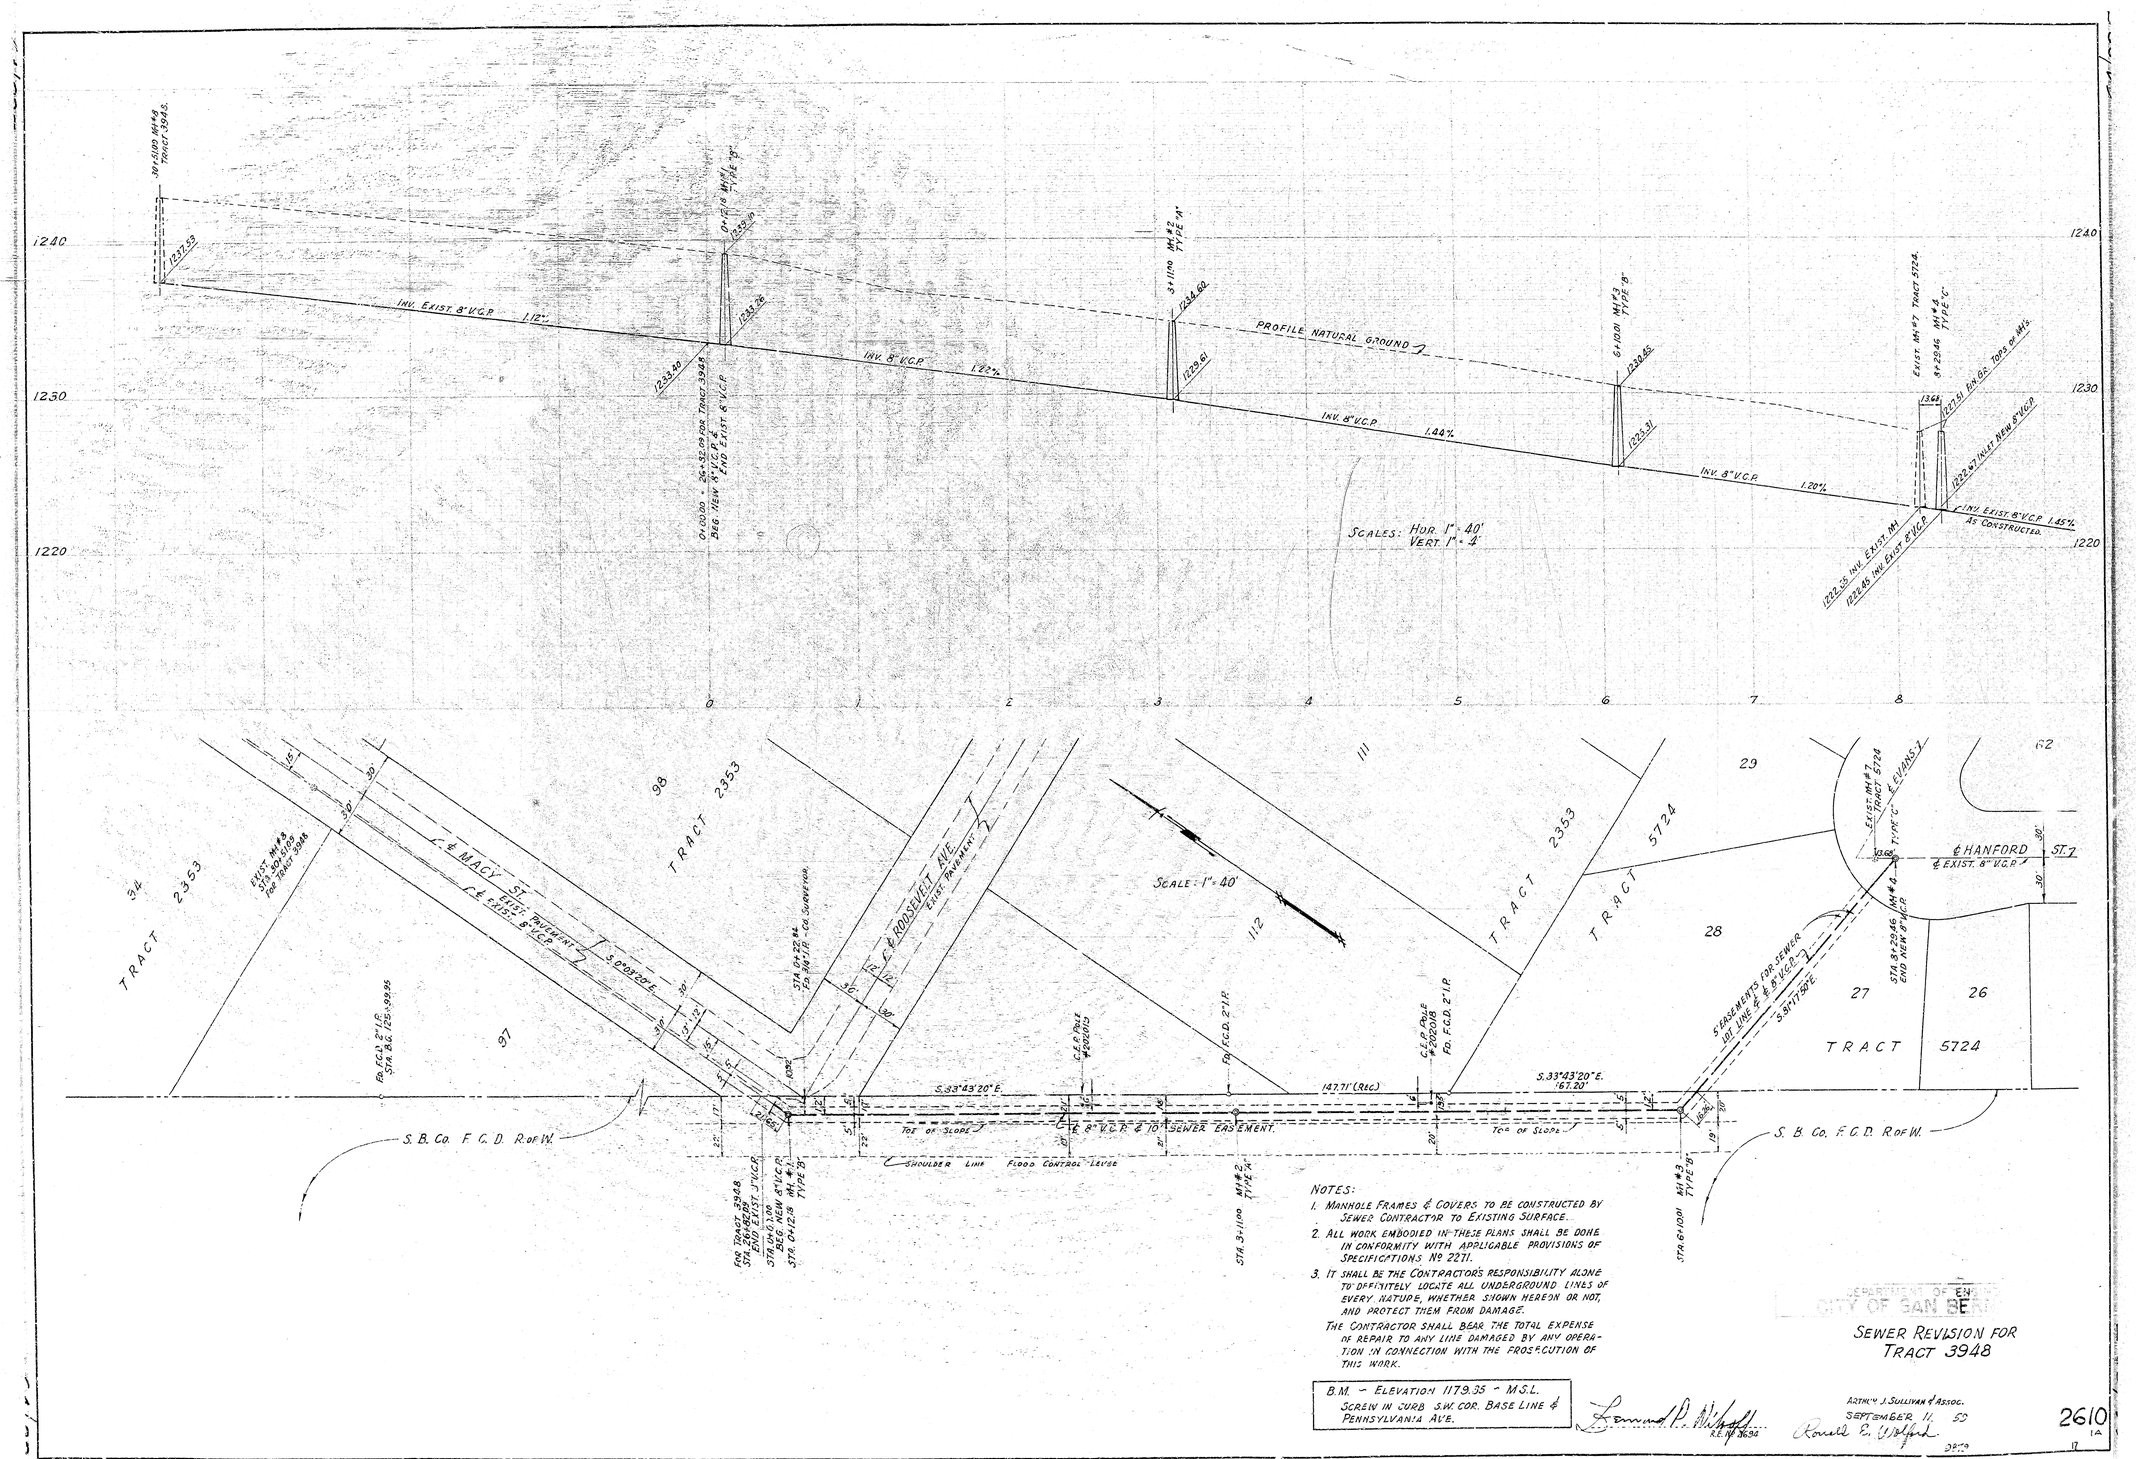

NOTES:

1. MANHOLE FRAMES & COVERS TO BE CONSTRUCTED BY SEWER CONTRACTOR TO EXISTING SURFACE.
2. ALL WORK EMBODIED IN THESE PLANS SHALL BE DONE IN CONFORMITY WITH APPLICABLE PROVISIONS OF SPECIFICATIONS Nº 2271.
3. IT SHALL BE THE CONTRACTOR'S RESPONSIBILITY ALONE TO DEFINITELY LOCATE ALL UNDERGROUND LINES OF EVERY NATURE, WHETHER SHOWN HEREON OR NOT, AND PROTECT THEM FROM DAMAGE.

THE CONTRACTOR SHALL BEAR THE TOTAL EXPENSE OF REPAIR TO ANY LINE DAMAGED BY ANY OPERATION IN CONNECTION WITH THE PROSECUTION OF THIS WORK.

B.M. – ELEVATION 1179.35 – M.S.L.
SCREW IN CURB S.W. COR. BASE LINE & PENNSYLVANIA AVE.

Lawrence P. Whitsell
R.E. Nº 3634

SEWER REVISION FOR TRACT 3948

ARTHUR J. SULLIVAN & ASSOC.
SEPTEMBER 11, 53
Russell E. Wolford
DRFTD

2610
1A