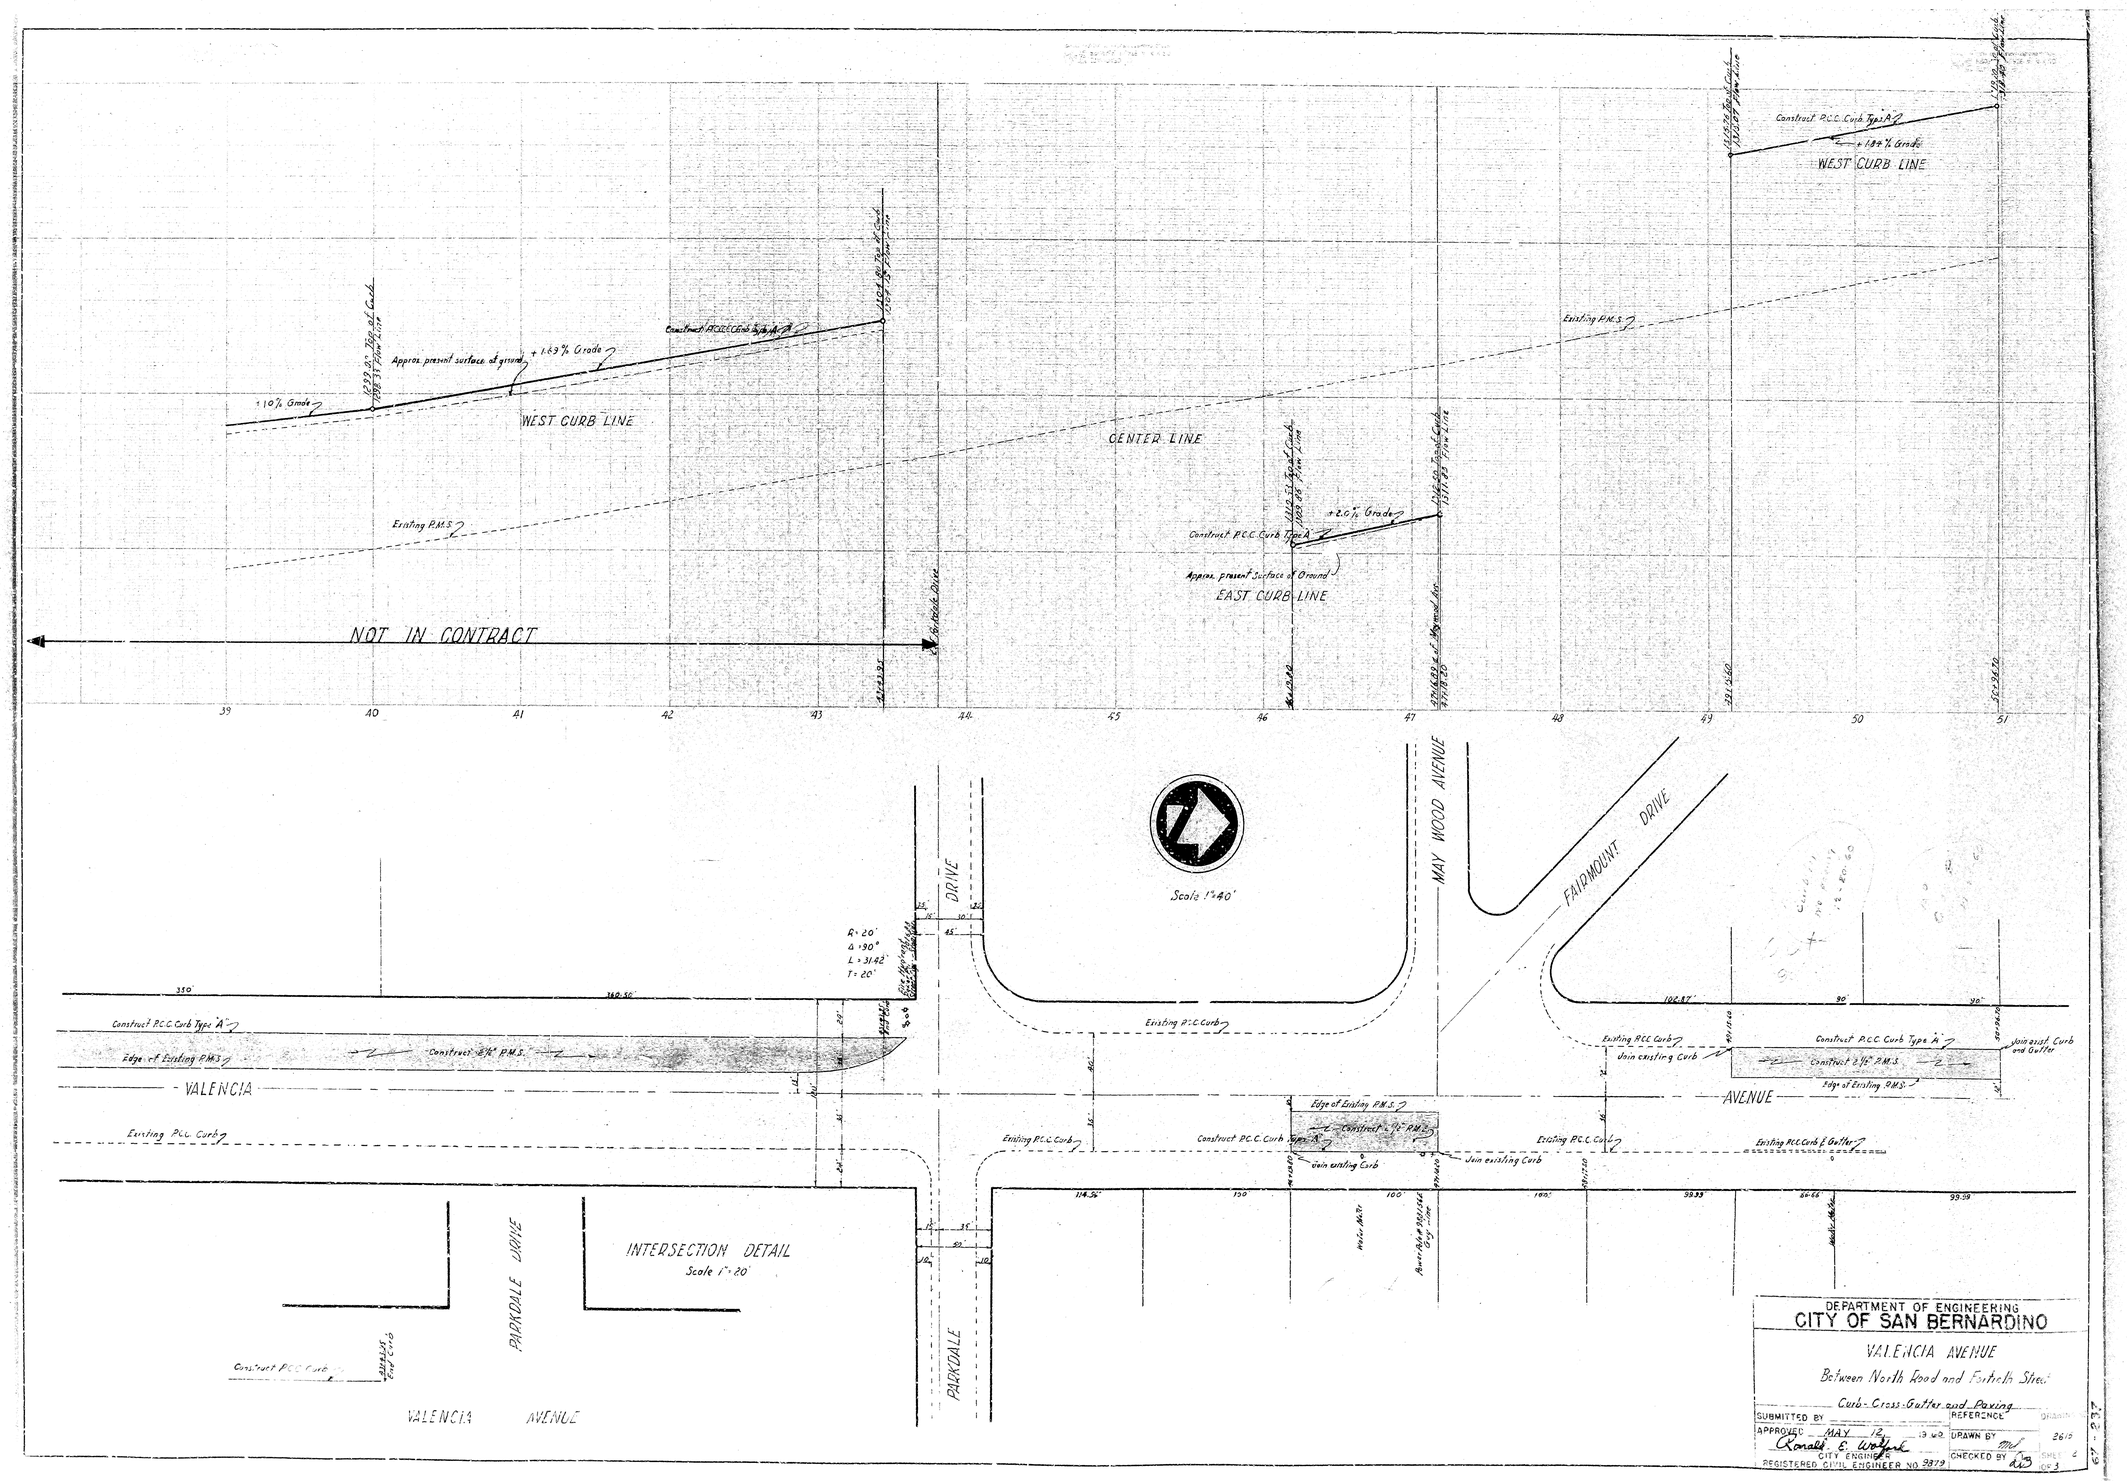
NOT IN CONTRACT
WEST CURB LINE
+1.10% Grade
Approx. present surface of ground
+1.63% Grade
Construct P.C.C. Curb Type A
Existing P.M.S.
CENTER LINE
EAST CURB LINE
+2.0% Grade
Approx. present surface of Ground
+1.84% Grade
Scale 1"=40'
MAY WOOD AVENUE
FAIRMOUNT DRIVE
DRIVE
R=20'
Δ=90°
L=31.42'
T=20'
Existing P.C.C. Curb
Edge of Existing P.M.S.
Construct 8 1/2" P.M.S.
Join existing Curb
Join asst. Curb and Gutter
Existing P.C.C. Curb & Gutter
VALENCIA
AVENUE
INTERSECTION DETAIL
Scale 1"=20'
PARKDALE DRIVE
PARKDALE
VALENCIA AVENUE
DEPARTMENT OF ENGINEERING
CITY OF SAN BERNARDINO
VALENCIA AVENUE
Between North Road and Fortieth Street
Curb-Cross-Gutter and Paving
SUBMITTED BY
REFERENCE
APPROVED MAY 13 1952
CITY ENGINEER
REGISTERED CIVIL ENGINEER NO. 9879
DRAWN BY
CHECKED BY
SHEET 2 OF 3

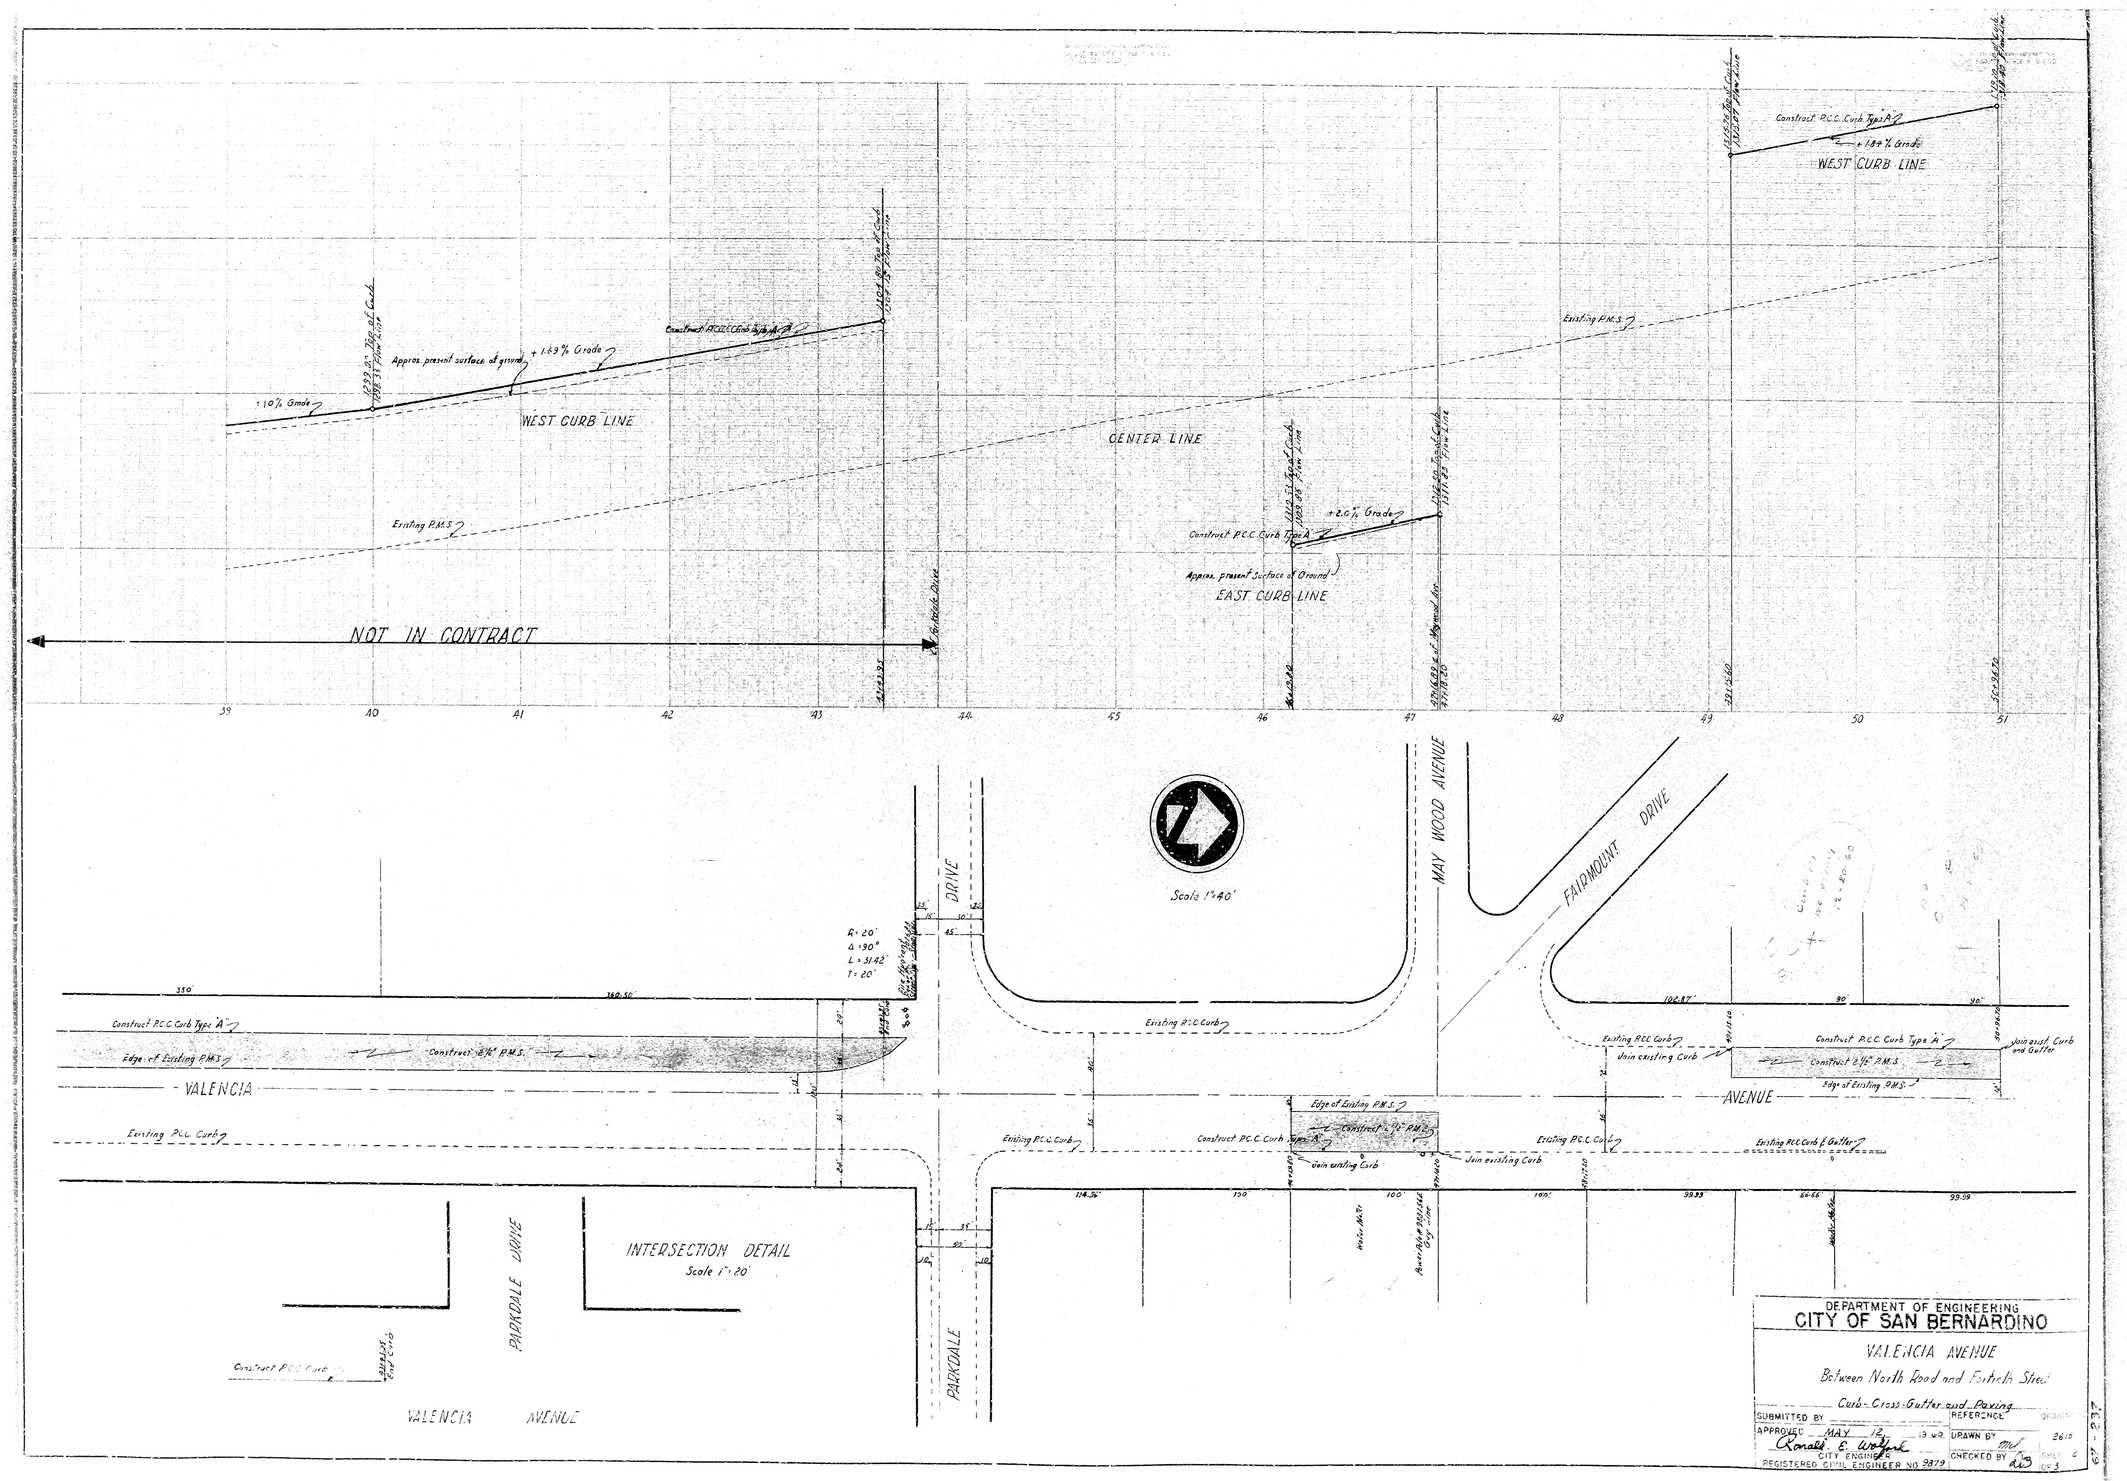
NOT IN CONTRACT
WEST CURB LINE
+1.10% Grade
Approx. present surface of ground
+1.63% Grade
Construct P.C.C. Curb Type A
Existing P.M.S.
CENTER LINE
EAST CURB LINE
+2.0% Grade
Approx. present surface of Ground
+1.84% Grade
Scale 1"=40'
MAY WOOD AVENUE
FAIRMOUNT DRIVE
DRIVE
R=20'
Δ=90°
L=31.42'
T=20'
Existing P.C.C. Curb
Edge of Existing P.M.S.
Construct 8 1/2" P.M.S.
Join existing Curb
Join asst. Curb and Gutter
Existing P.C.C. Curb & Gutter
VALENCIA
AVENUE
INTERSECTION DETAIL
Scale 1"=20'
PARKDALE DRIVE
PARKDALE
VALENCIA AVENUE
DEPARTMENT OF ENGINEERING
CITY OF SAN BERNARDINO
VALENCIA AVENUE
Between North Road and Fortieth Street
Curb-Cross-Gutter and Paving
SUBMITTED BY
REFERENCE
APPROVED MAY 13 1952
CITY ENGINEER
REGISTERED CIVIL ENGINEER NO. 9879
DRAWN BY
CHECKED BY
SHEET 2 OF 3