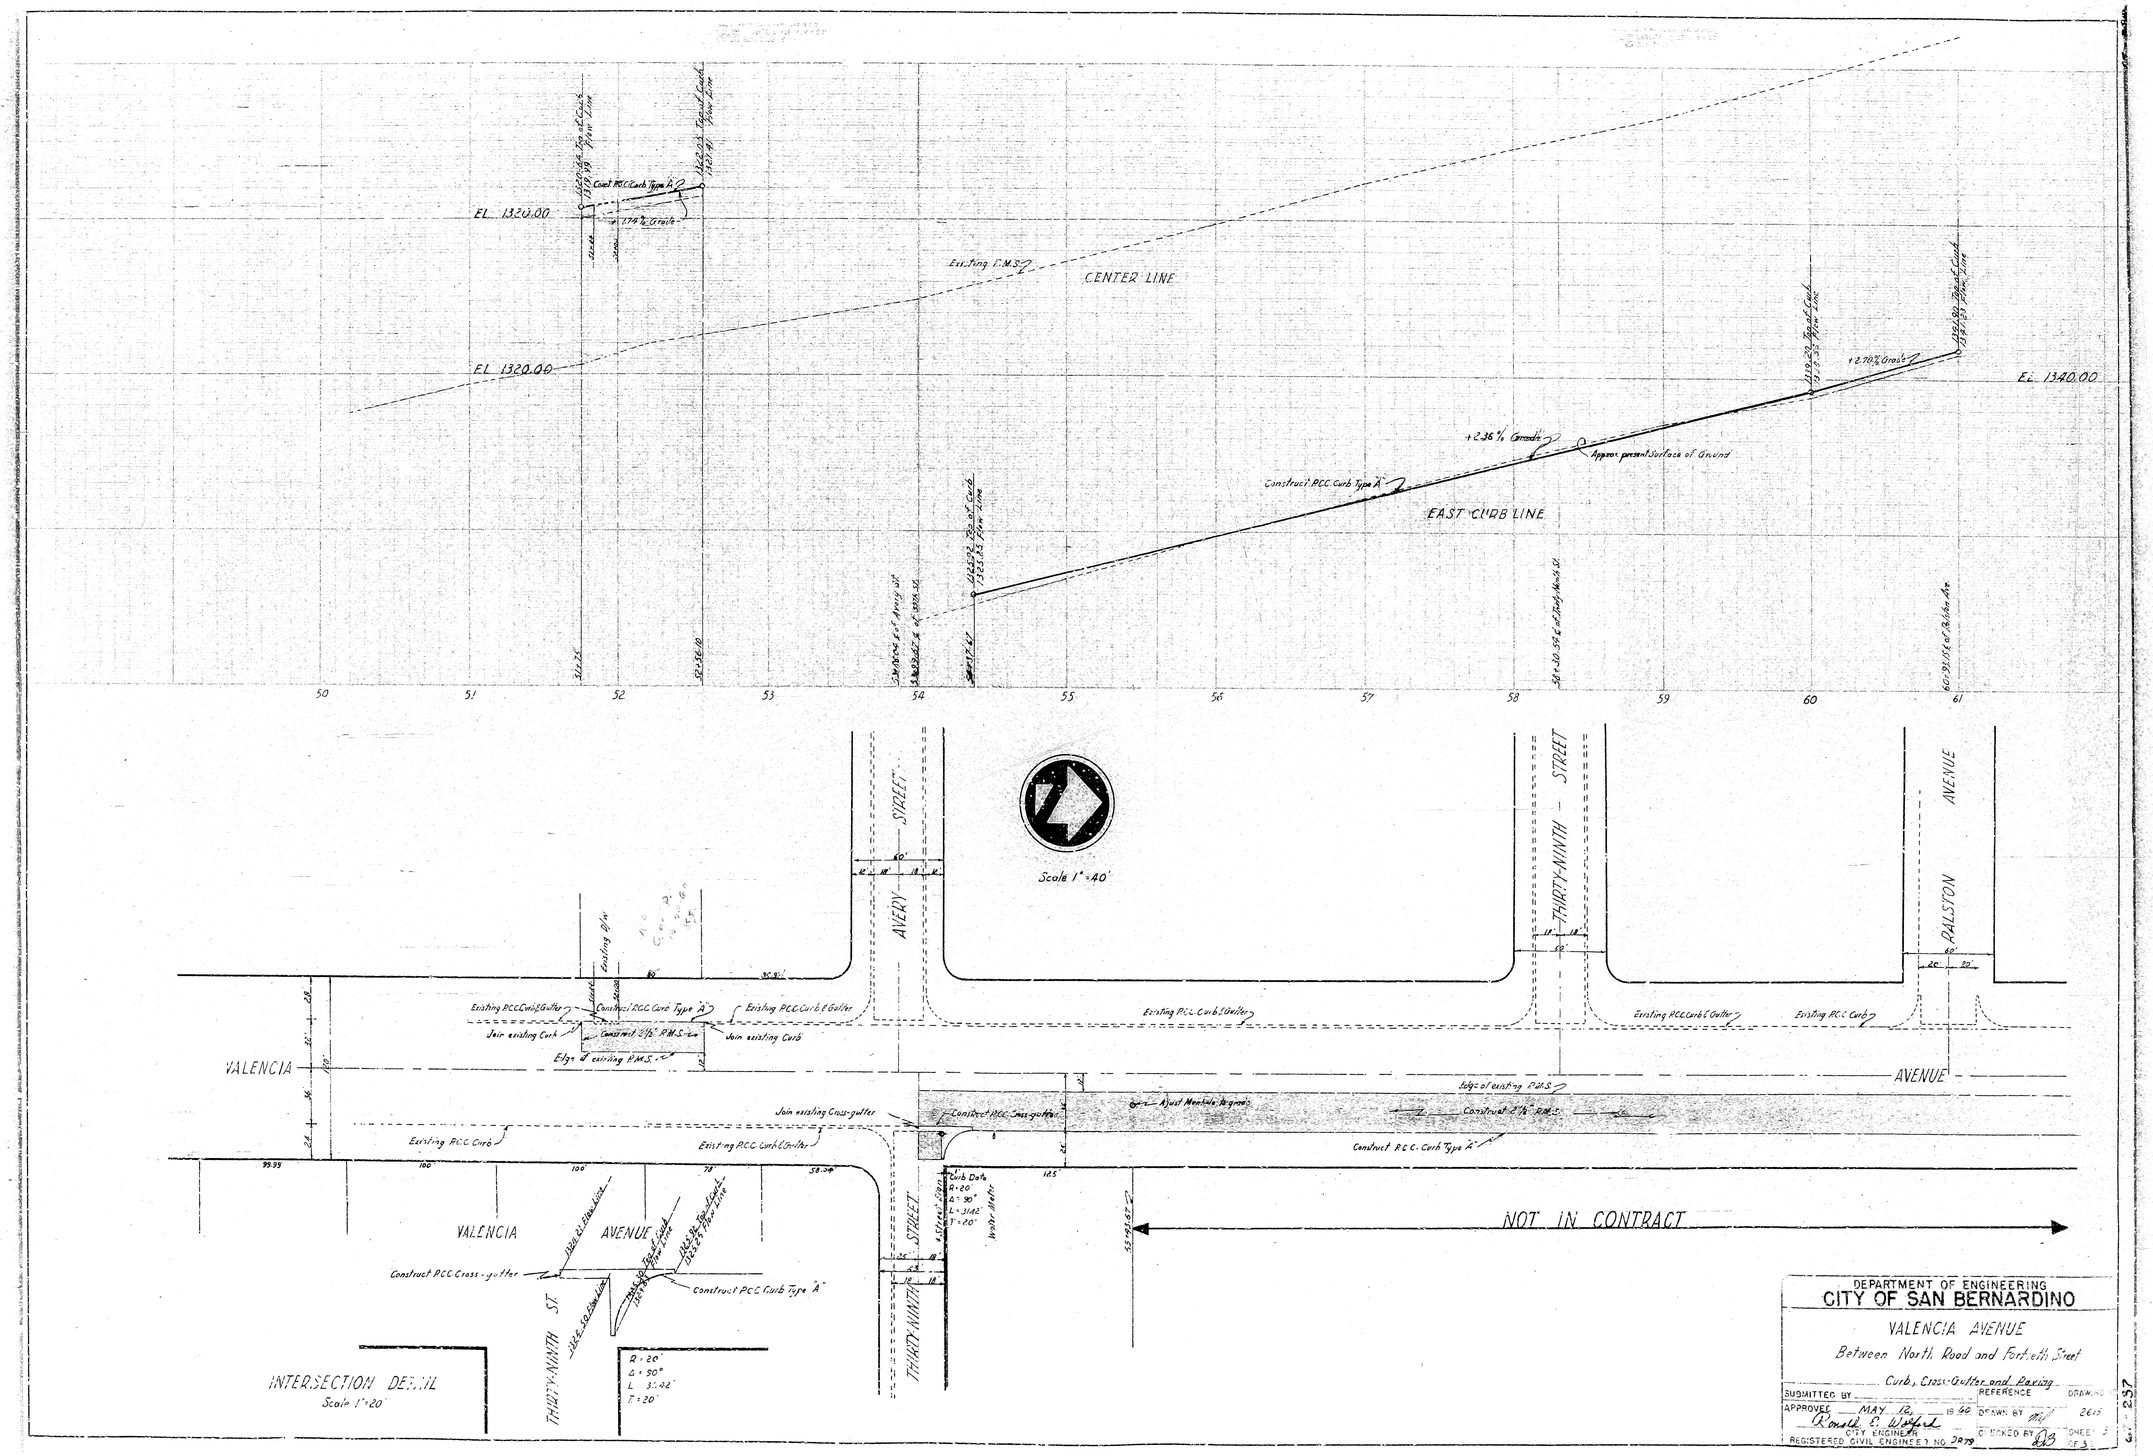

DEPARTMENT OF ENGINEERING
CITY OF SAN BERNARDINO

VALENCIA AVENUE

Between North Road and Fortieth Street

Curb, Cross-Gutter and Paving

SUBMITTED BY _____ REFERENCE _____ DRAWING _____

APPROVED MAY 18, 19 60 DRAWN BY [illegible] 2615

Russell E. Wilford
CITY ENGINEER

CHECKED BY DB SHEET 3 OF 3

REGISTERED CIVIL ENGINEER NO. 2079

237

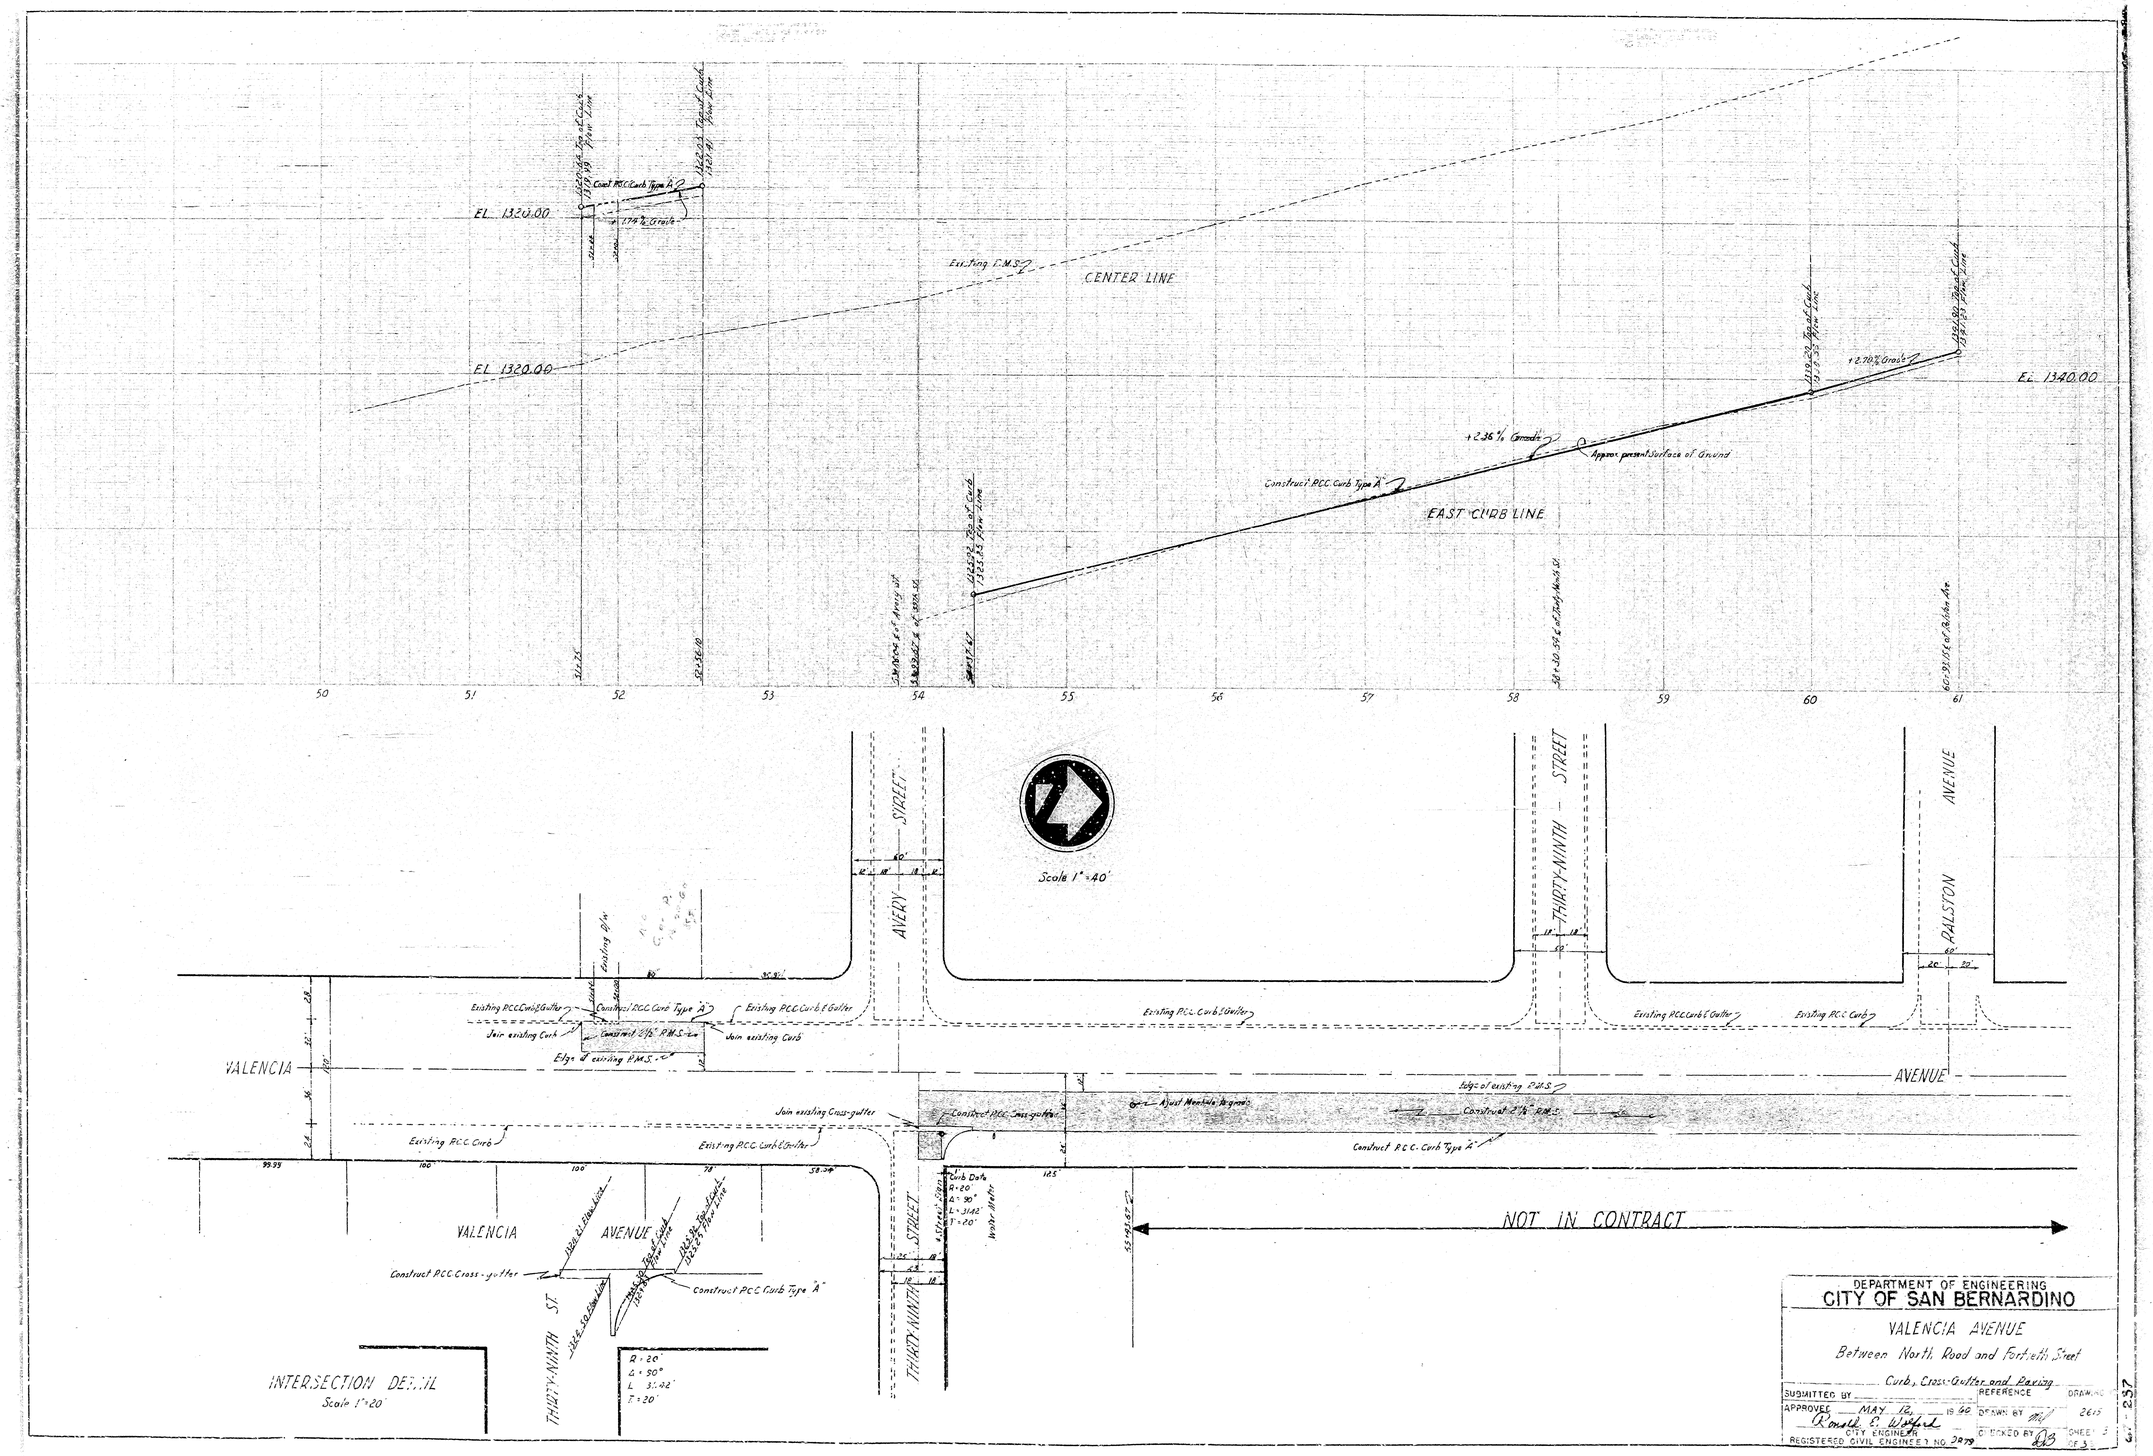

DEPARTMENT OF ENGINEERING
CITY OF SAN BERNARDINO

VALENCIA AVENUE

Between North Road and Fortieth Street

Curb, Cross-Gutter and Paving

SUBMITTED BY _____ REFERENCE _____ DRAWING _____

APPROVED MAY 18, 19 60 DRAWN BY [illegible] 2615

Russell E. Wilford
CITY ENGINEER

CHECKED BY DB SHEET 3 OF 3

REGISTERED CIVIL ENGINEER NO. 2079

237