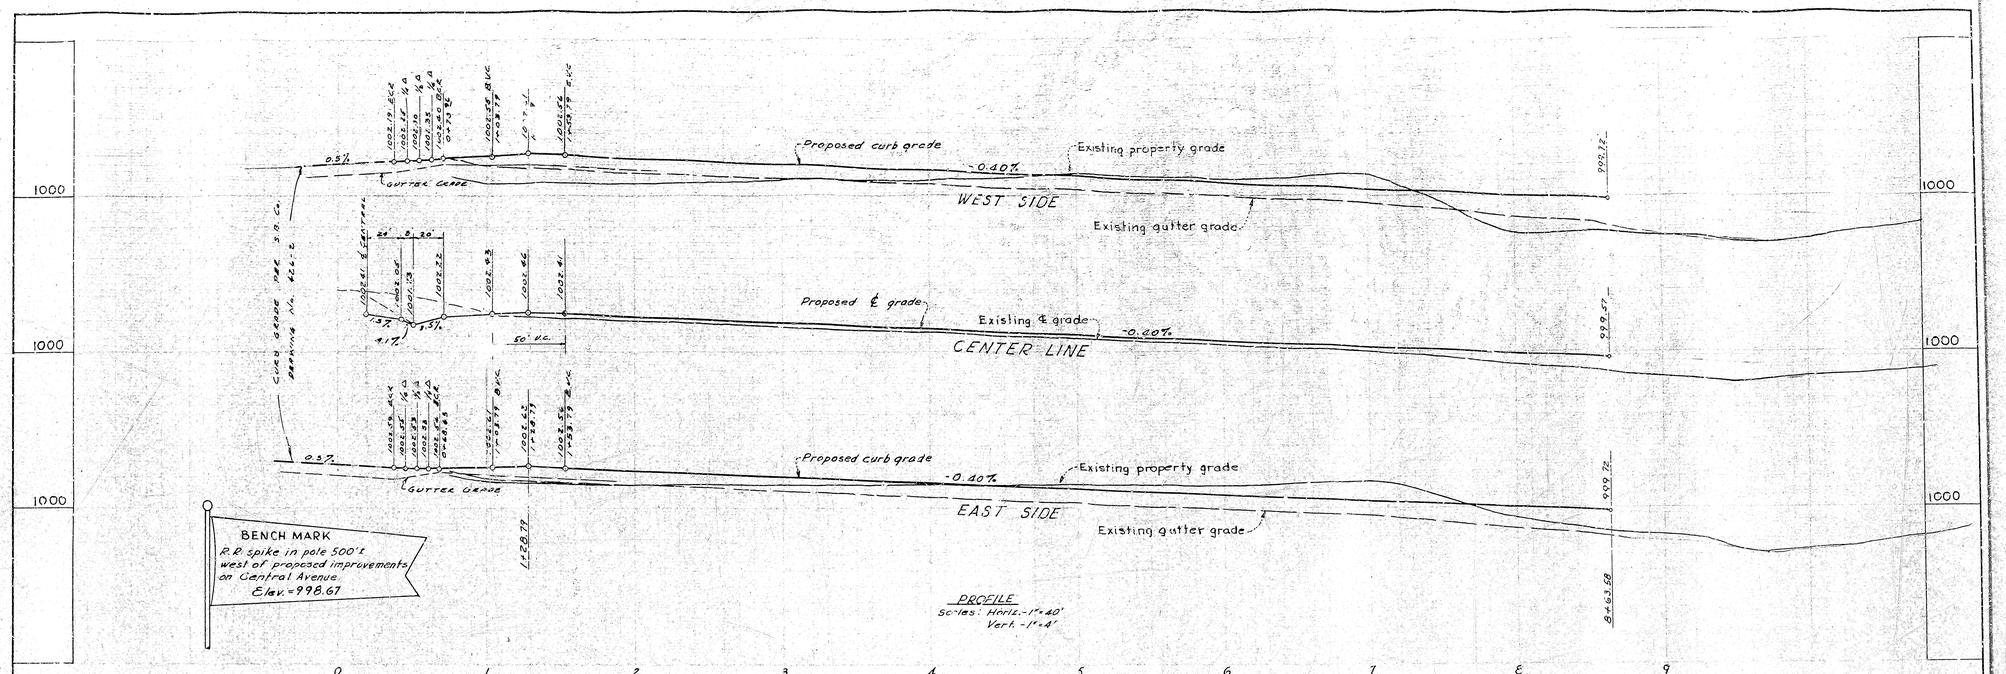

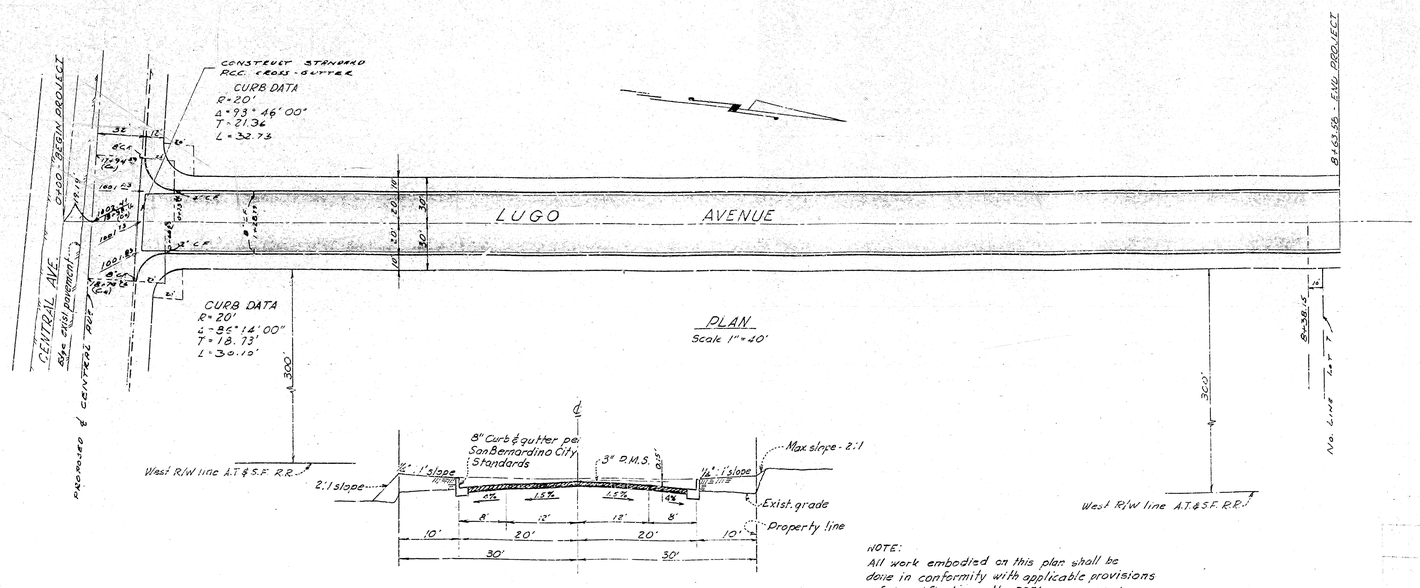

NOTE:
All work embodied on this plan shall be done in conformity with applicable provisions of Specifications No. 2271, except that 3" P.M.S. to be constructed in two courses.

WEST, PACK & ASSOC.
CIVIL ENGINEERS

DEPARTMENT OF ENGINEERING
CITY OF SAN BERNARDINO

PLAN & PROFILE
FOR THE IMPROVEMENT OF
LUGO AVENUE
FROM CENTRAL AVE. TO 800 FT. NLY. THEREFROM

SUBMITTED: Approved Plans & Specs
July 24 58
Frank E. Wolfe
9879

J.H.C. 2621
N.A.N. 1

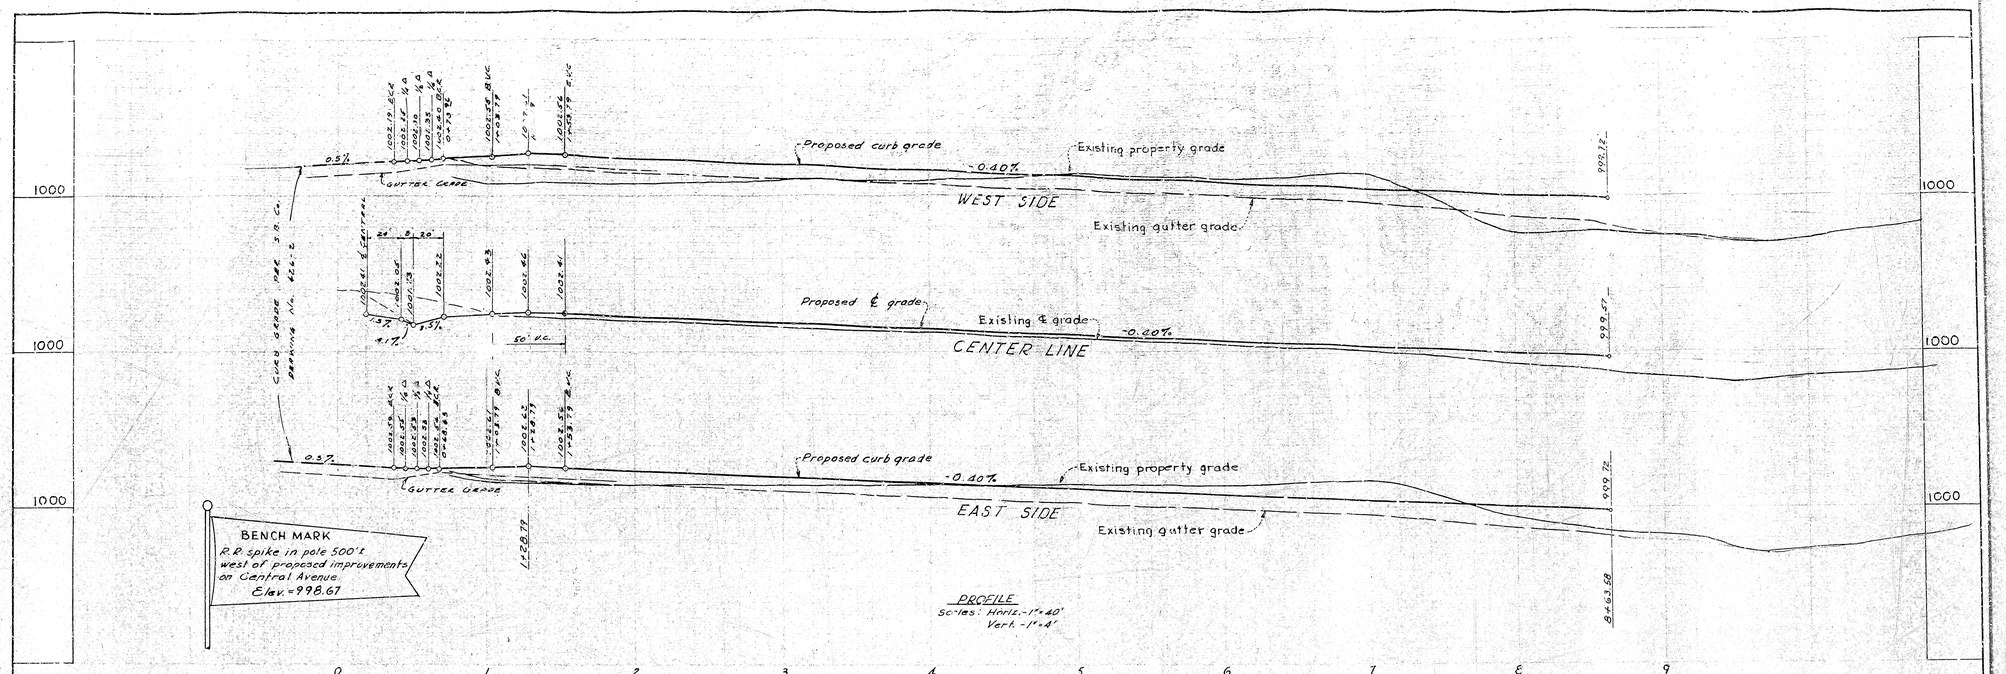

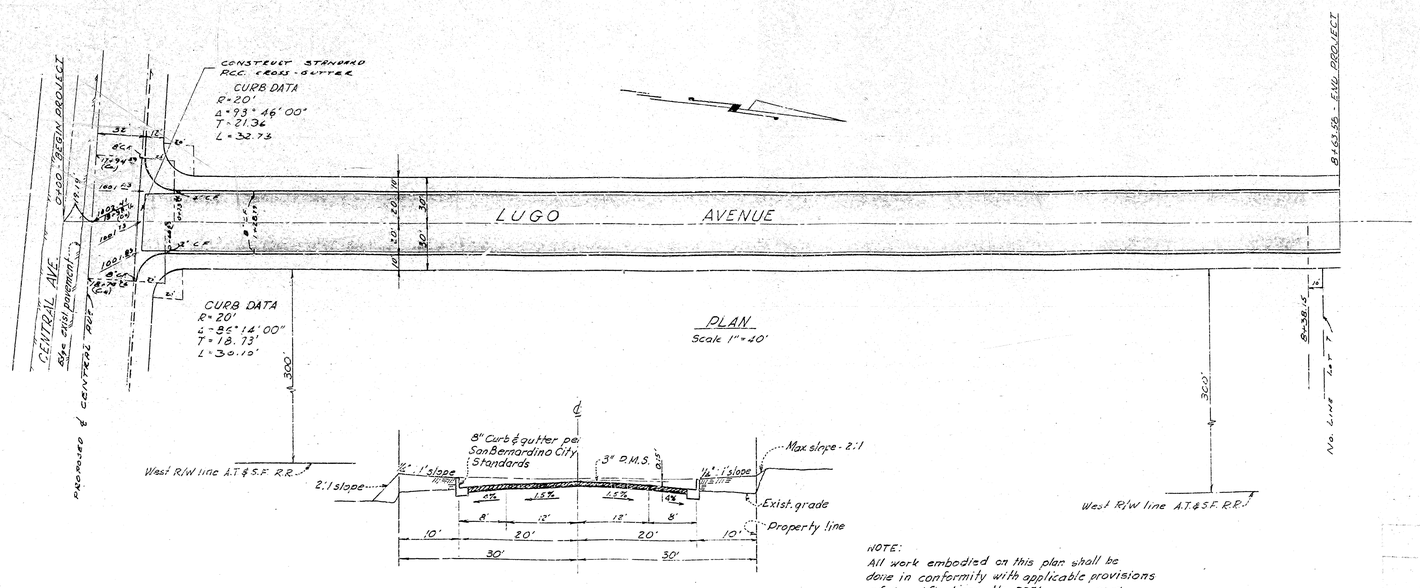

NOTE:
All work embodied on this plan shall be done in conformity with applicable provisions of Specifications No. 2271, except that 3" P.M.S. to be constructed in two courses.

WEST, PACK & ASSOC.
CIVIL ENGINEERS

DEPARTMENT OF ENGINEERING
CITY OF SAN BERNARDINO

PLAN & PROFILE
FOR THE IMPROVEMENT OF
LUGO AVENUE
FROM CENTRAL AVE. TO 800 FT. NLY. THEREFROM

SUBMITTED: Approved Plans & Specs
July 24 58
Frank E. Wolfe
9879

J.H.C. 2621
N.A.N. 1

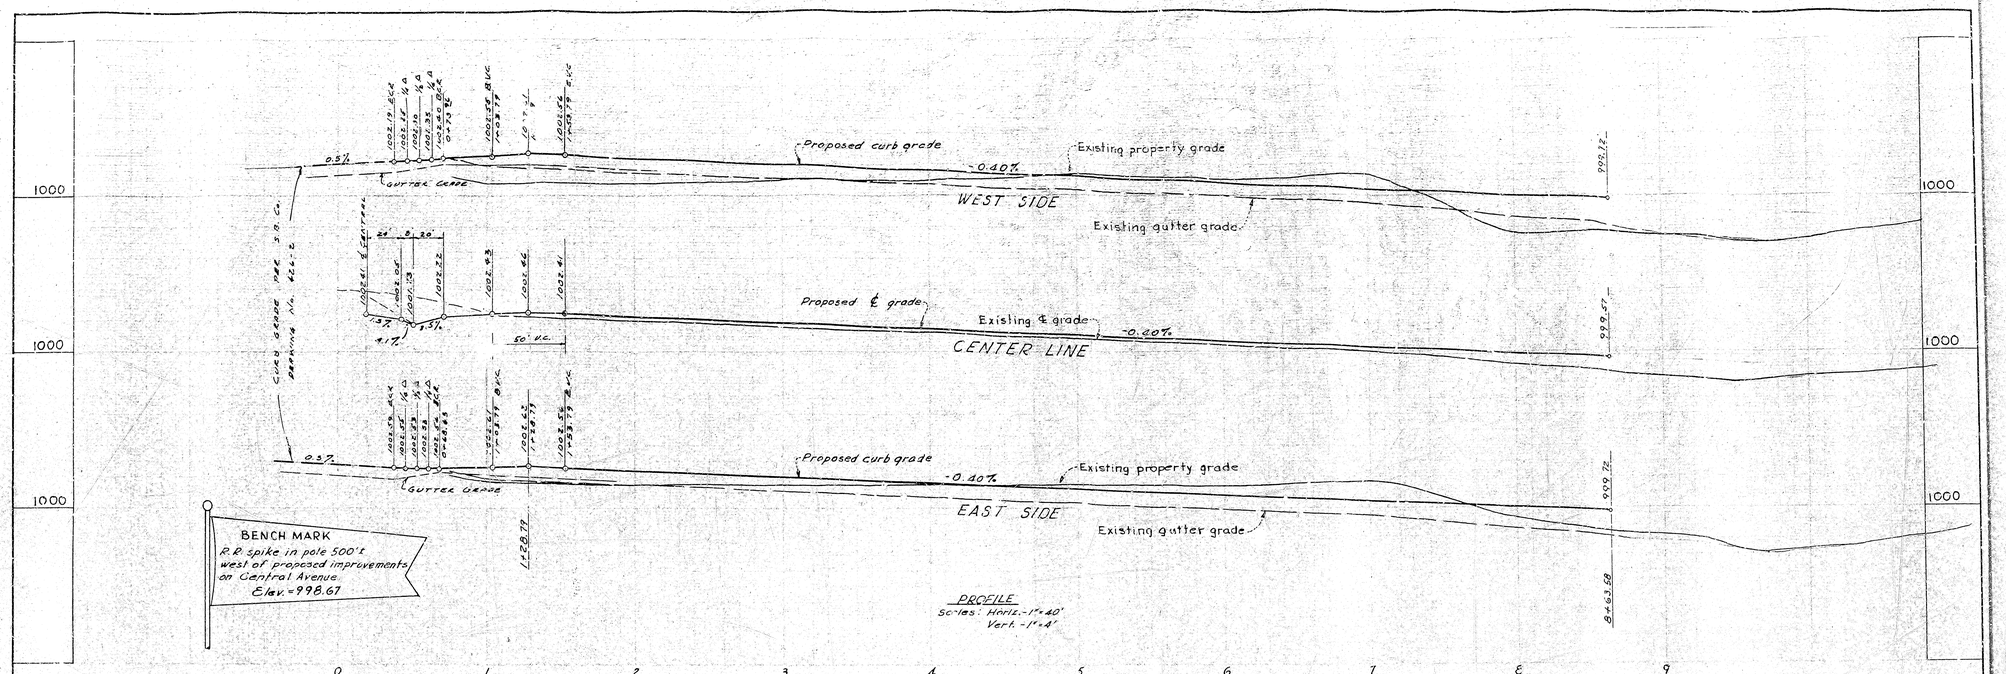

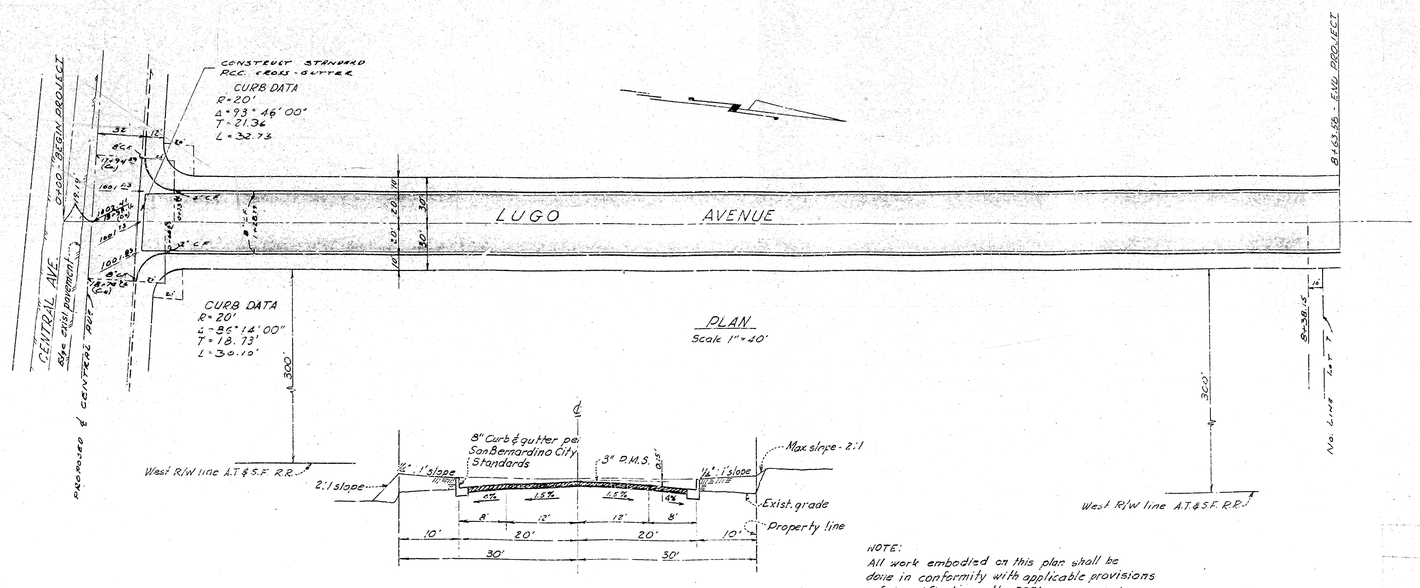

NOTE:
All work embodied on this plan shall be done in conformity with applicable provisions of Specifications No. 2271, except that 3" P.M.S. to be constructed in two courses.

WEST, PACK & ASSOC.
CIVIL ENGINEERS

DEPARTMENT OF ENGINEERING
CITY OF SAN BERNARDINO

PLAN & PROFILE
FOR THE IMPROVEMENT OF
LUGO AVENUE
FROM CENTRAL AVE. TO 800 FT. NLY. THEREFROM

SUBMITTED: Approved Plans & Specs
July 24 58
Frank E. Wolfe
9879

J.H.C. 2621
N.A.N. 1