NORTH CURB LINE

B.M. - Screw at Northwest corner of Base Line Street and "E" Street 1100.82 M.S.L.

PROFILE

SCALE: HORIZONTAL 1" = 40'
VERTICAL 1" = 4'

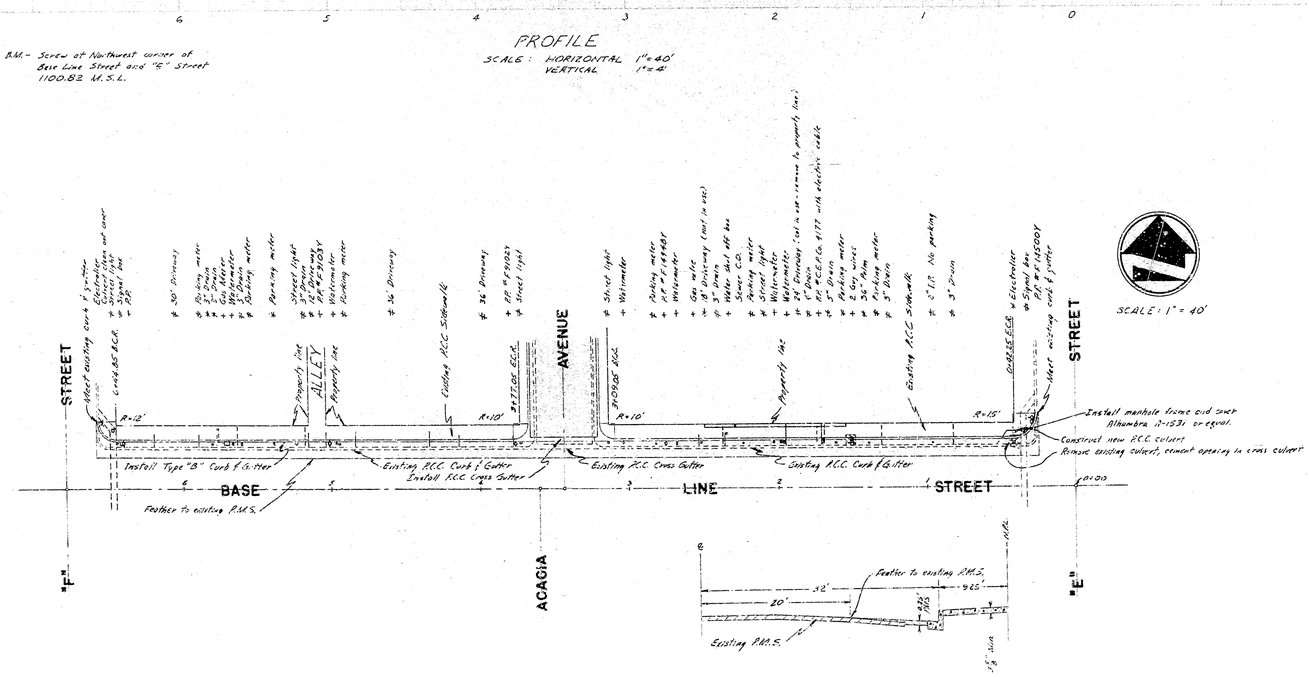

SCALE: 1" = 40'

DETAIL - BASE LINE STREET
NO SCALE

GENERAL NOTES

1. ALL WORK EMBODIED ON THESE PLANS SHALL BE DONE IN CONFORMITY WITH APPLICABLE PROVISIONS OF SPECIFICATIONS NO. 2271.
2. RECESS CURB FOR DRIVEWAYS WHERE NECESSARY. EXACT LOCATION AND WIDTH TO BE DETERMINED IN FIELD.
3. REFER TO DRAWING NO. 2321-A, CITY OF SAN BERNARDINO, DEPARTMENT OF ENGINEERING FOR TYPICAL SECTION OF CROSS GUTTER AND TYPE "B" CURB AND GUTTER.
4. BENCH MARK ELV. 1102.47 M.S.L. - SCREW ON SOUTHEAST CURB RETURN AT INTERSECTION OF BASE LINE AND ACACIA ST.
5. REMOVAL OF OBSTRUCTIONS:
   - * TO BE REMOVED UNDER THIS CONTRACT.
   - ▲ TO BE REMOVED AND RELOCATED BY OTHERS.
   - ▼ TO BE REMOVED AND RELOCATED UNDER THIS CONTRACT.
6. ALL EXISTING DRAINS AND CULVERT INLETS TO BE REMODELLED TO NEW CURB.
7. ALL PARKING METERS, STREET SIGNS, STREET LIGHTS, TRAFFIC SIGNS AND STANDARDS ARE TO BE REMOVED AND RELOCATED AS DIRECTED BY CITY ENGINEER. FOOTINGS ARE TO BE CLASS "B" CONCRETE AND SAME SIZE AS ORIGINAL.
8. EXISTING P.C.C. SIDEWALK TO BE REMOVED AS DIRECTED BY CITY ENGINEER. CLASS "A" P.C.C. SIDEWALK TO BE CONSTRUCTED TO PROPERTY LINE WHERE DIRECTED BY CITY ENGINEER.

DEPARTMENT OF ENGINEERING
CITY OF SAN BERNARDINO

IMPROVEMENT

BASE LINE STREET (NORTH SIDE) FROM "E" STREET TO "F" STREET - ACACIA AVENUE FROM BASE LINE STREET TO 13TH STREET

SUBMITTED BY		REFERENCE	DRAWING NO. 2563
APPROVED MAY 21, 1958	DRAWN BY		
CITY ENGINEER	CHECKED BY		SHEET 1 OF 2 SHEETS
REGISTERED CIVIL ENGINEER NO. 9879			

NORTH CURB LINE

B.M. - Screw at Northwest corner of Base Line Street and "E" Street 1100.82 M.S.L.

PROFILE

SCALE: HORIZONTAL 1" = 40'
VERTICAL 1" = 4'

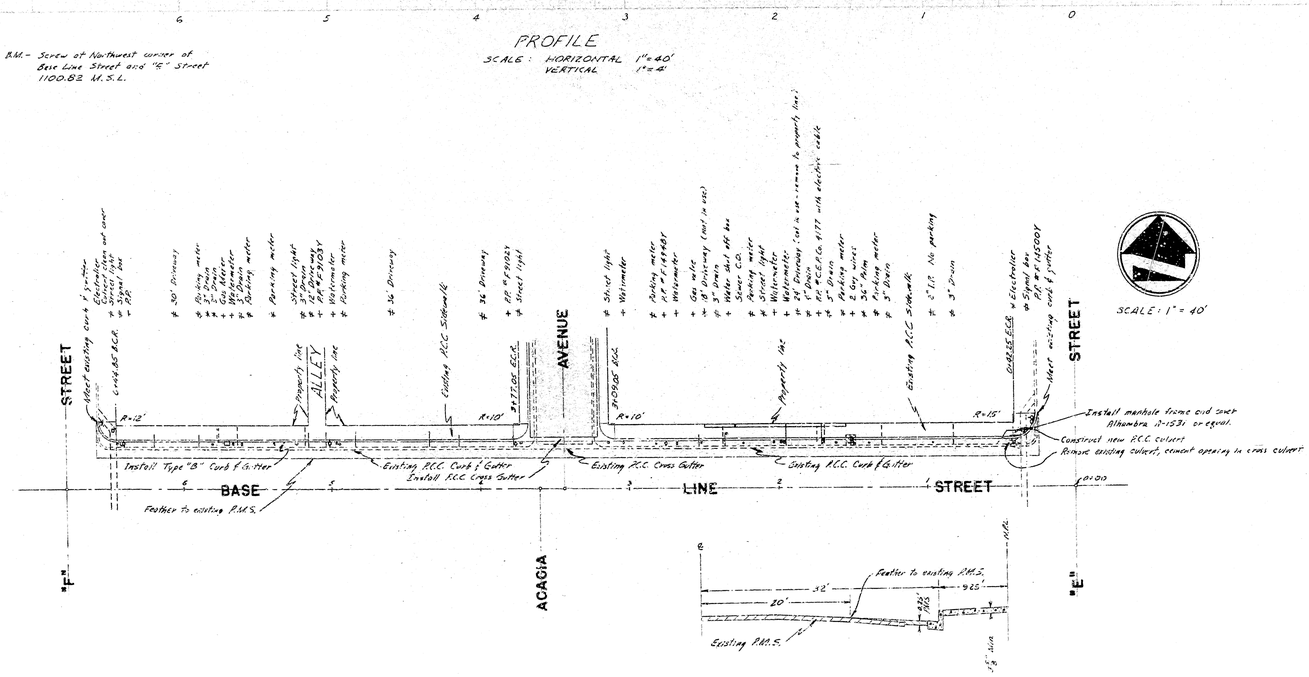

SCALE: 1" = 40'

DETAIL - BASE LINE STREET
NO SCALE

GENERAL NOTES

1. ALL WORK EMBODIED ON THESE PLANS SHALL BE DONE IN CONFORMITY WITH APPLICABLE PROVISIONS OF SPECIFICATIONS NO. 2271.
2. RECESS CURB FOR DRIVEWAYS WHERE NECESSARY. EXACT LOCATION AND WIDTH TO BE DETERMINED IN FIELD.
3. REFER TO DRAWING NO. 2321-A, CITY OF SAN BERNARDINO, DEPARTMENT OF ENGINEERING FOR TYPICAL SECTION OF CROSS GUTTER AND TYPE "B" CURB AND GUTTER.
4. BENCH MARK ELV. 1102.47 M.S.L. - SCREW ON SOUTHEAST CURB RETURN AT INTERSECTION OF BASE LINE AND ACACIA ST.
5. REMOVAL OF OBSTRUCTIONS:
   - * TO BE REMOVED UNDER THIS CONTRACT.
   - ▲ TO BE REMOVED AND RELOCATED BY OTHERS.
   - ▼ TO BE REMOVED AND RELOCATED UNDER THIS CONTRACT.
6. ALL EXISTING DRAINS AND CULVERT INLETS TO BE REMODELLED TO NEW CURB.
7. ALL PARKING METERS, STREET SIGNS, STREET LIGHTS, TRAFFIC SIGNS AND STANDARDS ARE TO BE REMOVED AND RELOCATED AS DIRECTED BY CITY ENGINEER. FOOTINGS ARE TO BE CLASS "B" CONCRETE AND SAME SIZE AS ORIGINAL.
8. EXISTING P.C.C. SIDEWALK TO BE REMOVED AS DIRECTED BY CITY ENGINEER. CLASS "A" P.C.C. SIDEWALK TO BE CONSTRUCTED TO PROPERTY LINE WHERE DIRECTED BY CITY ENGINEER.

DEPARTMENT OF ENGINEERING
CITY OF SAN BERNARDINO

IMPROVEMENT

BASE LINE STREET (NORTH SIDE) FROM "E" STREET TO "F" STREET - ACACIA AVENUE FROM BASE LINE STREET TO 13TH STREET

SUBMITTED BY		REFERENCE	DRAWING NO. 2563
APPROVED MAY 21, 1958	DRAWN BY		
CITY ENGINEER	CHECKED BY		SHEET 1 OF 2 SHEETS
REGISTERED CIVIL ENGINEER NO. 9879			