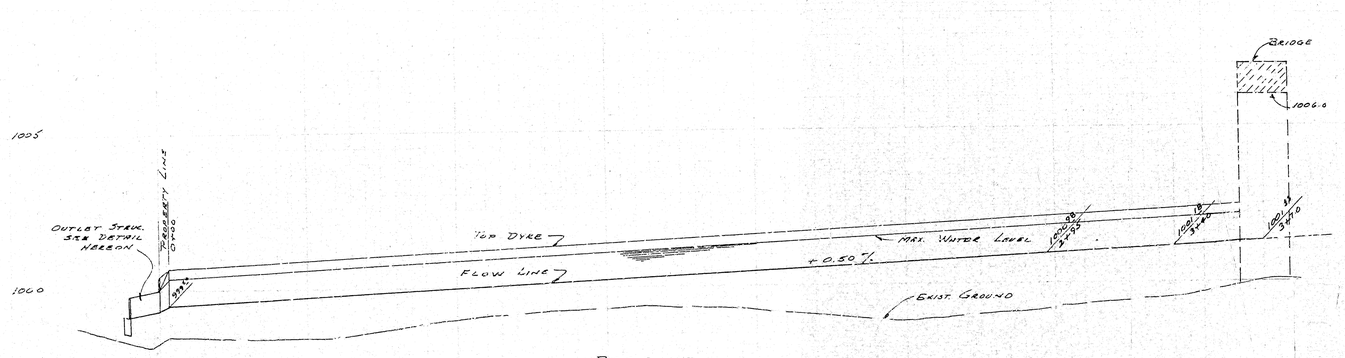

PROFILE
1" = 2'-0" VERT
1" = 20' HORIZ

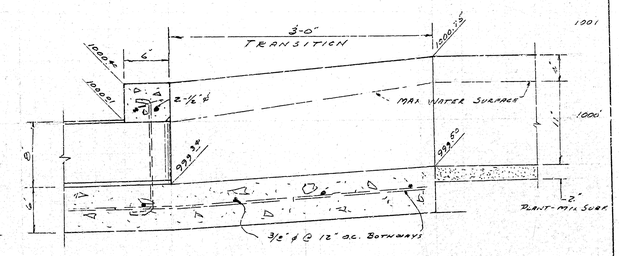

SECTION B-B
1½" = 1'-0"

DRAWING NO. 2651
DRAINAGE
TRACT 5892

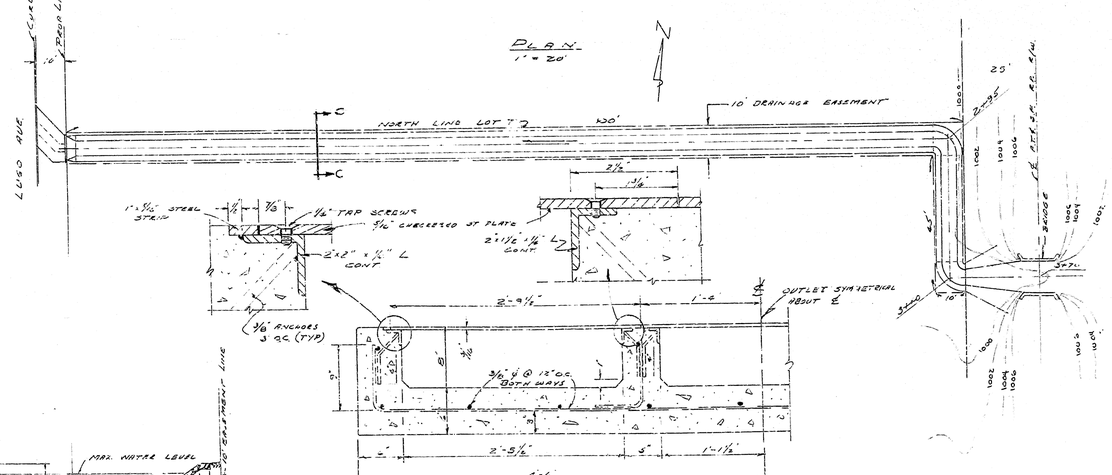

SECTION A-A
1½" = 1'-0"

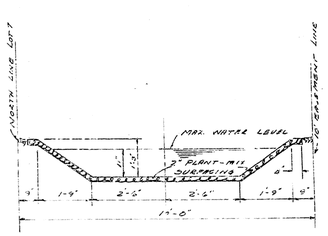

SECTION C-C
1" = 2'-0"

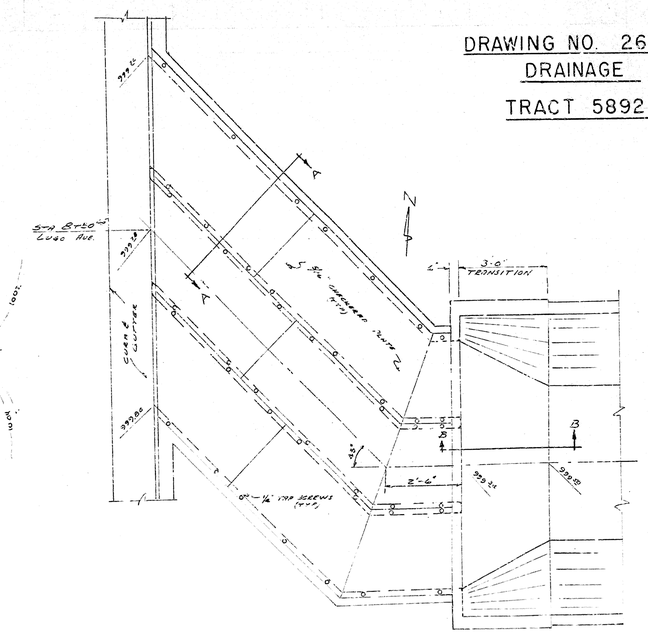

PLAN - OUTLET STRUCTURE
SCALE 1" = 3'-0"

SHEET 2 of 2

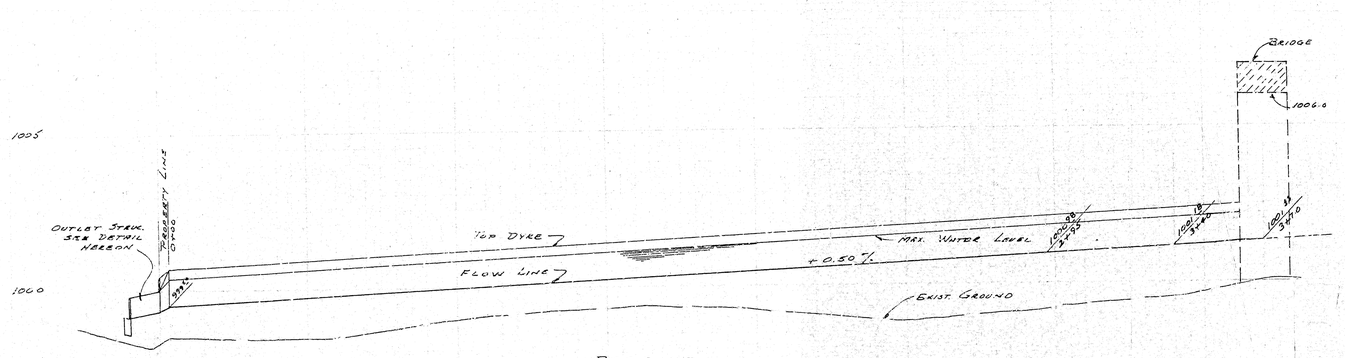

PROFILE
1" = 2'-0" VERT
1" = 20' HORIZ

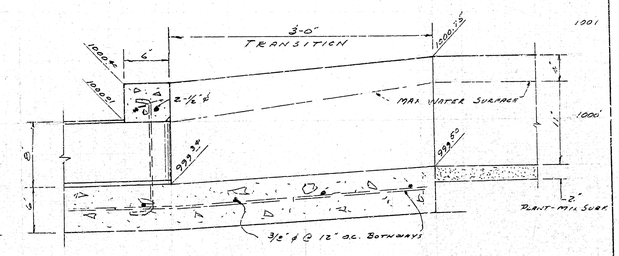

SECTION B-B
1½" = 1'-0"

DRAWING NO. 2651
DRAINAGE
TRACT 5892

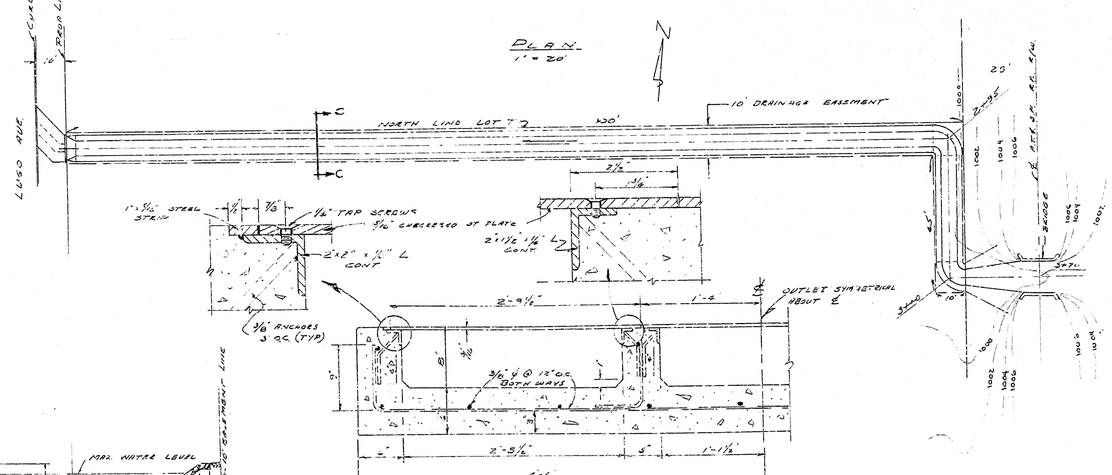

SECTION A-A
1½" = 1'-0"

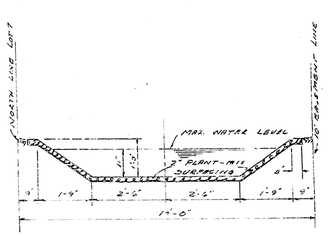

SECTION C-C
1" = 2'-0"

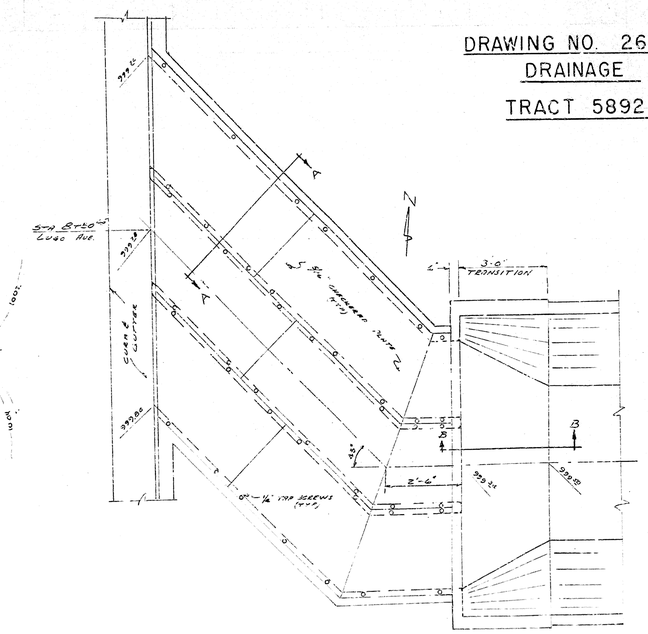

PLAN - OUTLET STRUCTURE
SCALE 1" = 3'-0"

SHEET 2 of 2