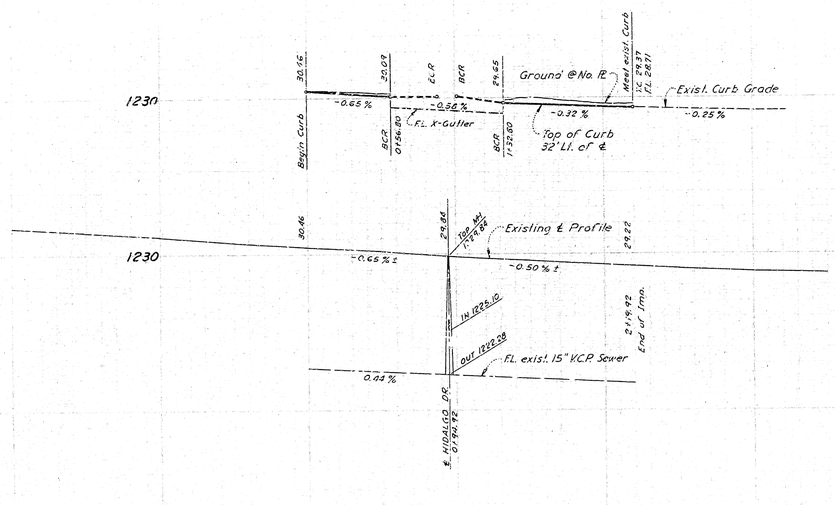

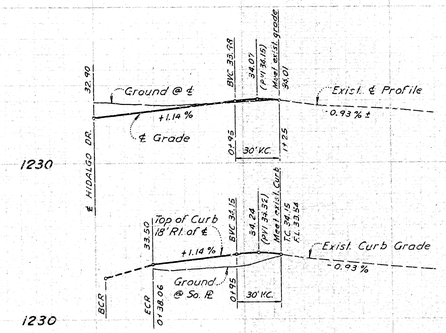

Scale ~ Horiz. 1" = 40'
Vert. 1" = 4'

0 1 2 3 0 1 2

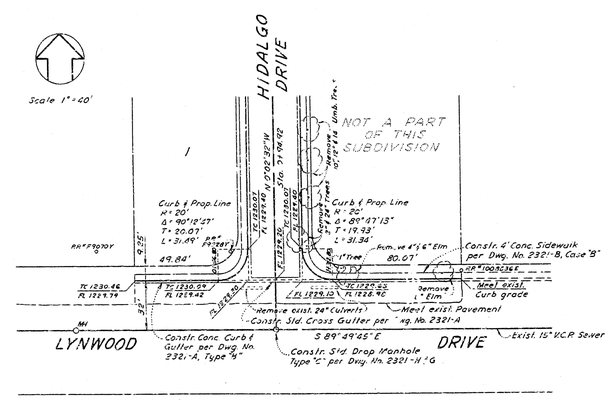

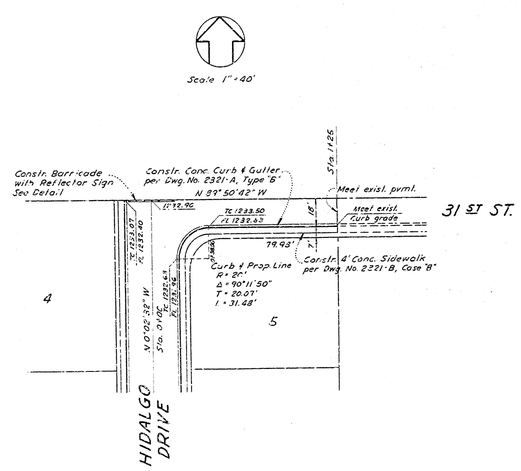

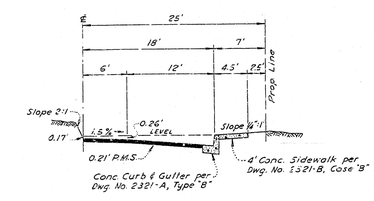

Typical Cross Section

South half of 31 ST STREET

Cross Section Dwg. No. 2321-D, Type 36-A

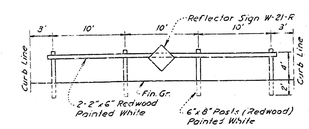

BARRICADE

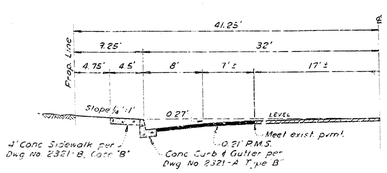

Typical Cross Section

North half of LYNWOOD DRIVE

Don B. Miller

DON B. MILLER, R.C.E. No. 8750

DEPARTMENT OF ENGINEERING
CITY OF SAN BERNARDINO

TRACT NO. 5905

IMPROVEMENT PLANS

SUBMITTED BY CAMPBELL & MILLER REFERENCE

APPROVED September 16, 58 DRAWN BY

REGISTERED PROFESSIONAL ENGINEER

2654

9379

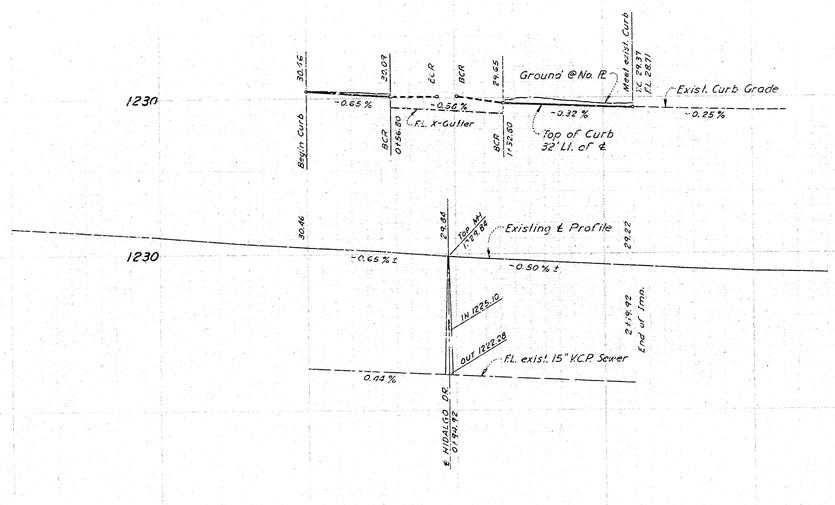

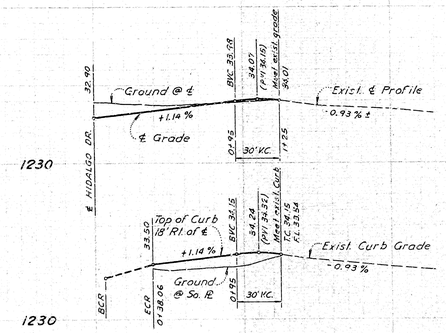

Scale ~ Horiz. 1" = 40'
Vert. 1" = 4'

0 1 2 3 0 1 2

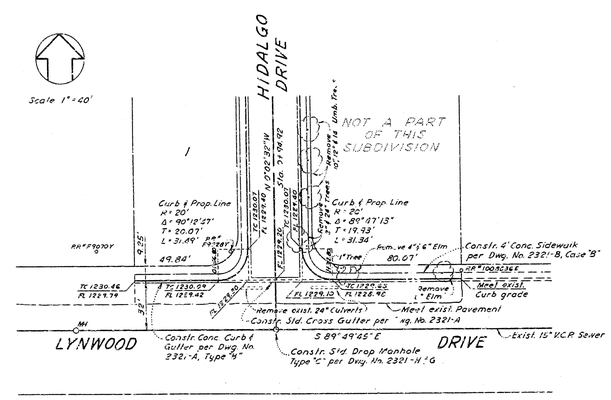

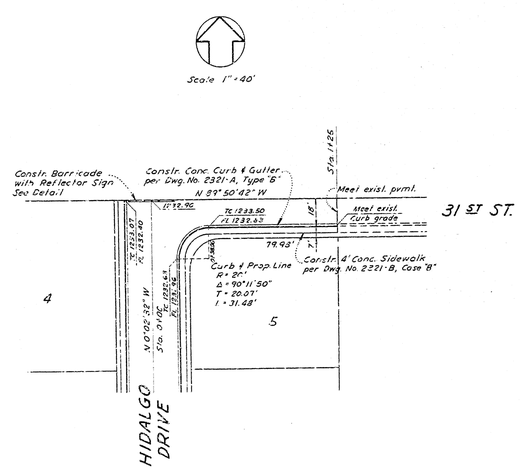

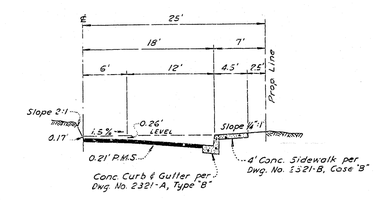

Typical Cross Section

South half of 31 ST STREET

Cross Section Dwg. No. 2321-D, Type 36-A

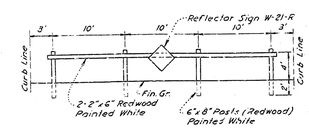

BARRICADE

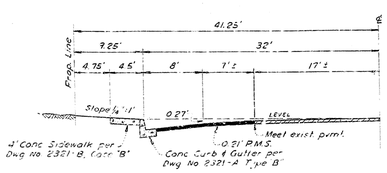

Typical Cross Section

North half of LYNWOOD DRIVE

Don B. Miller

DON B. MILLER, R.C.E. No. 8750

DEPARTMENT OF ENGINEERING
CITY OF SAN BERNARDINO

TRACT NO. 5905

IMPROVEMENT PLANS

SUBMITTED BY CAMPBELL & MILLER REFERENCE

APPROVED September 16, 58 DRAWN BY

REGISTERED PROFESSIONAL ENGINEER

2654

9379

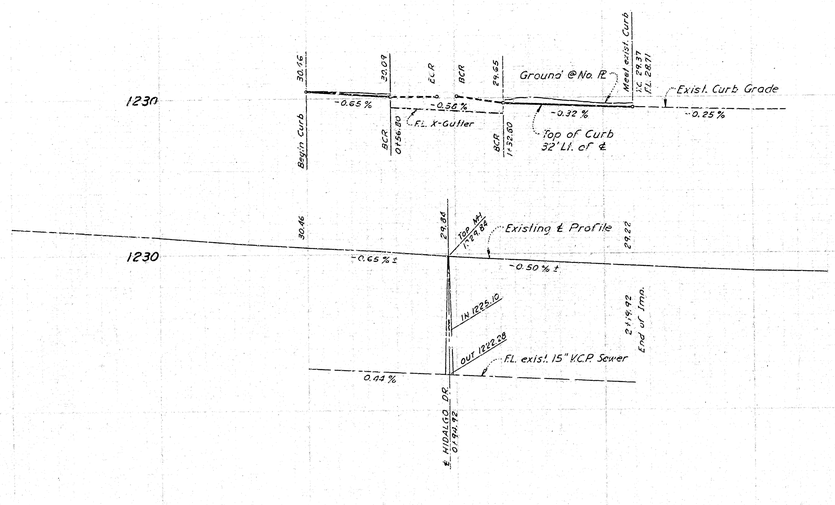

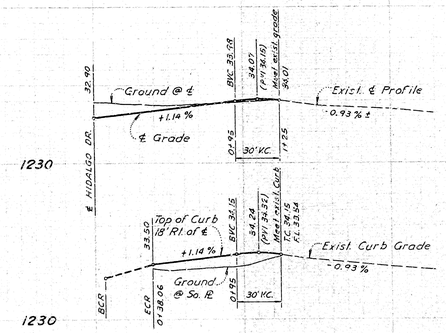

Scale ~ Horiz. 1" = 40'
Vert. 1" = 4'

0 1 2 3 0 1 2

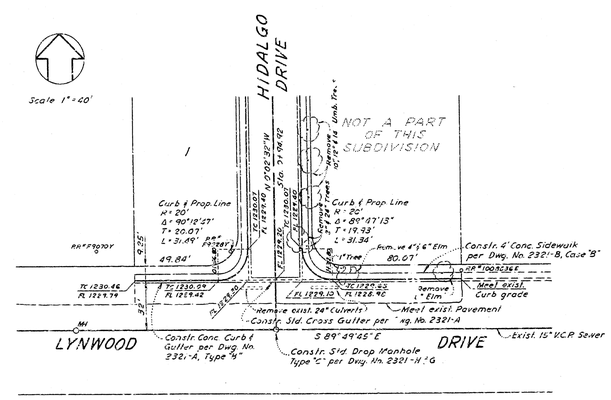

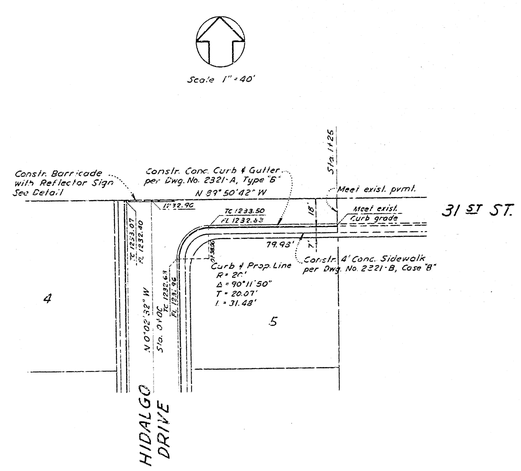

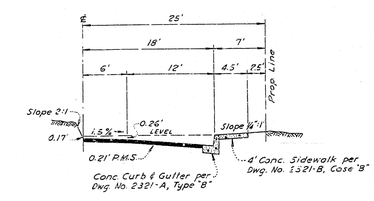

Typical Cross Section

South half of 31 ST STREET

Cross Section Dwg. No. 2321-D, Type 36-A

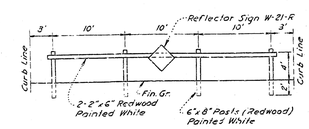

BARRICADE

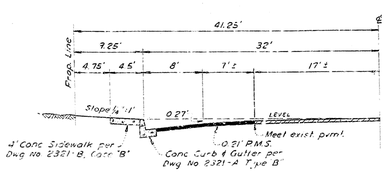

Typical Cross Section

North half of LYNWOOD DRIVE

Don B. Miller

DON B. MILLER, R.C.E. No. 8750

DEPARTMENT OF ENGINEERING
CITY OF SAN BERNARDINO

TRACT NO. 5905

IMPROVEMENT PLANS

SUBMITTED BY CAMPBELL & MILLER REFERENCE

APPROVED September 16, 58 DRAWN BY

REGISTERED PROFESSIONAL ENGINEER

2654

9379