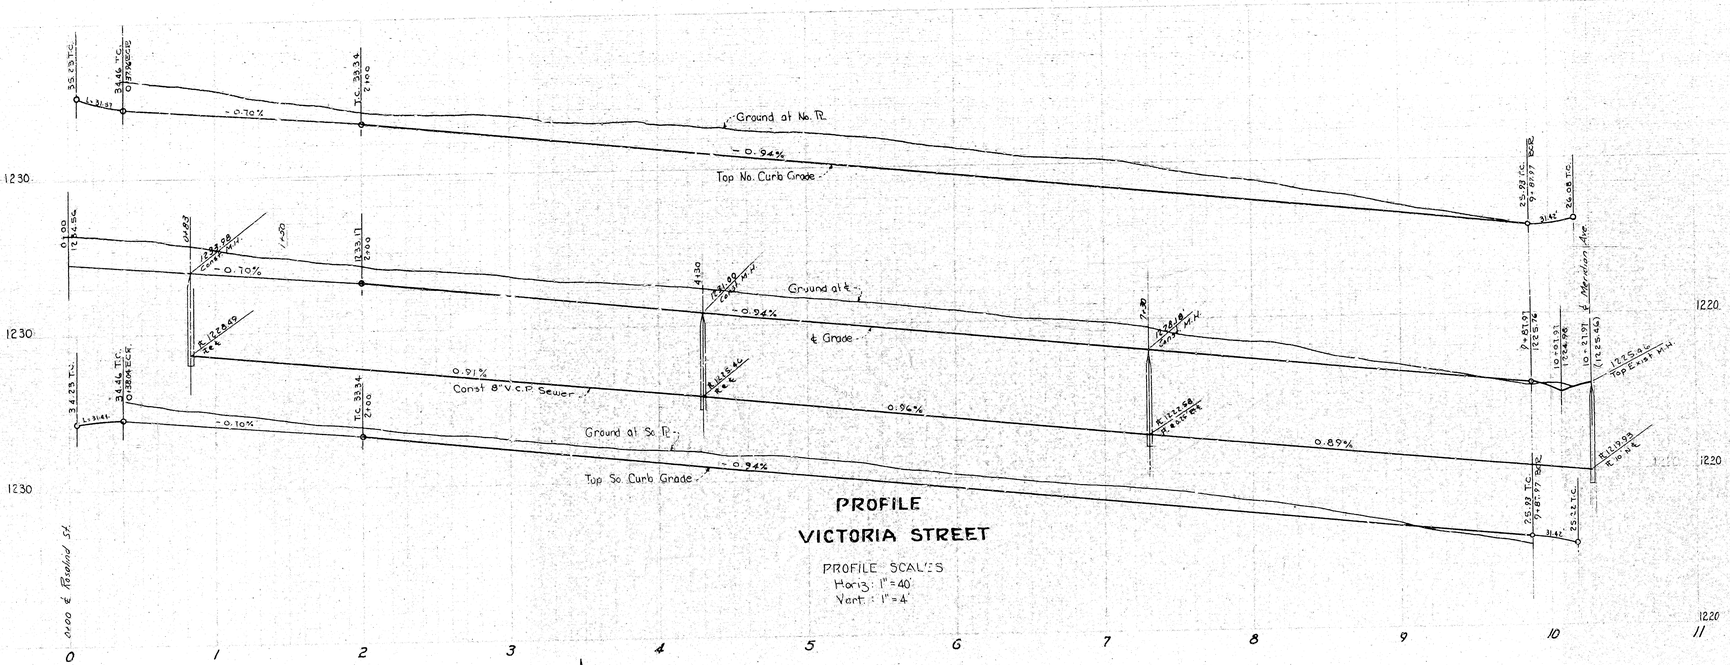

PROFILE
VICTORIA STREET

PROFILE SCALES
Horiz: 1" = 40'
Vert: 1" = 4'

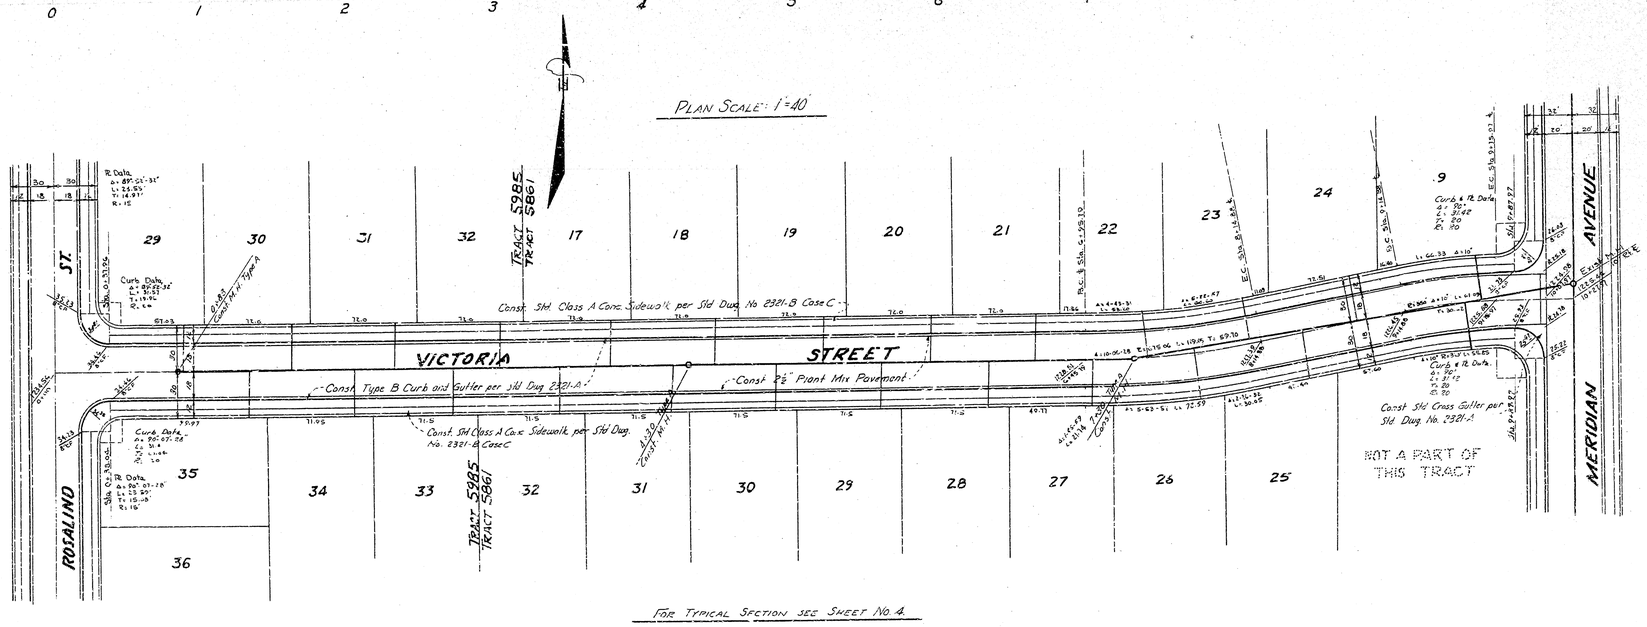

FOR TYPICAL SECTION SEE SHEET NO. 4.

TRACT NO. 5861
SHEET 5 of 6
Dwg. No. 2655

66/226 IMP PLANS TR. 5861 & 5985