GENERAL NOTES

All work included on these plans shall be done in conformity with applicable provisions of Standard Specifications No. 2271 and Standard Drawings No. 2321 on file in the Office of the City Engineer.

Access curbs for driveways, where necessary. Exact location and width to be determined in the field.

Obstructions (markings on plan) as directed by Engineer –

- To be removed under this contract.
- To be removed and relocated under this contract (Findings on street signs shall be Class B Concrete, same as original installation).
- To be removed or relocated by others.
- To be removed and replaced on adjacent property.

Contractor shall not be entitled to additional compensation for all work included in prices paid for other items of work and to be performed therefor.

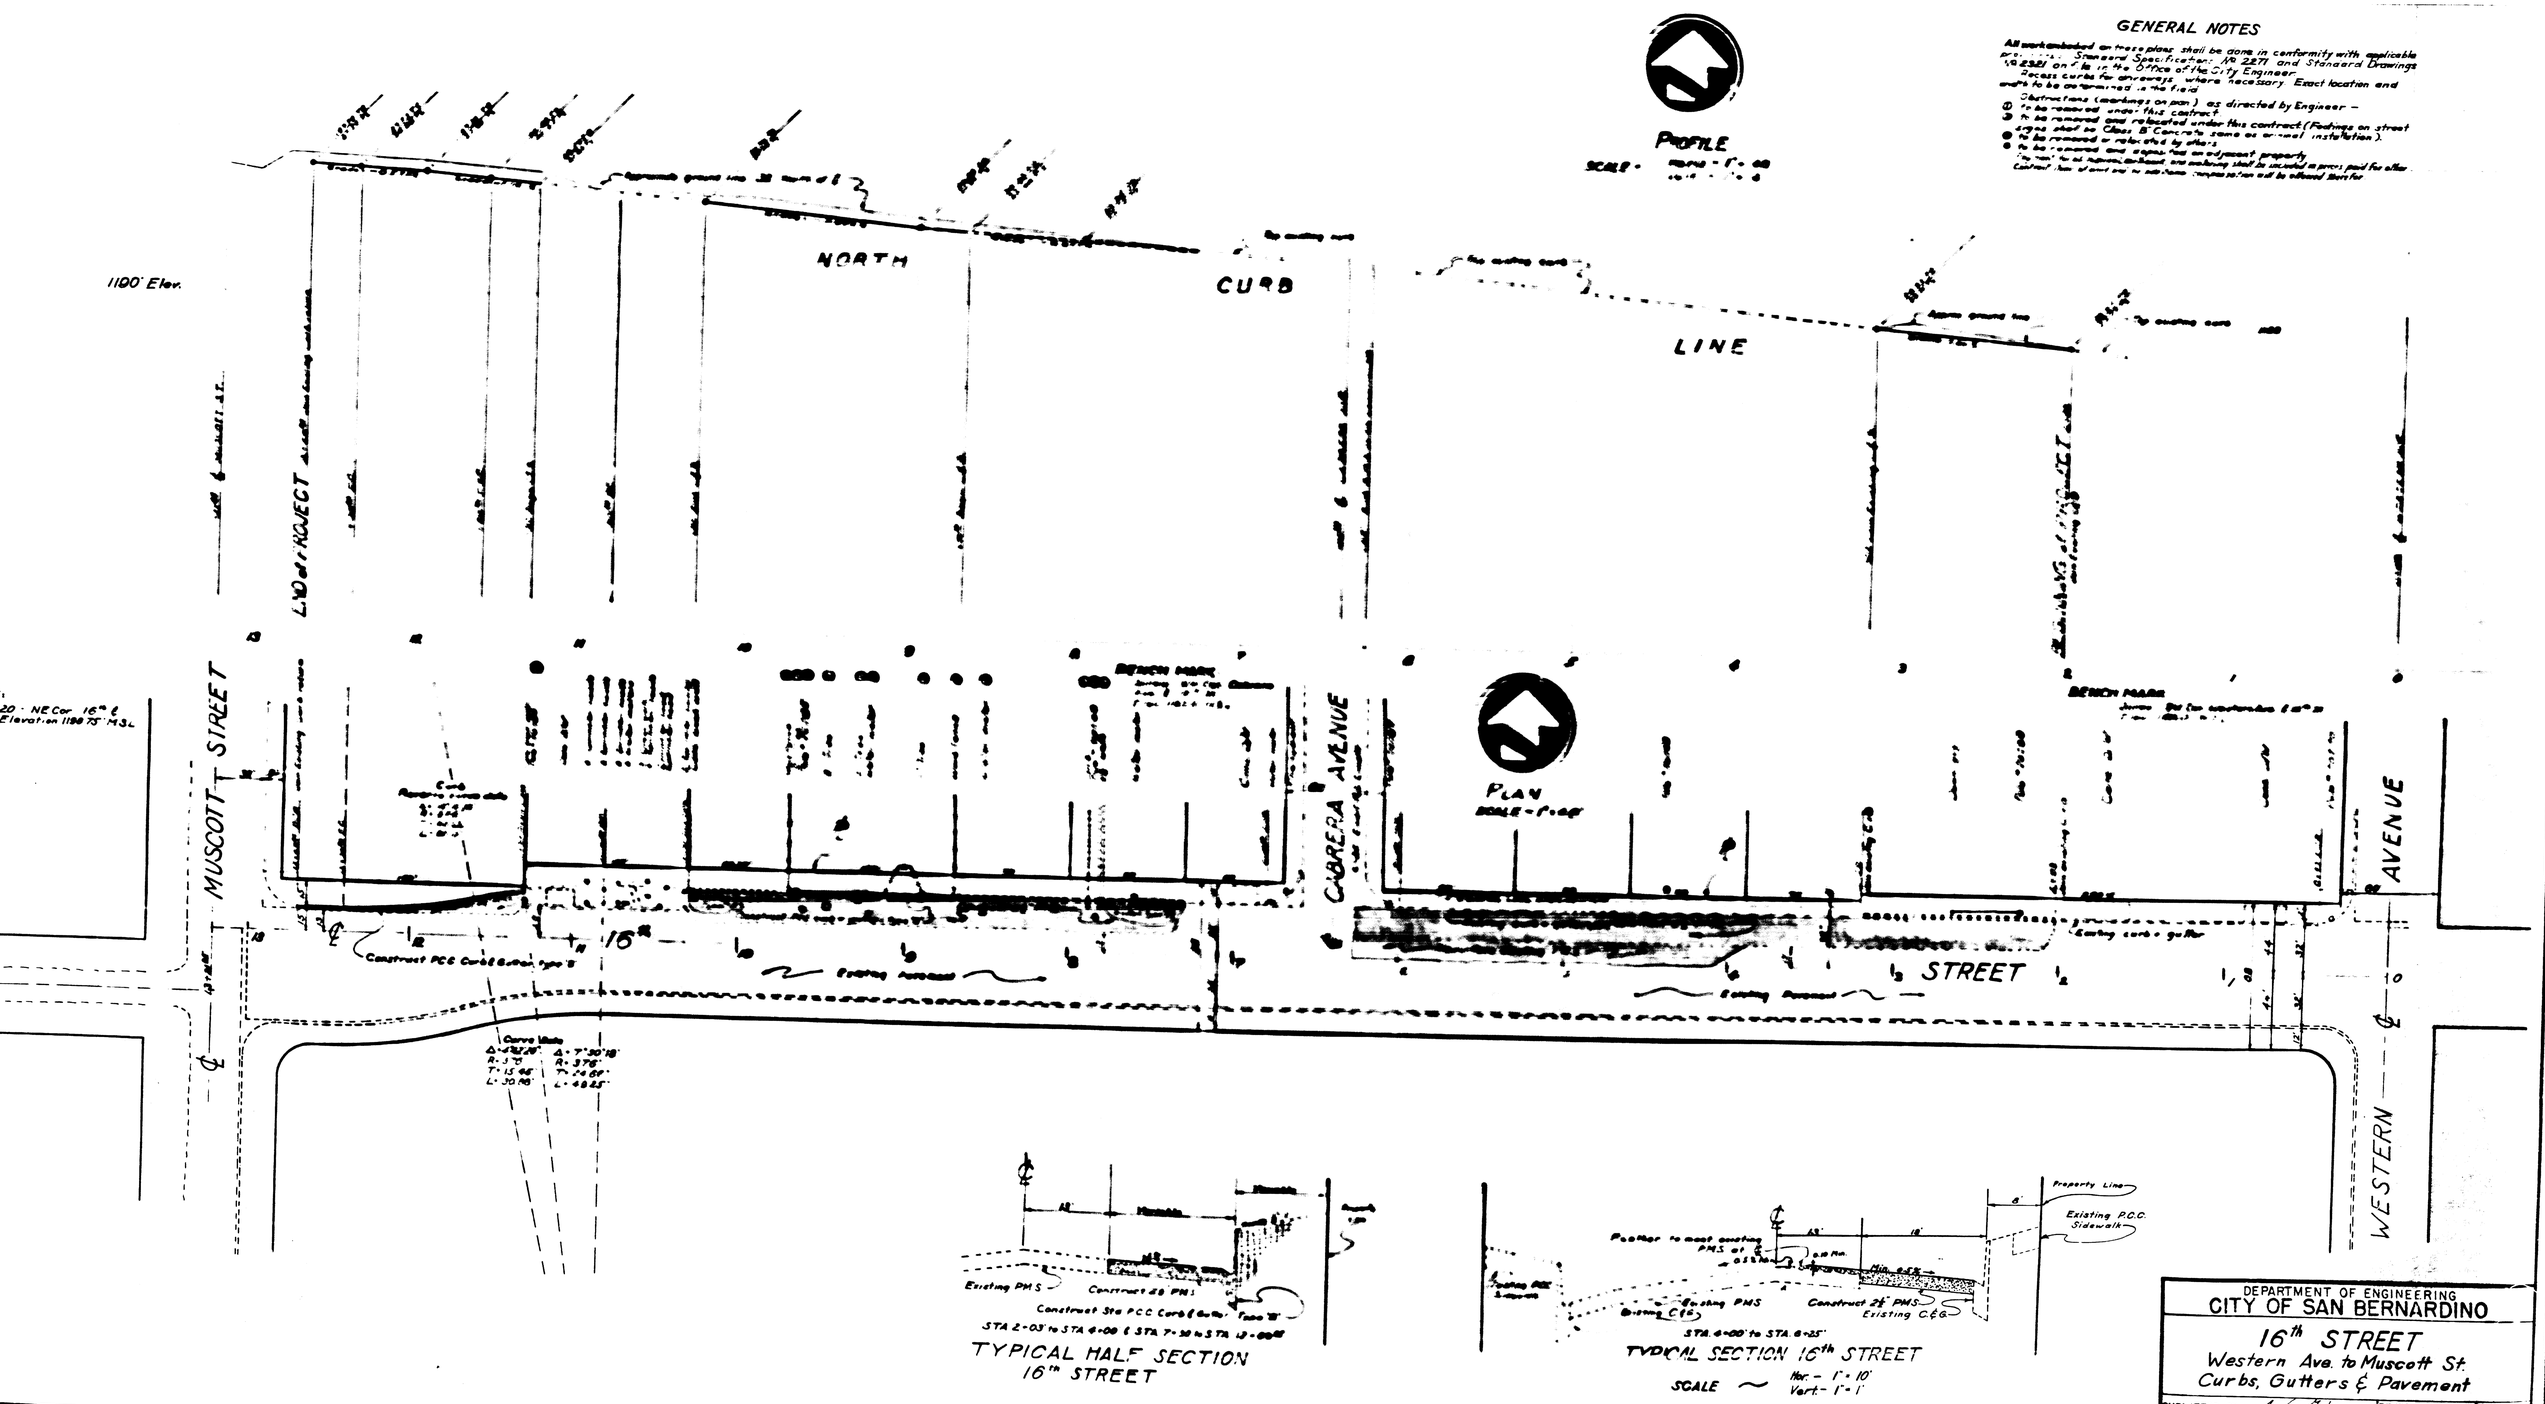

DEPARTMENT OF ENGINEERING
CITY OF SAN BERNARDINO

16th STREET
Western Ave. to Muscott St.
Curbs, Gutters & Pavement

SUBMITTED BY A. W. Hofer	REFERENCE	DRAWING
APPROVED February 25, 1960	OF AWN BY F.E.C.	2670
Donald E. Hilliard CITY ENGINEER	CHECKED BY D.B.	SHEET 2 OF 4
REGISTERED CIVIL ENGINEER NO. 8877		