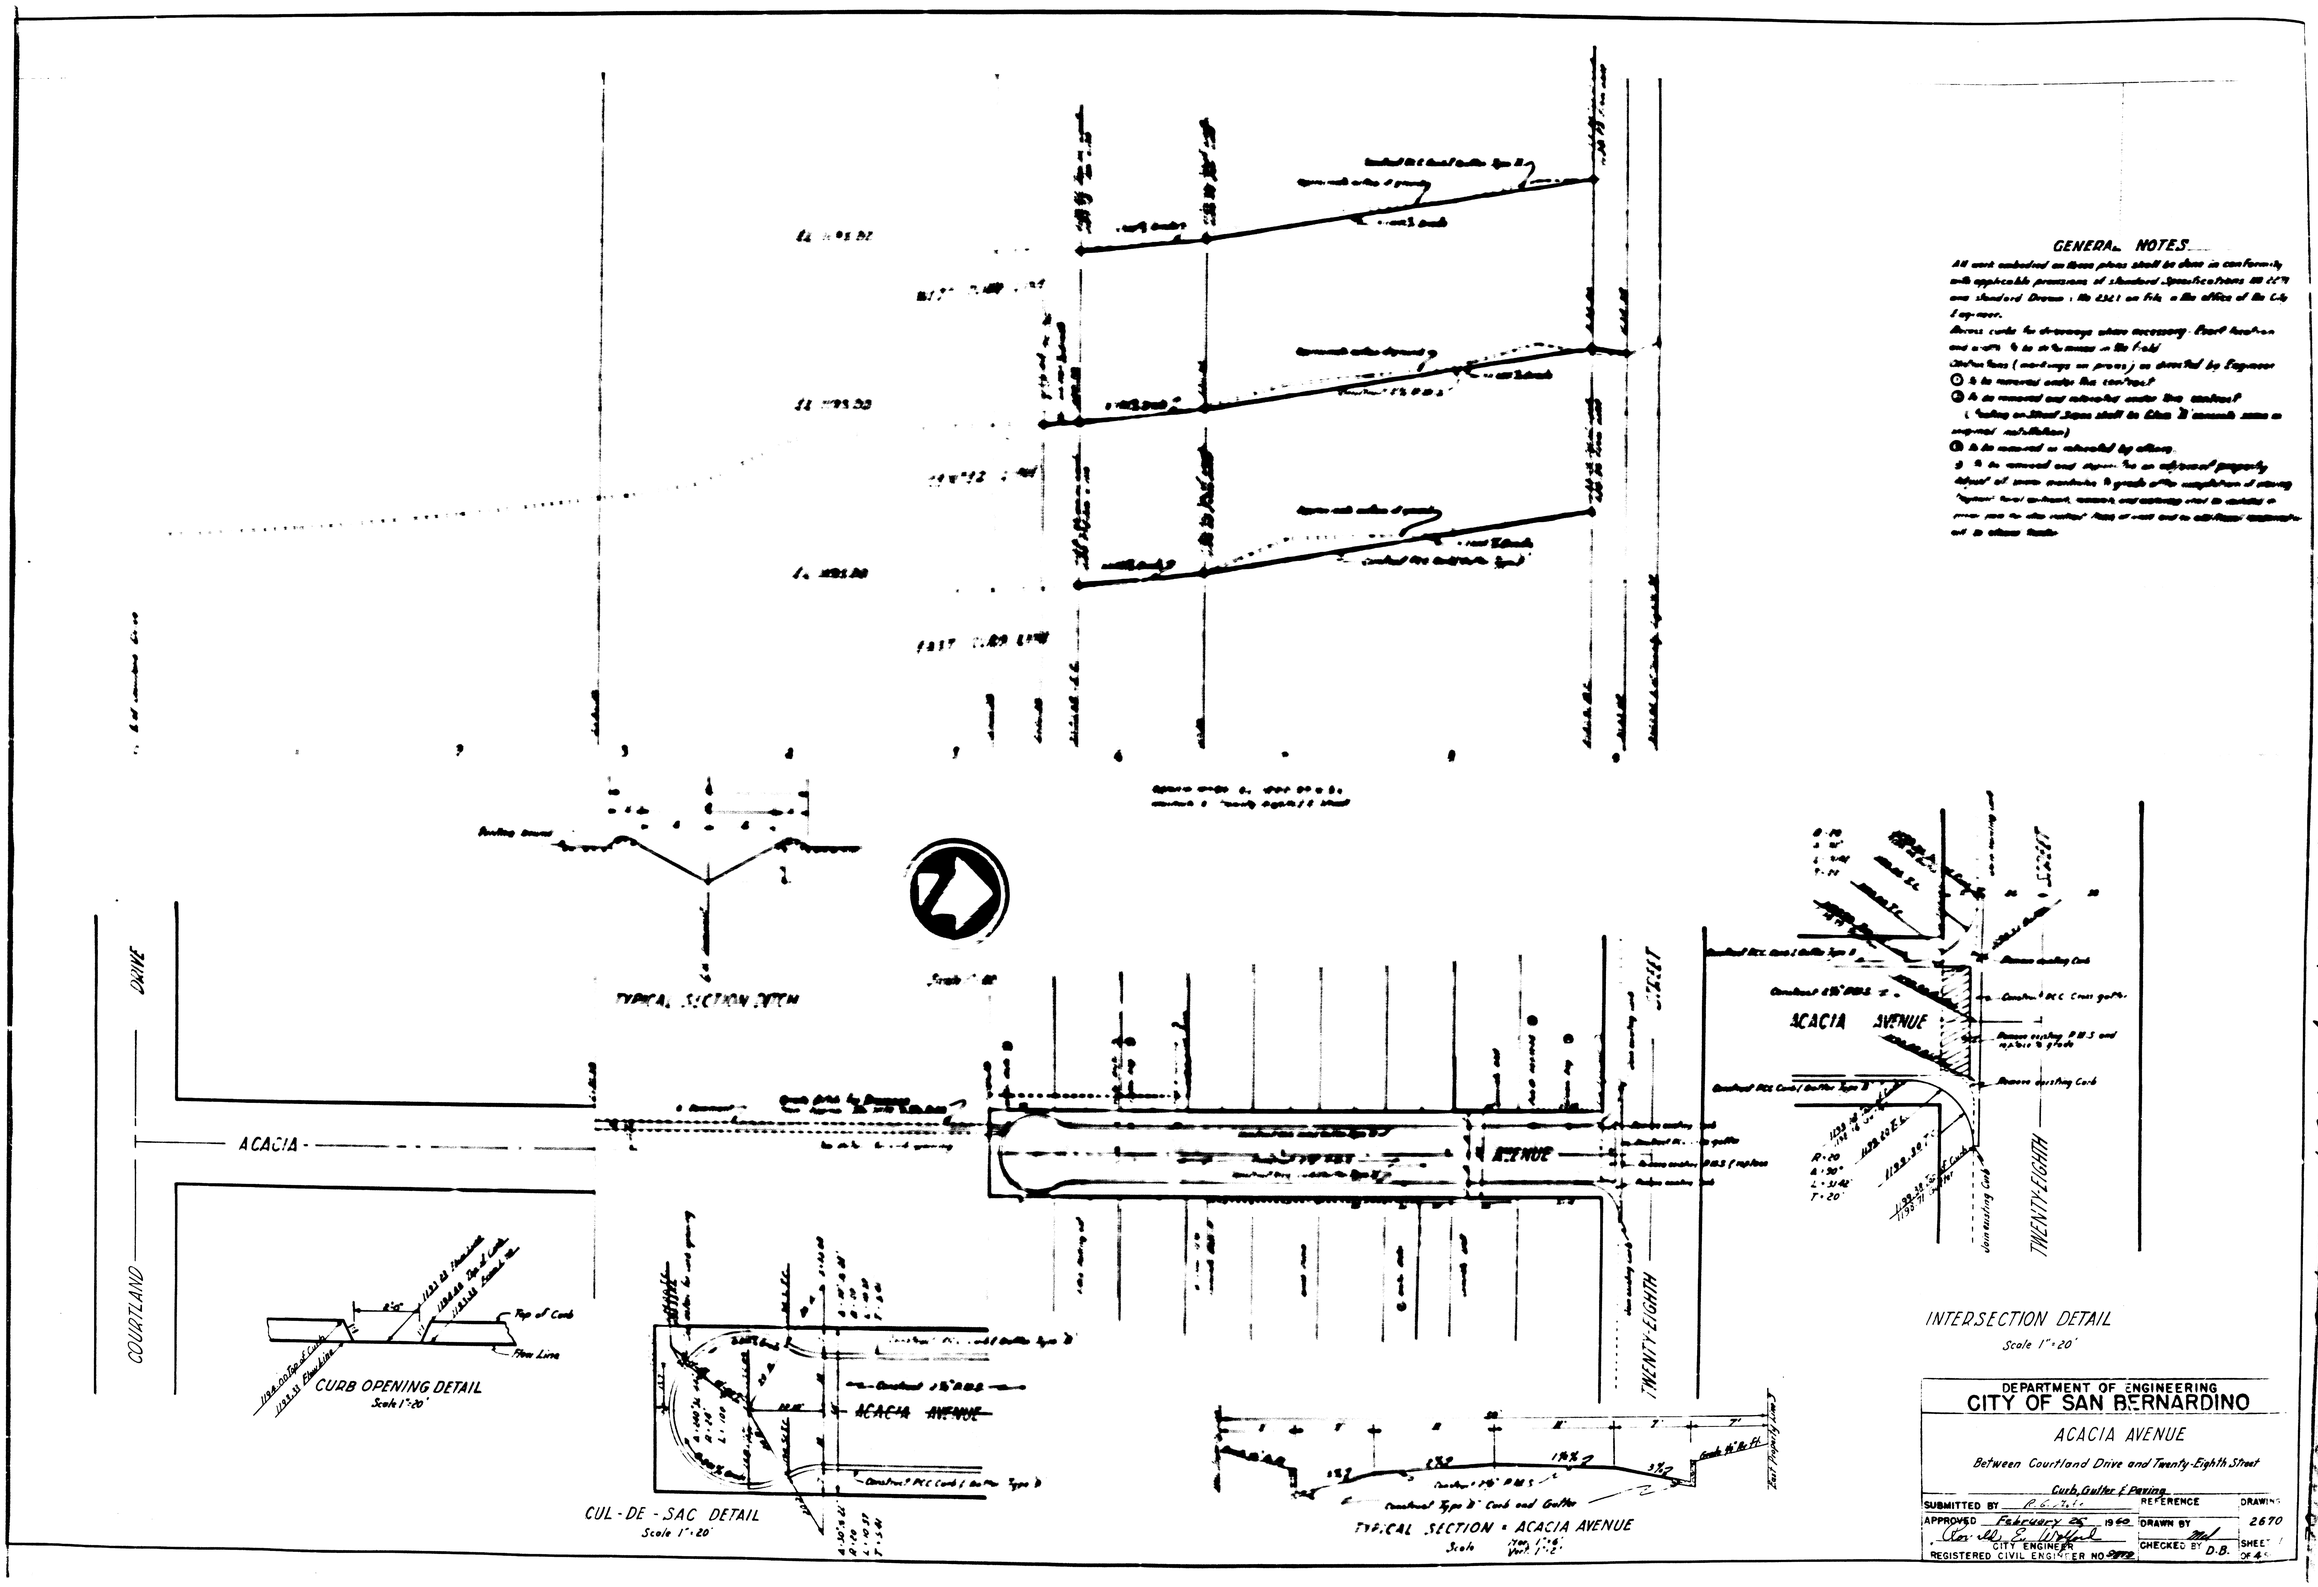
GENERAL NOTES
TYPICAL SECTION
ACACIA
COURTLAND
DRIVE
AVENUE
TWENTY-EIGHTH
STREET
ACACIA AVENUE
INTERSECTION DETAIL
Scale 1" = 20'
CURB OPENING DETAIL
Scale 1" = 20'
CUL-DE-SAC DETAIL
Scale 1" = 20'
TYPICAL SECTION - ACACIA AVENUE
DEPARTMENT OF ENGINEERING
CITY OF SAN BERNARDINO
ACACIA AVENUE
Between Courtland Drive and Twenty-Eighth Street
Curb, Gutter & Paving
SUBMITTED BY
REFERENCE
DRAWING
APPROVED February 25 1960
DRAWN BY
2670
CITY ENGINEER
CHECKED BY D.B.
SHEET 1 OF 4
REGISTERED CIVIL ENGINEER NO.

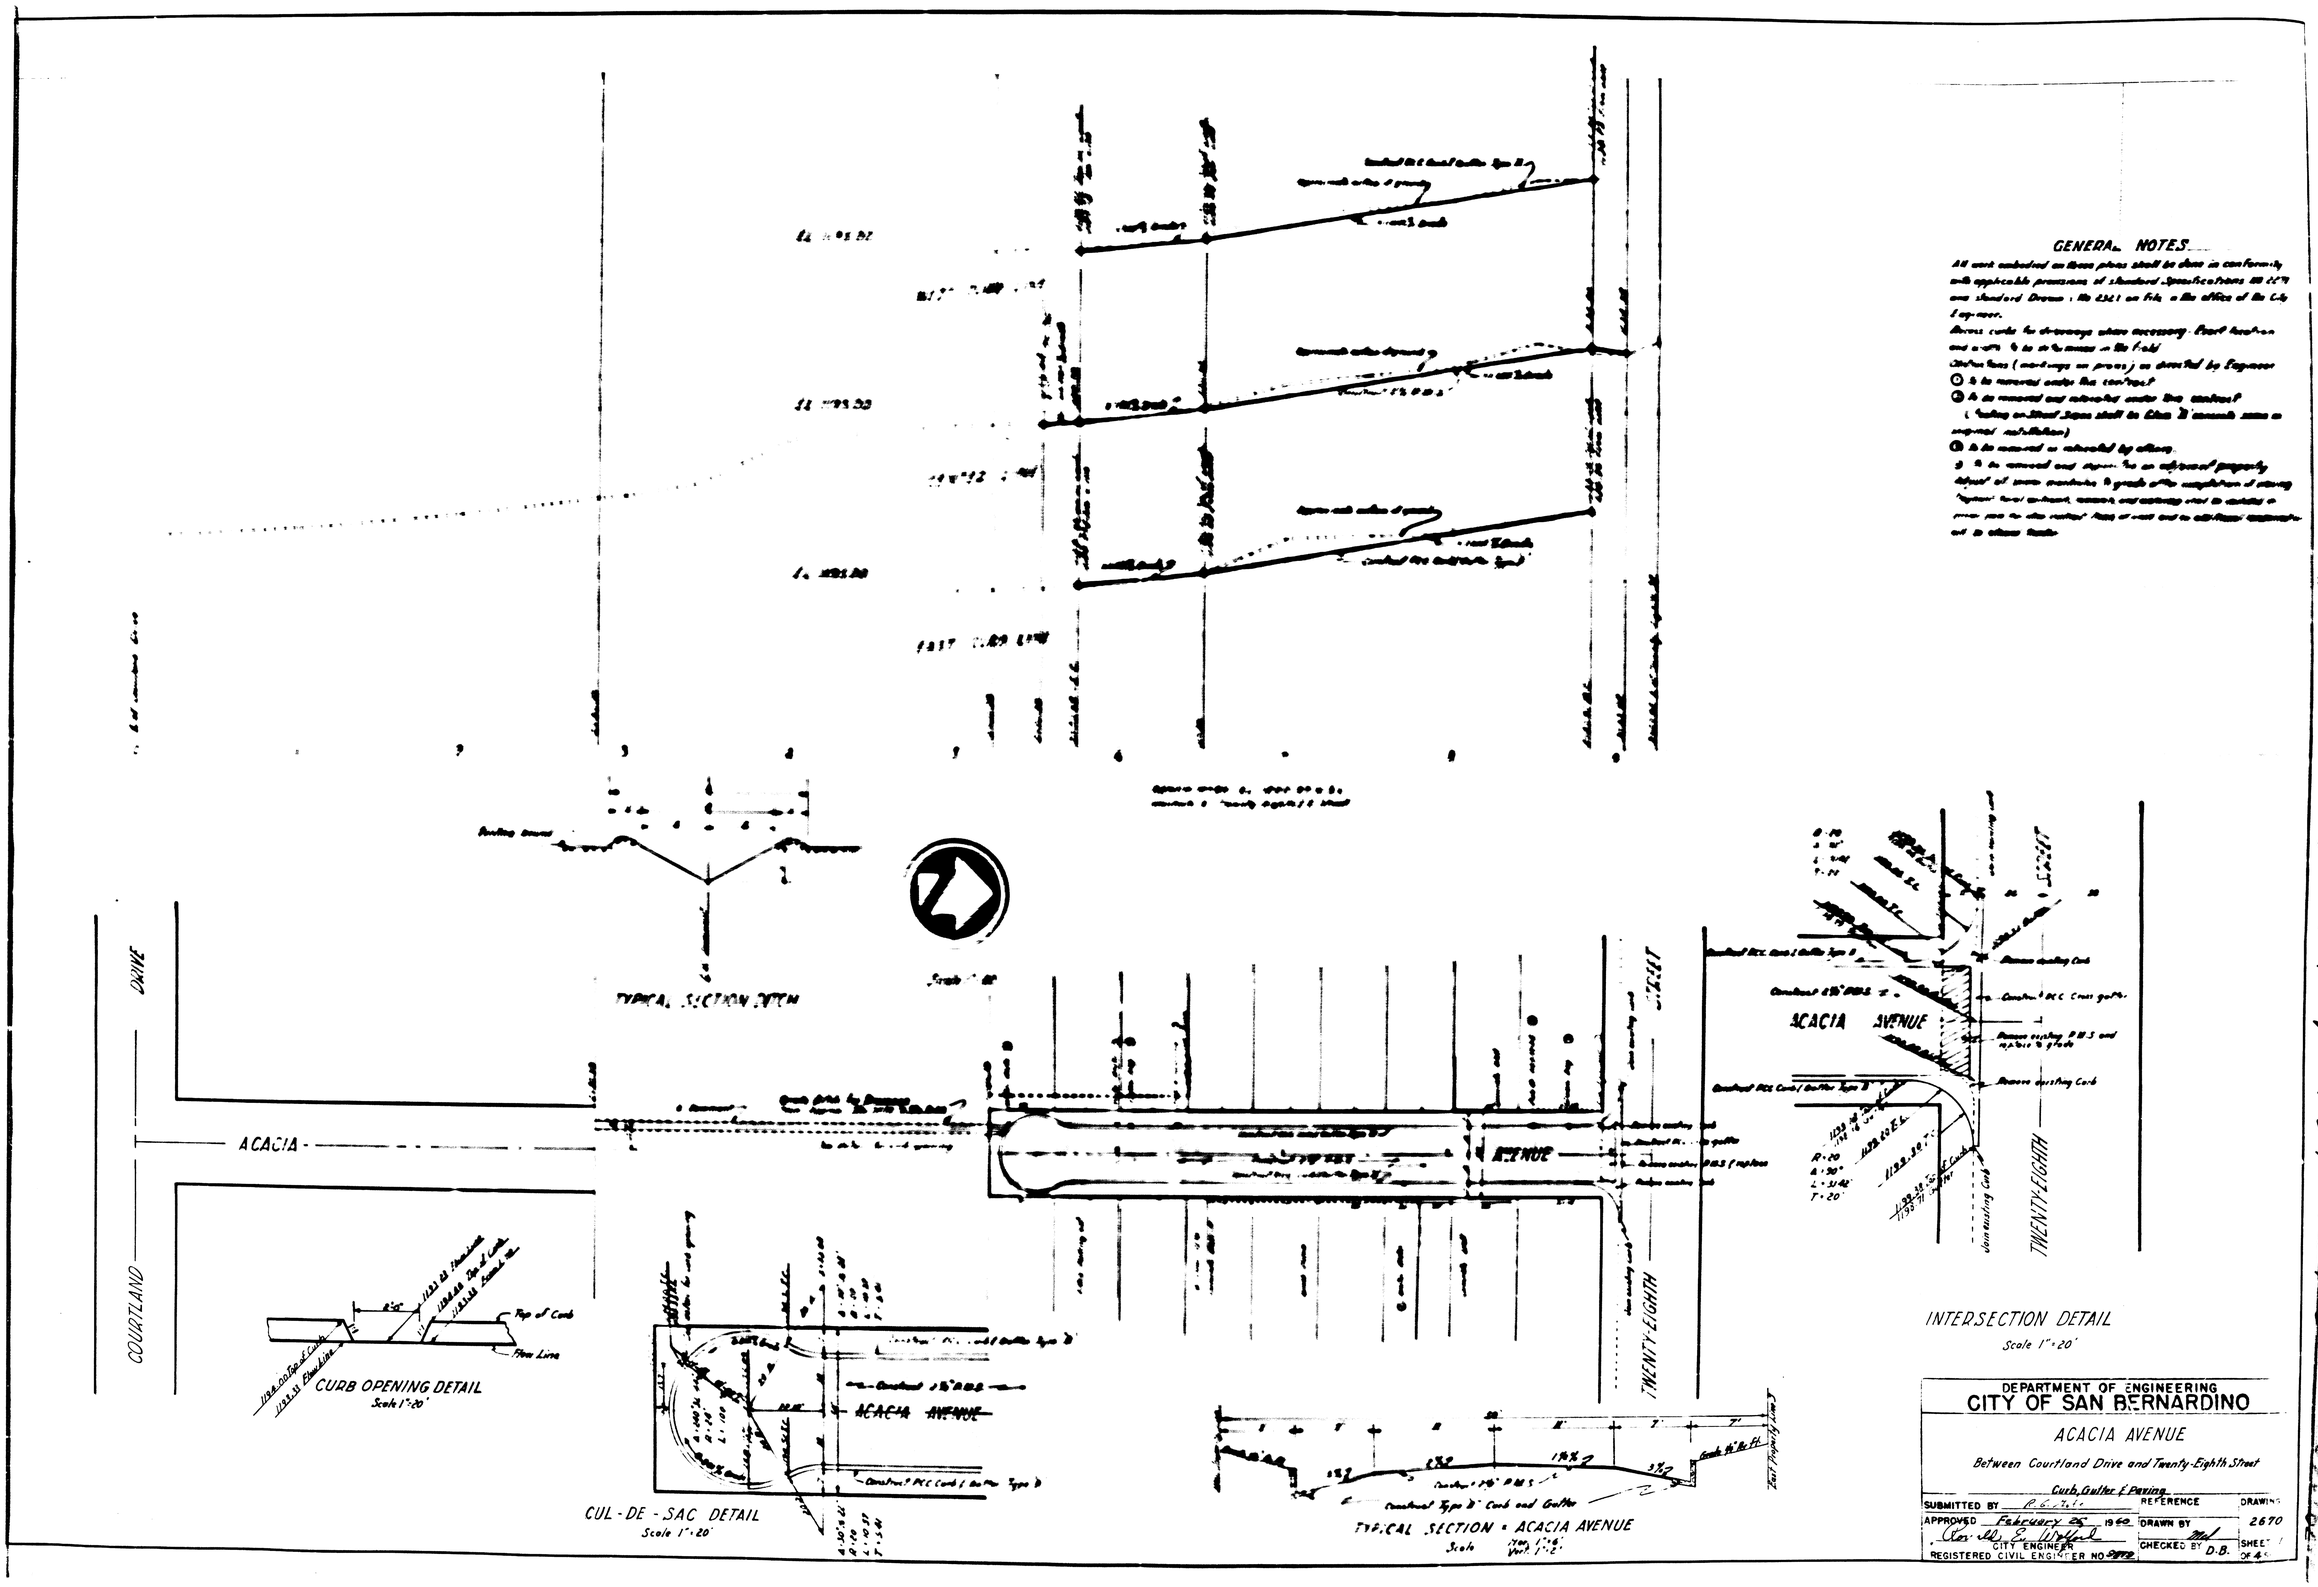
GENERAL NOTES
TYPICAL SECTION
ACACIA
COURTLAND
DRIVE
AVENUE
TWENTY-EIGHTH
STREET
ACACIA AVENUE
INTERSECTION DETAIL
Scale 1" = 20'
CURB OPENING DETAIL
Scale 1" = 20'
CUL-DE-SAC DETAIL
Scale 1" = 20'
TYPICAL SECTION - ACACIA AVENUE
DEPARTMENT OF ENGINEERING
CITY OF SAN BERNARDINO
ACACIA AVENUE
Between Courtland Drive and Twenty-Eighth Street
Curb, Gutter & Paving
SUBMITTED BY
REFERENCE
DRAWING
APPROVED February 25 1960
DRAWN BY
2670
CITY ENGINEER
CHECKED BY D.B.
SHEET 1 OF 4
REGISTERED CIVIL ENGINEER NO.