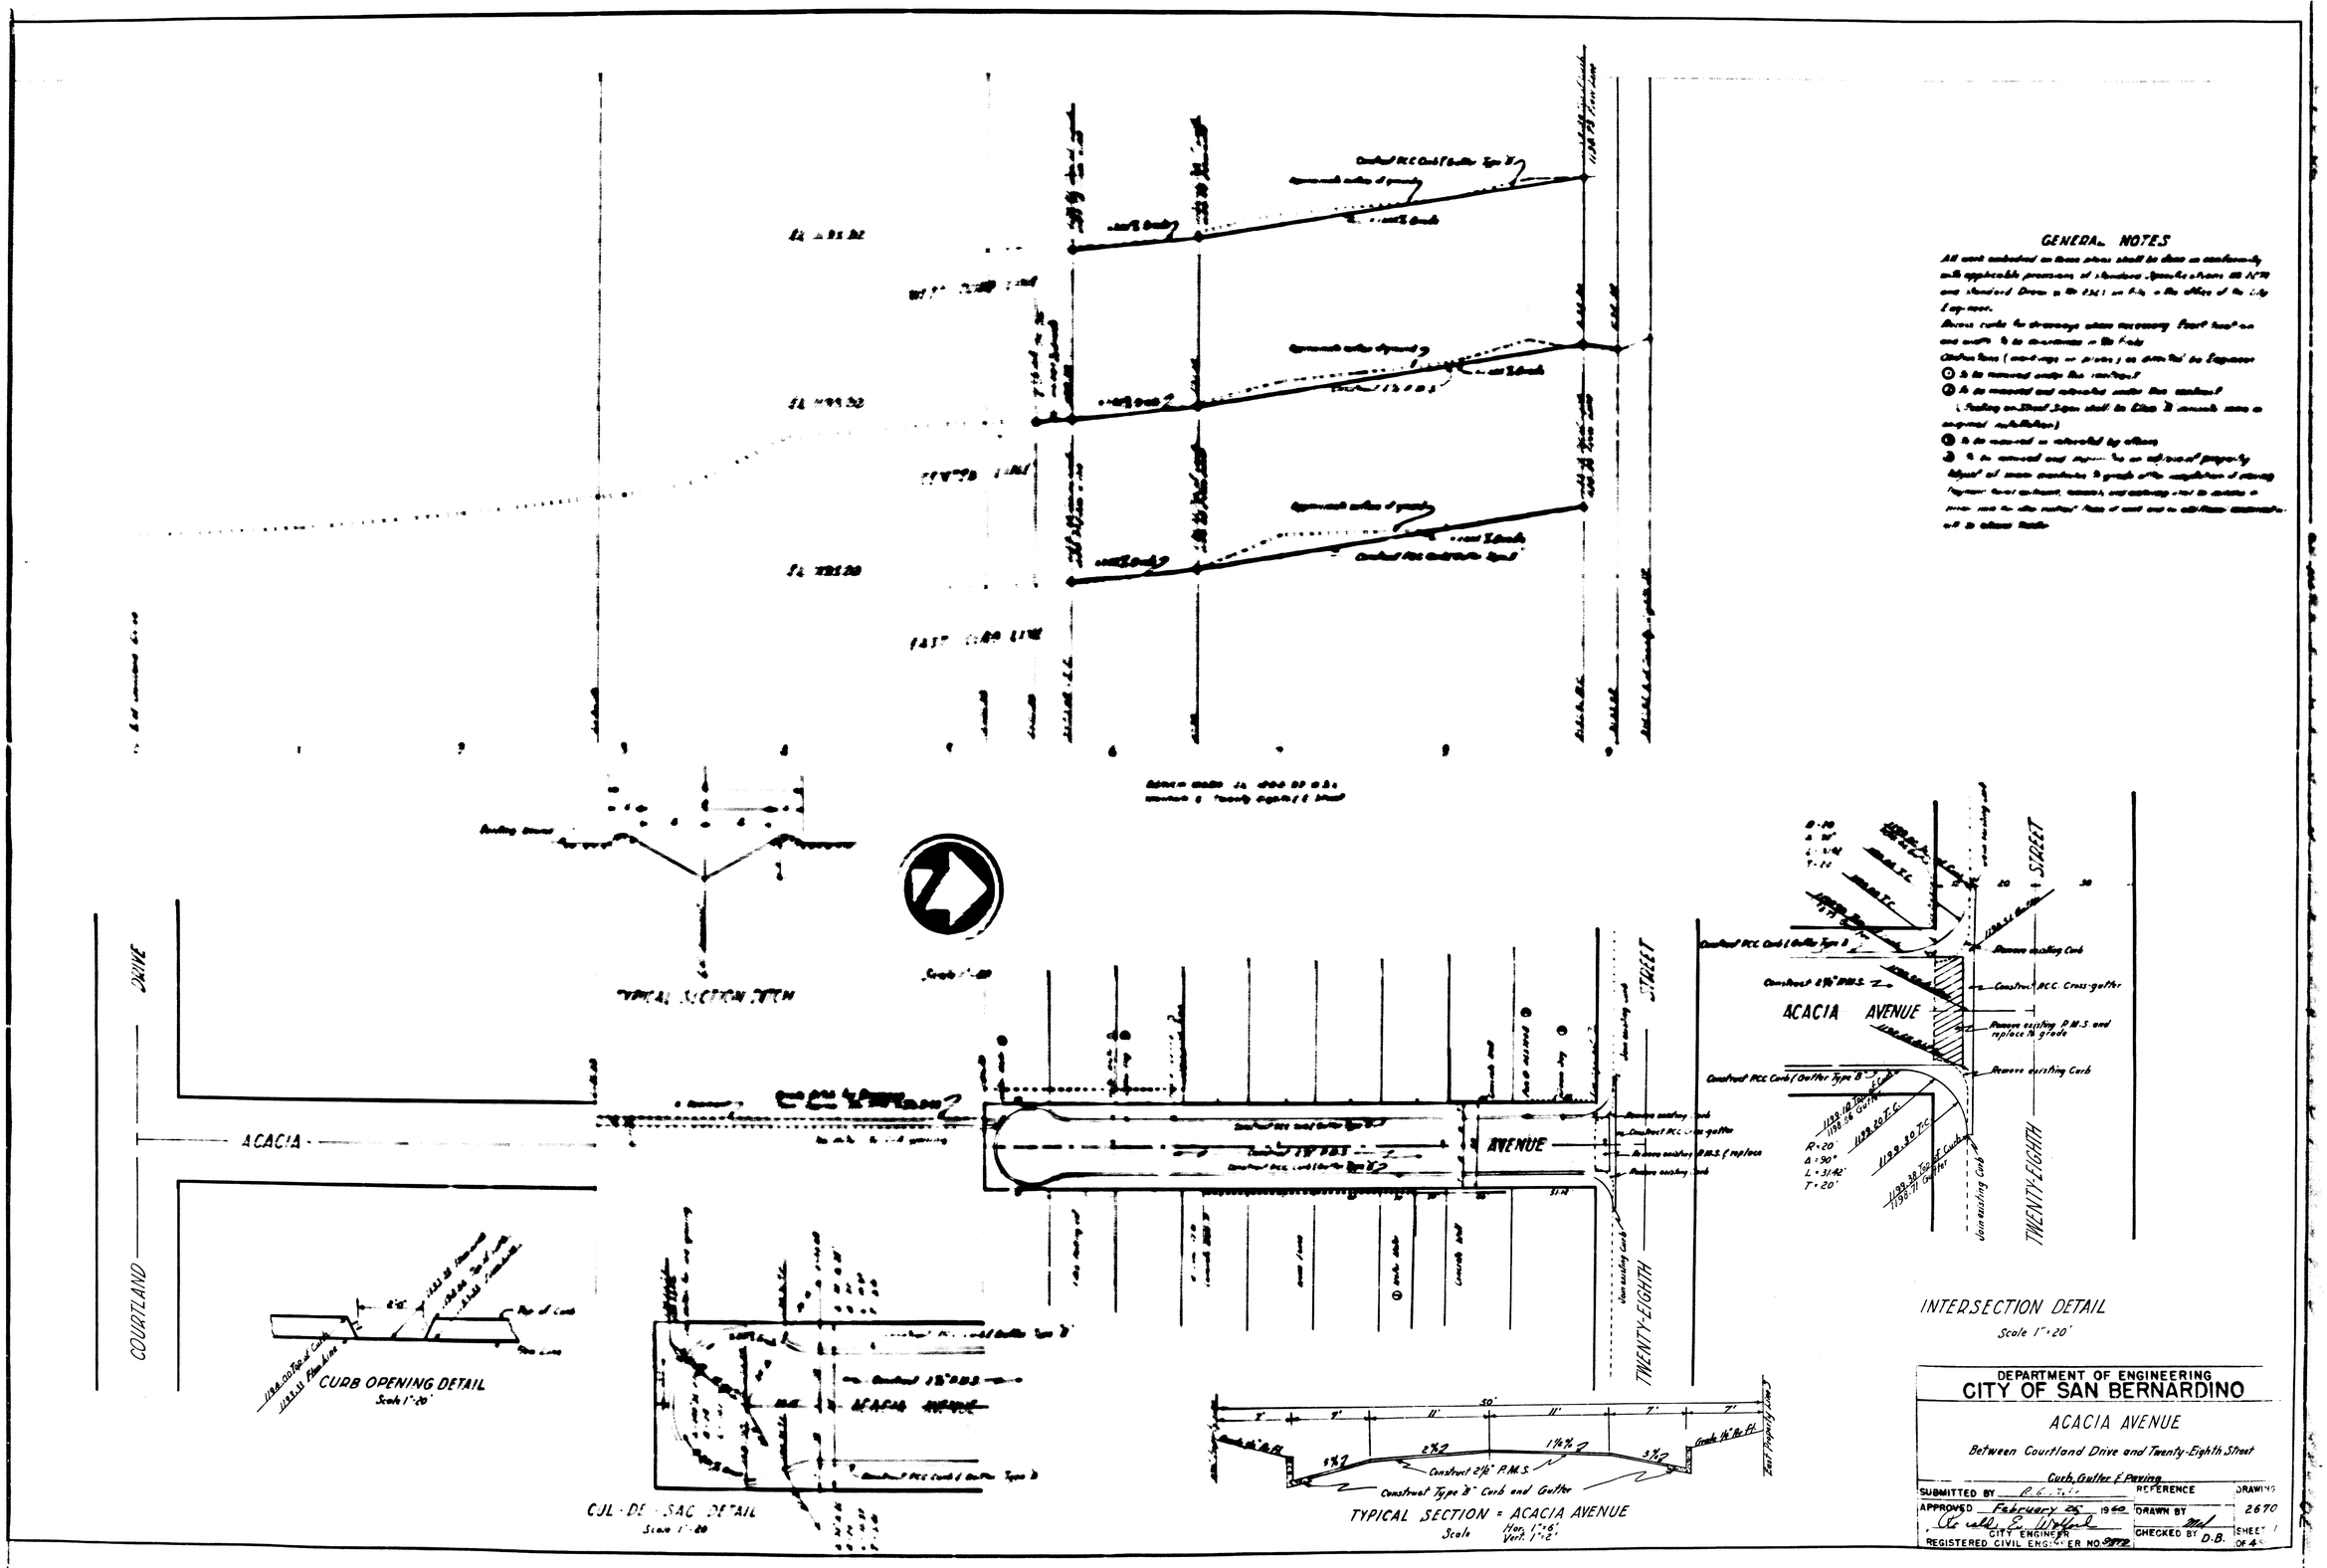
GENERAL NOTES
ACACIA AVENUE
COURTLAND DRIVE
TWENTY-EIGHTH STREET
CURB OPENING DETAIL
Scale 1"=20'
CUL-DE-SAC DETAIL
Scale 1"=20'
TYPICAL SECTION = ACACIA AVENUE
Scale Hor. 1"=6' Vert. 1"=2'
INTERSECTION DETAIL
Scale 1"=20'
R=20'
Δ=90°
L=31.42'
T=20'
DEPARTMENT OF ENGINEERING
CITY OF SAN BERNARDINO
ACACIA AVENUE
Between Courtland Drive and Twenty-Eighth Street
Curb, Gutter & Paving
SUBMITTED BY
REFERENCE
DRAWING
APPROVED February 26 1960
DRAWN BY
2670
CITY ENGINEER
CHECKED BY D.B.
SHEET 1 OF 4
REGISTERED CIVIL ENGINEER NO.