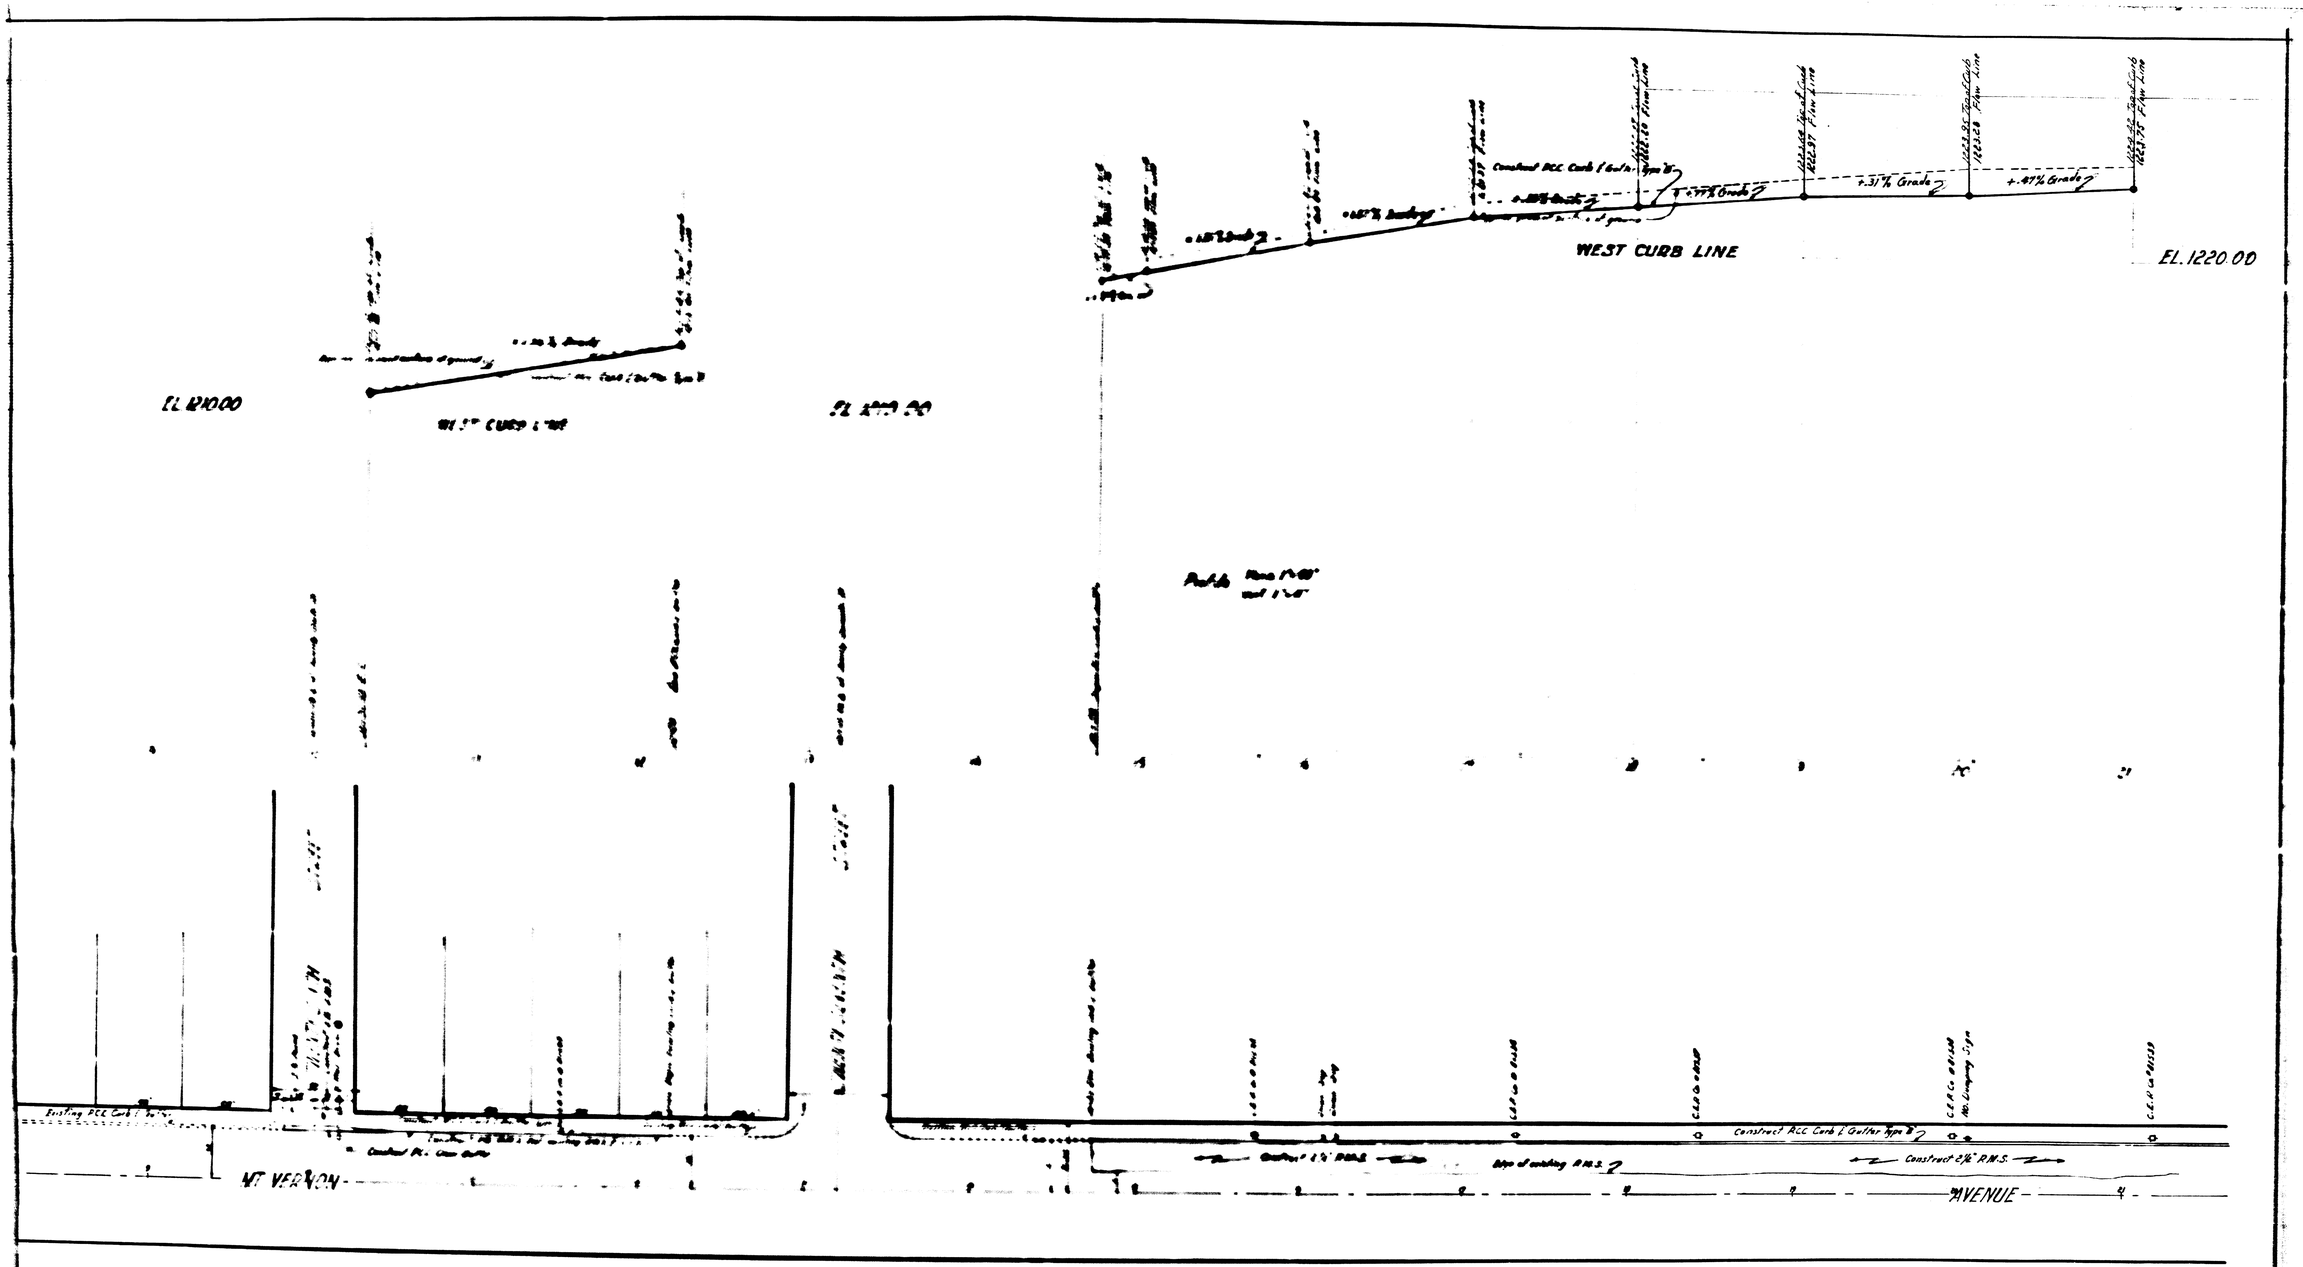

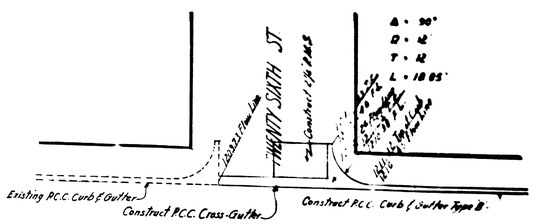

INTERSECTION DETAIL
Scale 1"=20'

Scale 1"=60'

DEPARTMENT OF ENGINEERING
CITY OF SAN BERNARDINO

MT VERNON AVENUE

Between Twenty-Third Street and Marshall Blvd

Curb, Gutter and Paving

SUBMITTED BY	R.C. Mate	REFERENCE	DRAWING 2670
APPROVED February 25 1960		DRAWN BY	
Ronald E. Wolfe CITY ENGINEER		CHECKED BY D.B.	SHEET 3 OF 45
REGISTERED CIVIL ENGINEER NO. 9872			