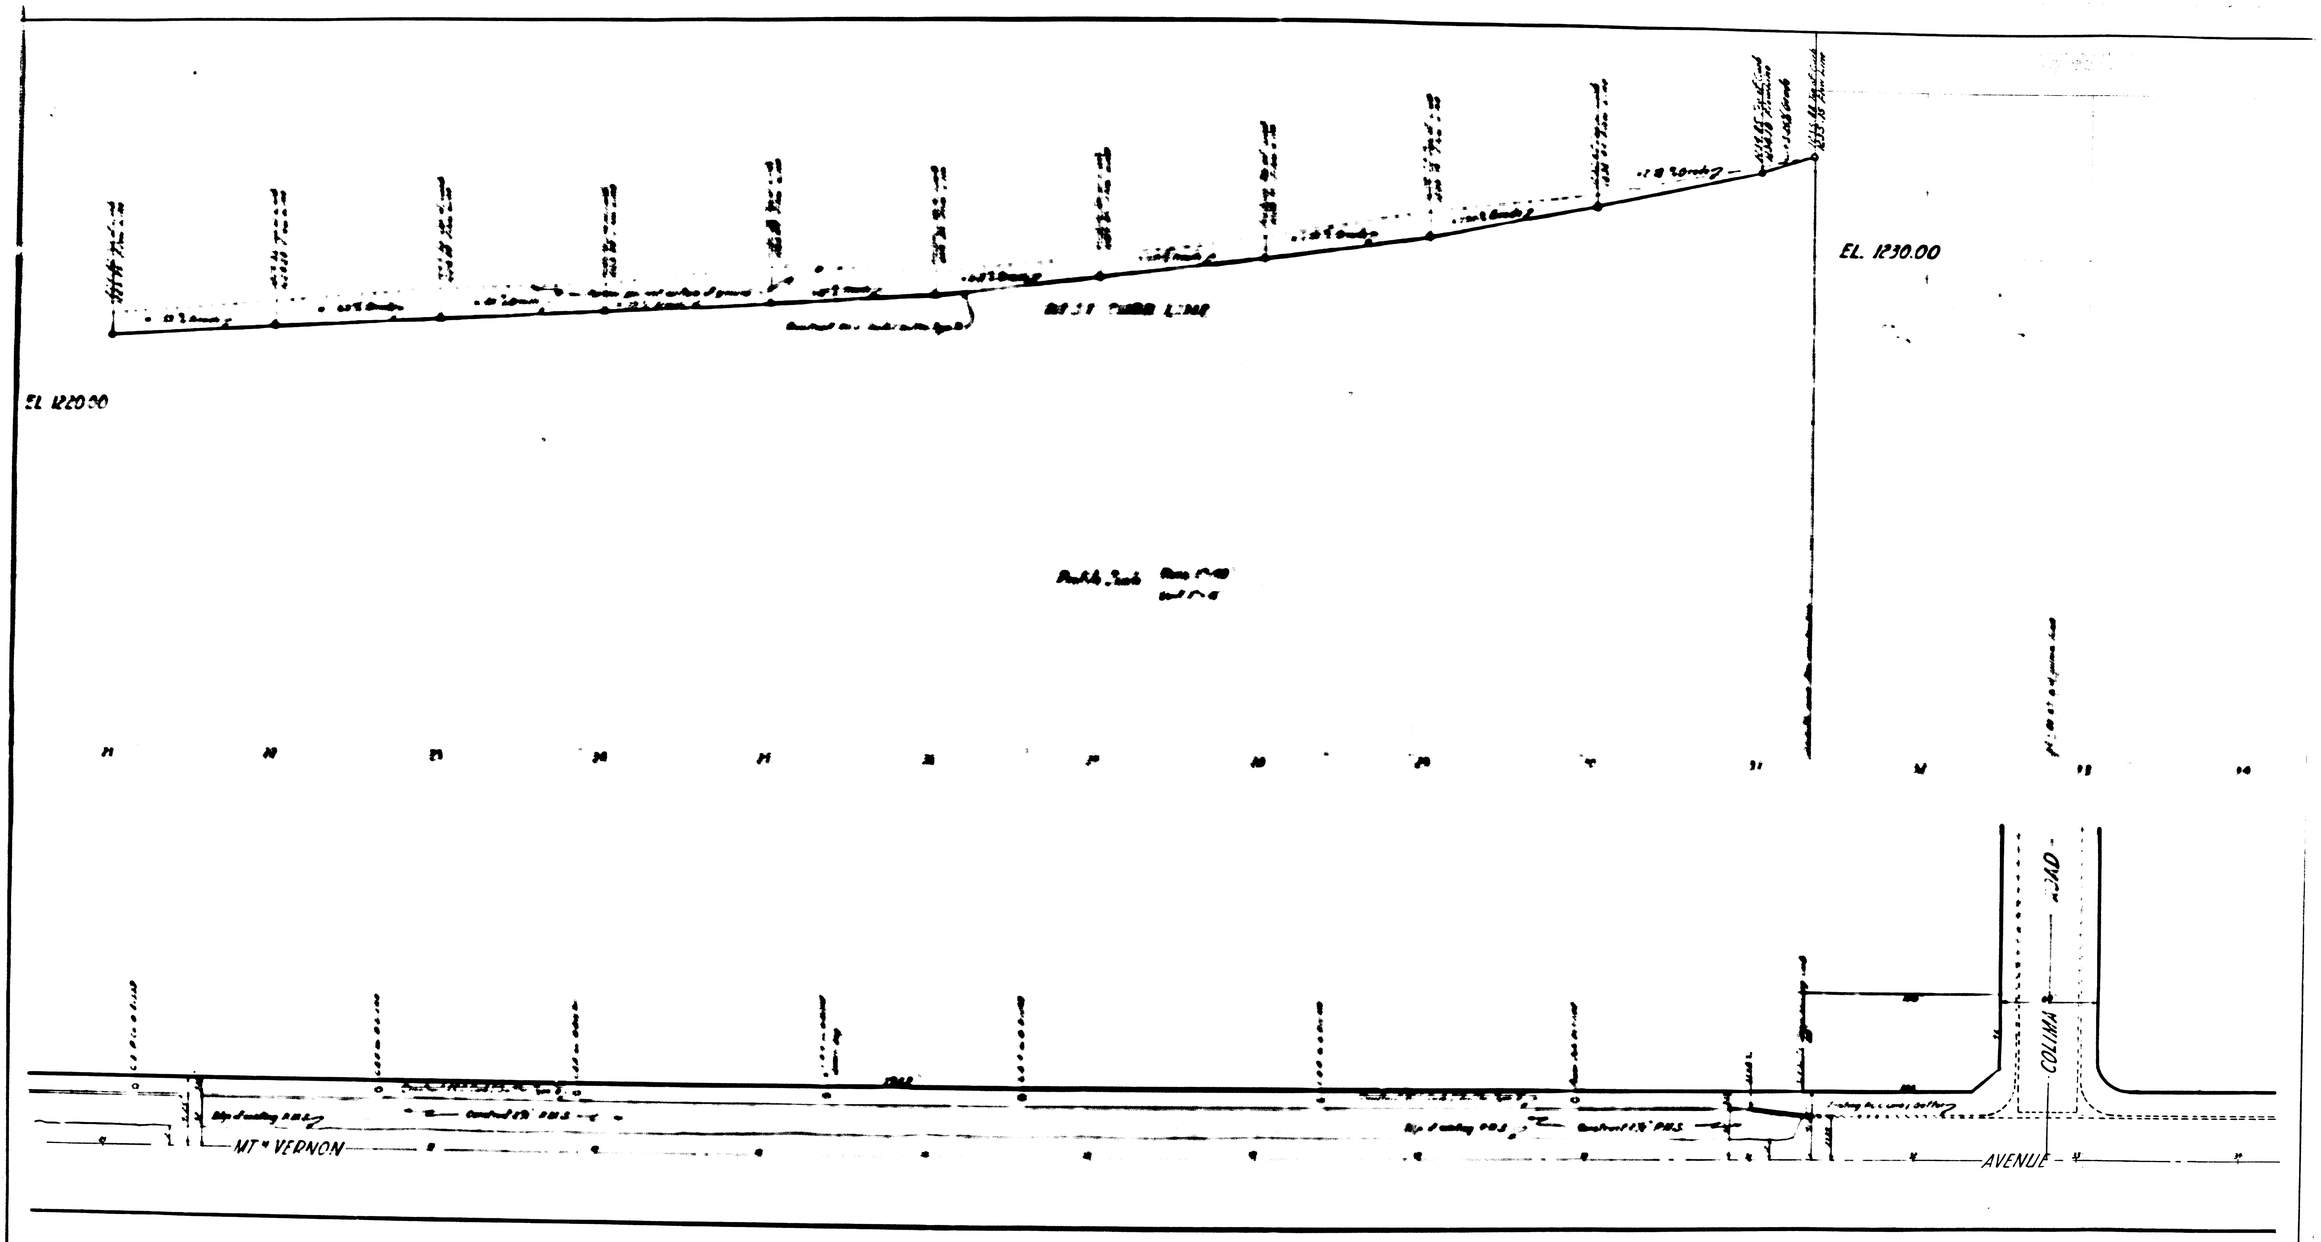

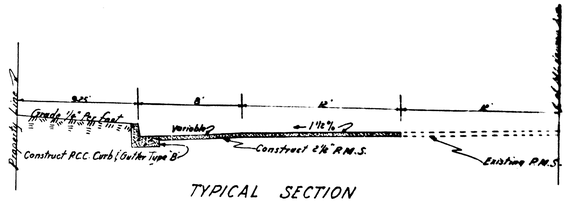

TYPICAL SECTION

Scale Horiz. 1" = 5'
Vert. 1" = 3'

Scale 1" = 40'

DEPARTMENT OF ENGINEERING
CITY OF SAN BERNARDINO

MT VERNON AVENUE

Between Twenty-Third Street and Marshall Blvd.

Curb, Gutter and Paving

SUBMITTED BY A. G. Hale
APPROVED February 25, 1960
Ronald E. Wolfe
CITY ENGINEER
REGISTERED CIVIL ENGINEER NO. 9879

REFERENCE
DRAWN BY M
CHECKED BY D.B.

DRAWING 2670
SHEET OF 4

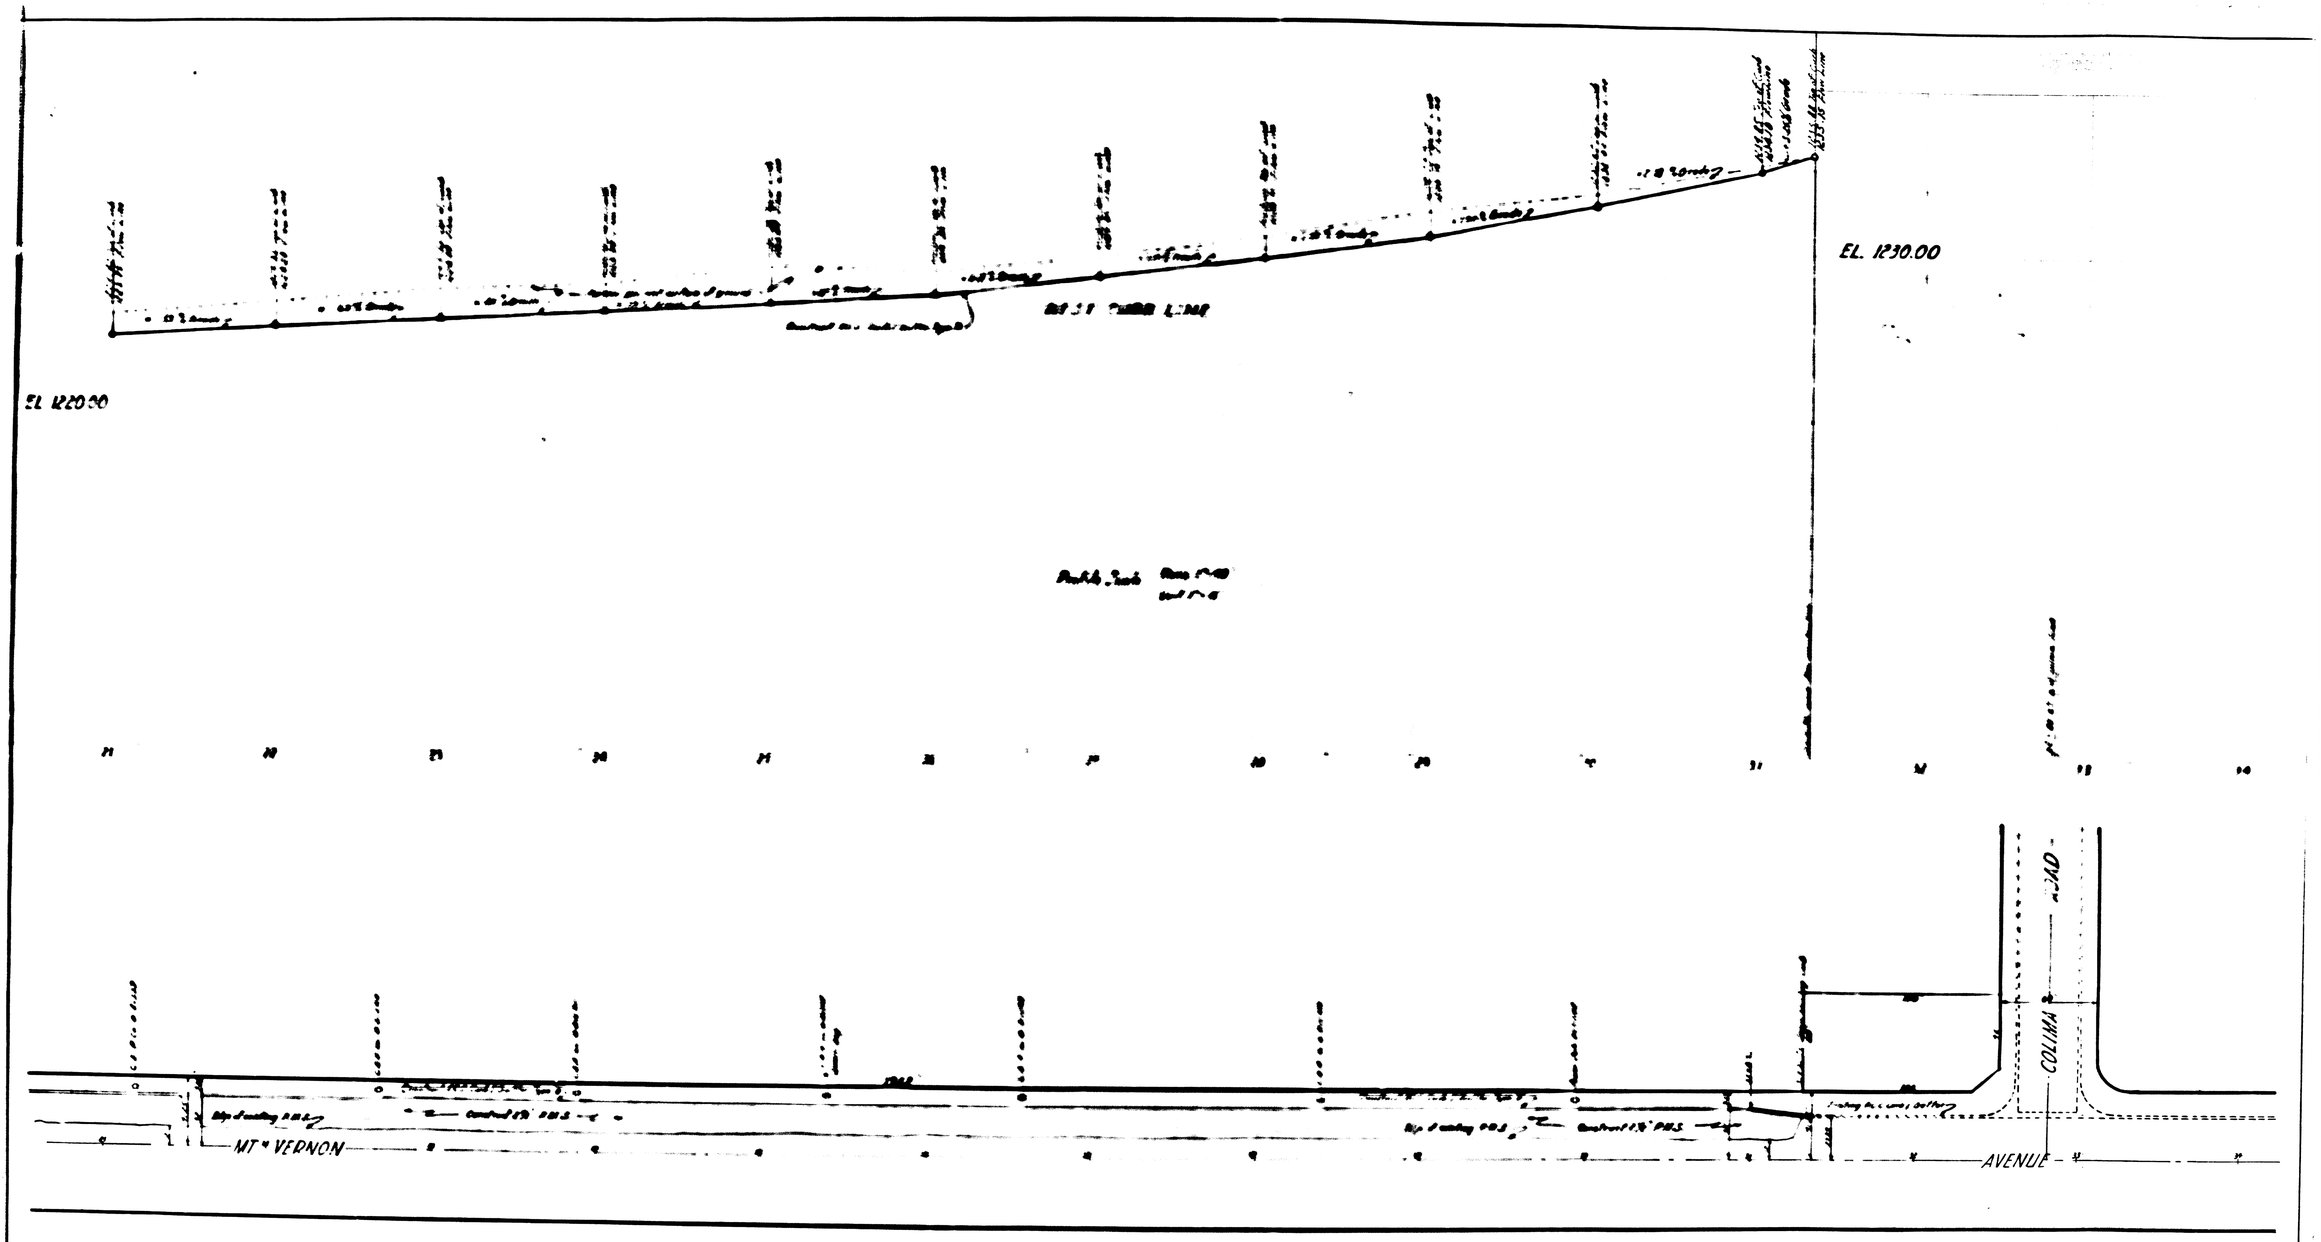

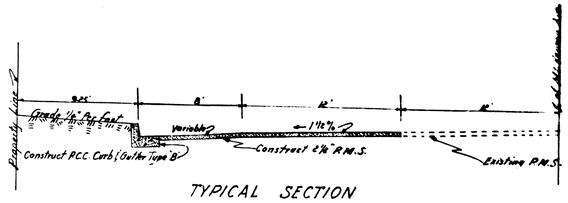

TYPICAL SECTION

Scale Horiz. 1" = 5'
Vert. 1" = 3'

Scale 1" = 40'

DEPARTMENT OF ENGINEERING
CITY OF SAN BERNARDINO

MT VERNON AVENUE

Between Twenty-Third Street and Marshall Blvd.

Curb, Gutter and Paving

SUBMITTED BY A. G. Hale
APPROVED February 25, 1960
Ronald E. Wolfe
CITY ENGINEER
REGISTERED CIVIL ENGINEER NO. 9879

REFERENCE
DRAWN BY M
CHECKED BY D.B.

DRAWING 2670
SHEET OF 4