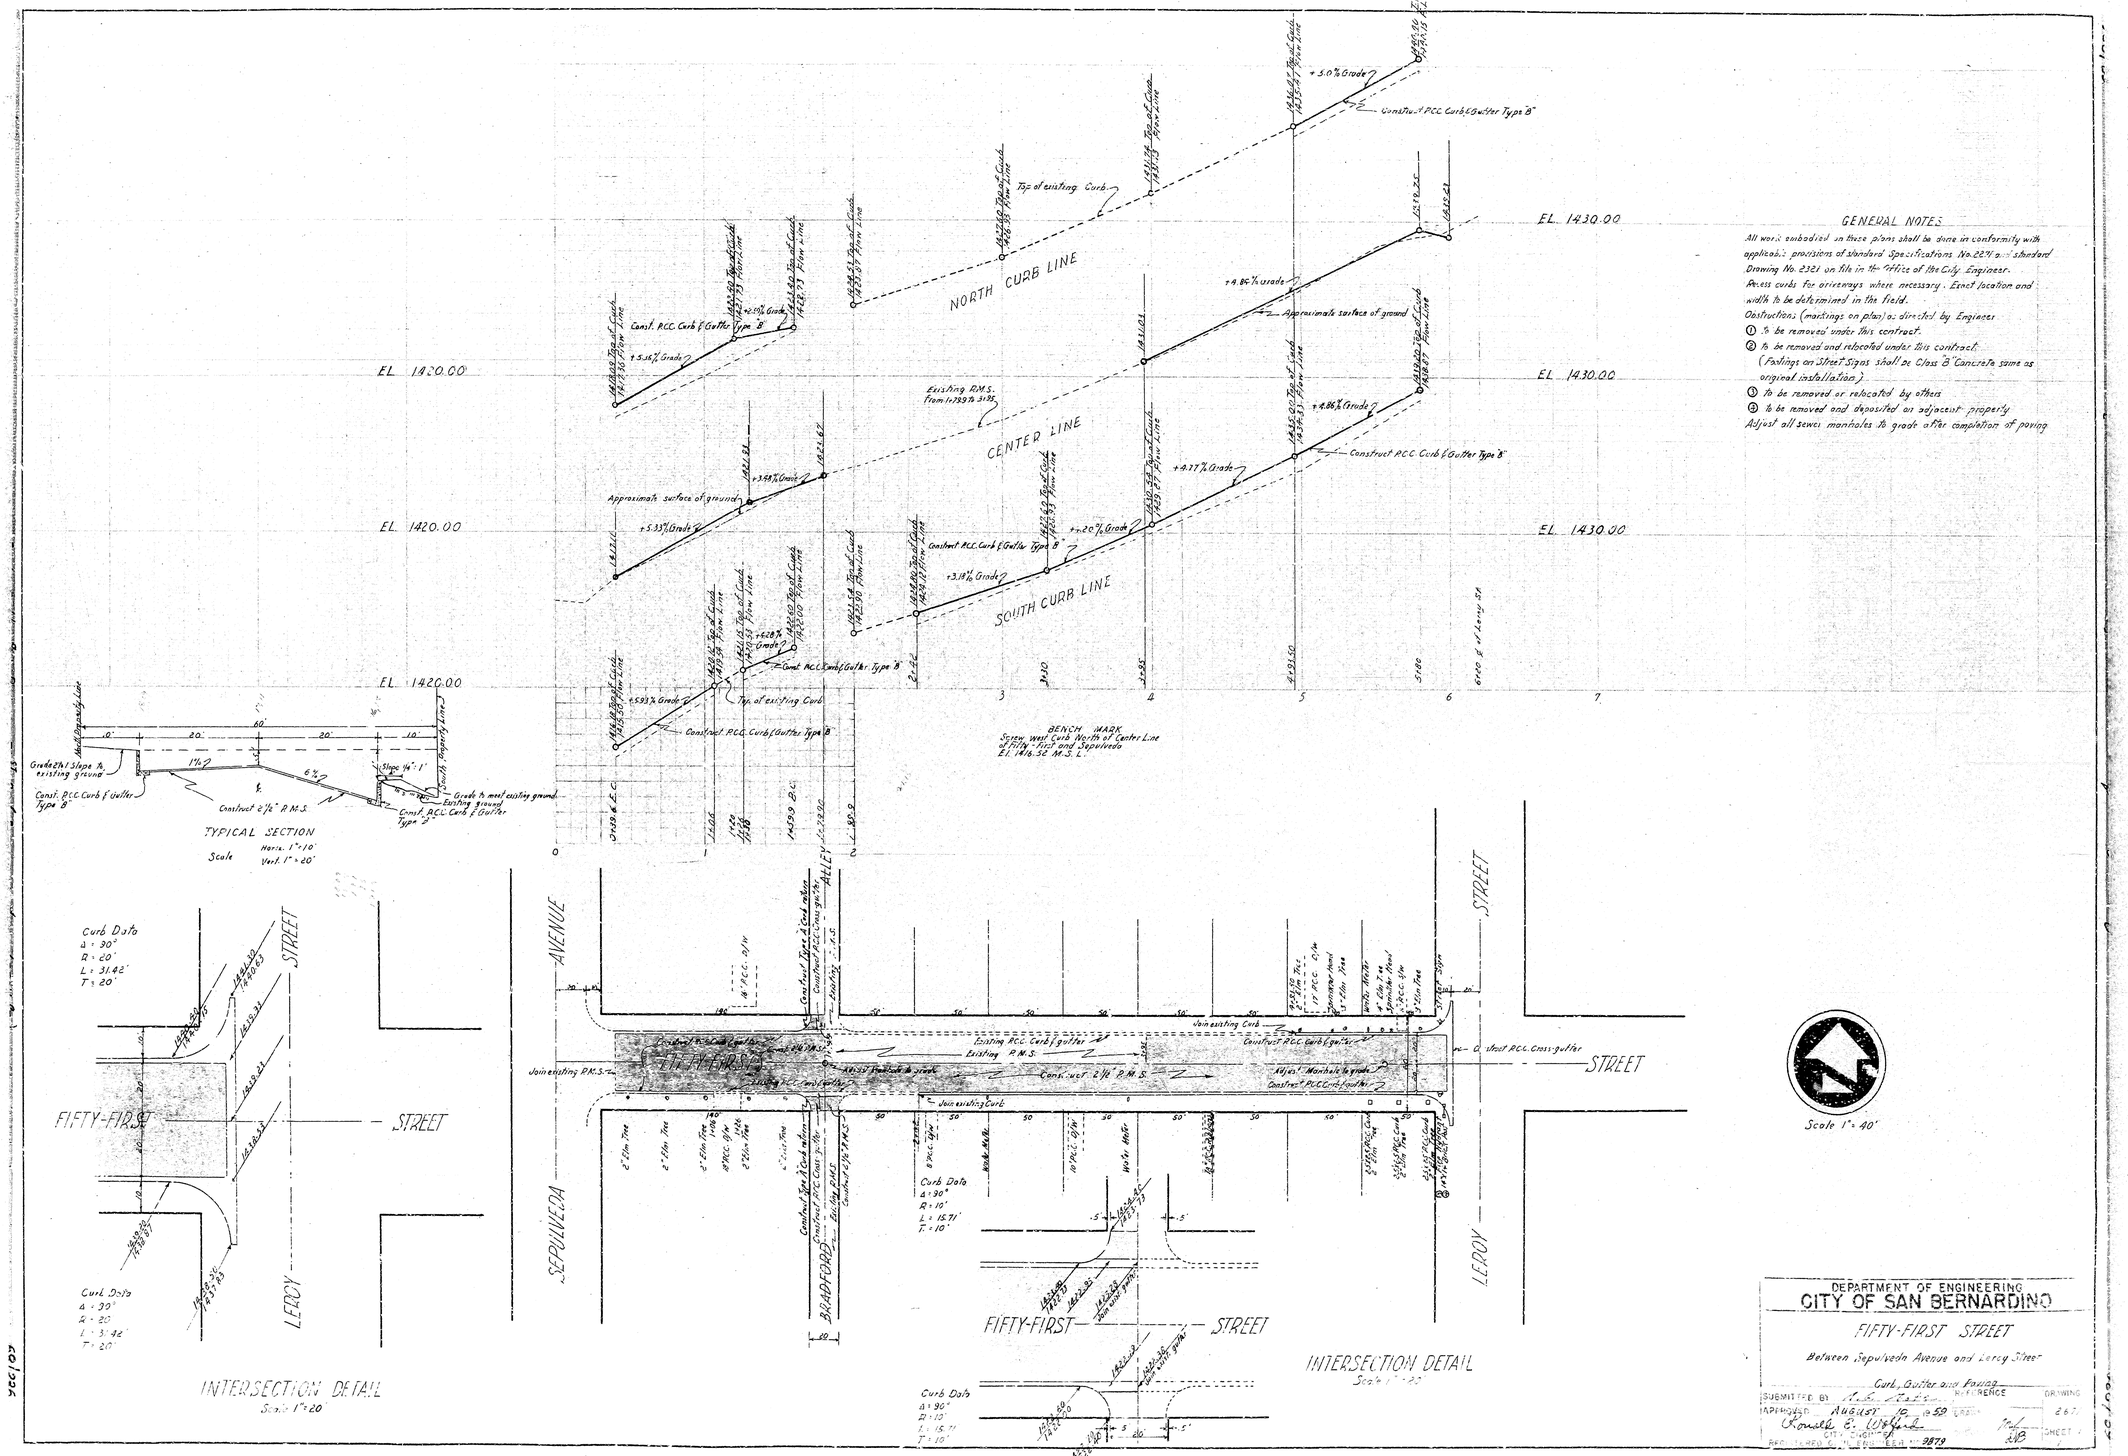

GENERAL NOTES

All work embodied on these plans shall be done in conformity with applicable provisions of standard Specifications No. 2274 and standard Drawing No. 2321 on file in the Office of the City Engineer.

Recess curbs for driveways where necessary. Exact location and width to be determined in the field.

Obstructions (markings on plan) as directed by Engineer

1. To be removed under this contract.
2. To be removed and relocated under this contract. (Footings on Street Signs shall be Class "B" Concrete same as original installation.)
3. To be removed or relocated by others
4. To be removed and deposited on adjacent property

Adjust all sewer manholes to grade after completion of paving

DEPARTMENT OF ENGINEERING
CITY OF SAN BERNARDINO

FIFTY-FIRST STREET

Between Sepulveda Avenue and Leroy Street

Curb, Gutter and Paving

SUBMITTED BY: R. S. Cates — REFERENCE — DRAWING

APPROVED: August 10, 1959 — DRAWN — 267

Donald E. Wilford — CITY ENGINEER — SHEET 1

REGISTERED CIVIL ENGINEER No. 9879

926/03

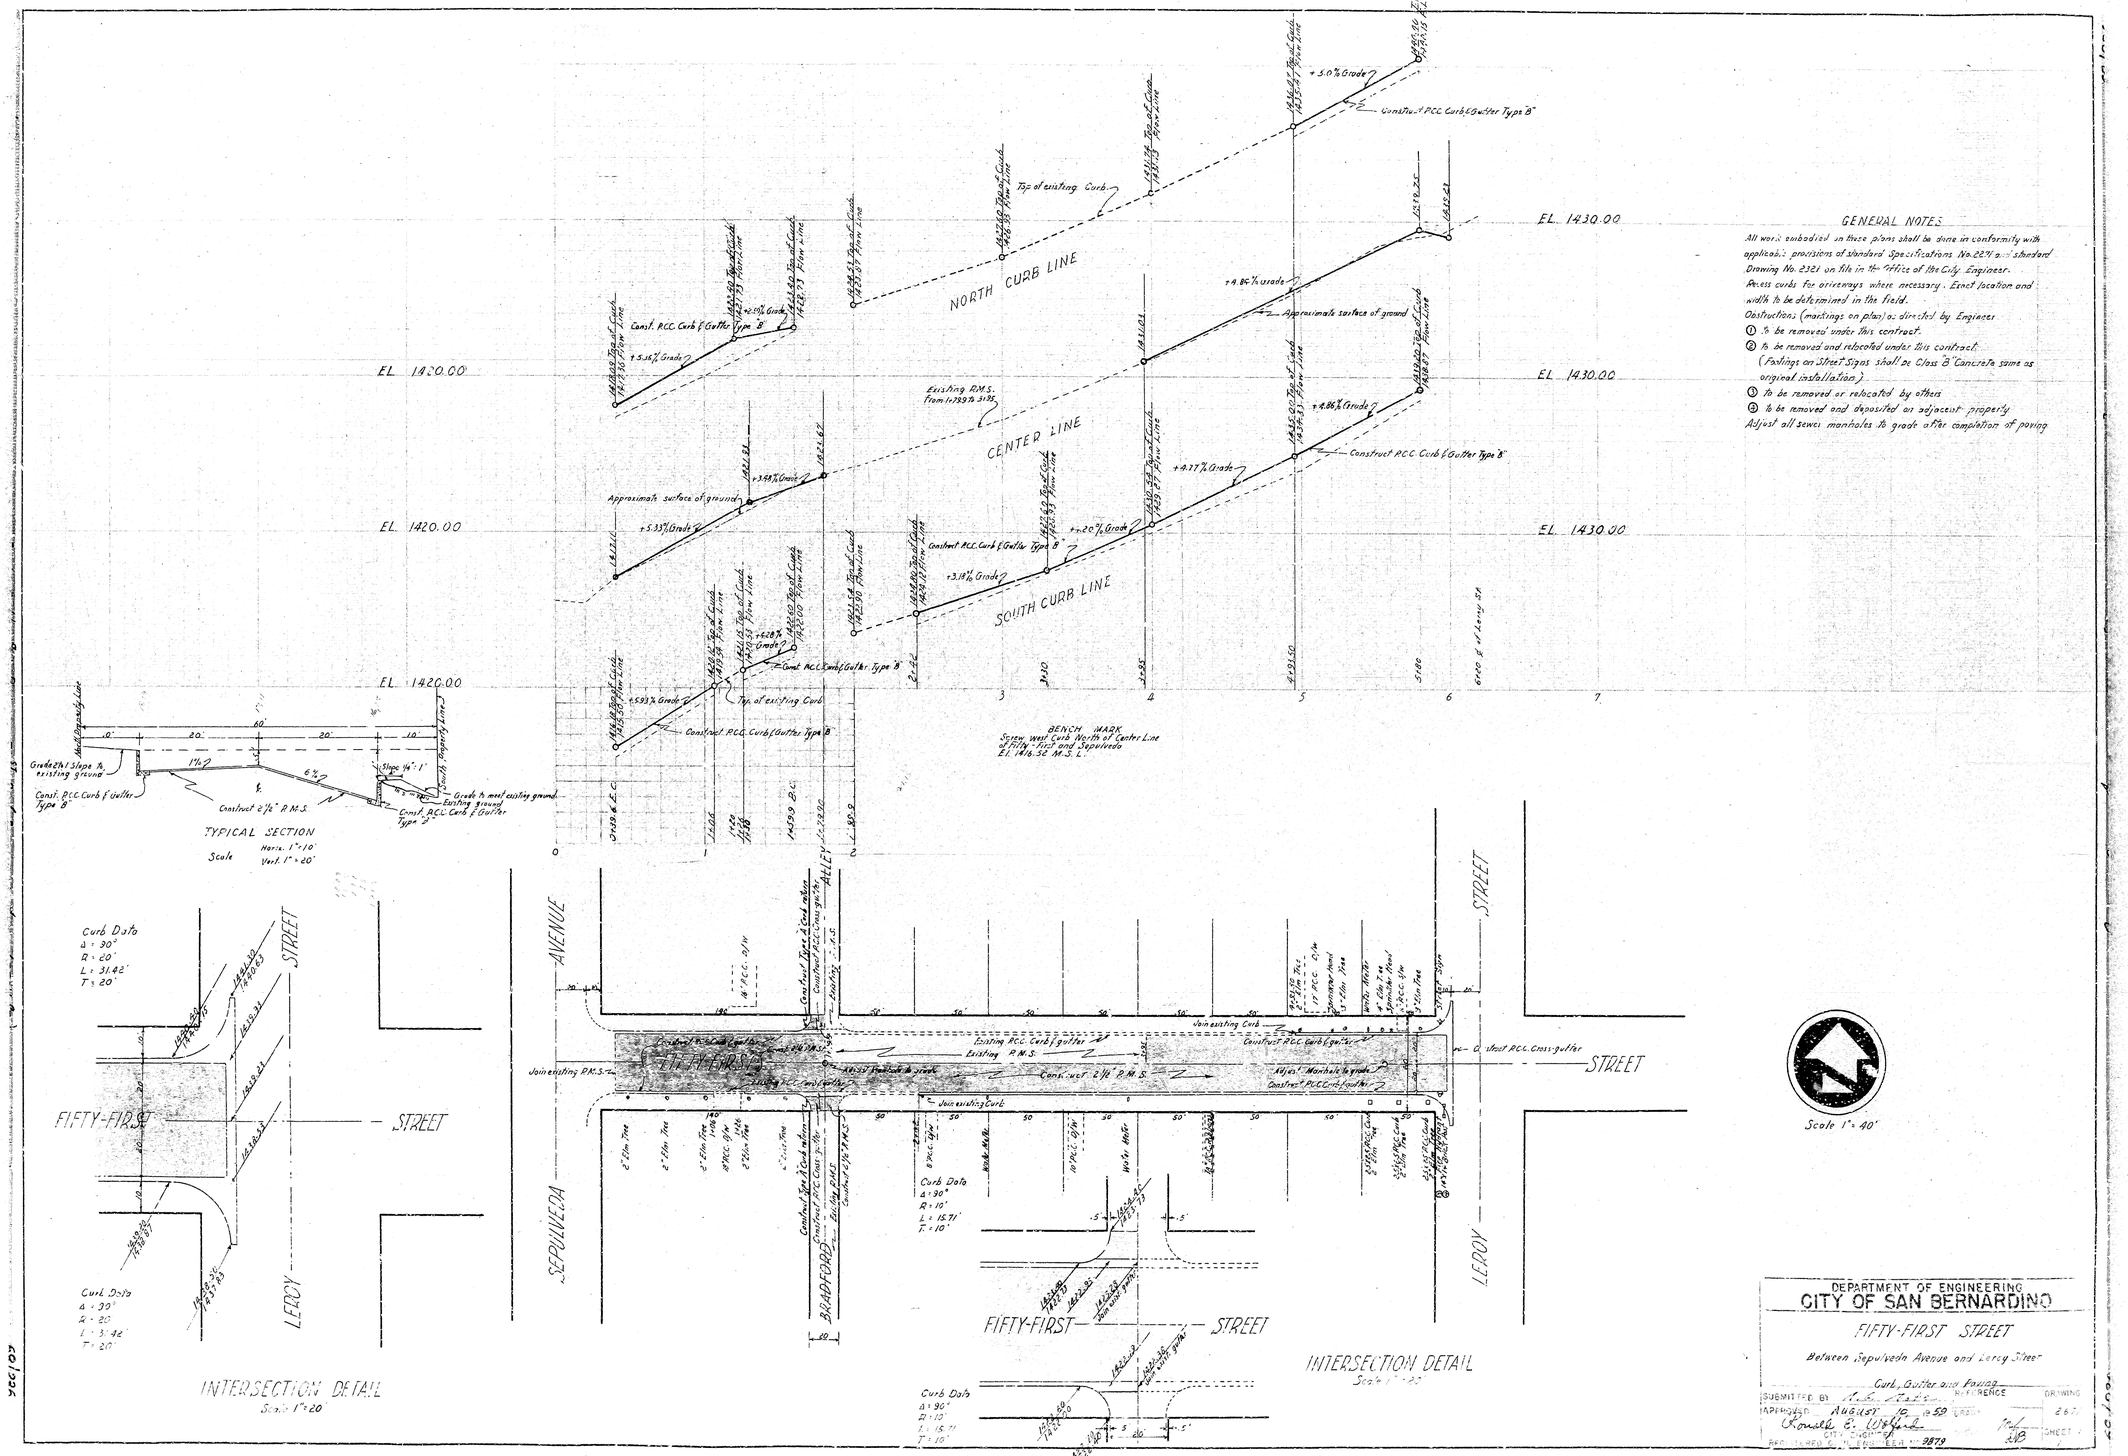

GENERAL NOTES

All work embodied on these plans shall be done in conformity with applicable provisions of standard Specifications No. 2274 and standard Drawing No. 2321 on file in the Office of the City Engineer.

Recess curbs for driveways where necessary. Exact location and width to be determined in the field.

Obstructions (markings on plan) as directed by Engineer

1. To be removed under this contract.
2. To be removed and relocated under this contract. (Footings on Street Signs shall be Class "B" Concrete same as original installation.)
3. To be removed or relocated by others
4. To be removed and deposited on adjacent property

Adjust all sewer manholes to grade after completion of paving

DEPARTMENT OF ENGINEERING
CITY OF SAN BERNARDINO

FIFTY-FIRST STREET

Between Sepulveda Avenue and Leroy Street

Curb, Gutter and Paving

SUBMITTED BY: R. S. Cates — REFERENCE — DRAWING

APPROVED: August 10, 1959 — DRAWN — 267

Donald E. Wilford — CITY ENGINEER — SHEET 1

REGISTERED CIVIL ENGINEER No. 9879

926/03