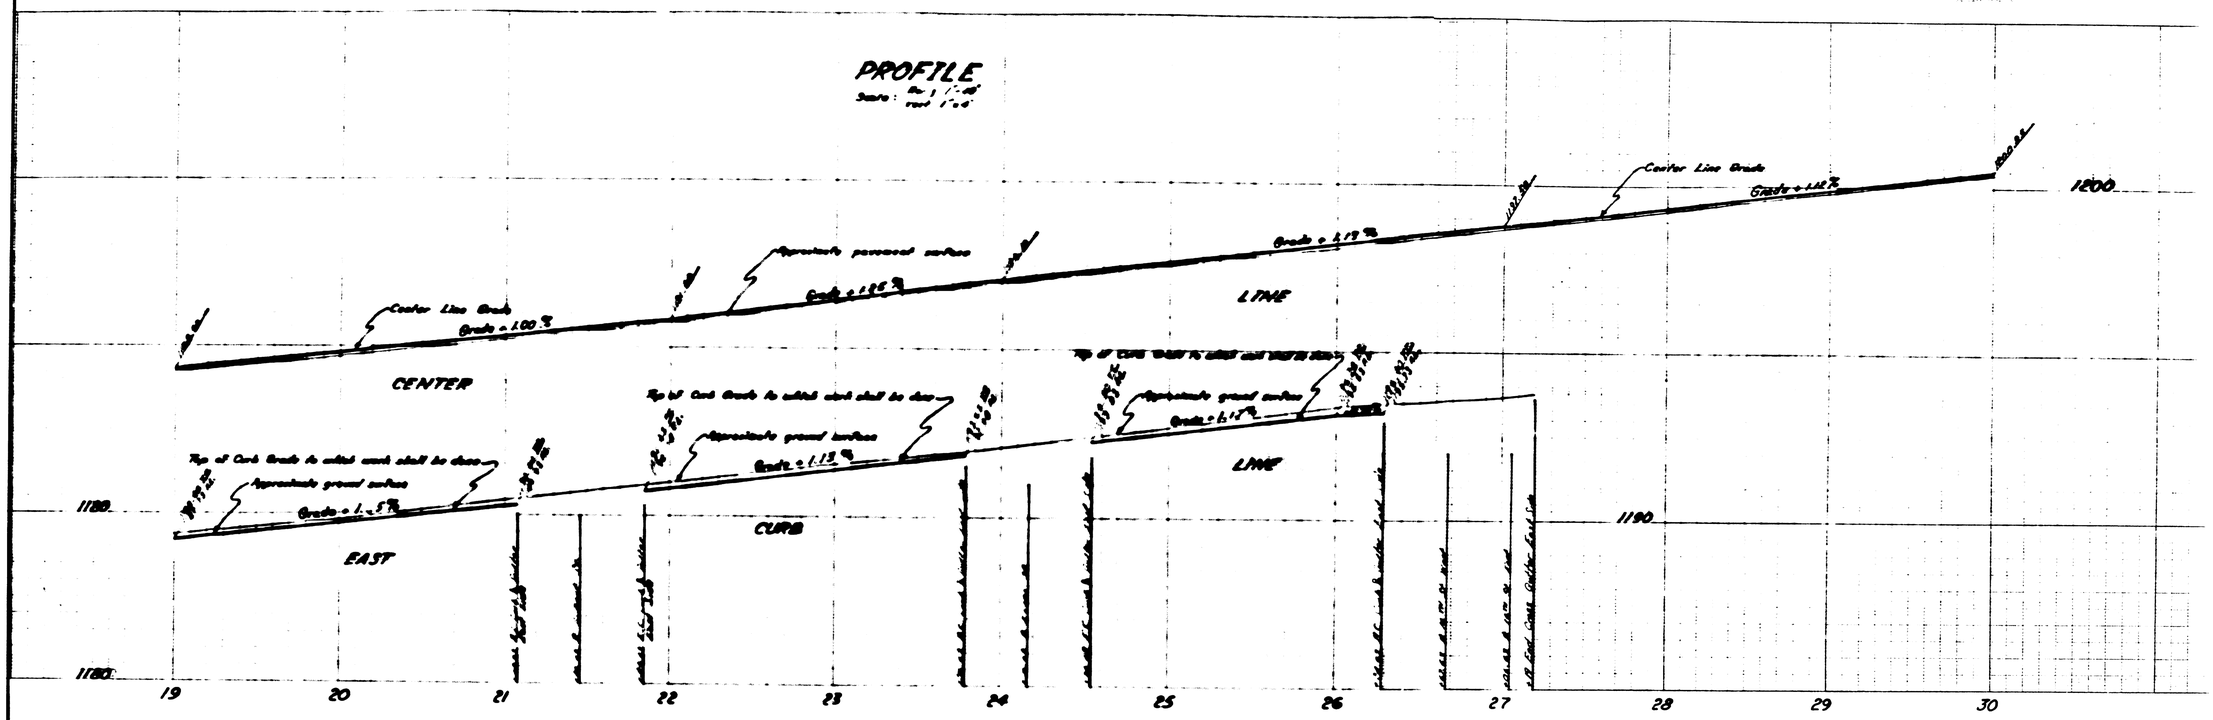

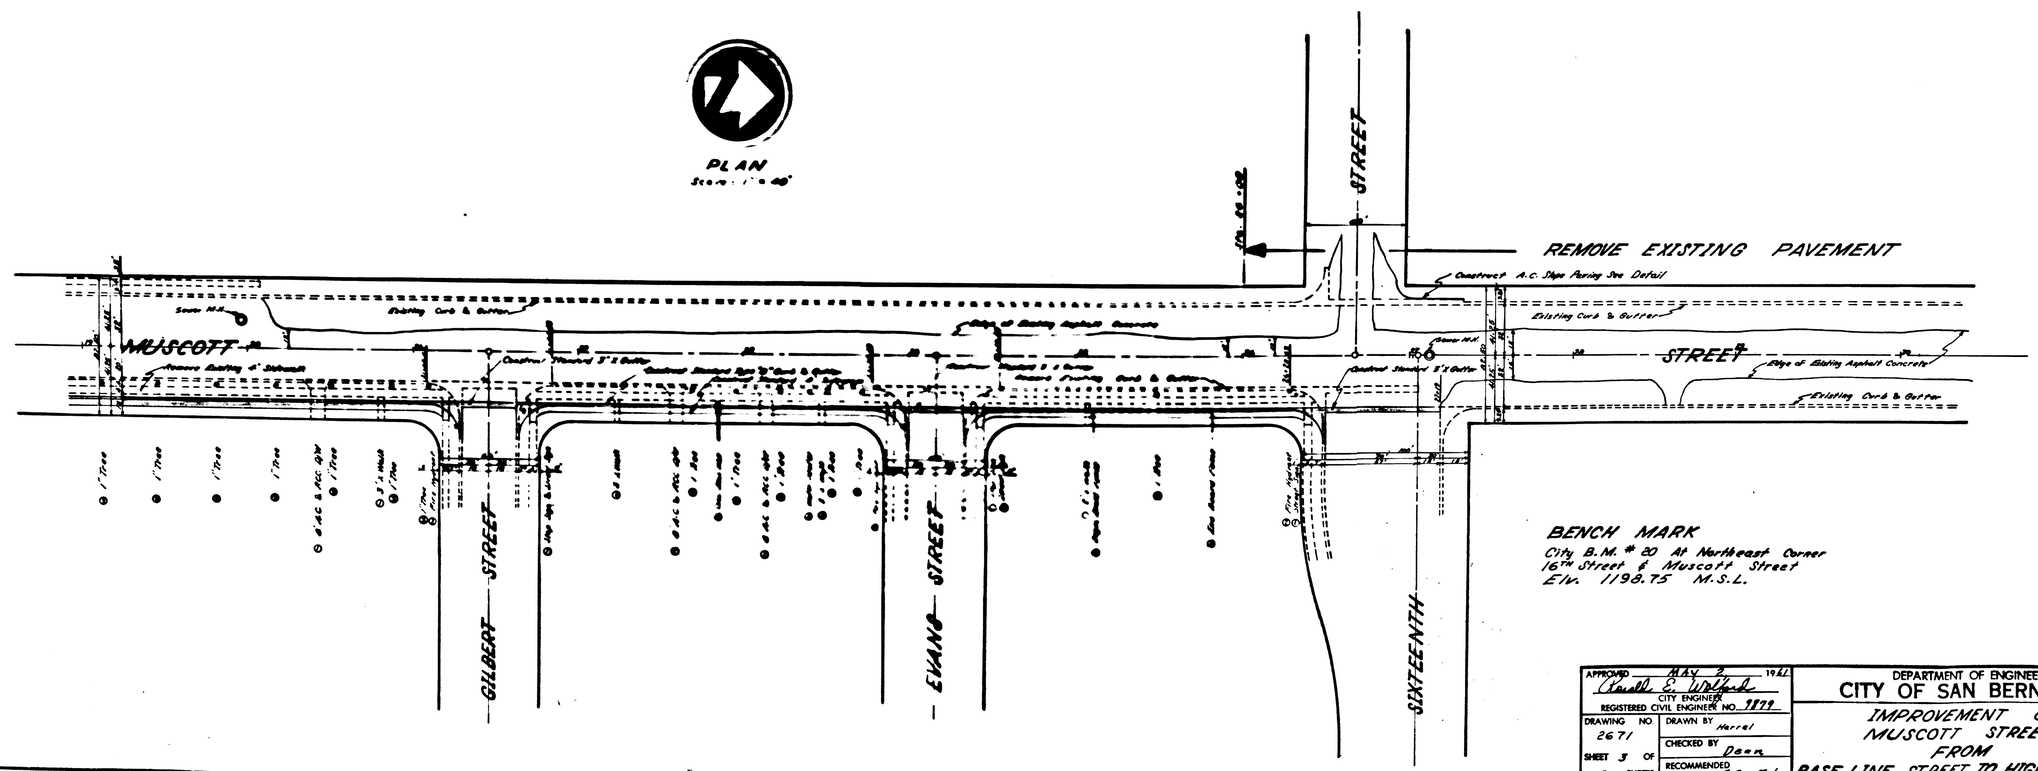

BENCH MARK
City B.M. # 20 At Northeast Corner
16th Street & Muscott Street
Elv. 1198.75 M.S.L.

APPROVED MAY 2, 1961 Charles E. Wilson CITY ENGINEER		DEPARTMENT OF ENGINEERING
REGISTERED CIVIL ENGINEER NO. 9879		CITY OF SAN BERNARDINO
DRAWING NO. 2671	DRAWN BY Harral	IMPROVEMENT OF MUSCOTT STREET FROM
SHEET 3 OF 8 SHEETS	CHECKED BY Dean	
	RECOMMENDED R.C. Nafe	BASE LINE STREET TO HIGHLAND AV

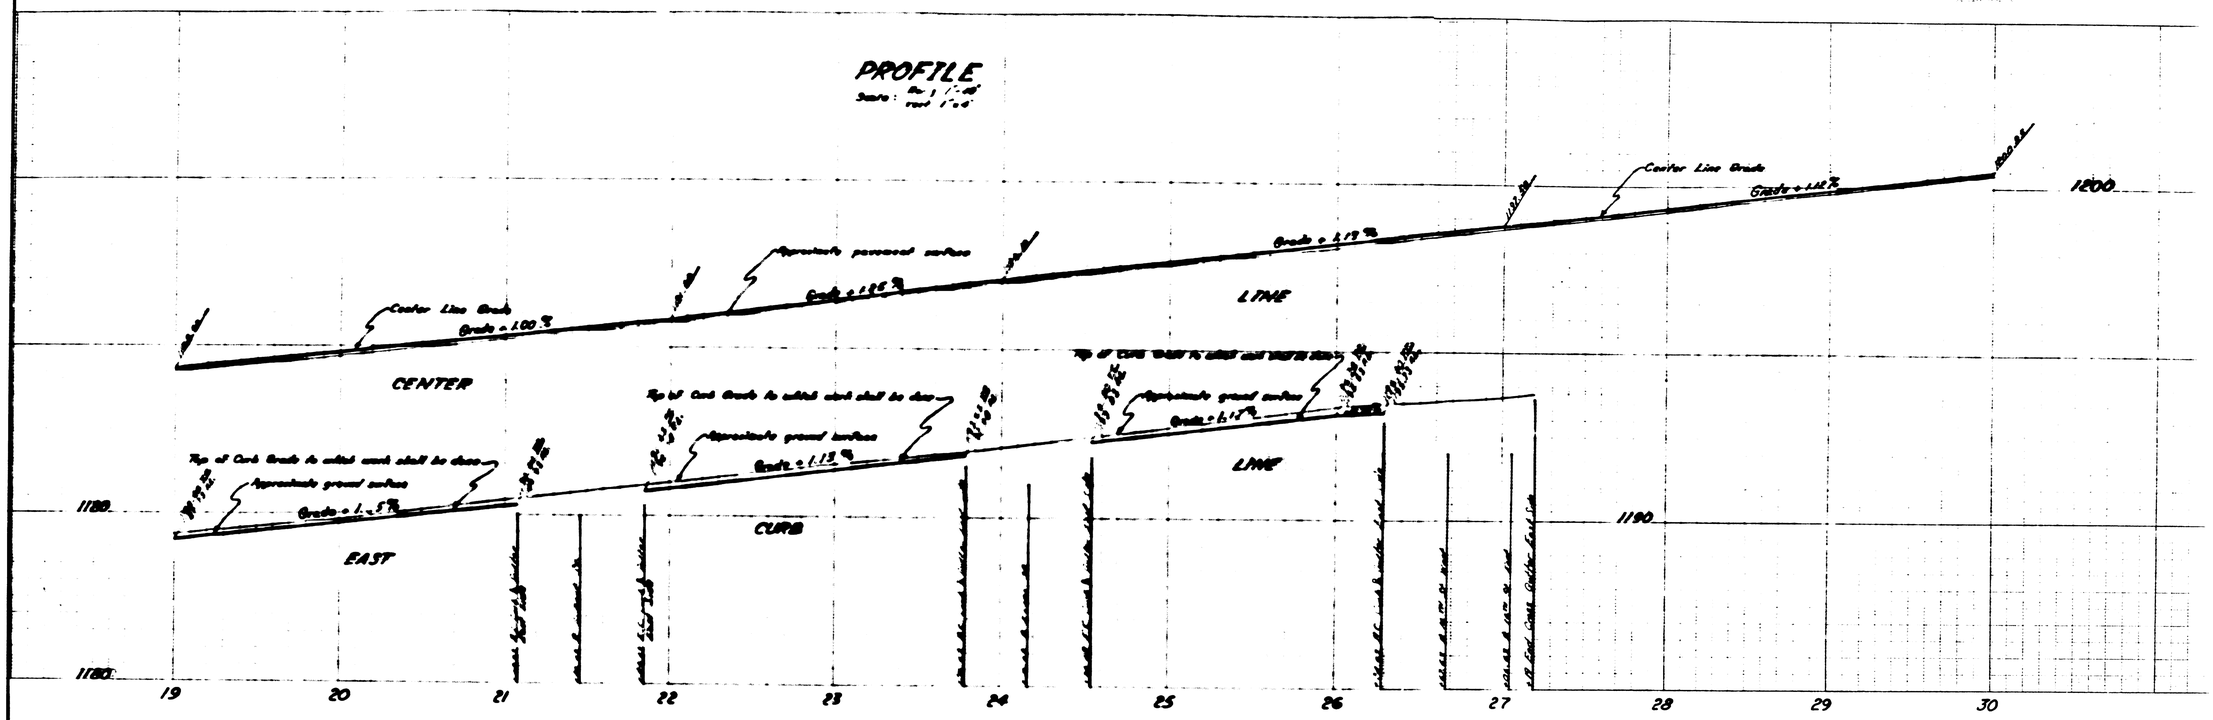

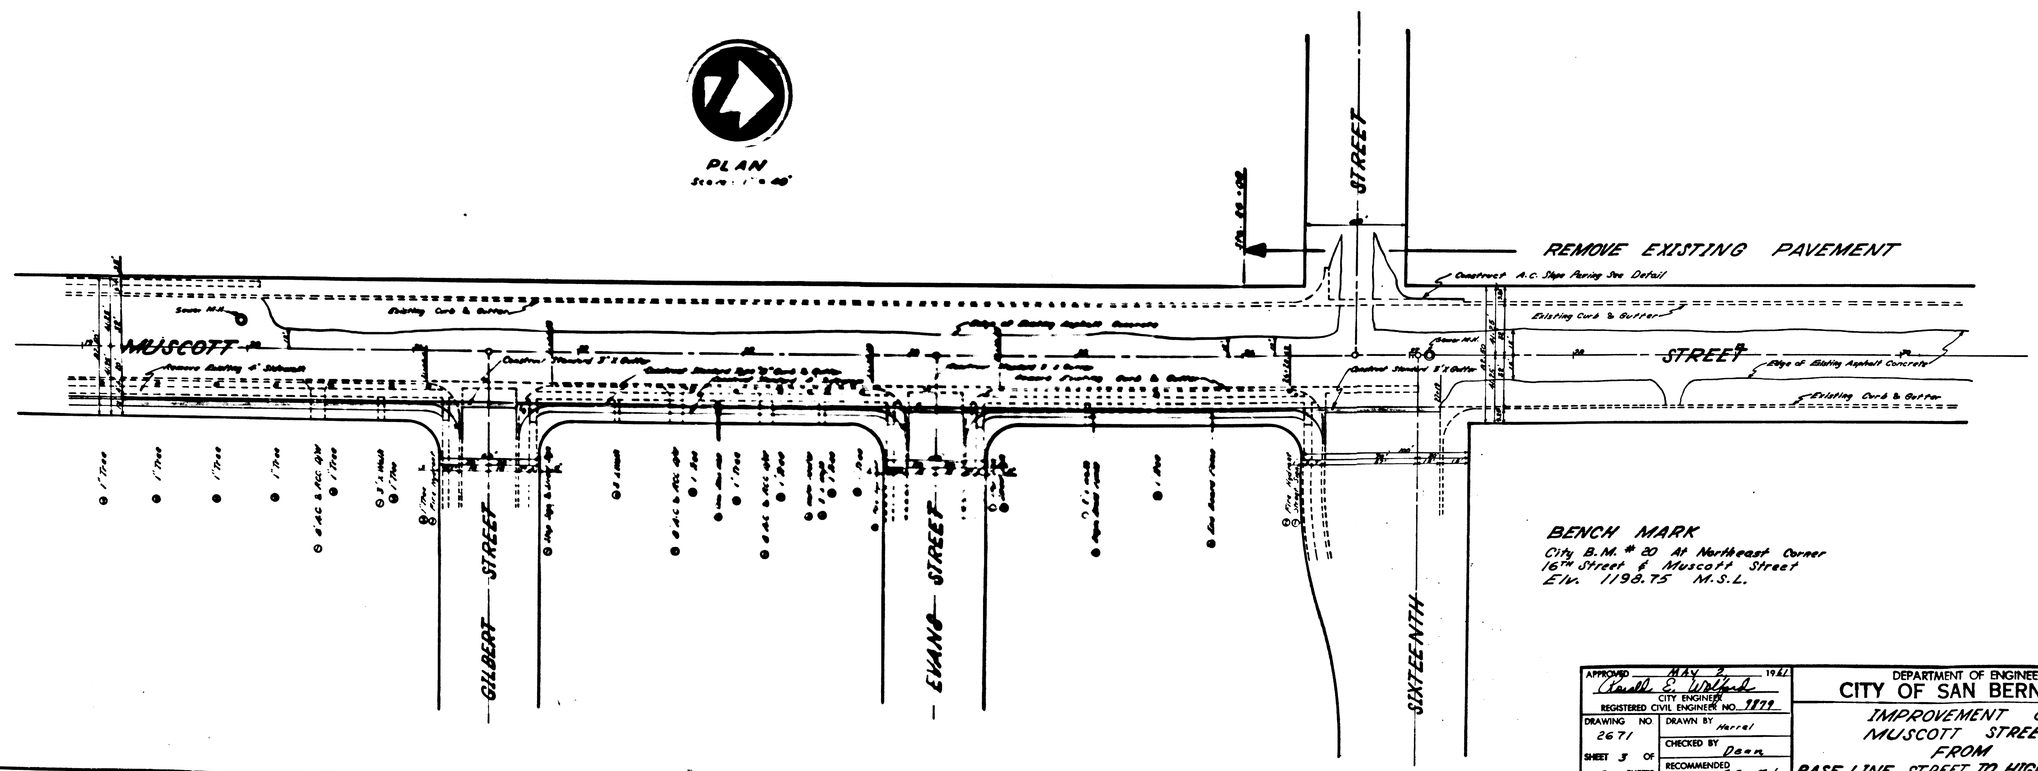

BENCH MARK
City B.M. # 20 At Northeast Corner
16th Street & Muscott Street
Elv. 1198.75 M.S.L.

APPROVED MAY 2, 1961 Charles E. Wilson CITY ENGINEER		DEPARTMENT OF ENGINEERING
REGISTERED CIVIL ENGINEER NO. 9879		CITY OF SAN BERNARDINO
DRAWING NO. 2671	DRAWN BY Harral	IMPROVEMENT OF MUSCOTT STREET FROM
SHEET 3 OF 8 SHEETS	CHECKED BY Dean	
	RECOMMENDED R.C. Nafe	BASE LINE STREET TO HIGHLAND AV