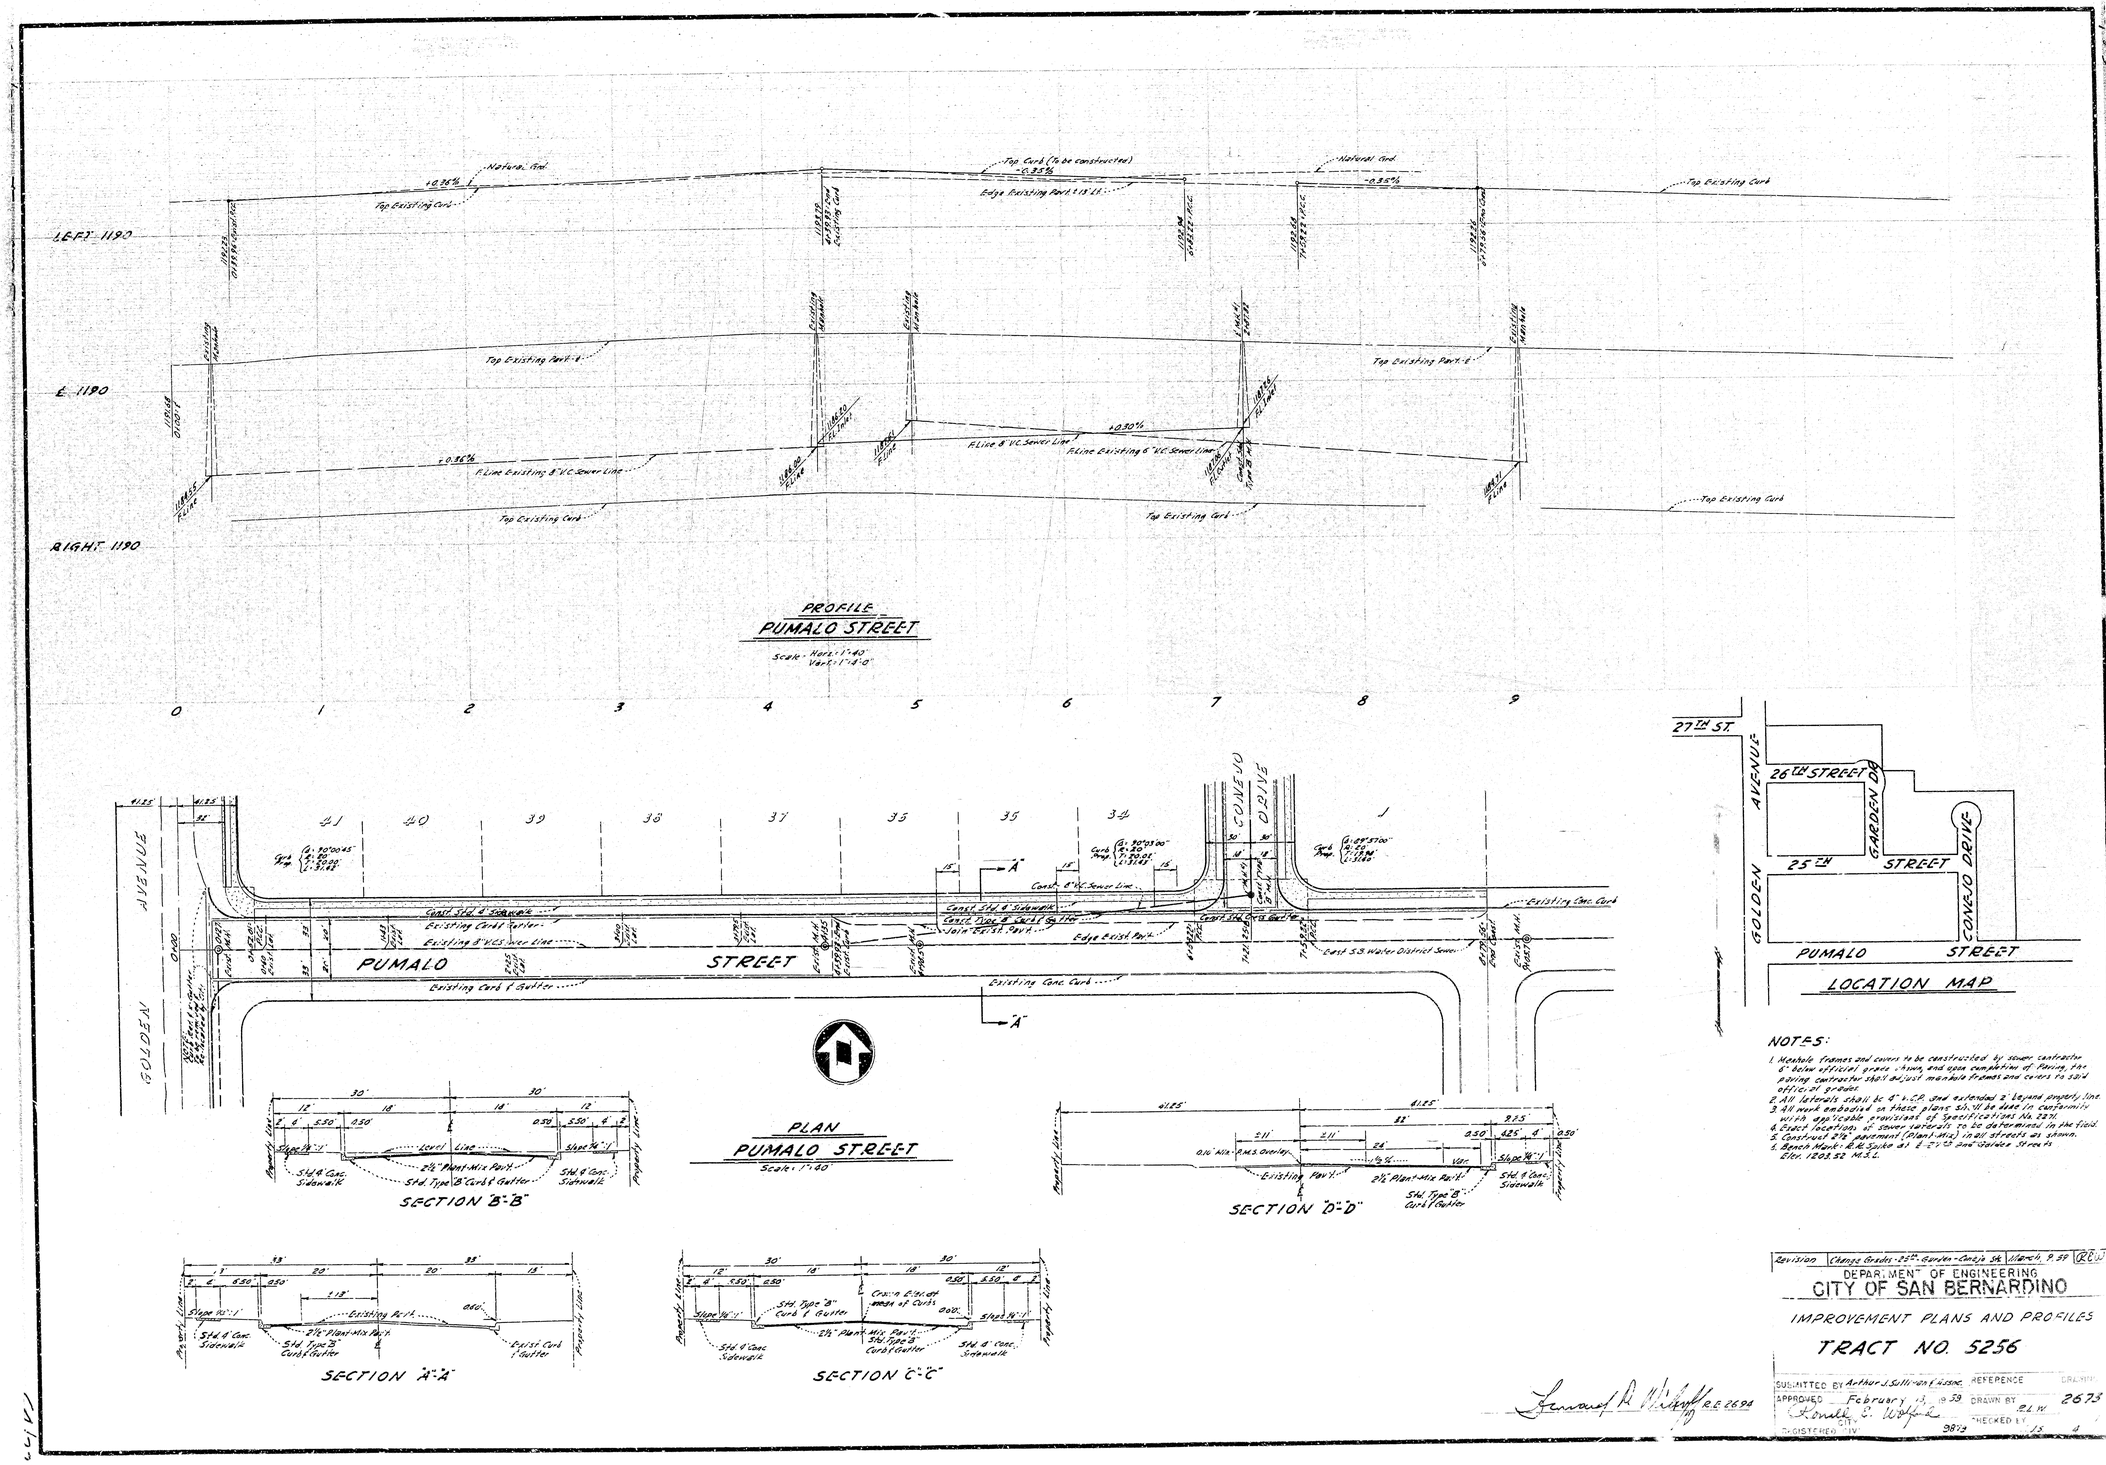

NOTES:

1. Manhole frames and covers to be constructed by sewer contractor & below official grades during and upon completion of paving, paving contractor shall adjust manhole frames and covers to said official grades.
2. All laterals shall be 4" n.c.p. and extended 2' beyond property line.
3. All work embodied on these plans shall be done in conformity with applicable provisions of Specifications No. 2371.
4. Exact location of sewer laterals to be determined in the field.
5. Construct 2½" pavement (Plant-Mix) in all streets as shown.
6. Bench Mark: B.M. Spike at ℄ 27th and Golden Streets Elev. 1203.52 M.S.L.

Revision	Change Grades - 25th - Garden - Conejo St.	March, 9, 59	(RE)

DEPARTMENT OF ENGINEERING
CITY OF SAN BERNARDINO

IMPROVEMENT PLANS AND PROFILES

TRACT NO. 5256

SUBMITTED BY Arthur J. Sullivan Division Engr. REFERENCE DRAWING
APPROVED February 13, 1959 DRAWN BY 2673
Donald E. Wolfe CITY ENGINEER CHECKED BY
REGISTERED CIV. 9873 Leonard R. Wolfe R.E. 2694

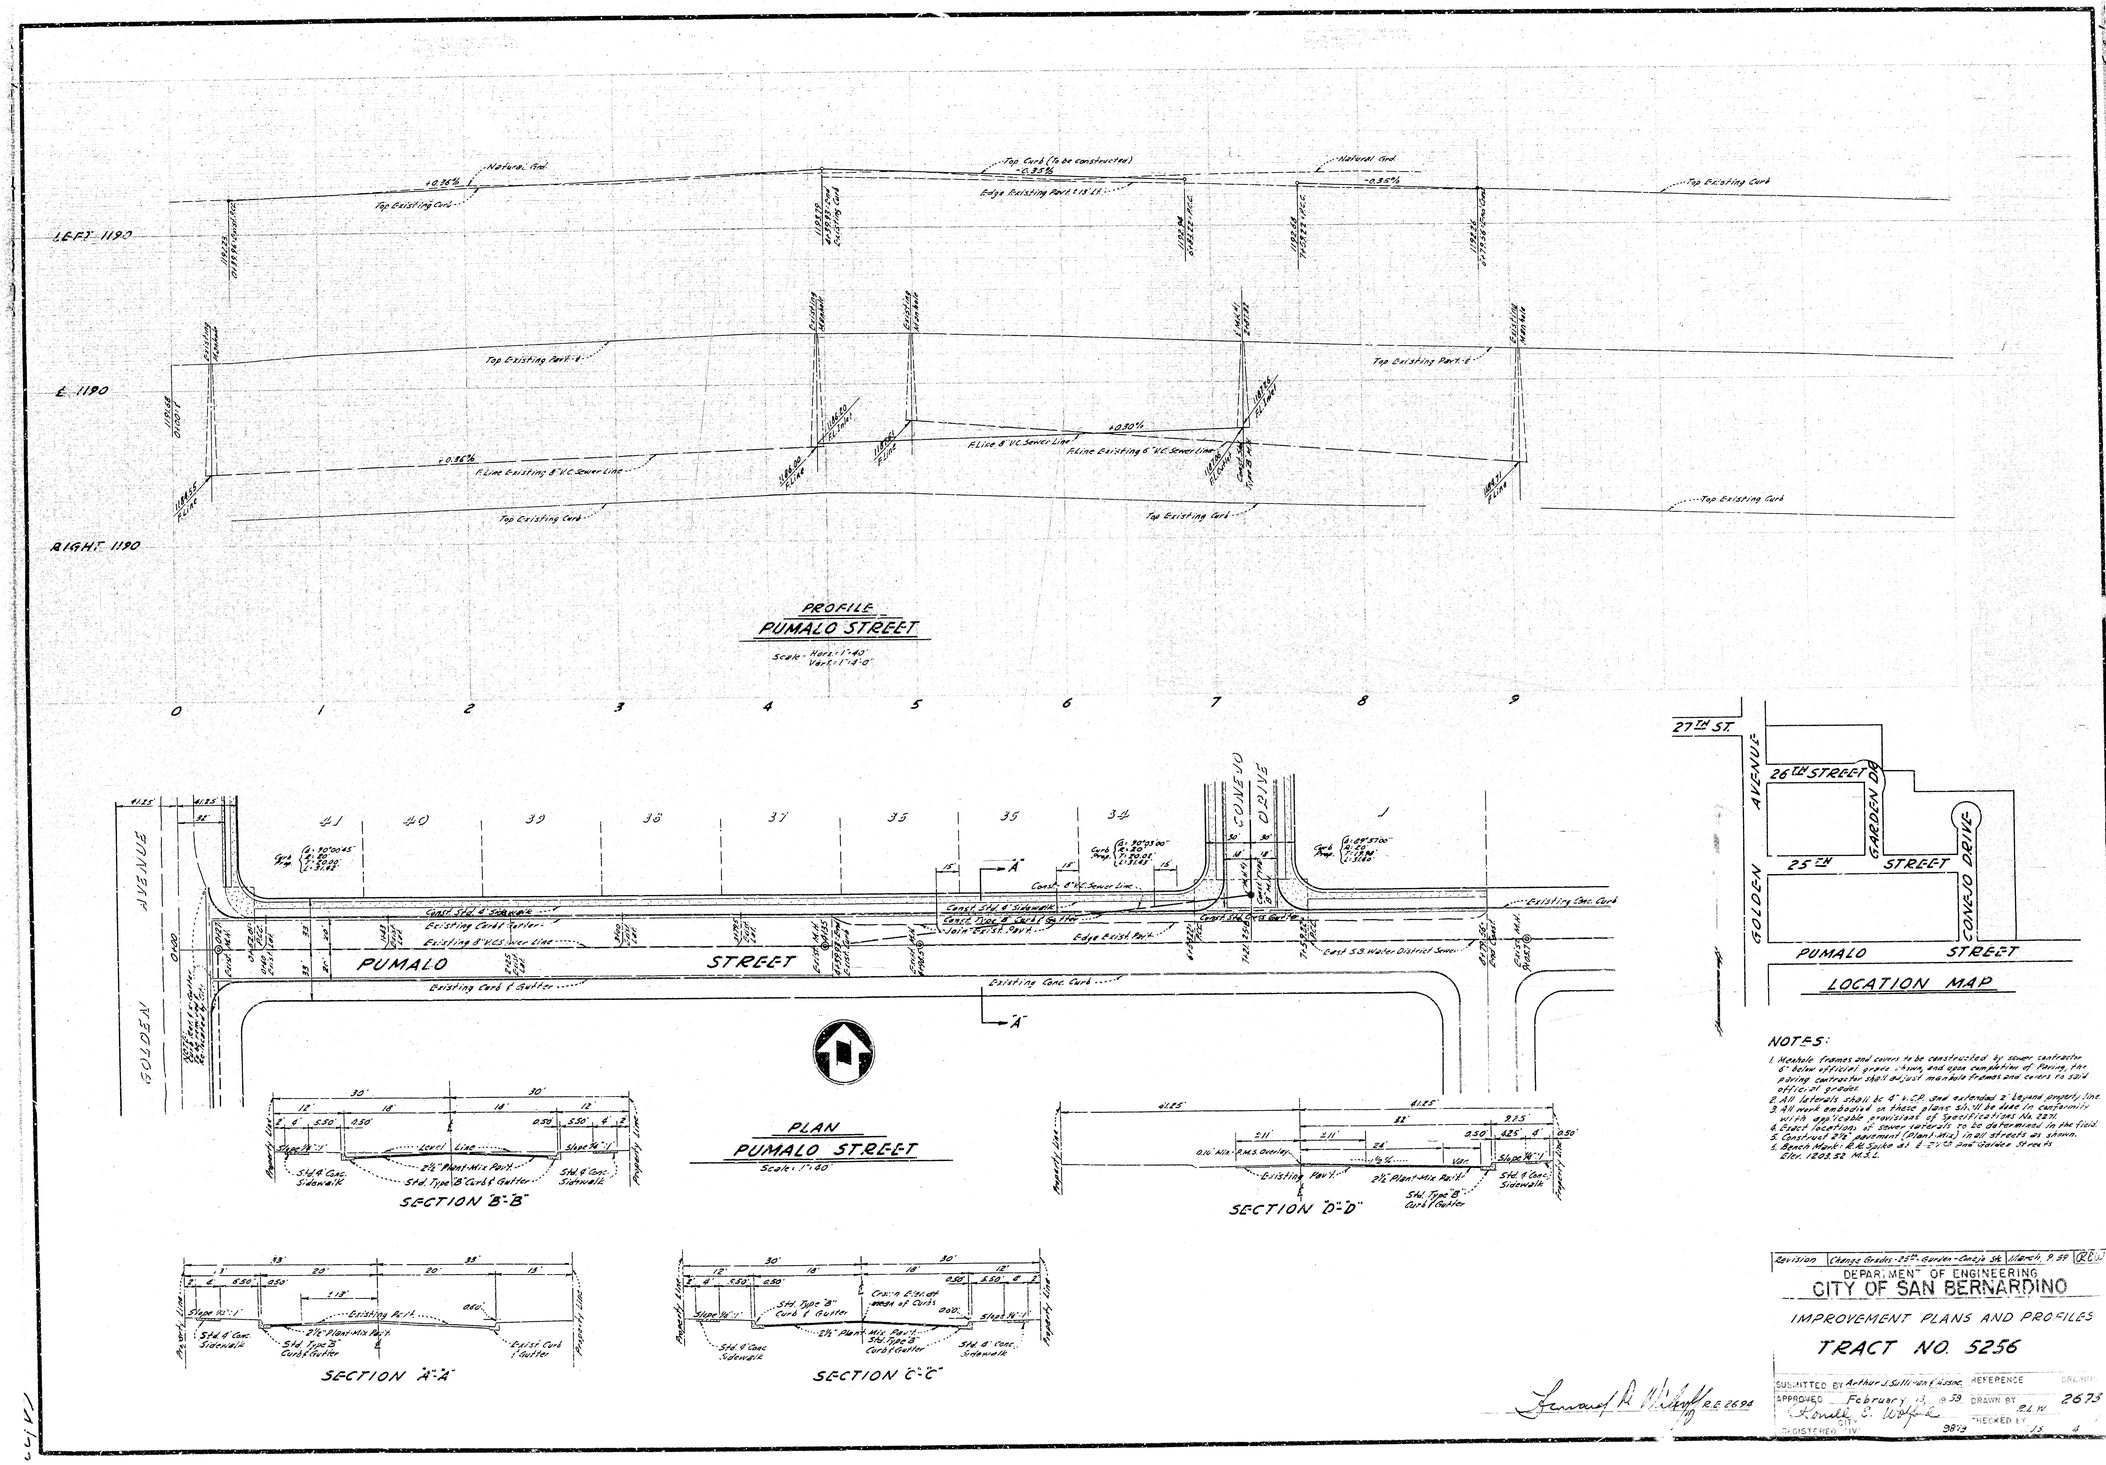

NOTES:

1. Manhole frames and covers to be constructed by sewer contractor & below official grades during and upon completion of paving, paving contractor shall adjust manhole frames and covers to said official grades.
2. All laterals shall be 4" n.c.p. and extended 2' beyond property line.
3. All work embodied on these plans shall be done in conformity with applicable provisions of Specifications No. 2371.
4. Exact location of sewer laterals to be determined in the field.
5. Construct 2½" pavement (Plant-Mix) in all streets as shown.
6. Bench Mark: B.M. Spike at ℄ 27th and Golden Streets Elev. 1203.52 M.S.L.

Revision	Change Grades - 25th - Garden - Conejo St.	March, 9, 59	(RE)

DEPARTMENT OF ENGINEERING
CITY OF SAN BERNARDINO

IMPROVEMENT PLANS AND PROFILES

TRACT NO. 5256

SUBMITTED BY Arthur J. Sullivan Division Engr. REFERENCE DRAWING
APPROVED February 13, 1959 DRAWN BY 2673
Donald E. Wolfe CITY ENGINEER CHECKED BY
REGISTERED CIV. 9873 Leonard R. Wolfe R.E. 2694