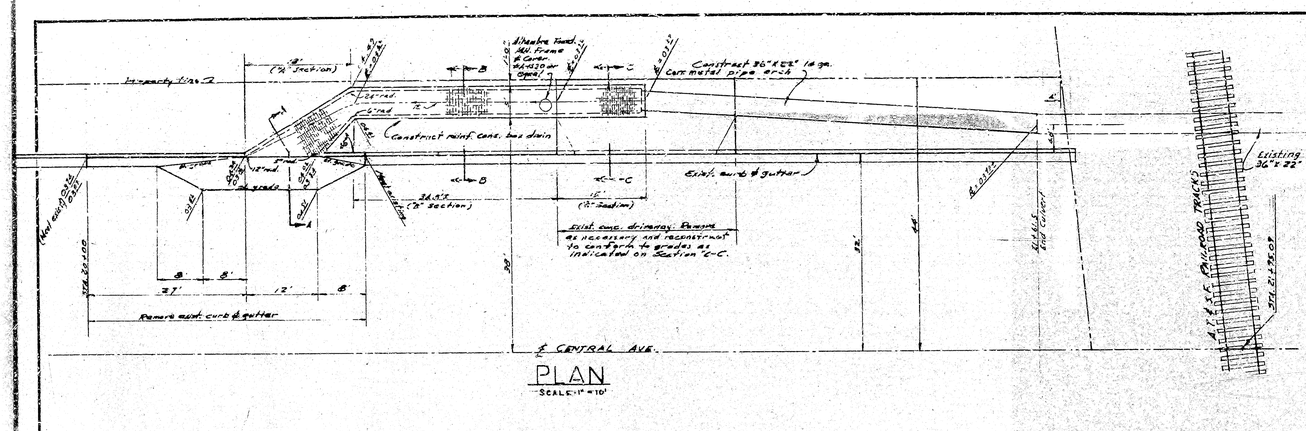

PLAN

SCALE: 1" = 10'

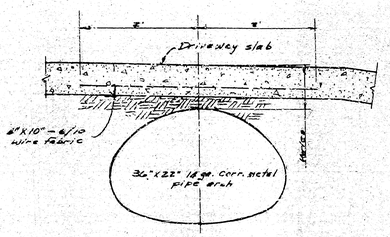

SECTION "D-D"

SCALE 1" = 1'

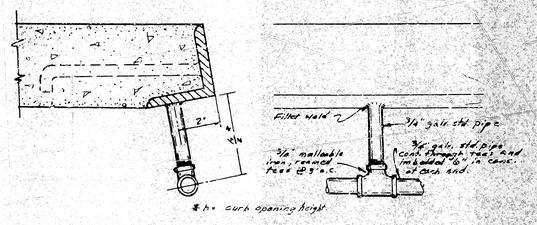

BARRIER DET.

SCALE 1" = 3"

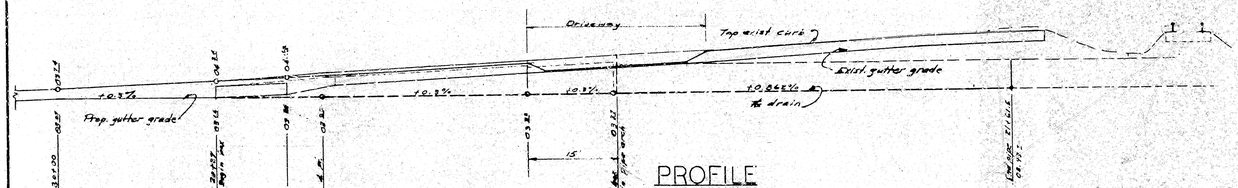

PROFILE

SCALES: Horiz. - 1" = 10'
Vert. - 1" = 2'

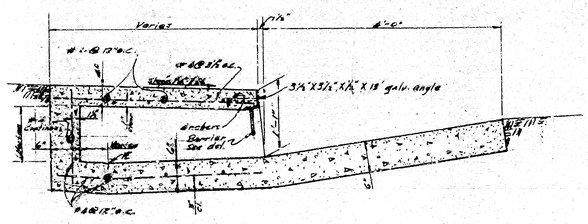

SECTION "A-A"

SCALE - 1" = 1'

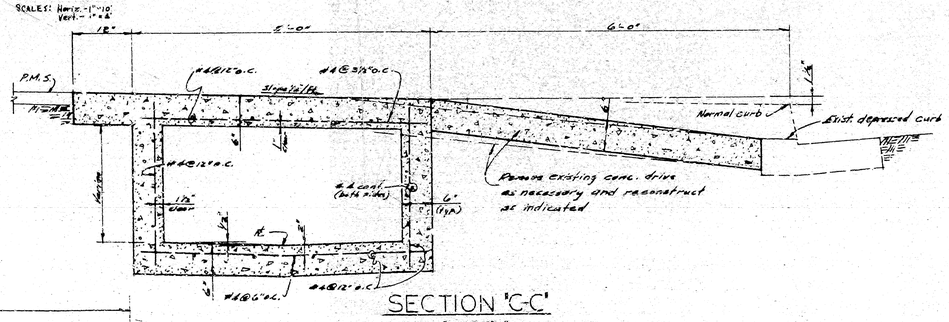

SECTION "C-C"

SCALE - 1" = 1'

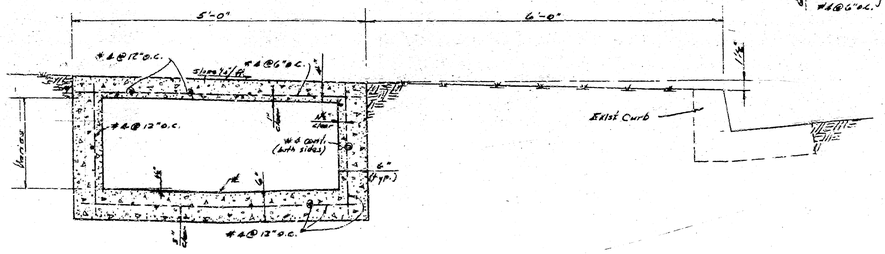

SECTION "B-B"

SCALE - 1" = 1'

NORMAN A. NESTE
CIVIL ENGINEER
236 W. Fifth St. San Bernardino, Calif.
Date 5-8-59 Calif. Reg. No. R.C.E. 8613

GENERAL NOTES

- All items of work to be done under these plans shall be in accordance with applicable provisions of Standard Specifications and drawings of the City of San Bernardino.
- Add 1000 ft. to all elevations shown for City datum.
- Stations shown hereon are per San Bernardino County Highway Dept. drawing no. 426-3.

Change pipe alignment and grade	1-27-60	J.K.C.

DEPARTMENT OF ENGINEERING
CITY OF SAN BERNARDINO

CENTRAL AVENUE
CULVERT OUTLET STRUCTURE
AT A.T.&S.F. R.R. CROSSING

SUBMITTED BY NORMAN A. NESTE	REFERENCE	DRAWING NO. 2709
APPROVED May 24, 1959 Donald E. Wolford CITY ENGINEER REGISTERED CIVIL ENGINEER NO. 9879	DRAWN BY J.K.C. CHECKED BY N.A.N.	SHEET 1 OF 1 SHEETS

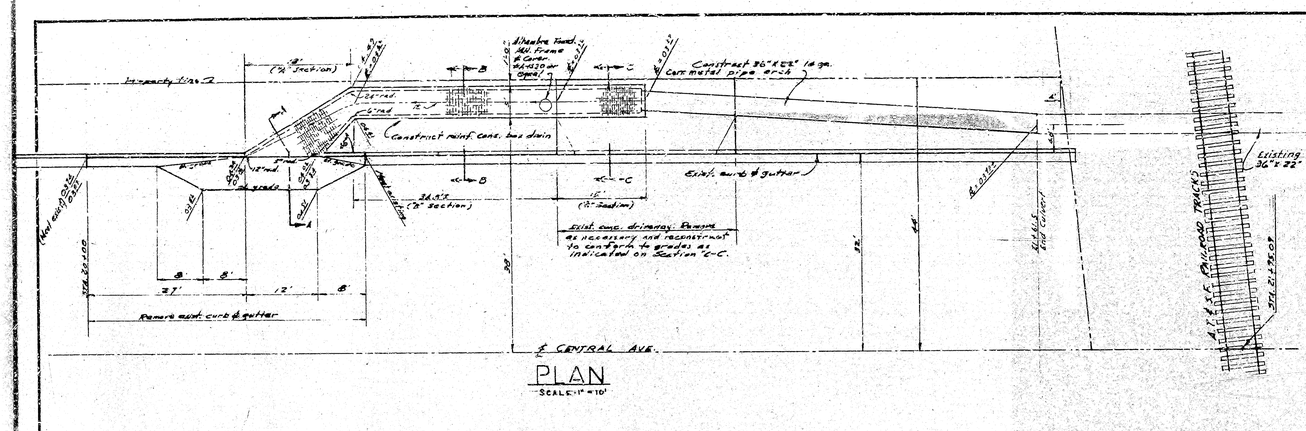

PLAN

SCALE: 1" = 10'

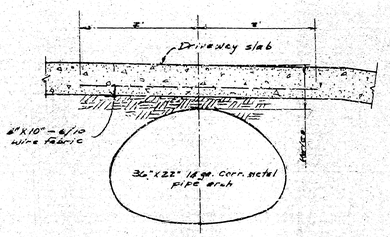

SECTION "D-D"

SCALE 1" = 1'

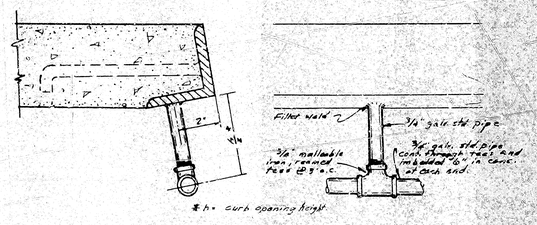

BARRIER DET.

SCALE 1" = 3"

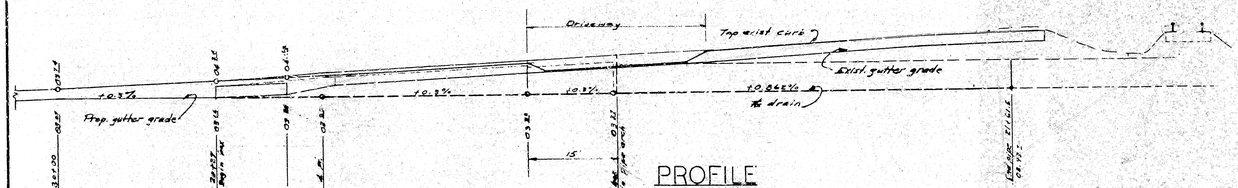

PROFILE

SCALES: Horiz. - 1" = 10'
Vert. - 1" = 2'

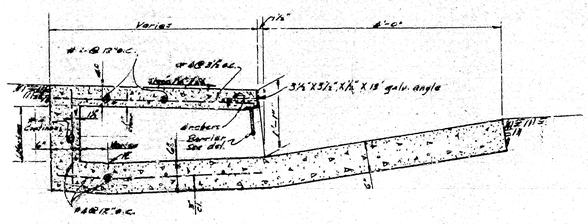

SECTION "A-A"

SCALE - 1" = 1'

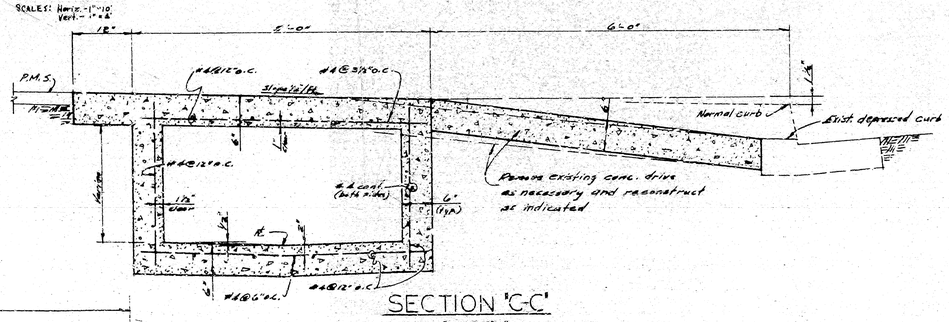

SECTION "C-C"

SCALE - 1" = 1'

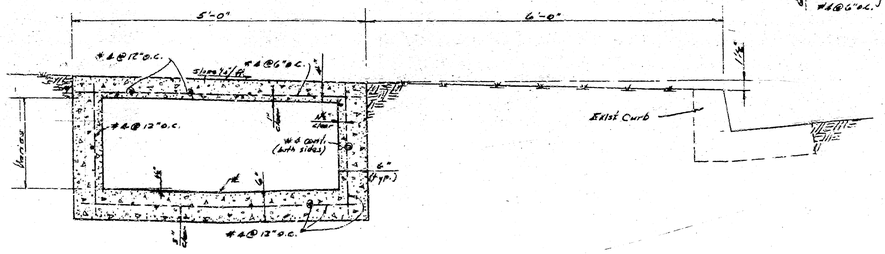

SECTION "B-B"

SCALE - 1" = 1'

NORMAN A. NESTE
CIVIL ENGINEER
236 W. Fifth St. San Bernardino, Calif.
Date 5-8-59 Calif. Reg. No. R.C.E. 8613

GENERAL NOTES

- All items of work to be done under these plans shall be in accordance with applicable provisions of Standard Specifications and drawings of the City of San Bernardino.
- Add 1000 ft. to all elevations shown for City datum.
- Stations shown hereon are per San Bernardino County Highway Dept. drawing no. 426-3.

Change pipe alignment and grade	1-27-60	J.K.C.

DEPARTMENT OF ENGINEERING
CITY OF SAN BERNARDINO

CENTRAL AVENUE
CULVERT OUTLET STRUCTURE
AT A.T.&S.F. R.R. CROSSING

SUBMITTED BY NORMAN A. NESTE	REFERENCE	DRAWING NO. 2709
APPROVED May 24, 1959 Donald E. Wolford CITY ENGINEER REGISTERED CIVIL ENGINEER NO. 9879	DRAWN BY J.K.C. CHECKED BY N.A.N.	SHEET 1 OF 1 SHEETS