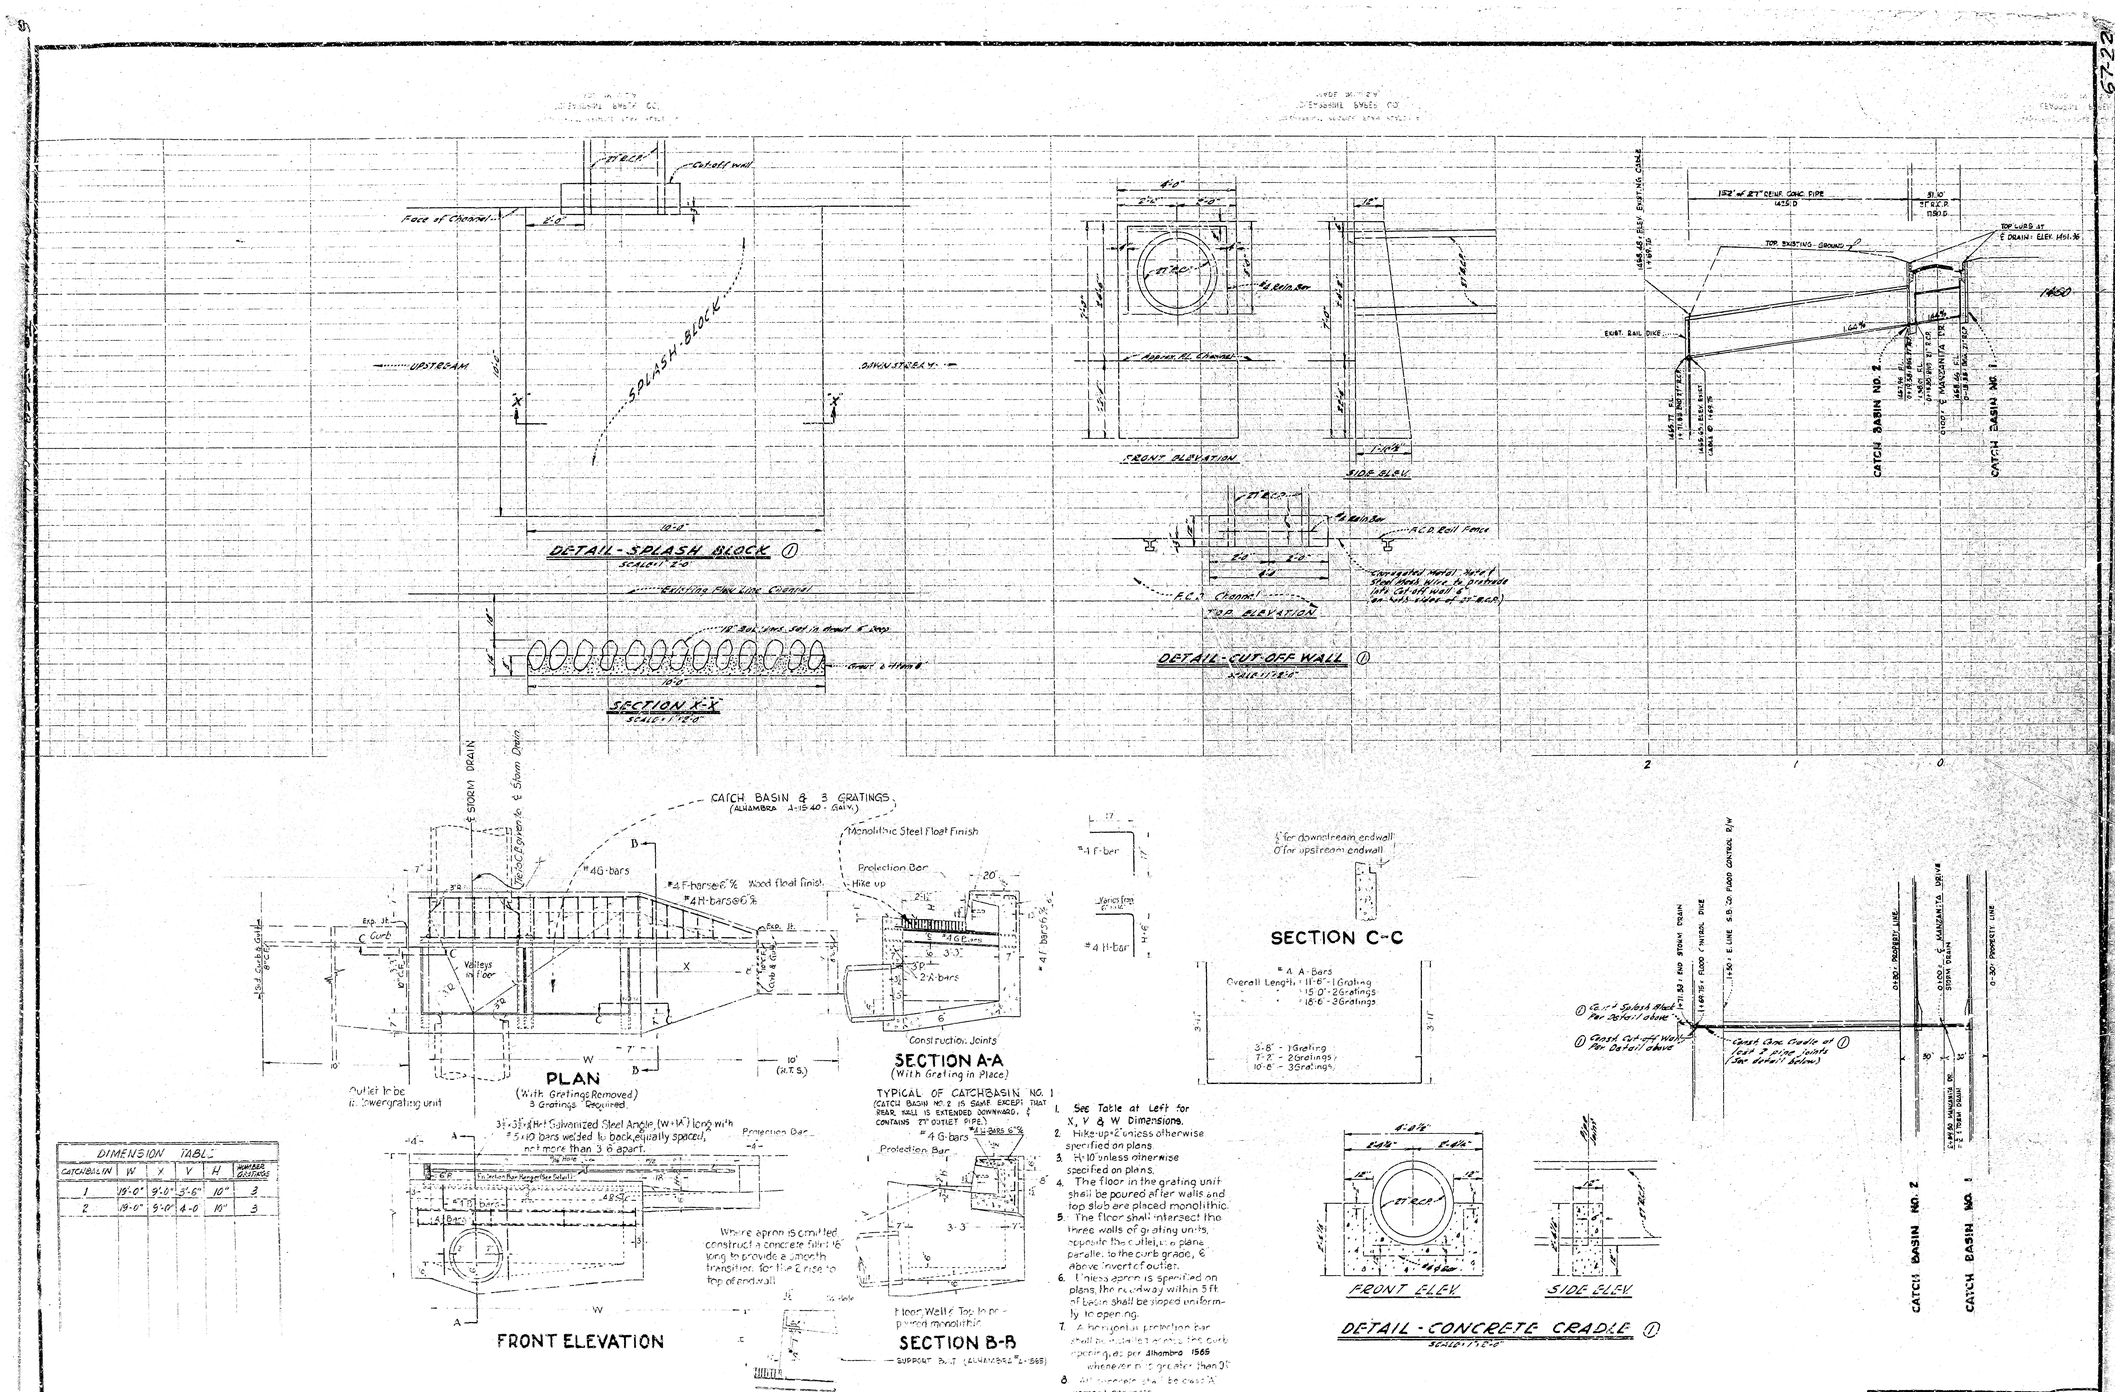

DIMENSION TABLE					
CATCH BASIN	W	X	V	H	HANGER BOLTS
1	19'-0"	9'-0"	3'-6"	10"	3
2	19'-0"	9'-0"	4'-0"	10"	3

1. See Table at Left for X, V & W Dimensions.
2. Hike-up 2" unless otherwise specified on plans.
3. H=10" unless otherwise specified on plans.
4. The floor in the grating unit shall be poured after walls and top slab are placed monolithic.
5. The floor shall intersect the three walls of grating units, opposite the outlet, in plane parallel to the curb grade, 6" above invert of outlet.
6. Unless apron is specified on plans, the roadway within 5 ft. of face shall be sloped uniformly to opening.
7. A horizontal protection bar shall be installed across the curb opening as per Alhambra 1565 whenever it is greater than 3'.
8. All concrete shall be Class "A" cement concrete.

Scale: 1"=1'

TRACT No. 5659
SHEET 6 OF 6 SHEETS

DRWG. No. 1710

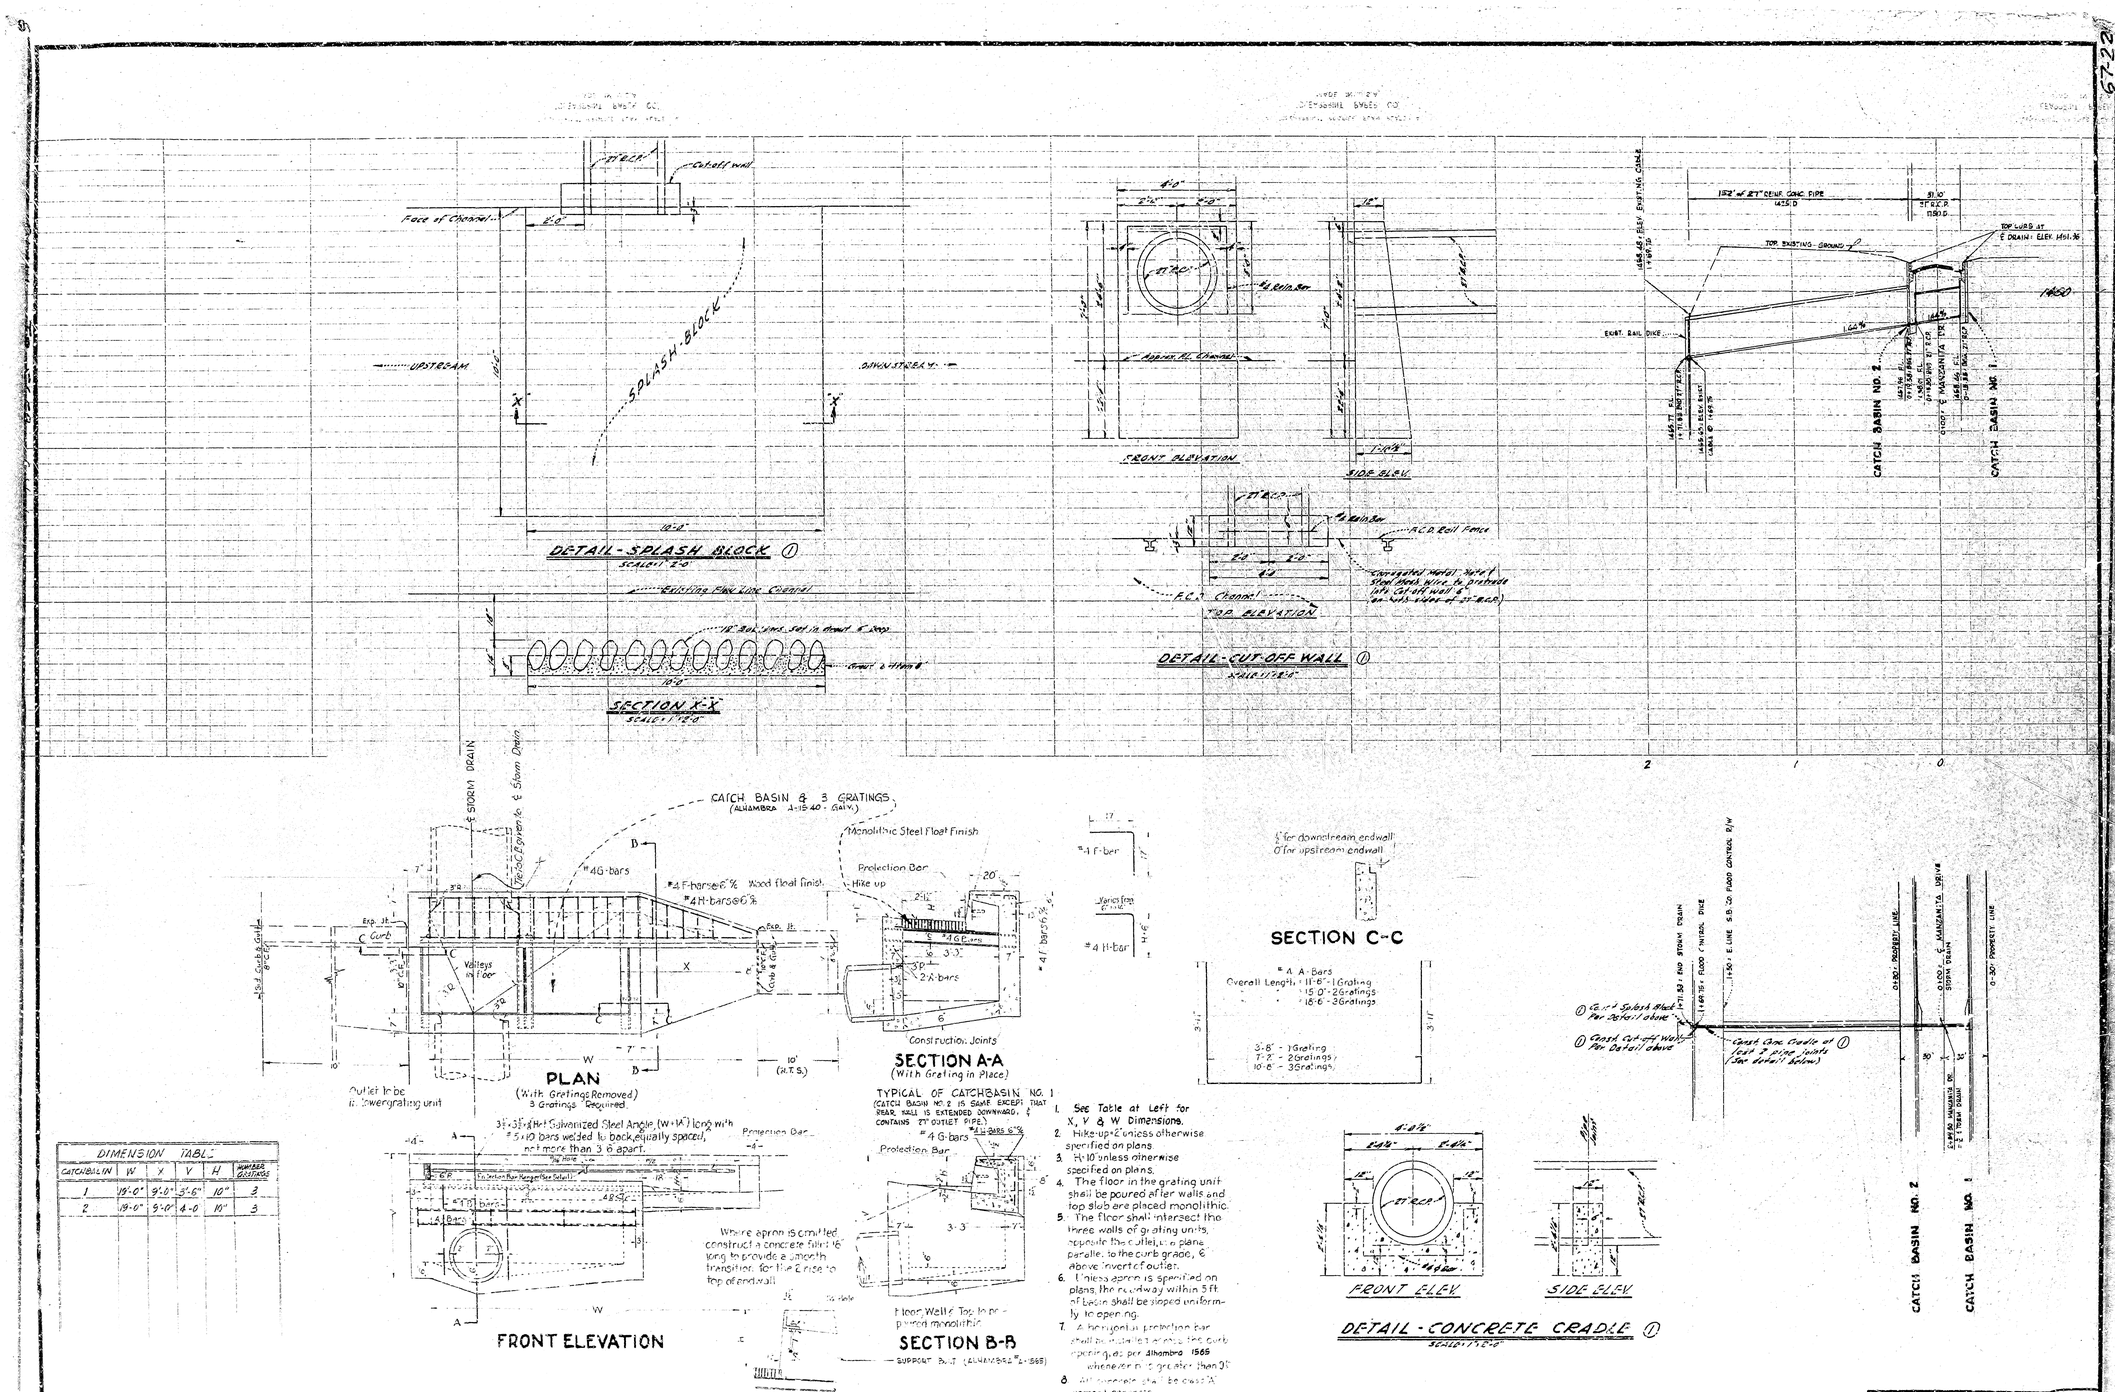

DIMENSION TABLE					
CATCH BASIN	W	X	V	H	HANGER BOLTS
1	19'-0"	9'-0"	3'-6"	10"	3
2	19'-0"	9'-0"	4'-0"	10"	3

1. See Table at Left for X, V & W Dimensions.
2. Hike-up 2" unless otherwise specified on plans.
3. H=10" unless otherwise specified on plans.
4. The floor in the grating unit shall be poured after walls and top slab are placed monolithic.
5. The floor shall intersect the three walls of grating units, opposite the outlet, in plane parallel to the curb grade, 6" above invert of outlet.
6. Unless apron is specified on plans, the roadway within 5 ft. of face shall be sloped uniformly to opening.
7. A horizontal protection bar shall be installed across the curb opening as per Alhambra 1565 whenever it is greater than 3'.
8. All concrete shall be Class "A" cement concrete.

Scale: 1"=1'

TRACT No. 5659
SHEET 6 OF 6 SHEETS

DRWG. No. 1710