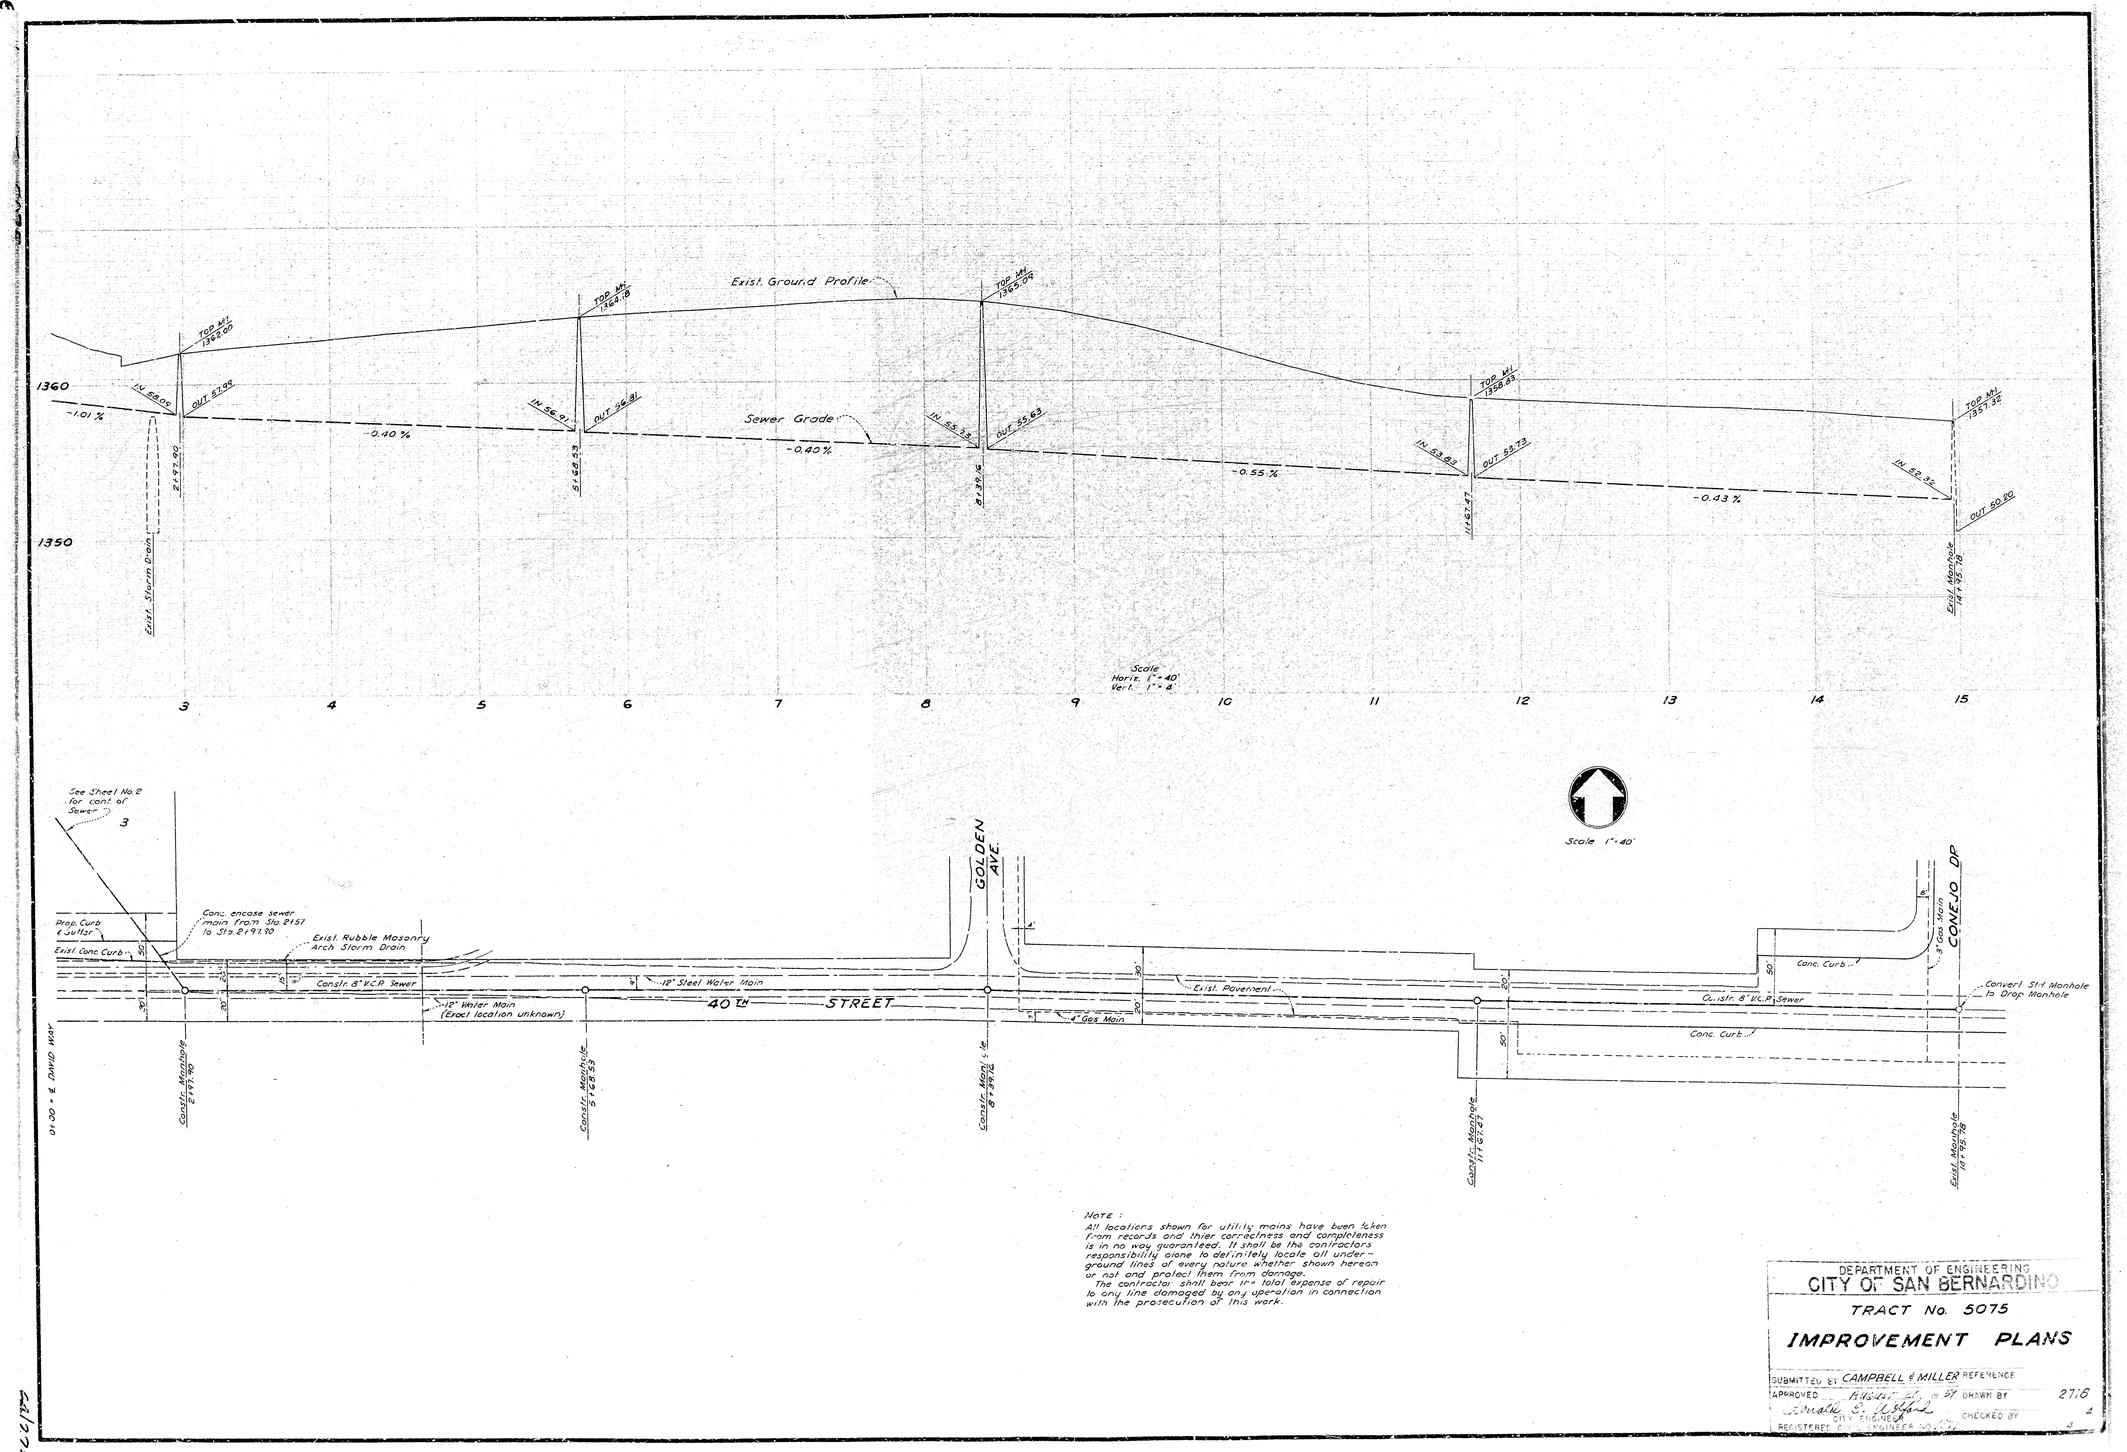

Note :
All locations shown for utility mains have been taken from records and thier correctness and completeness is in no way guaranteed. It shall be the contractors responsibility alone to definitely locate all under-ground lines of every nature whether shown hereon or not and protect them from damage.
The contractor shall bear the total expense of repair to any line damaged by any operation in connection with the prosecution of this work.

DEPARTMENT OF ENGINEERING
CITY OF SAN BERNARDINO

TRACT No. 5075

IMPROVEMENT PLANS

SUBMITTED BY CAMPBELL & MILLER REFERENCE
APPROVED August 21, 1957 DRAWN BY 27.18
Donald E. Gilchrist CITY ENGINEER CHECKED BY 4
REGISTERED CIVIL ENGINEER NO.