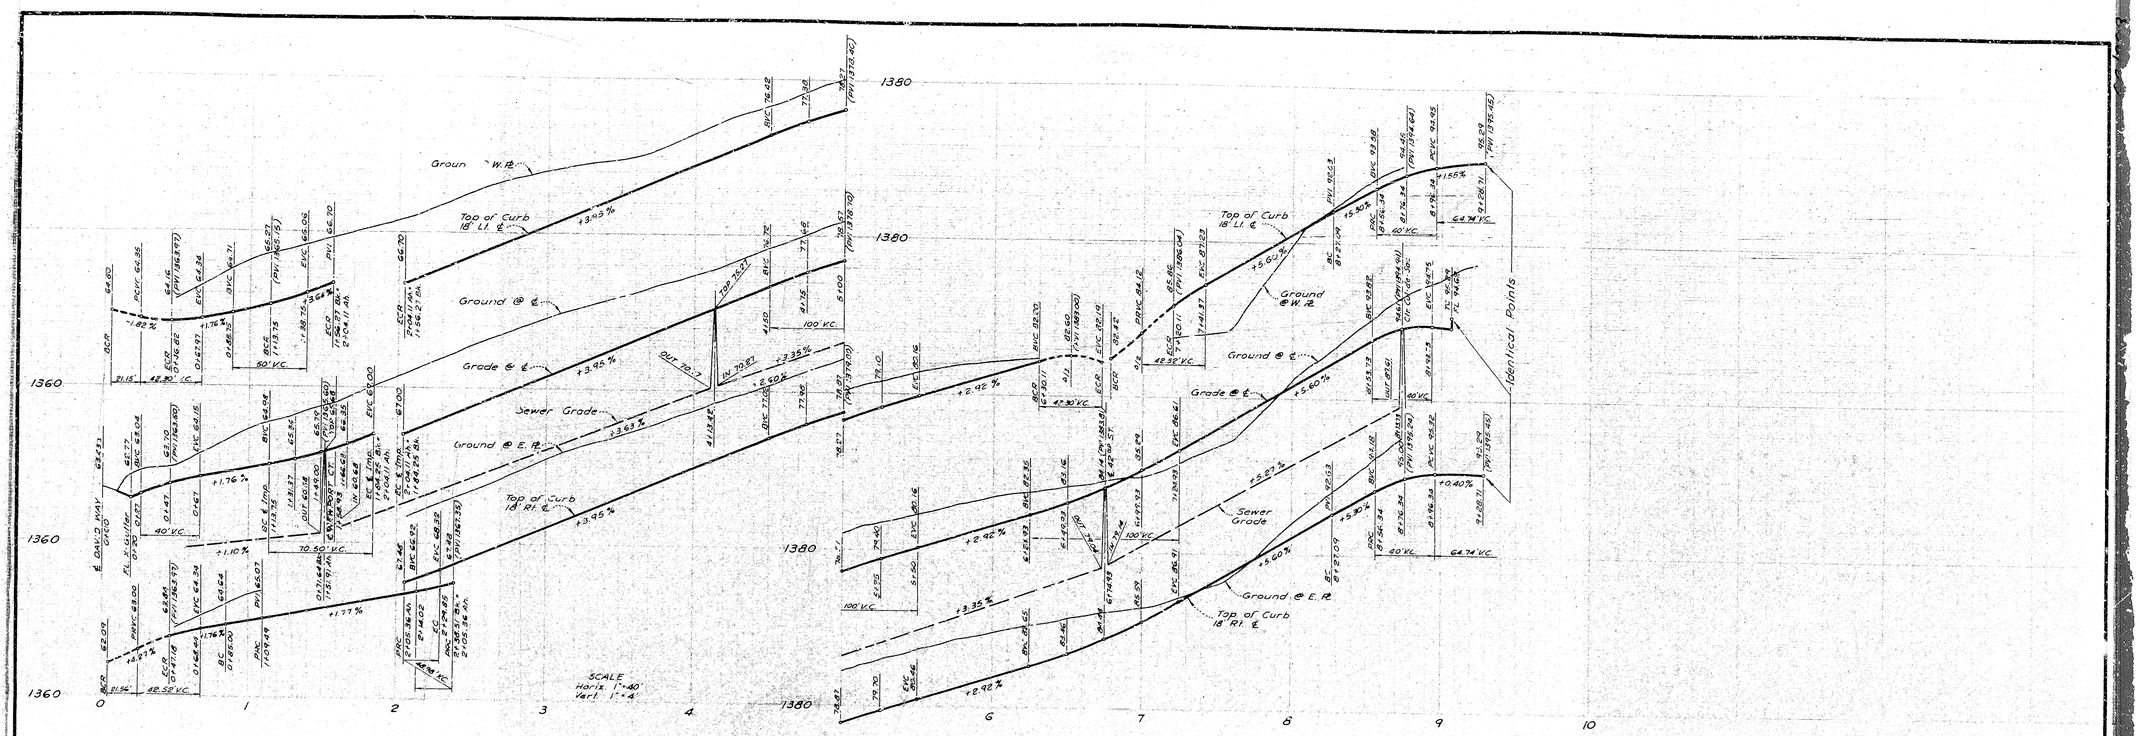

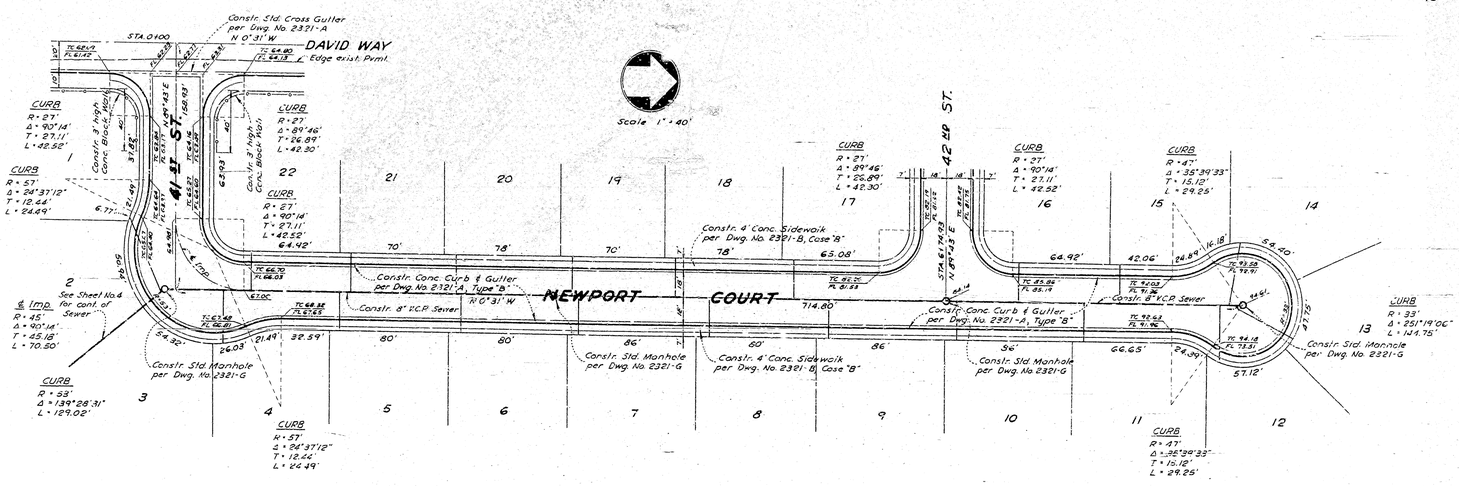

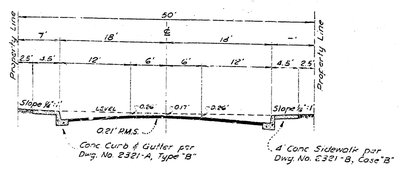

Typical Cross Section
41st STREET - 42nd STREET

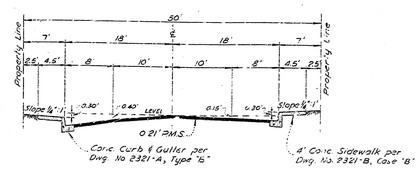

Typical Cross Section
NEWPORT COURT

DEPARTMENT OF ENGINEERING
CITY OF SAN BERNARDINO

TRACT No. 5075

IMPROVEMENT PLANS

SUBMITTED BY CAMPBELL & MILLER REFERENCE
APPROVED DRAWN BY 2718
CITY ENGINEER CHECKED BY
REGISTERED CIVIL ENGINEER No. 26179