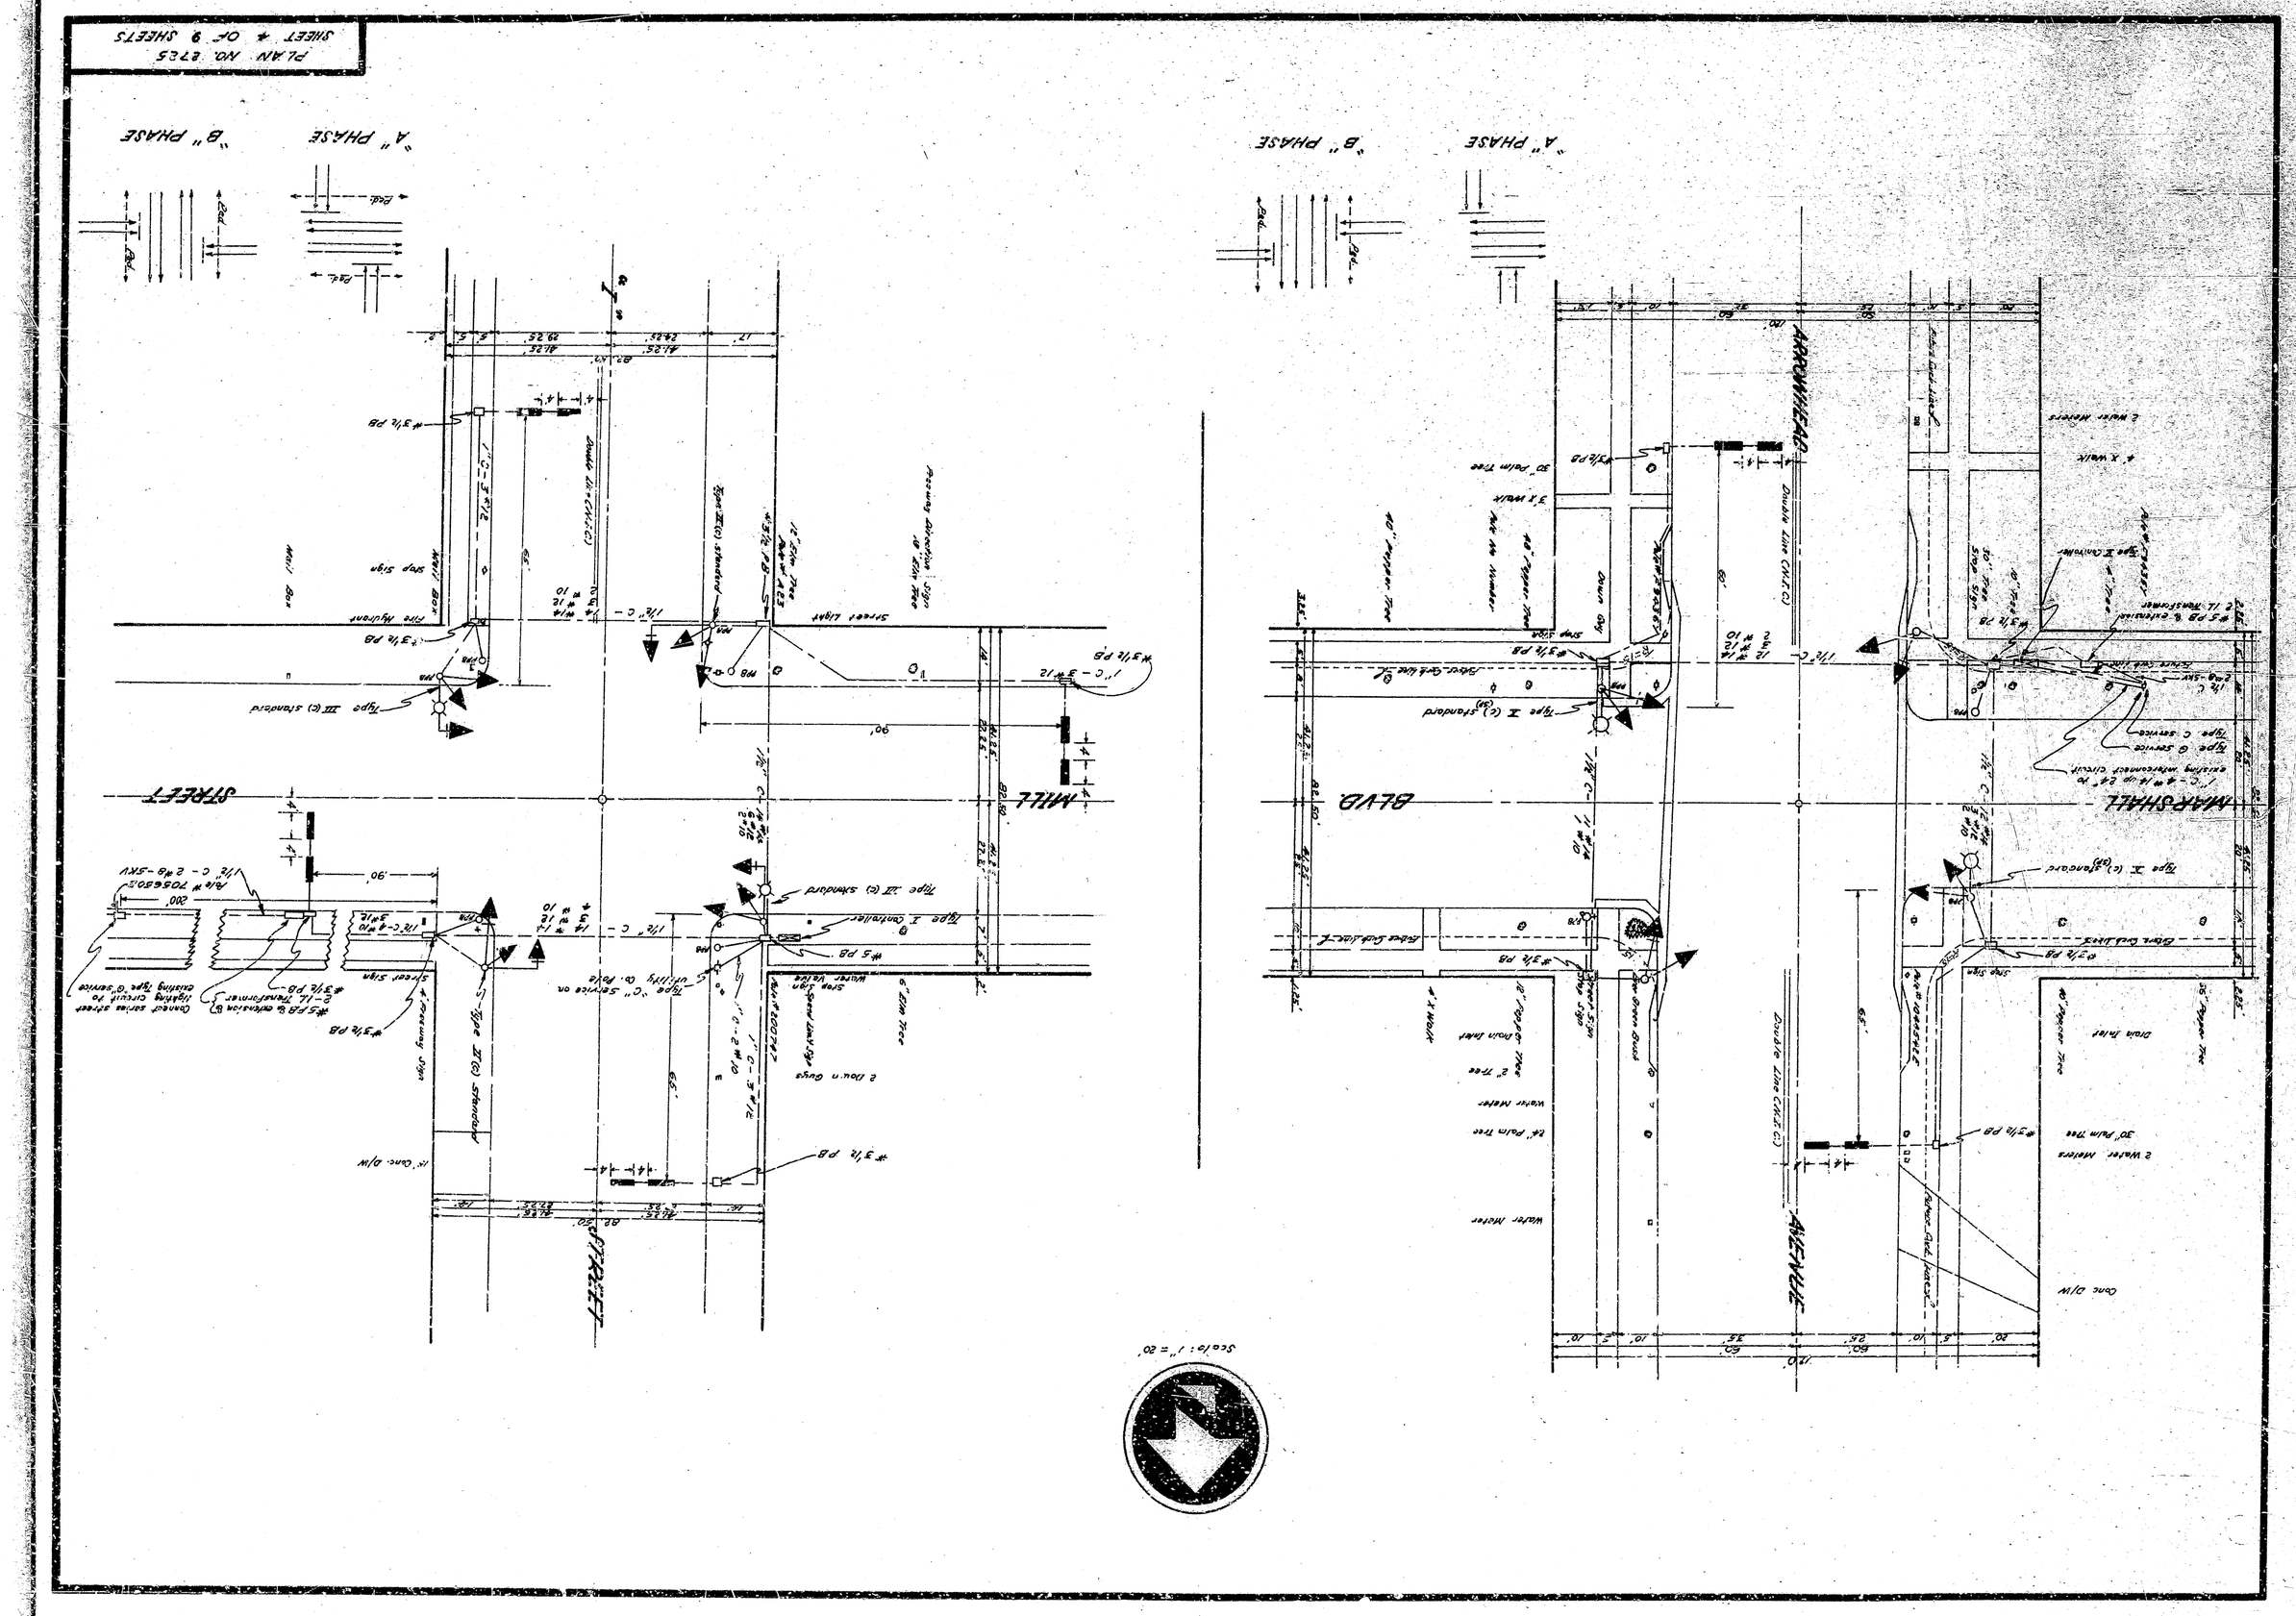
PLAN NO. 2725
SHEET 4 OF 9 SHEETS
"A" PHASE
"B" PHASE
MILL STREET
BLVD
MARSHALL
ARROWHEAD
AVENUE
Scale: 1" = 20'