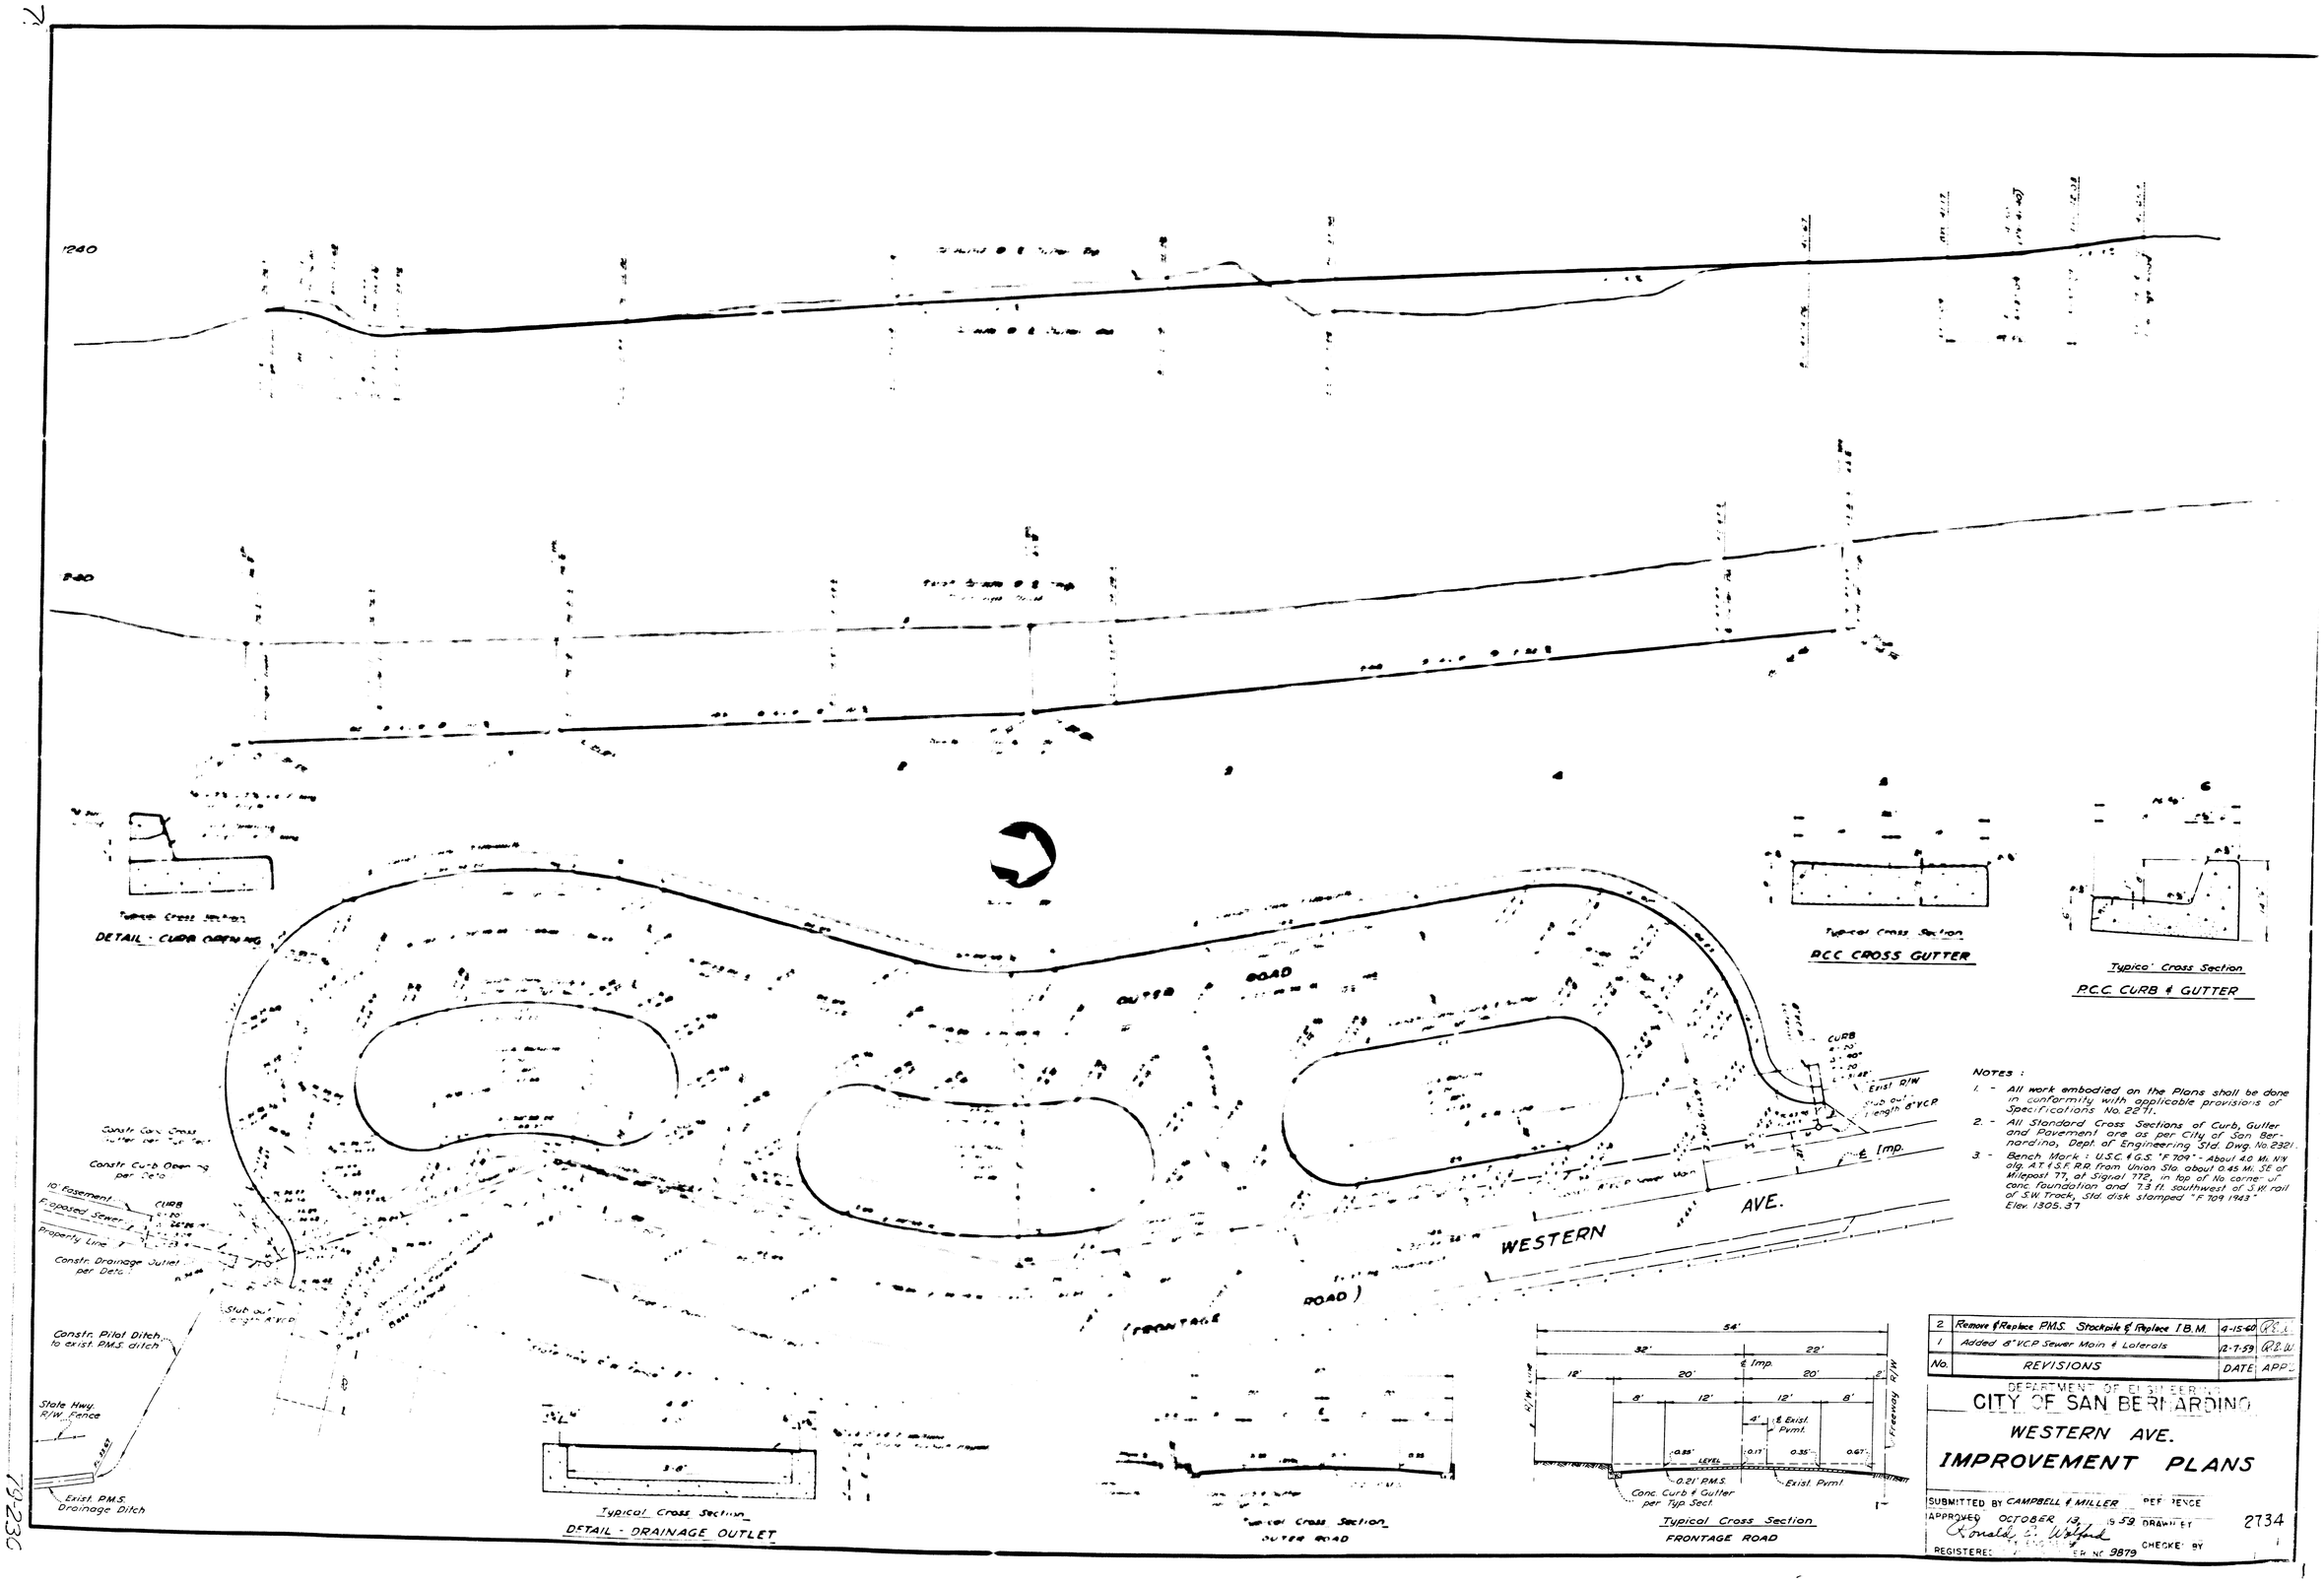

Notes :

1. - All work embodied on the Plans shall be done in conformity with applicable provisions of Specifications No. 2871.
2. - All Standard Cross Sections of Curb, Gutter and Pavement are as per City of San Bernardino, Dept. of Engineering Std. Dwg. No. 2321.
3. - Bench Mark : U.S.C. & G.S. "F 709" - About 4.0 Mi. N.W. alg. A.T. & S.F. R.R. from Union Sta. about 0.45 Mi. SE of Milepost 77, at Signal 775, in top of No. corner of Conc. foundation and 7.3 ft. southwest of S.W. rail of S.W. Track, Std. disk stamped "F 709 1943" Elev. 1305.37

No.	REVISIONS	DATE	APP'D
2	Remove & Replace P.M.S. Stockpile & Replace T.B.M.	4-15-60	[illegible]
1	Added 8" V.C.P. Sewer Main & Laterals	12-7-59	[illegible]

DEPARTMENT OF ENGINEERING
CITY OF SAN BERNARDINO

WESTERN AVE.

IMPROVEMENT PLANS

SUBMITTED BY CAMPBELL & MILLER REFERENCE
APPROVED OCTOBER 13, 1959 DRAWN BY
Ronald E. Wolford CHECKED BY
REGISTERED ENGINEER NO. 9879

2734

79-230