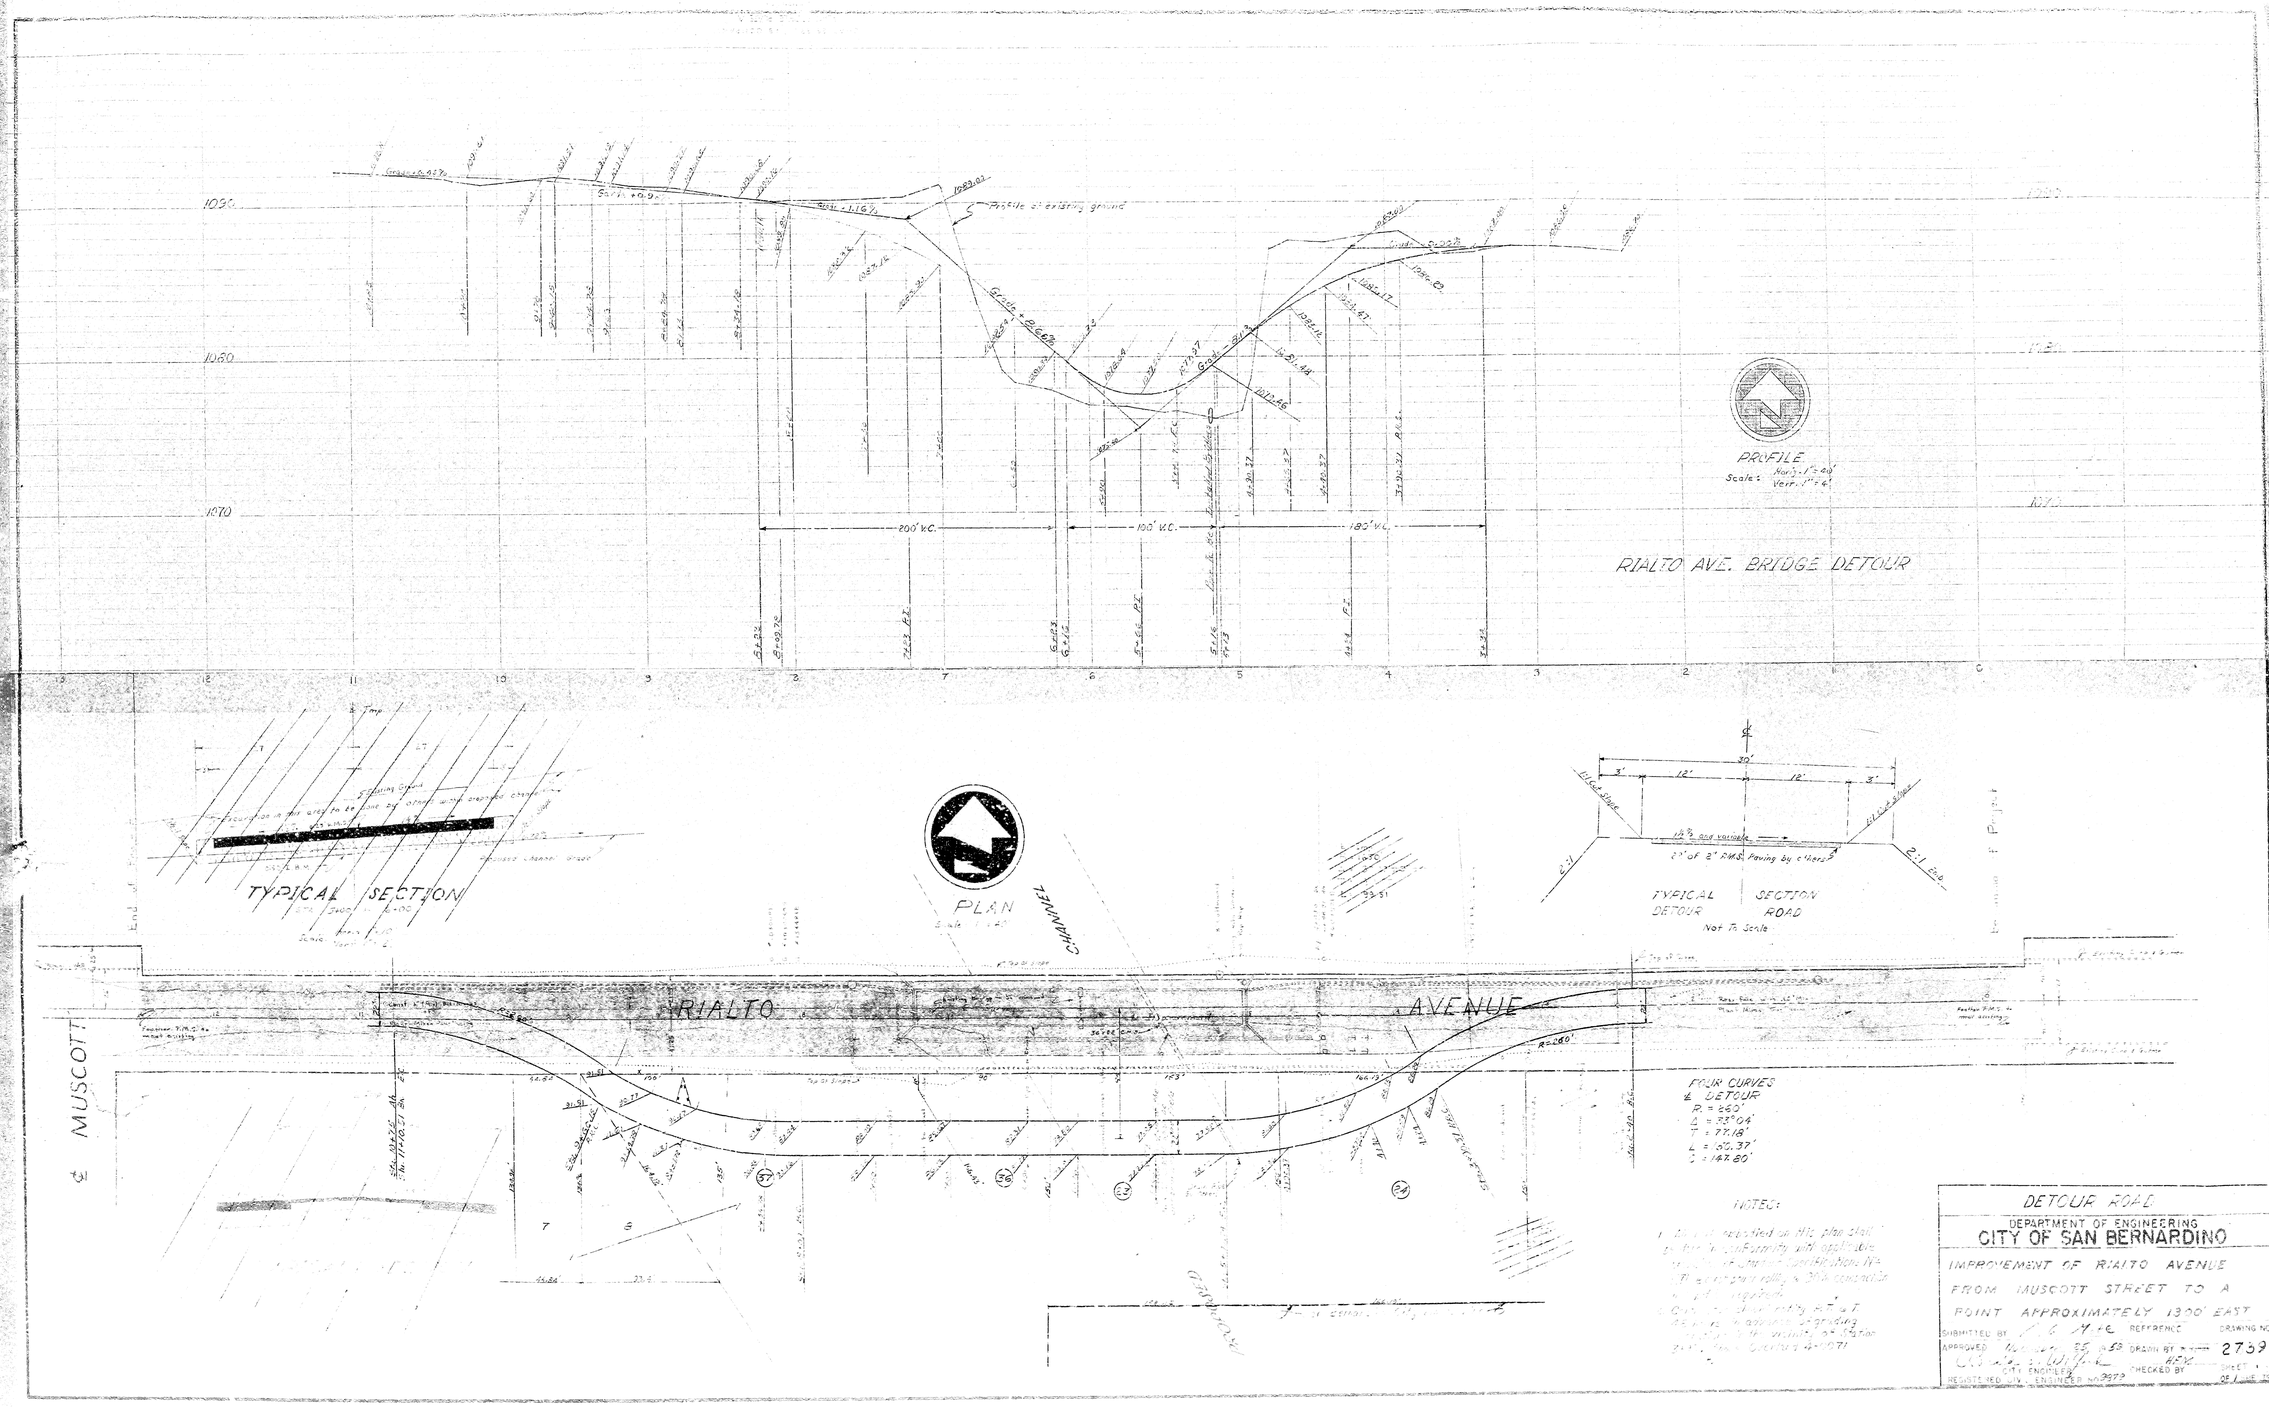
Profile of existing ground
Grade = 0.67%
Grade = 1.16%
Grade = 0.9%
Grade = 0.67%
Grade = 1.17%
200' V.C.
100' V.C.
180' V.C.
RIALTO AVE. BRIDGE DETOUR
PROFILE
Scale: Horiz. 1" = 20'
Vert. 1" = 4'
TYPICAL SECTION
PLAN
TYPICAL SECTION
DETOUR ROAD
Not To Scale
RIALTO AVENUE
MUSCOTT
CHANNEL
FOUR CURVES
℄ DETOUR
R = 260'
Δ = 33°04'
T = 77.18'
L = 150.37'
S = 147.80'
NOTES:
DETOUR ROAD
DEPARTMENT OF ENGINEERING
CITY OF SAN BERNARDINO
IMPROVEMENT OF RIALTO AVENUE
FROM MUSCOTT STREET TO A
POINT APPROXIMATELY 1300' EAST
SUBMITTED BY
REFERENCE
DRAWING NO.
APPROVED
DRAWN BY
2739
CITY ENGINEER
CHECKED BY
SHEET
REGISTERED CIV. ENGINEER NO. 2973
OF

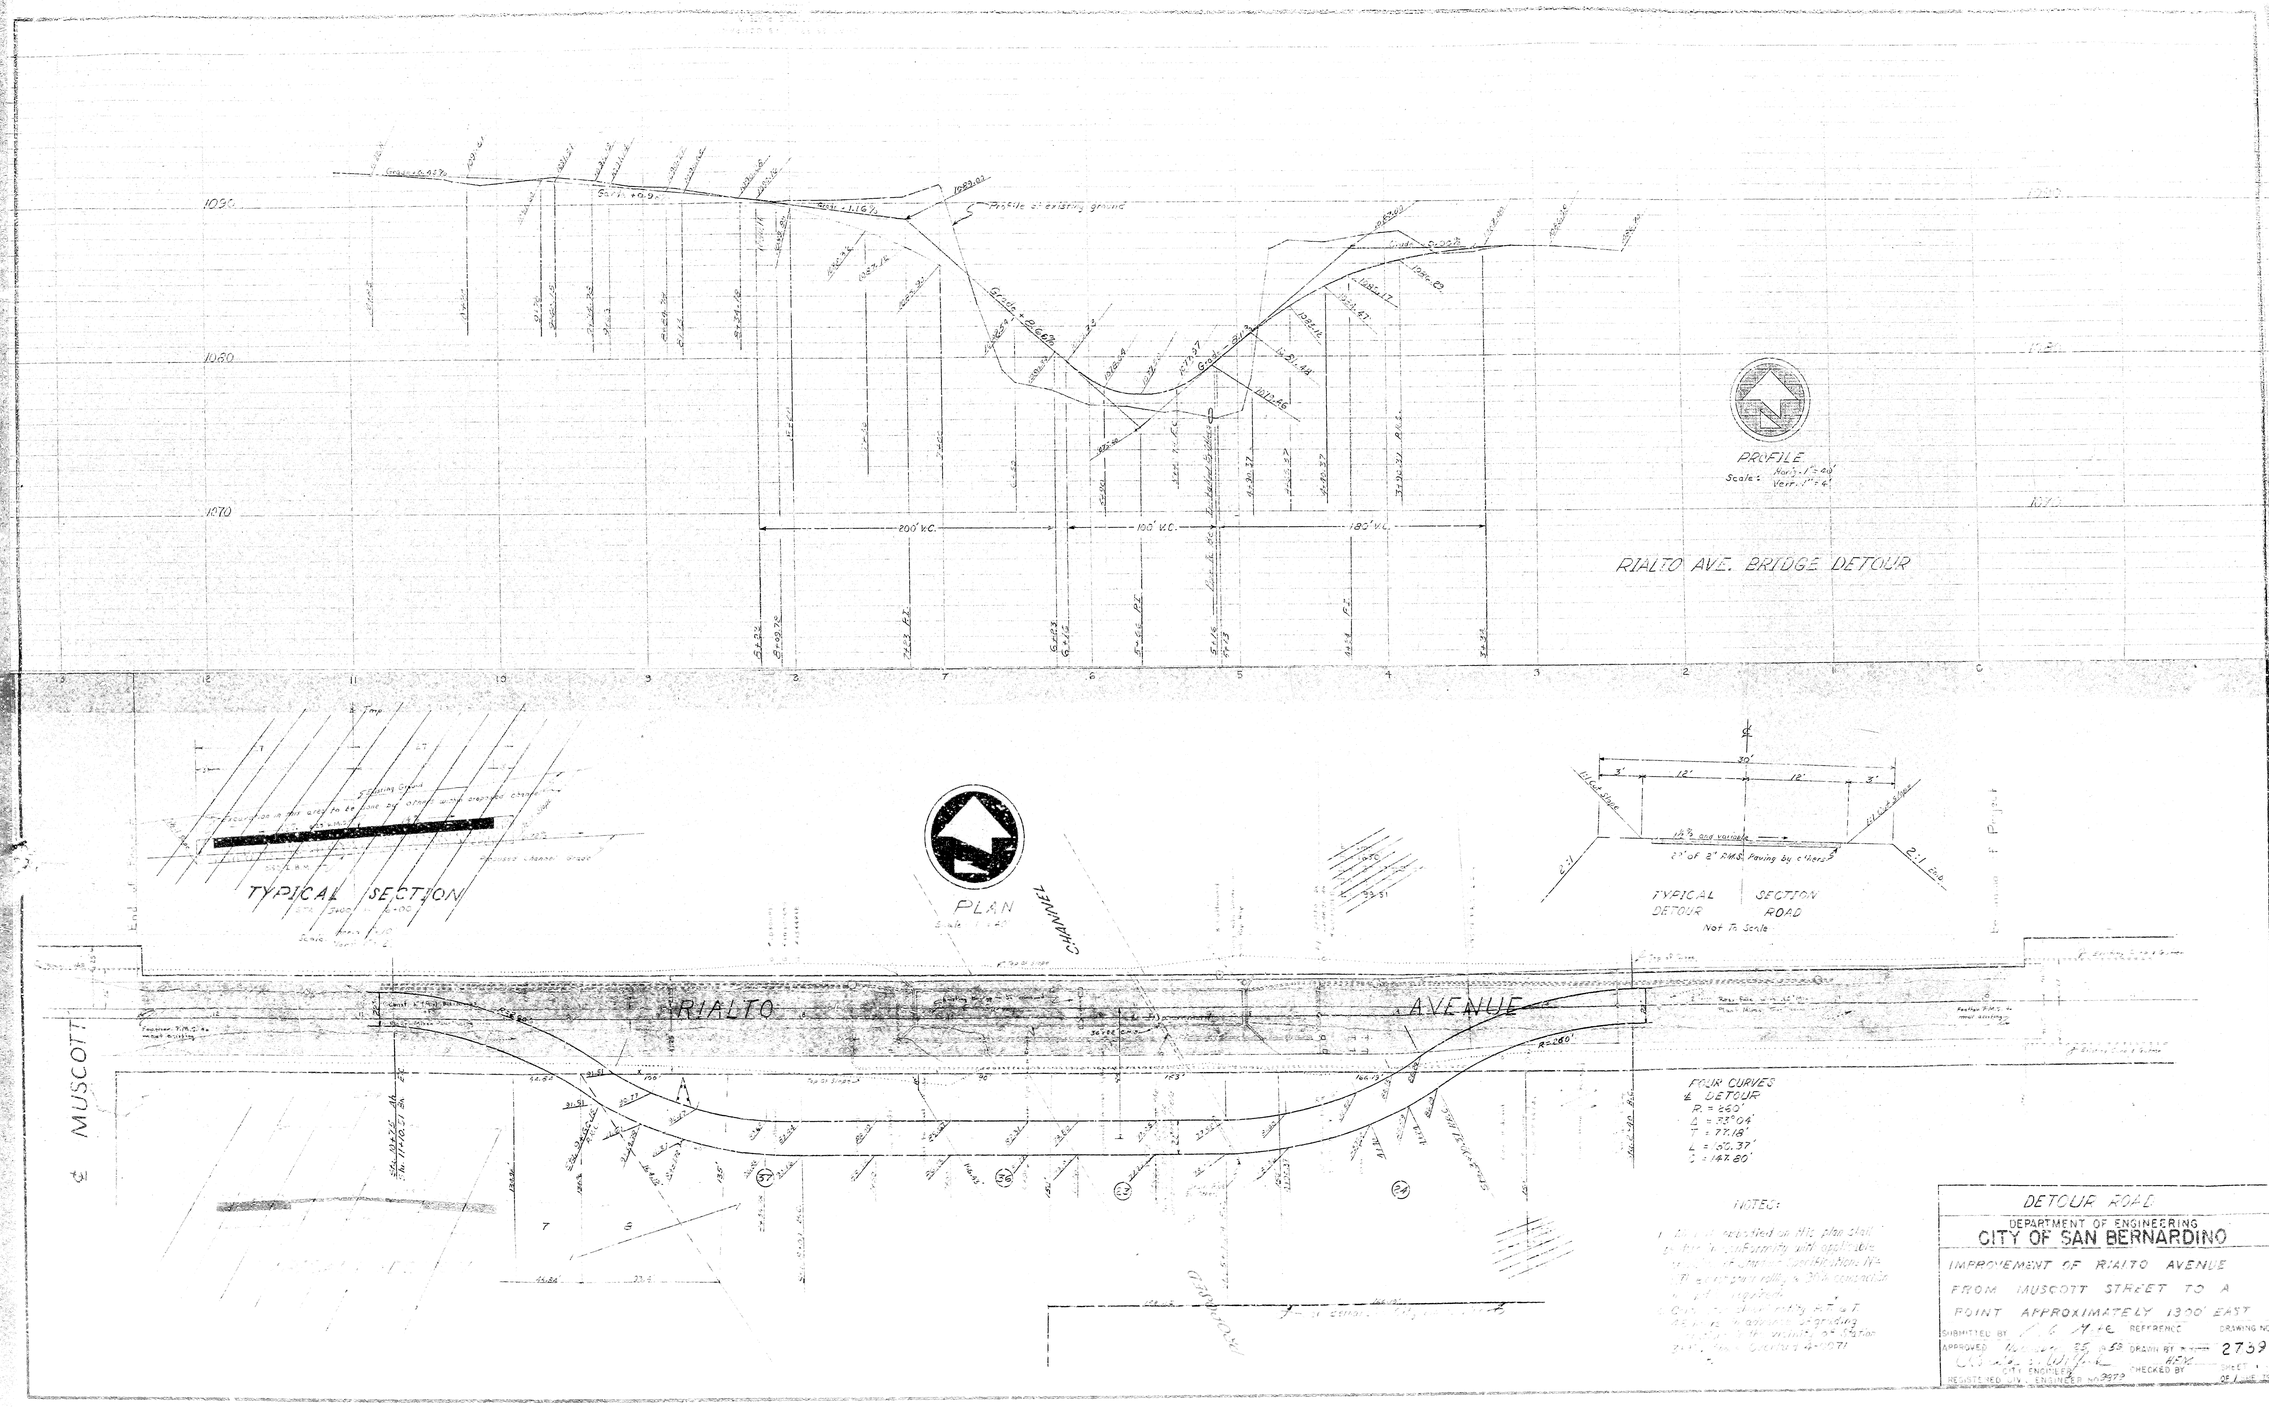
Profile of existing ground
Grade = 0.67%
Grade = 1.16%
Grade = 0.9%
Grade = 0.67%
Grade = 1.17%
200' V.C.
100' V.C.
180' V.C.
RIALTO AVE. BRIDGE DETOUR
PROFILE
Scale: Horiz. 1" = 20'
Vert. 1" = 4'
TYPICAL SECTION
PLAN
TYPICAL SECTION
DETOUR ROAD
Not To Scale
RIALTO AVENUE
MUSCOTT
CHANNEL
FOUR CURVES
℄ DETOUR
R = 260'
Δ = 33°04'
T = 77.18'
L = 150.37'
S = 147.80'
NOTES:
DETOUR ROAD
DEPARTMENT OF ENGINEERING
CITY OF SAN BERNARDINO
IMPROVEMENT OF RIALTO AVENUE
FROM MUSCOTT STREET TO A
POINT APPROXIMATELY 1300' EAST
SUBMITTED BY
REFERENCE
DRAWING NO.
APPROVED
DRAWN BY
2739
CITY ENGINEER
CHECKED BY
SHEET
REGISTERED CIV. ENGINEER NO. 2973
OF