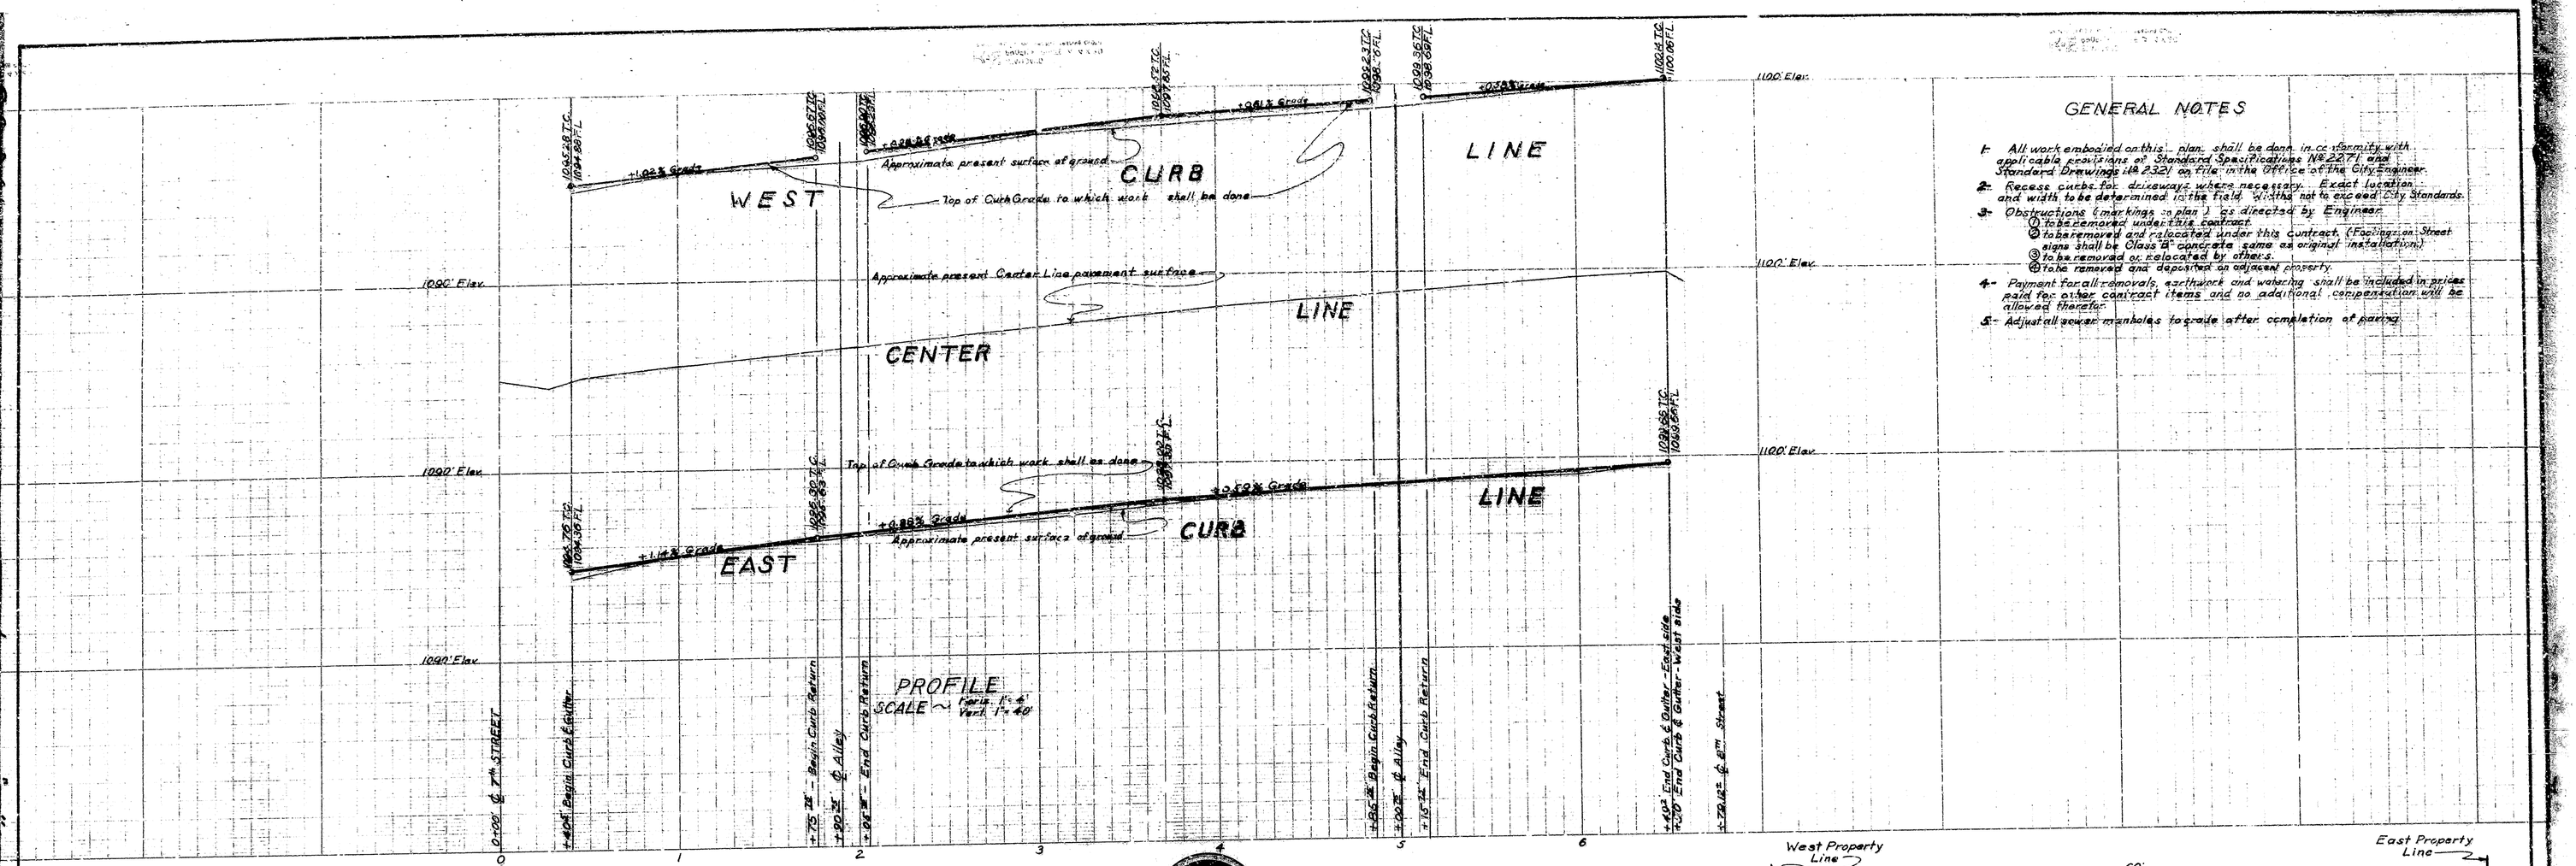

INTERSECTION DETAIL
North and South Alleys
SCALE ~ 1"=6'

BENCH MARK - Screw - N.E. Curb Return
"J" Street & 7th Street - Elev. 1094.82' M.S.L.

PLAN
SCALE ~ 1"=40'

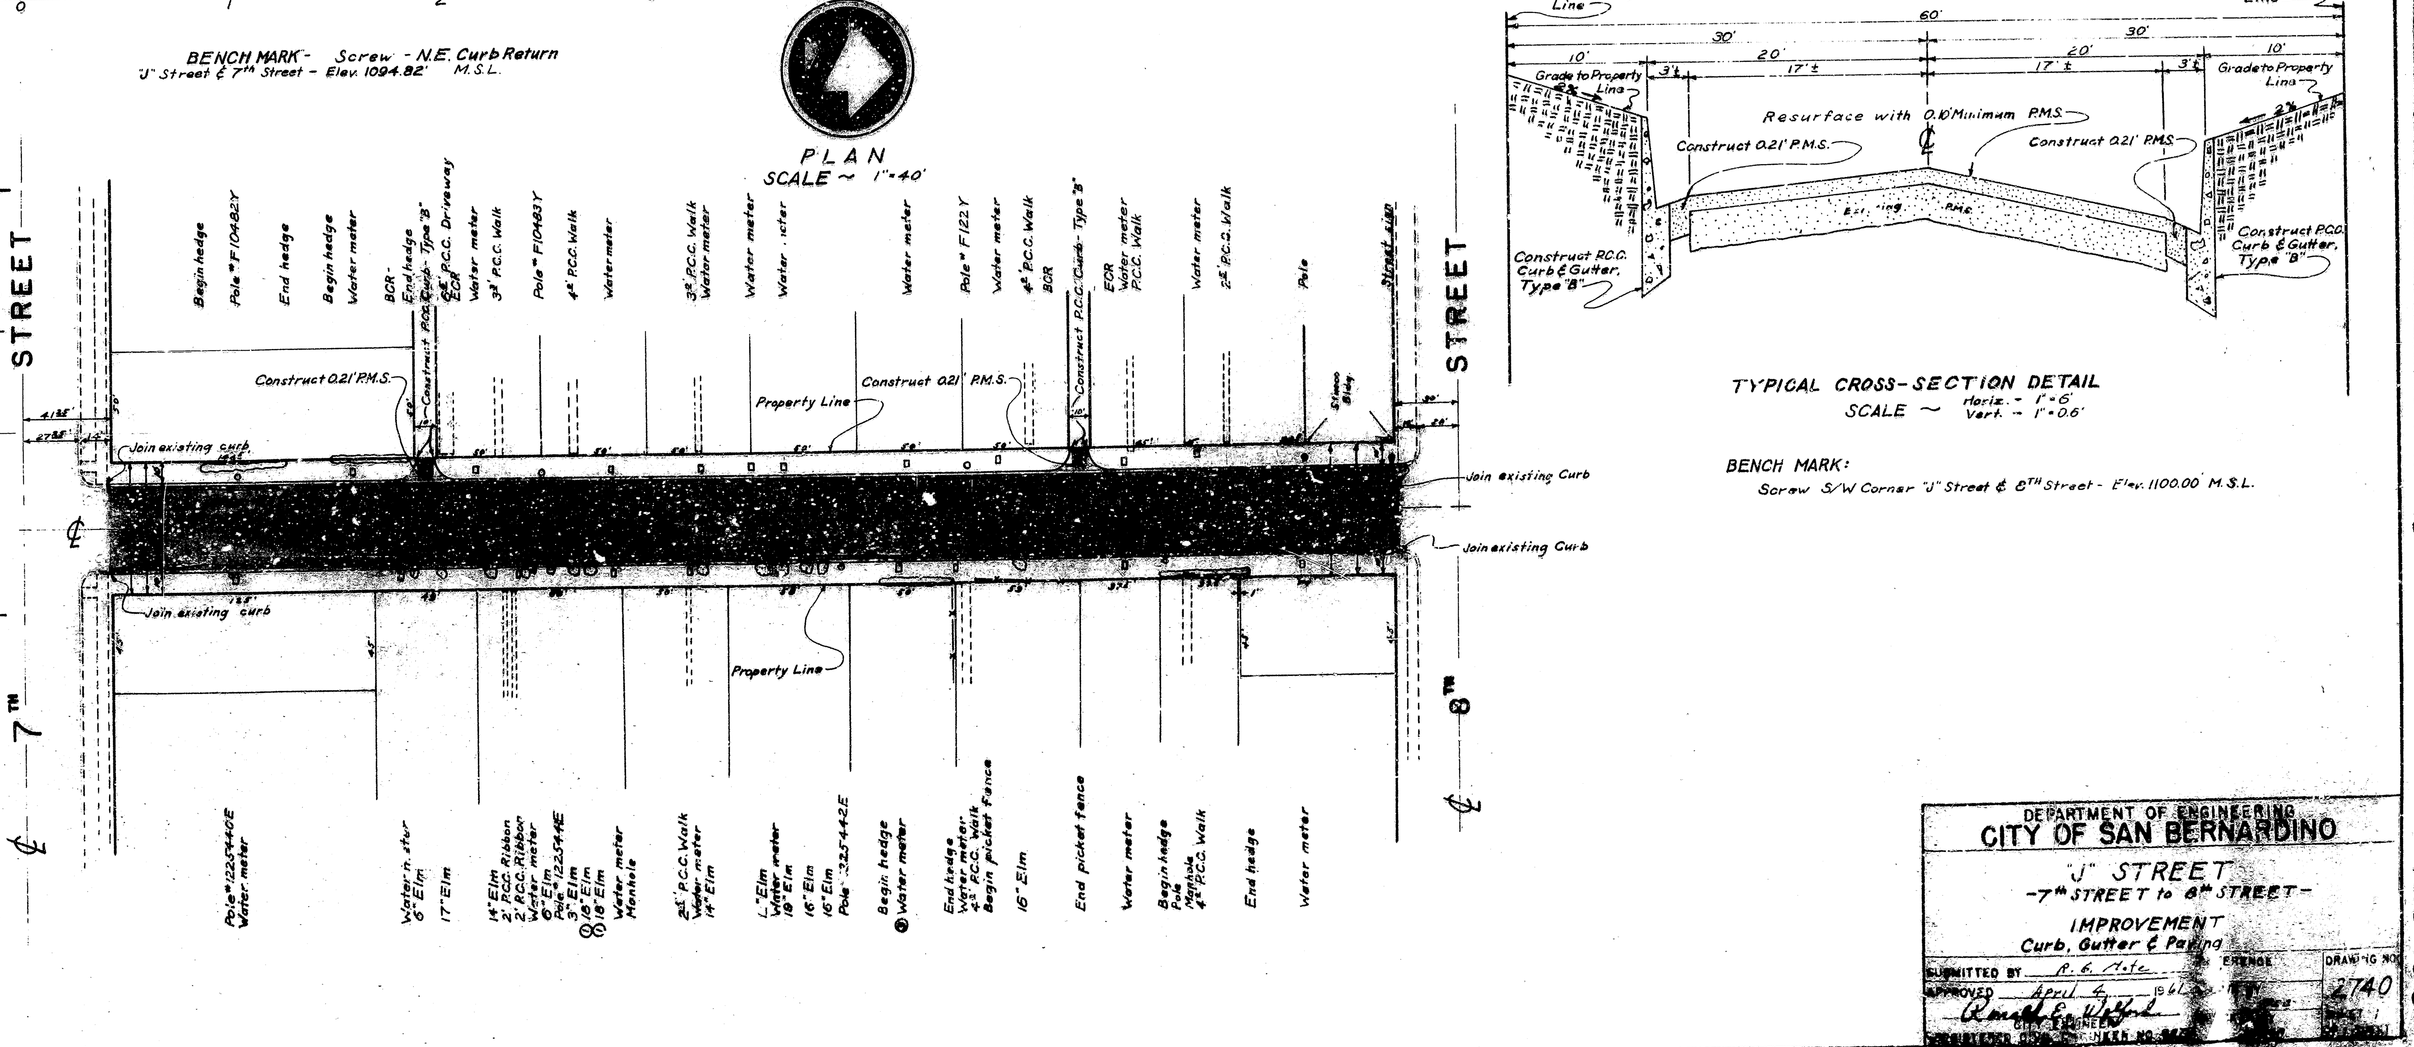

PROFILE
SCALE ~ Horiz. 1" = 40'
Vert. 1" = 4'

GENERAL NOTES

1- All work embodied on this plan shall be done in accordance with applicable provisions of Standard Specifications No. 2271 and Standard Drawings No. 2321 on file in the Office of the City Engineer.

2- Recess curbs for driveways where necessary. Exact location and width to be determined in the field. Widths not to exceed City Standards.

3- Obstructions (markings on plan) as directed by Engineer.
① to be removed under this contract.
② to be removed and relocated under this contract. (Facilities: Street signs shall be Class B concrete same as original installation.)
③ to be removed or relocated by others.
④ to be removed and deposited on adjacent property.

4- Payment for all removals, earthwork and watering shall be included in prices paid for other contract items and no additional compensation will be allowed therefor.

5- Adjust all sewer manholes to grade after completion of paving.

TYPICAL CROSS-SECTION DETAIL
SCALE ~ Horiz. - 1"=6'
Vert. - 1"=0.6'

BENCH MARK:
Screw S/W Corner "J" Street & 8TH Street - Elev. 1100.00' M.S.L.

DEPARTMENT OF ENGINEERING
CITY OF SAN BERNARDINO
"J" STREET
-7TH STREET to 8TH STREET-
IMPROVEMENT
Curb, Gutter & Paving

SUBMITTED BY P. E. Metz — ENGINEER
APPROVED April 4, 1962
Ronald E. Ilford — CITY ENGINEER
DRAWING NO. 2740
SHEET 1 OF 1 SHEETS