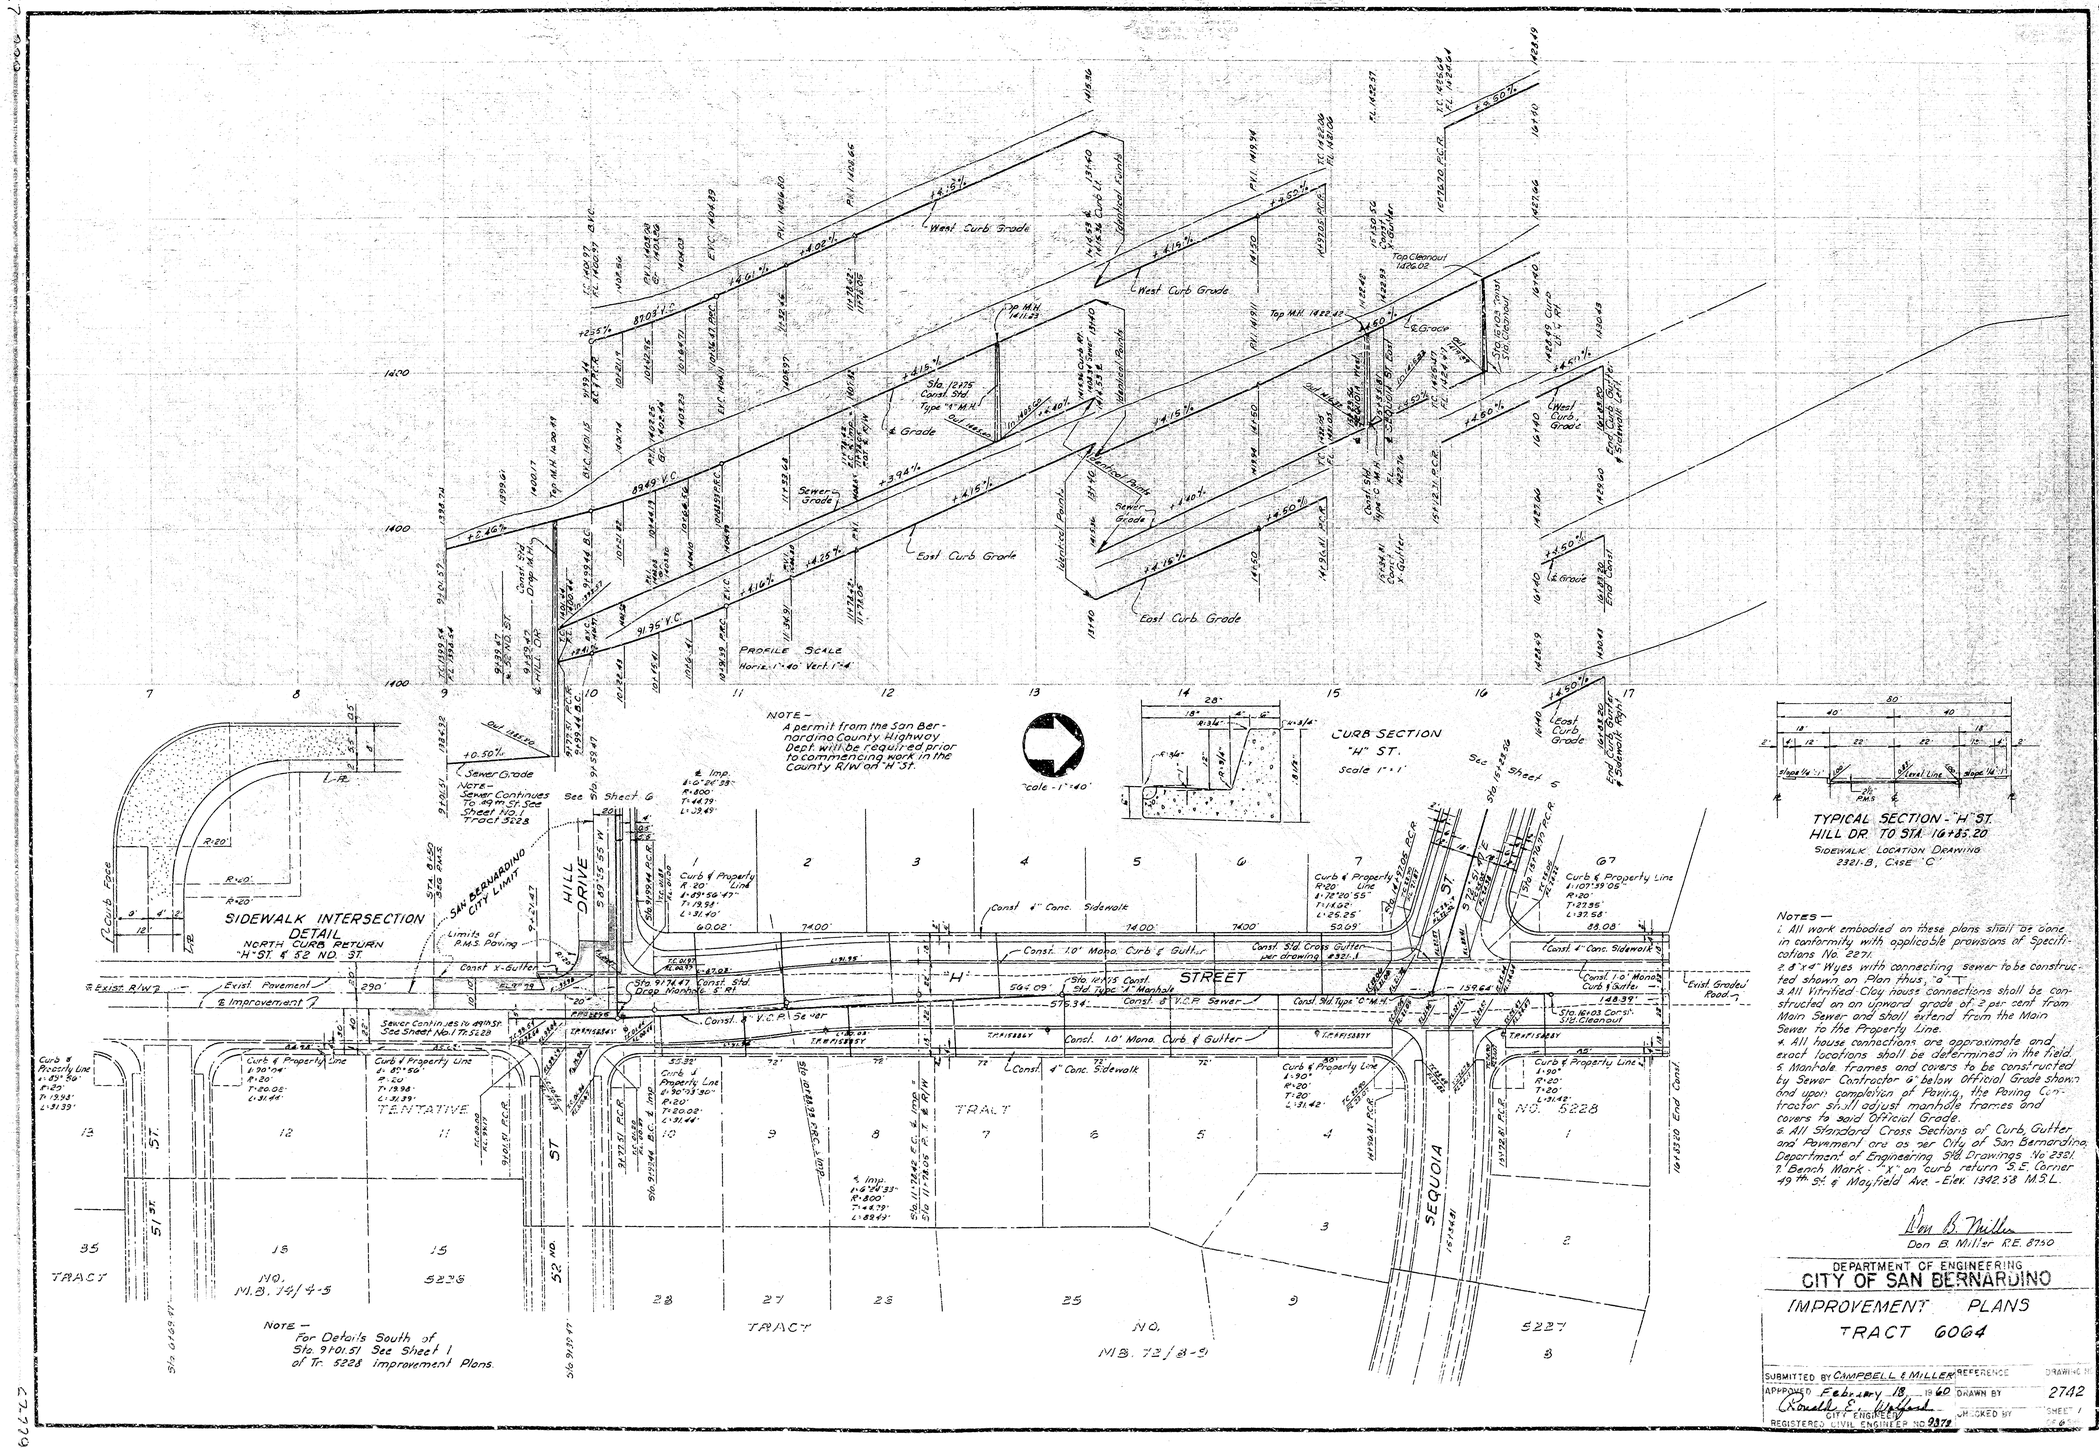
PROFILE SCALE
Horiz. 1"=40' Vert. 1"=4
NOTE – A permit from the San Bernardino County Highway Dept will be required prior to commencing work in the County R/W on "H" St.
Scale - 1"=40'
CURB SECTION "H" ST.
Scale 1"=1'
TYPICAL SECTION - "H" ST. HILL DR. TO STA. 16+85.20
SIDEWALK LOCATION DRAWING 2321-B, CASE "C"
SIDEWALK INTERSECTION DETAIL
NORTH CURB RETURN "H" ST. & 52 ND. ST.
HILL DRIVE
"H" STREET
SEQUOIA
TENTATIVE TRACT NO. 5228
TRACT NO. M.B. 14/4-5
TRACT NO. M.B. 72/8-9
NOTE – For Details South of Sta. 9+01.51 See Sheet 1 of Tr. 5228 Improvement Plans.
NOTES –
1. All work embodied on these plans shall be done in conformity with applicable provisions of Specifications No. 2271.
2. 8"x4" Wyes with connecting sewer to be constructed shown on Plan thus, "a"
3. All Vitrified Clay house connections shall be constructed on an upward grade of 2 per cent from Main Sewer and shall extend from the Main Sewer to the Property Line.
4. All house connections are approximate and exact locations shall be determined in the field.
5. Manhole frames and covers to be constructed by Sewer Contractor 6" below Official Grade shown and upon completion of Paving, the Paving Contractor shall adjust manhole frames and covers to said Official Grade.
6. All Standard Cross Sections of Curb, Gutter and Pavement are as per City of San Bernardino, Department of Engineering Std. Drawings No. 2321.
7. Bench Mark: "X" on Curb return S.E. Corner 49th St. & Mayfield Ave. - Elev. 1342.58 M.S.L.
Don B. Miller
Don B. Miller R.E. 8750
DEPARTMENT OF ENGINEERING
CITY OF SAN BERNARDINO
IMPROVEMENT PLANS
TRACT 6064
SUBMITTED BY CAMPBELL & MILLER
REFERENCE
DRAWING NO.
APPROVED February 18, 1960
DRAWN BY
2742
CHECKED BY
SHEET 1 OF 6
CITY ENGINEER
REGISTERED CIVIL ENGINEER NO. 9379

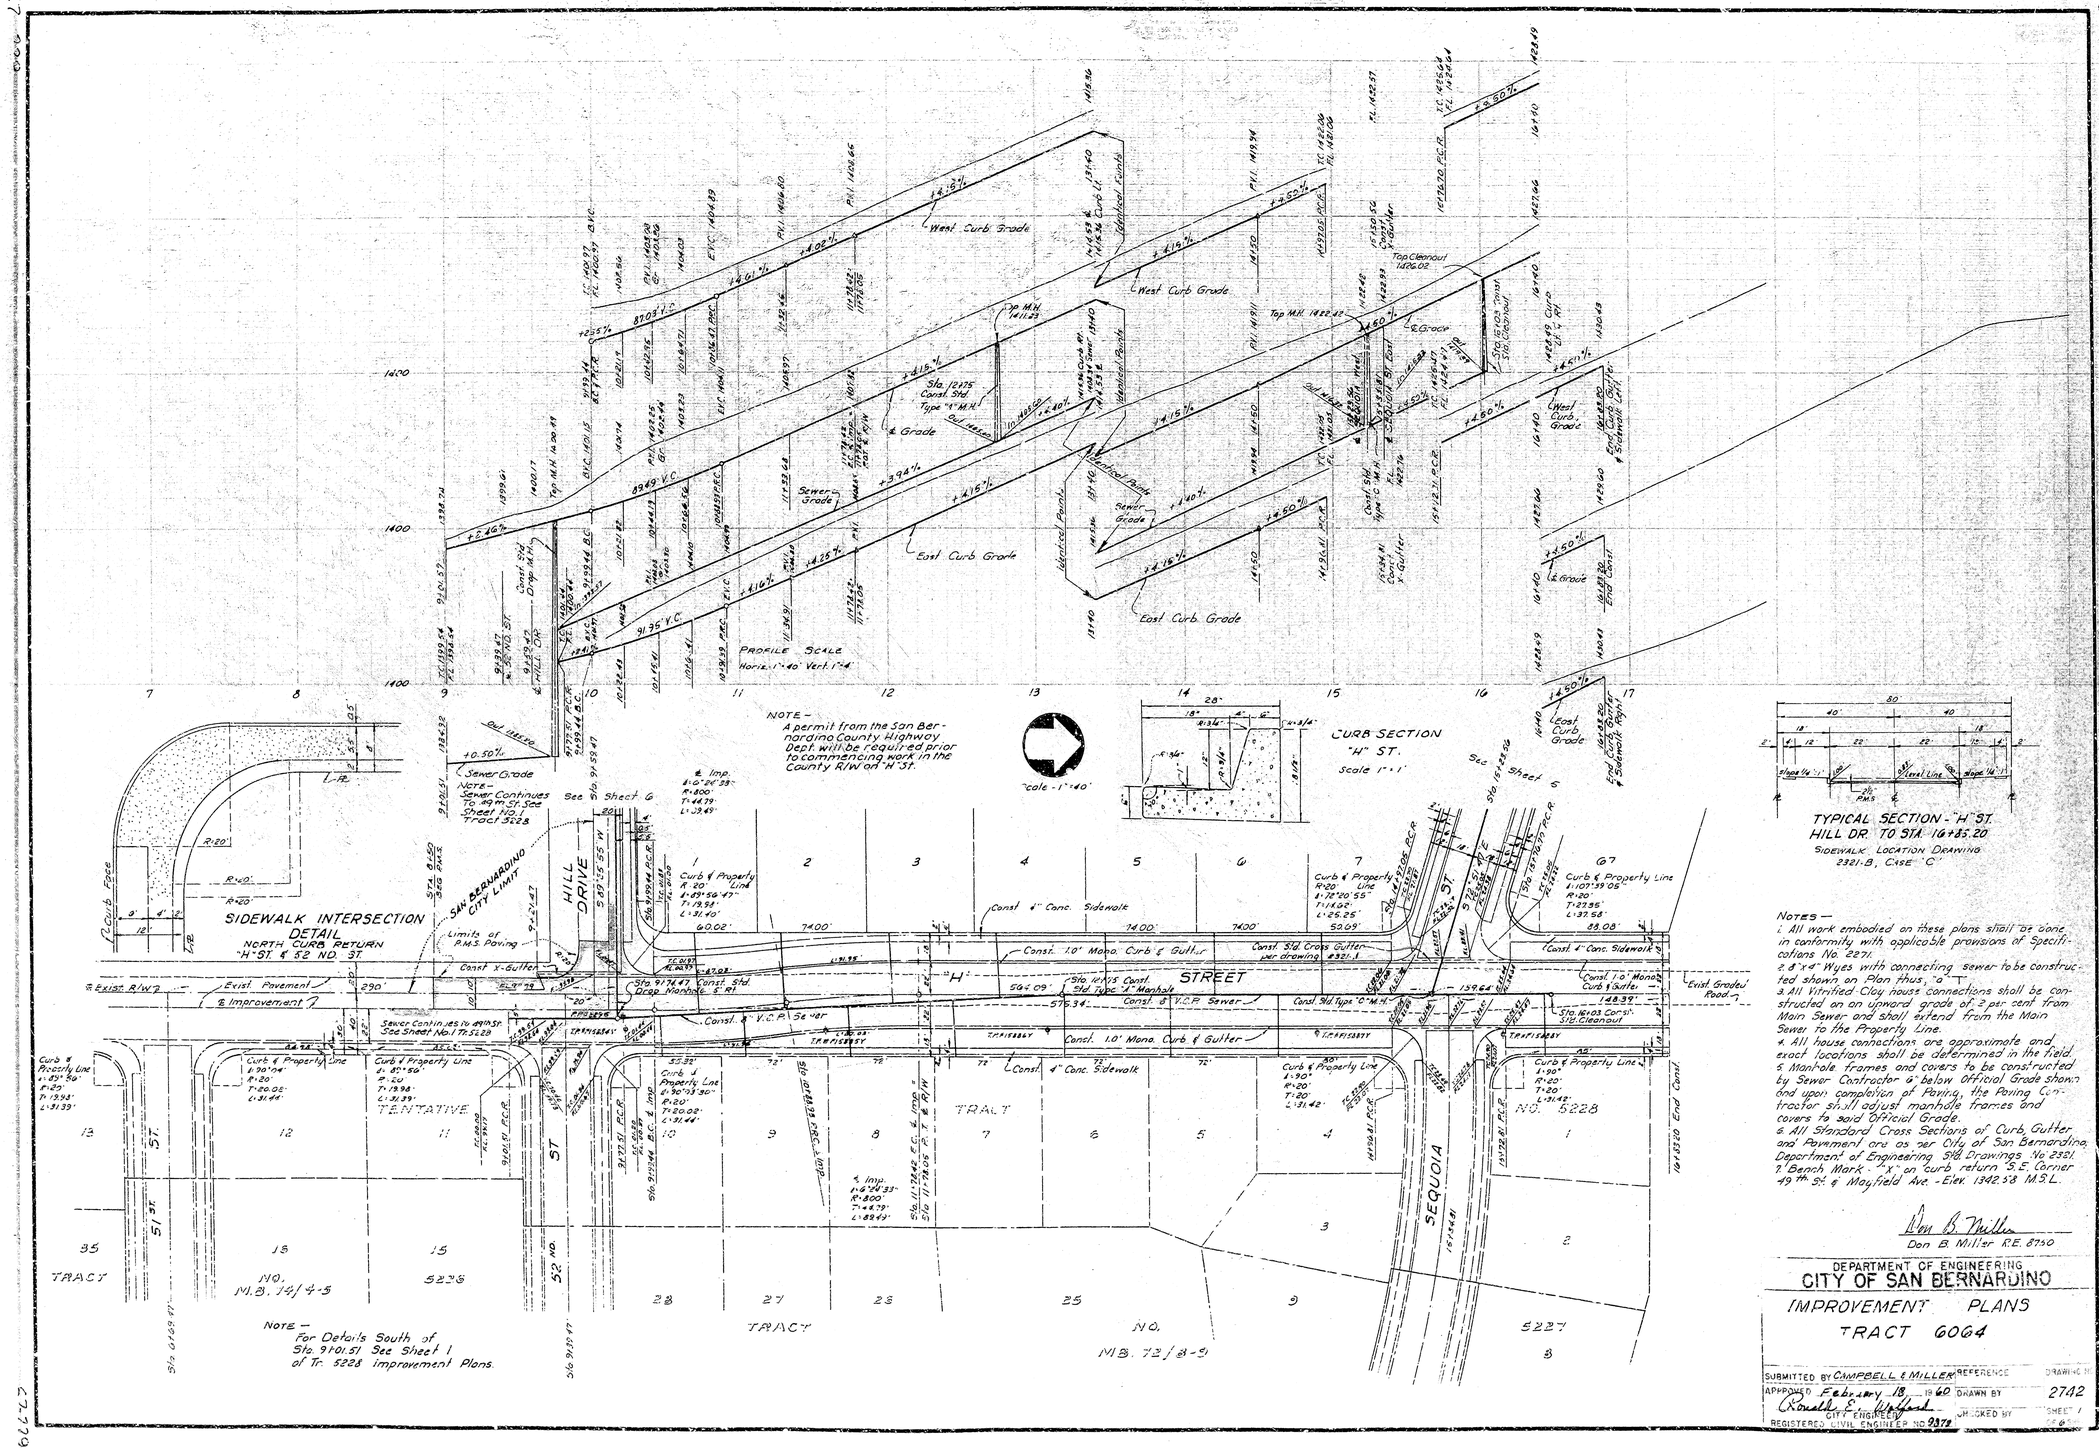
PROFILE SCALE
Horiz. 1"=40' Vert. 1"=4
NOTE – A permit from the San Bernardino County Highway Dept will be required prior to commencing work in the County R/W on "H" St.
Scale - 1"=40'
CURB SECTION "H" ST.
Scale 1"=1'
TYPICAL SECTION - "H" ST. HILL DR. TO STA. 16+85.20
SIDEWALK LOCATION DRAWING 2321-B, CASE "C"
SIDEWALK INTERSECTION DETAIL
NORTH CURB RETURN "H" ST. & 52 ND. ST.
HILL DRIVE
"H" STREET
SEQUOIA
TENTATIVE TRACT NO. 5228
TRACT NO. M.B. 14/4-5
TRACT NO. M.B. 72/8-9
NOTE – For Details South of Sta. 9+01.51 See Sheet 1 of Tr. 5228 Improvement Plans.
NOTES –
1. All work embodied on these plans shall be done in conformity with applicable provisions of Specifications No. 2271.
2. 8"x4" Wyes with connecting sewer to be constructed shown on Plan thus, "a"
3. All Vitrified Clay house connections shall be constructed on an upward grade of 2 per cent from Main Sewer and shall extend from the Main Sewer to the Property Line.
4. All house connections are approximate and exact locations shall be determined in the field.
5. Manhole frames and covers to be constructed by Sewer Contractor 6" below Official Grade shown and upon completion of Paving, the Paving Contractor shall adjust manhole frames and covers to said Official Grade.
6. All Standard Cross Sections of Curb, Gutter and Pavement are as per City of San Bernardino, Department of Engineering Std. Drawings No. 2321.
7. Bench Mark: "X" on Curb return S.E. Corner 49th St. & Mayfield Ave. - Elev. 1342.58 M.S.L.
Don B. Miller
Don B. Miller R.E. 8750
DEPARTMENT OF ENGINEERING
CITY OF SAN BERNARDINO
IMPROVEMENT PLANS
TRACT 6064
SUBMITTED BY CAMPBELL & MILLER
REFERENCE
DRAWING NO.
APPROVED February 18, 1960
DRAWN BY
2742
CHECKED BY
SHEET 1 OF 6
CITY ENGINEER
REGISTERED CIVIL ENGINEER NO. 9379