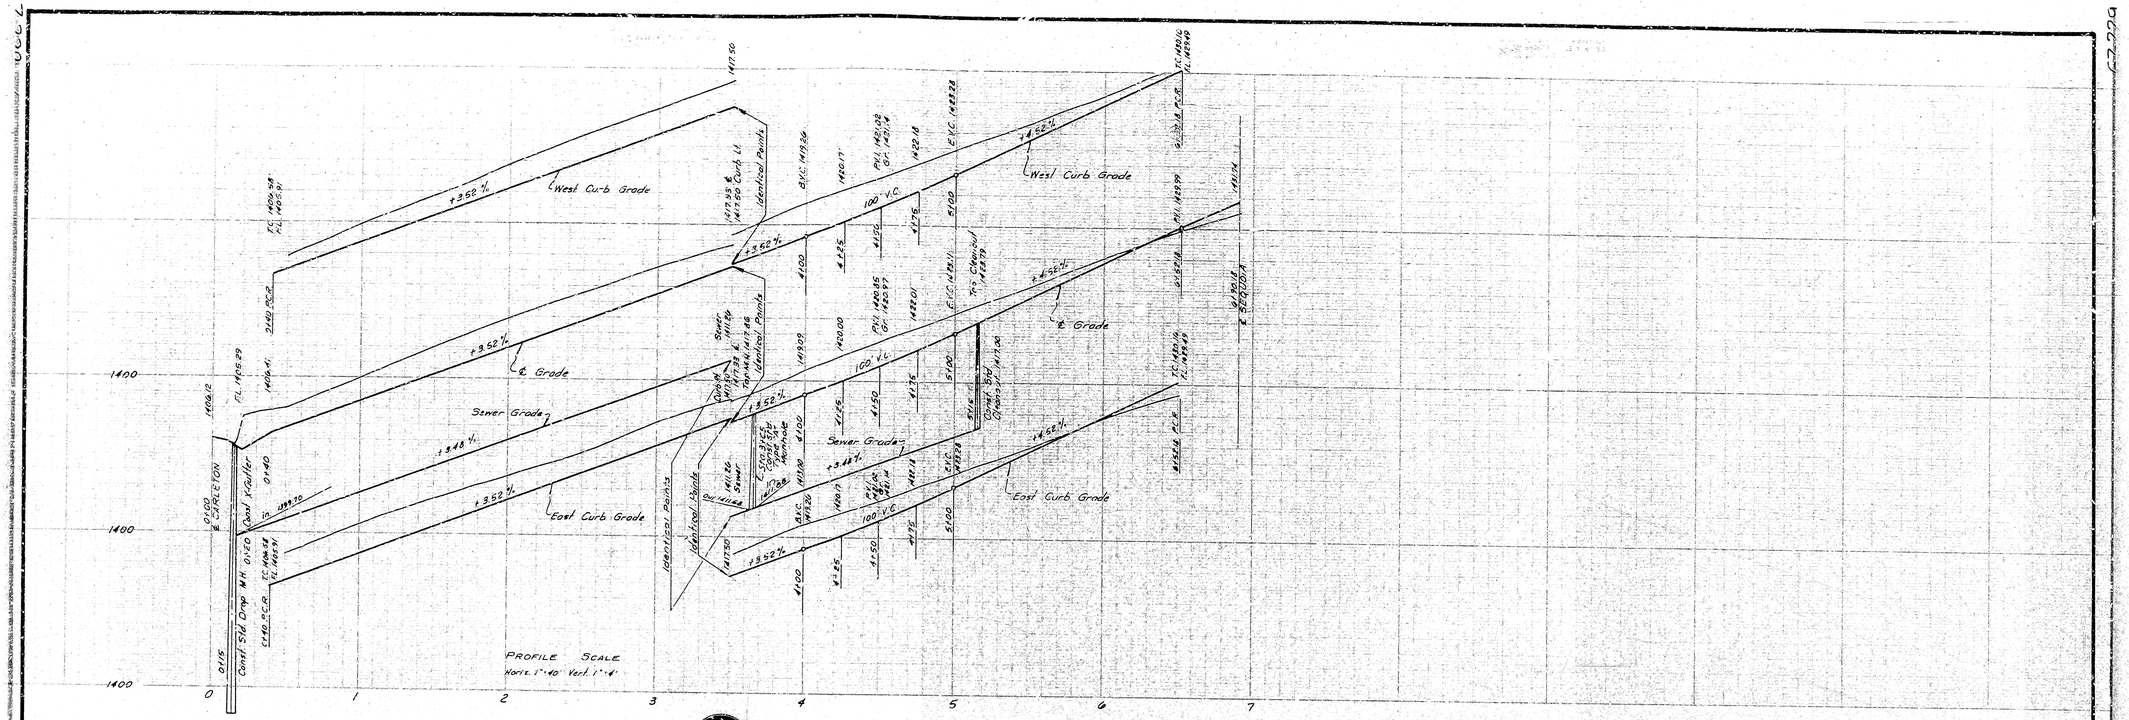

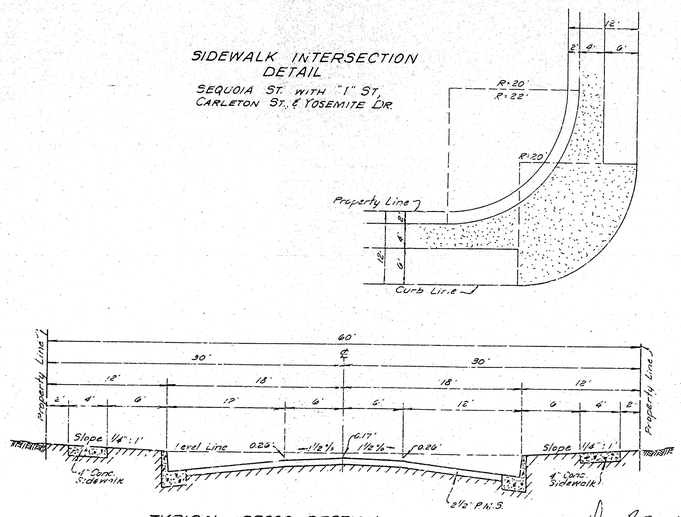

Don B. Miller
Don B. Miller R.E. 8750

DEPARTMENT OF ENGINEERING
CITY OF SAN BERNARDINO
IMPROVEMENT PLANS.
TRACT 6064

SUBMITTED BY CAMPBELL & MILLER	REFERENCE	DRAWING NO.
APPROVED February 18, 1960 CITY ENGINEER	DRAWN BY	2742
REGISTERED CIVIL ENGINEER NO. 9873	CHECKED BY	SHEET 3 OF 6 SHTS.

IMP. PLANS TR. 6064

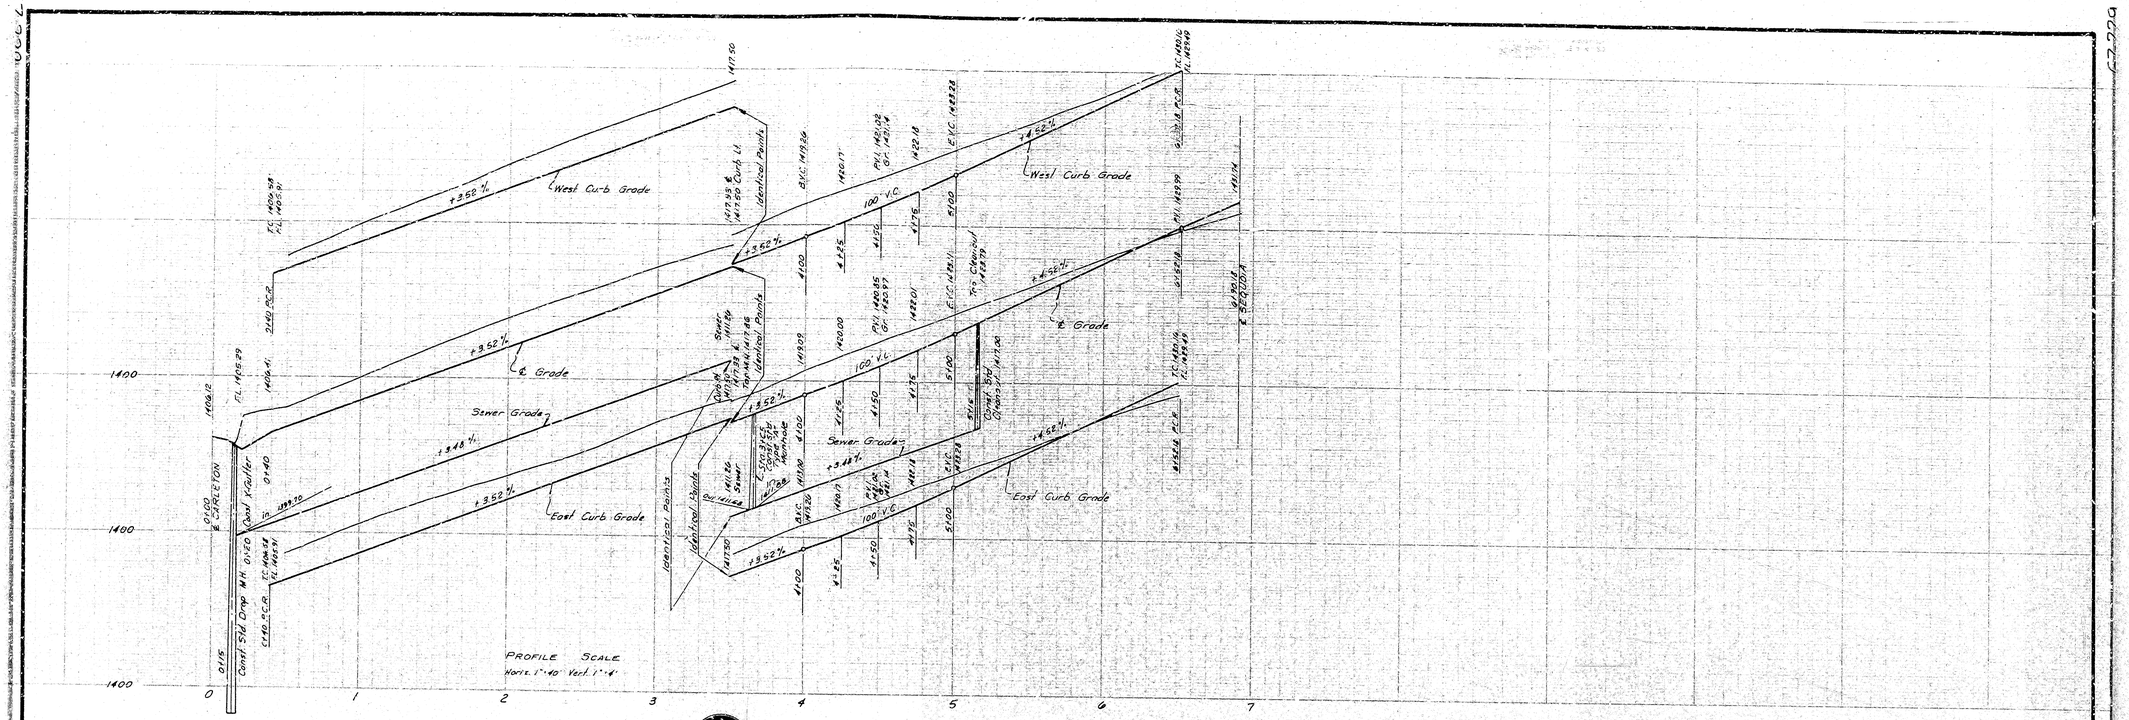

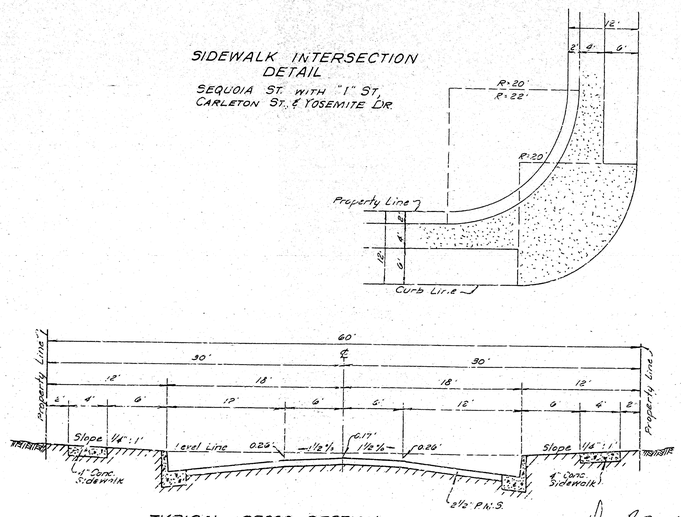

Don B. Miller
Don B. Miller R.E. 8750

DEPARTMENT OF ENGINEERING
CITY OF SAN BERNARDINO
IMPROVEMENT PLANS.
TRACT 6064

SUBMITTED BY CAMPBELL & MILLER	REFERENCE	DRAWING NO.
APPROVED February 18, 1960 CITY ENGINEER	DRAWN BY	2742
REGISTERED CIVIL ENGINEER NO. 9873	CHECKED BY	SHEET 3 OF 6 SHTS.

IMP. PLANS TR. 6064