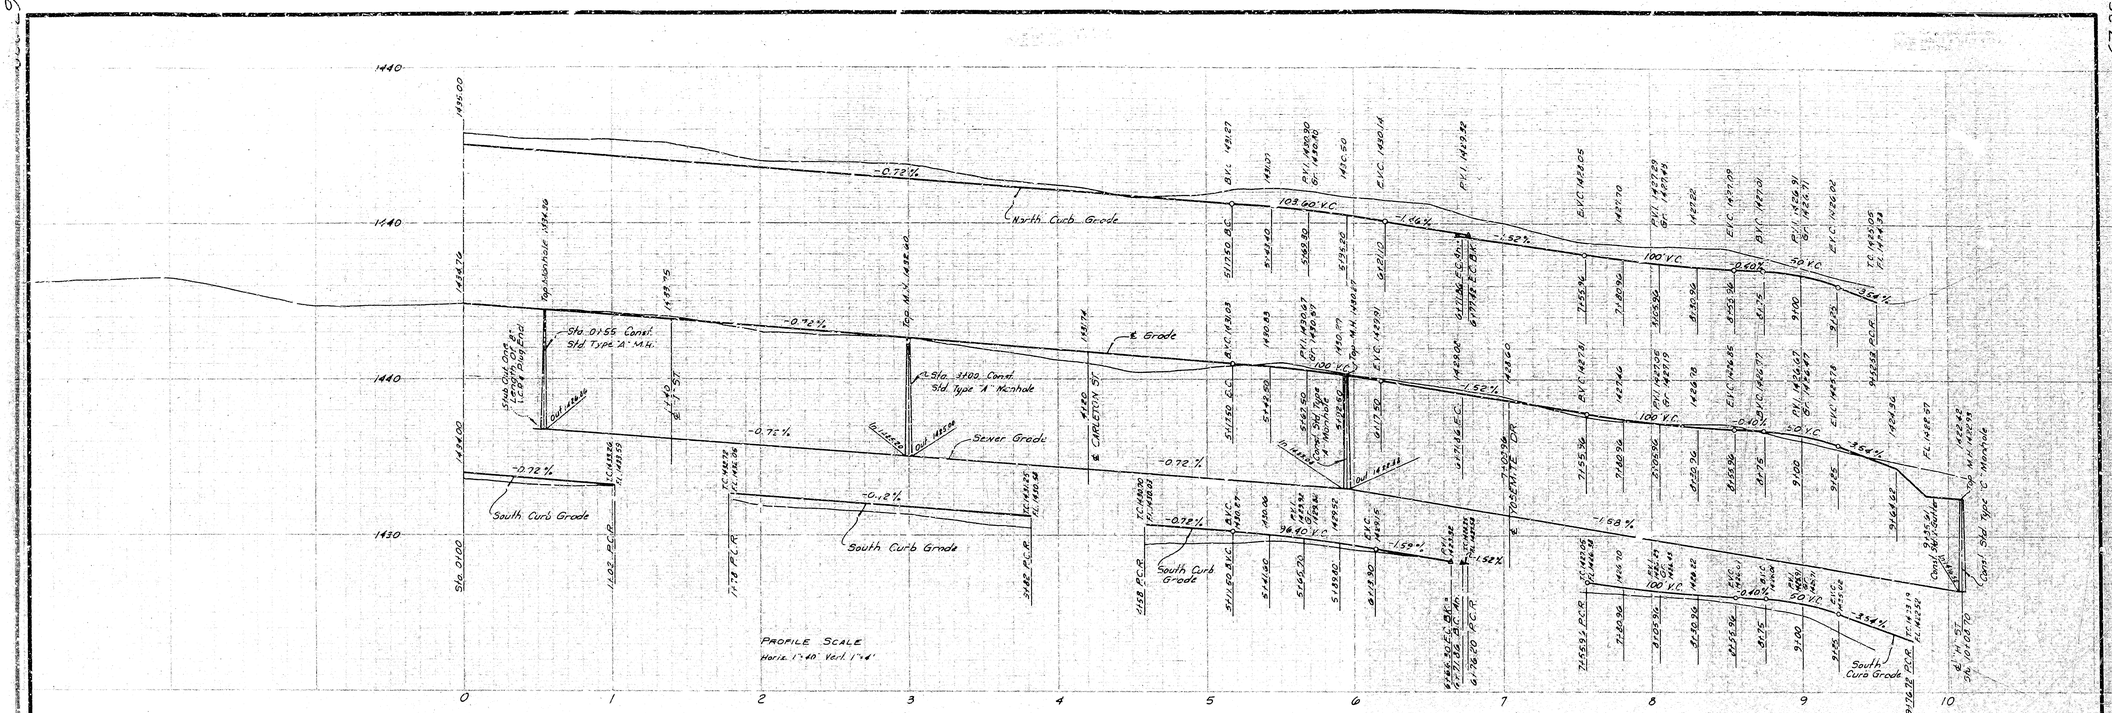
PROFILE SCALE
Horiz. 1"=40' Vert. 1"=4'
North Curb Grade
South Curb Grade
Sewer Grade
℄ Grade
℄ CARLETON ST.
℄ ROSEMITE DR.
Sta. 0+56 Const. Std Type "A" M.H.
Sta. 1+00 Const. Std Type "A" Manhole
Top M.H. 1432.40
Top Manhole 1434.10
Stub Out One Length of 8" V.C.P. & Plug End
Const. Std Type "A" Manhole
Const. 8" V.C.P. Sewer
Const. Std Type "C" Manhole
Const. Std Spec. Manhole
Const. Sidewalk
Const. Std. Mono. Curb & Gutter
Const. Barricade per Detail this Sheet
SEQUOIA ST.
"I" ST.
CARLETON ST.
ROSEMITE DR.
"H" ST.
Curb & Property Line
See Sheet 1
See Sheet 2
See Sheet 3
See Sheet 4
SCALE-1"=40'
Curb Face
SIDEWALK INTERSECTION DETAIL
SEQUOIA ST. & "H" ST.
Prop. Line
Slope 1/4":1'
Level Line
4" Conc. Sidewalk
2½" P.M.S.
TYPICAL CROSS SECTION
SEQUOIA ST.
Scale- Horiz. - 1"=6'
Vert. - 1"=2'
CROSS SECTION DRAWING 2321-D
TYPE 3G-C, SIDEWALK LOCATION
DRAWING 2321-B, CASE C.
2-2"x6" Redwood or Treated Douglas Fir-S4S Painted 2 Coats White Paint
Reflector Sign W-21-R
2" Chamfer
Finished Grade
6"x8" Posts Redwood or Treated Douglas Fir-S4S Painted 2 Coats White Paint
BARRICADE DETAIL
Don B. Miller
Don B. Miller R.E. 8750
DEPARTMENT OF ENGINEERING
CITY OF SAN BERNARDINO
IMPROVEMENT PLANS
TRACT 6064
SUBMITTED BY CAMPBELL & MILLER
APPROVED February 18, 1960
CITY ENGINEER
REGISTERED CIVIL ENGINEER NO. 9879
REFERENCE
DRAWN BY
CHECKED BY
DRAWING 2742
SHEET 5 OF 6 SH.
67-229

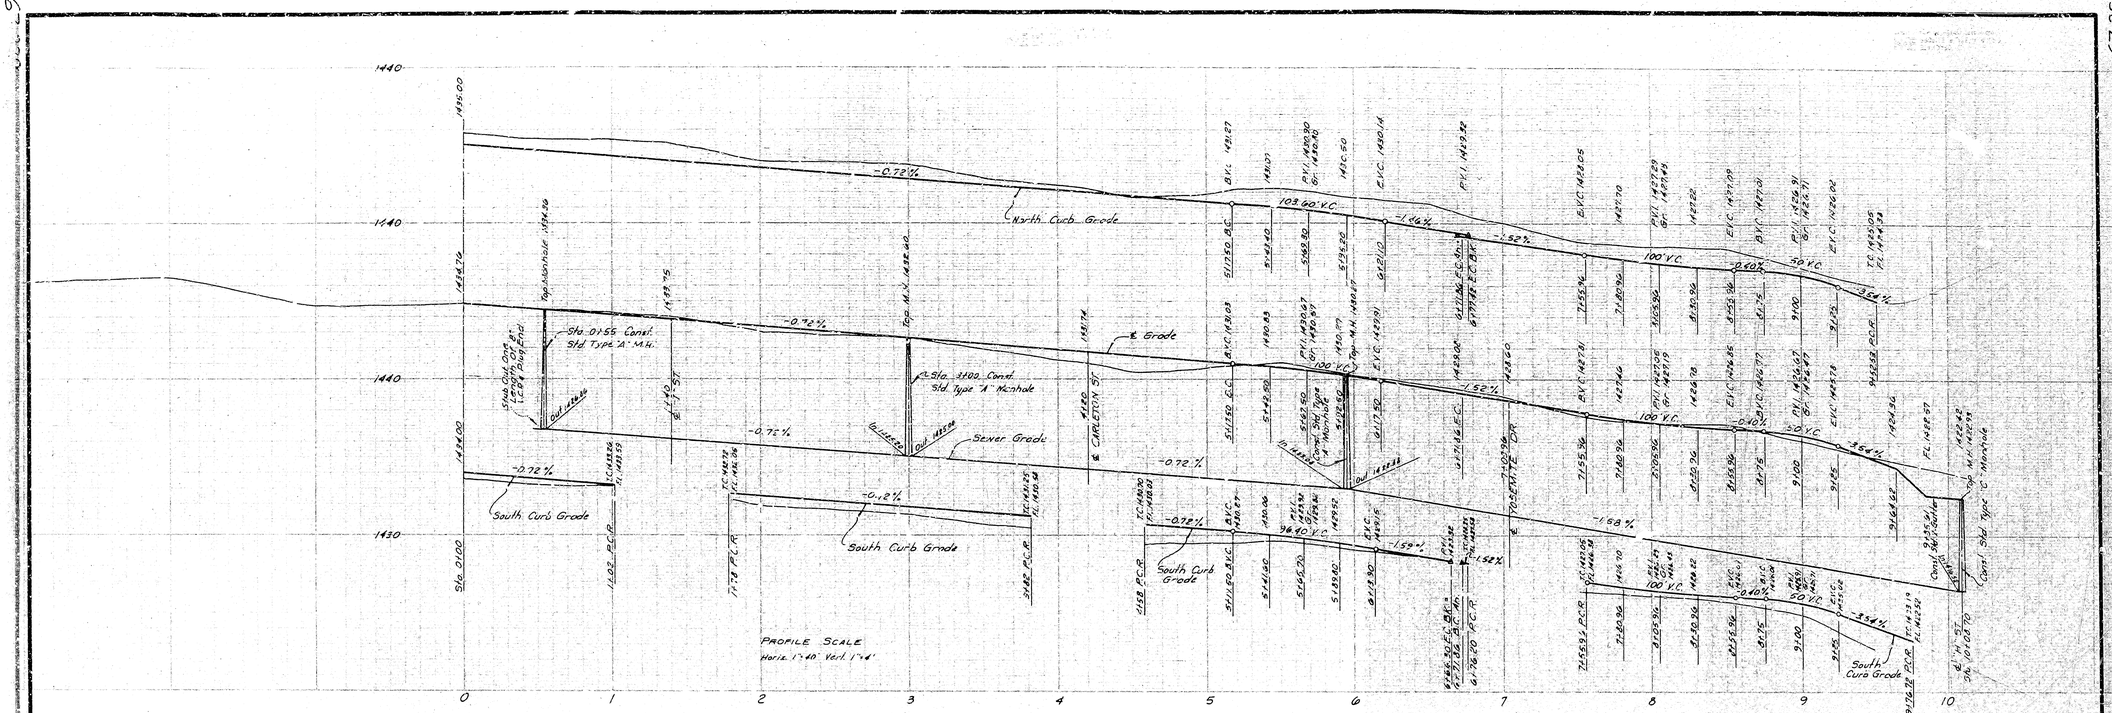
PROFILE SCALE
Horiz. 1"=40' Vert. 1"=4'
North Curb Grade
South Curb Grade
Sewer Grade
℄ Grade
℄ CARLETON ST.
℄ ROSEMITE DR.
Sta. 0+56 Const. Std Type "A" M.H.
Sta. 1+00 Const. Std Type "A" Manhole
Top M.H. 1432.40
Top Manhole 1434.10
Stub Out One Length of 8" V.C.P. & Plug End
Const. Std Type "A" Manhole
Const. 8" V.C.P. Sewer
Const. Std Type "C" Manhole
Const. Std Spec. Manhole
Const. Sidewalk
Const. Std. Mono. Curb & Gutter
Const. Barricade per Detail this Sheet
SEQUOIA ST.
"I" ST.
CARLETON ST.
ROSEMITE DR.
"H" ST.
Curb & Property Line
See Sheet 1
See Sheet 2
See Sheet 3
See Sheet 4
SCALE-1"=40'
Curb Face
SIDEWALK INTERSECTION DETAIL
SEQUOIA ST. & "H" ST.
Prop. Line
Slope 1/4":1'
Level Line
4" Conc. Sidewalk
2½" P.M.S.
TYPICAL CROSS SECTION
SEQUOIA ST.
Scale- Horiz. - 1"=6'
Vert. - 1"=2'
CROSS SECTION DRAWING 2321-D
TYPE 3G-C, SIDEWALK LOCATION
DRAWING 2321-B, CASE C.
2-2"x6" Redwood or Treated Douglas Fir-S4S Painted 2 Coats White Paint
Reflector Sign W-21-R
2" Chamfer
Finished Grade
6"x8" Posts Redwood or Treated Douglas Fir-S4S Painted 2 Coats White Paint
BARRICADE DETAIL
Don B. Miller
Don B. Miller R.E. 8750
DEPARTMENT OF ENGINEERING
CITY OF SAN BERNARDINO
IMPROVEMENT PLANS
TRACT 6064
SUBMITTED BY CAMPBELL & MILLER
APPROVED February 18, 1960
CITY ENGINEER
REGISTERED CIVIL ENGINEER NO. 9879
REFERENCE
DRAWN BY
CHECKED BY
DRAWING 2742
SHEET 5 OF 6 SH.
67-229