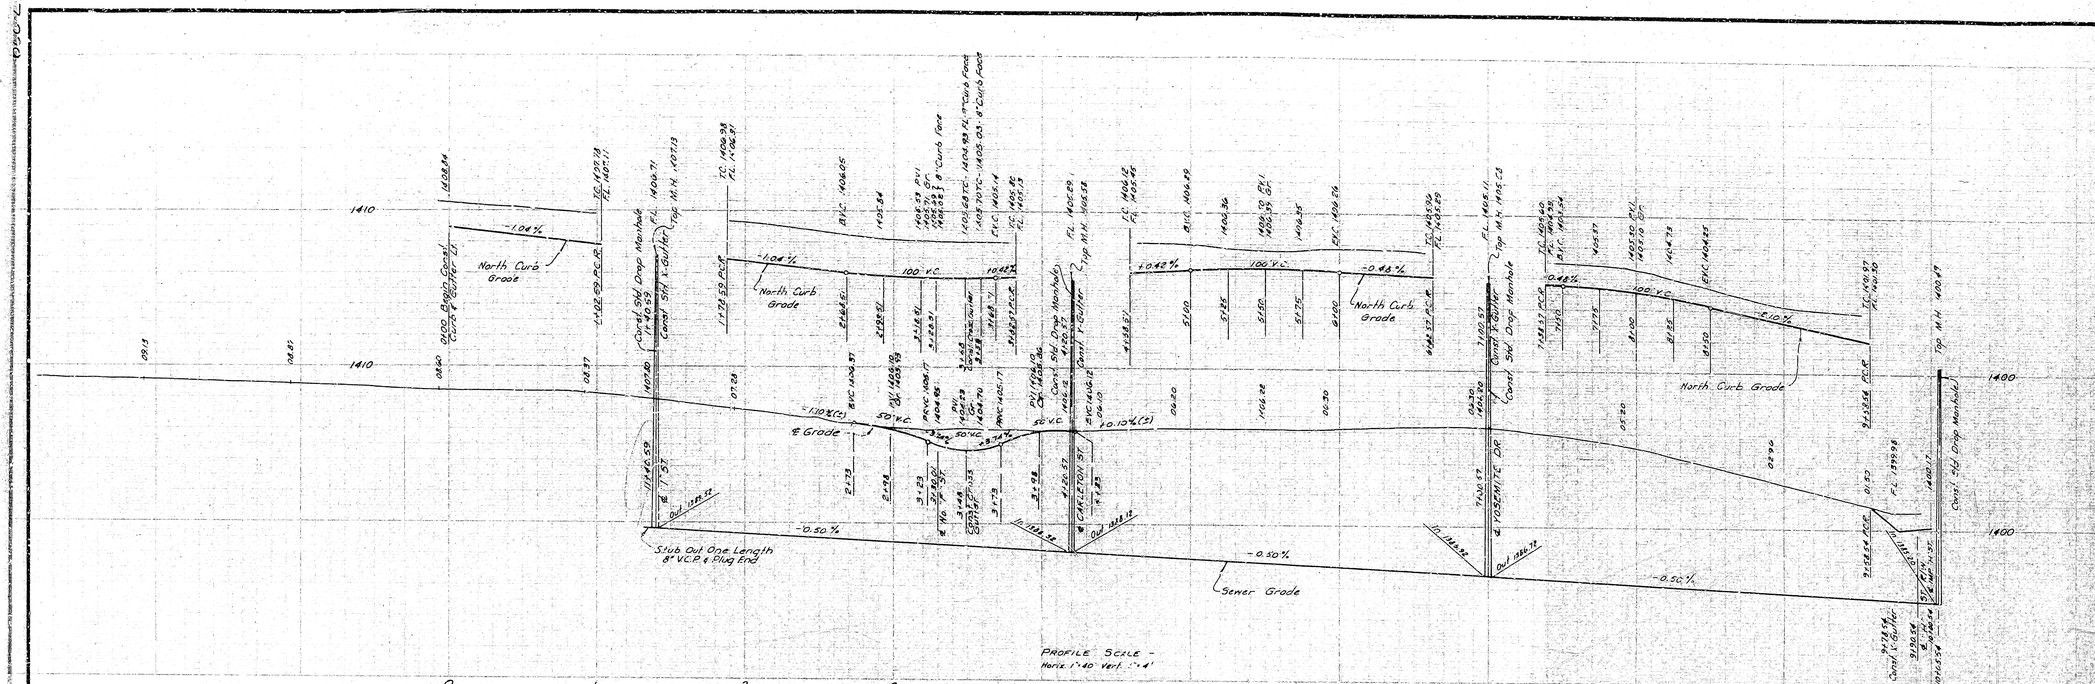

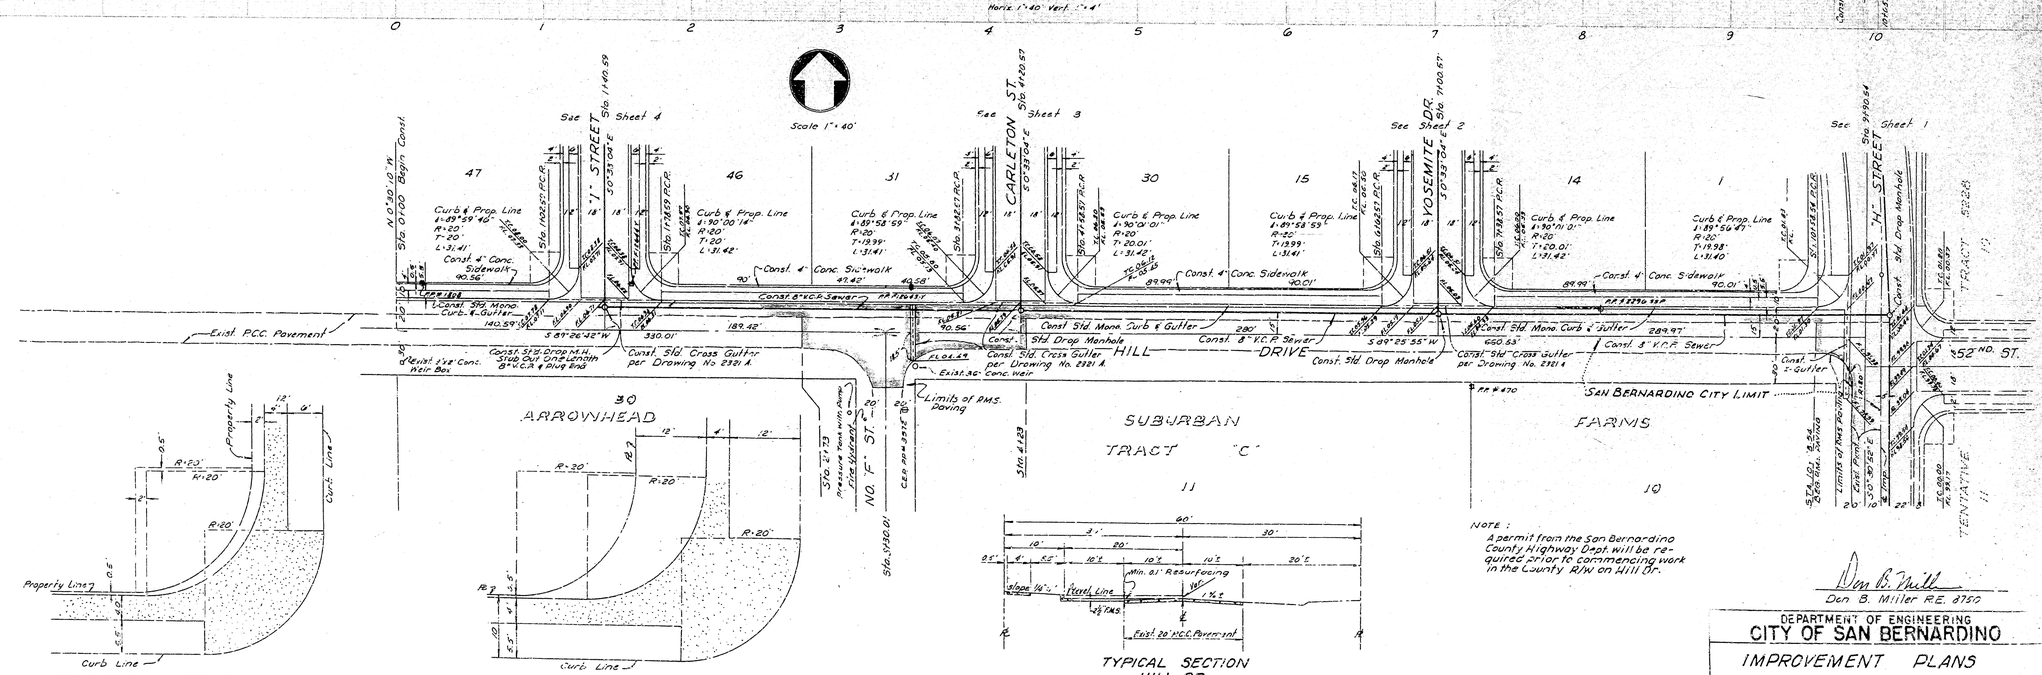

SIDEWALK INTERSECTION DETAIL
HILL DR. WITH "I" ST, CARLETON ST. & YOSEMITE DR.

SIDEWALK INTERSECTION DETAIL
NORTH CURB RETURN
HILL DR. & "H" ST.

TYPICAL SECTION
HILL DR.
SIDEWALK LOCATION - DRAWING 2321-B, CASE 'A'

Note:
A permit from the San Bernardino County Highway Dept. will be required prior to commencing work in the County R/W on Hill Dr.

Don B. Miller
Don B. Miller R.E. 8750

DEPARTMENT OF ENGINEERING
CITY OF SAN BERNARDINO
IMPROVEMENT PLANS
TRACT 6064

SUBMITTED BY CAMPBELL & MILLER	REFERENCE	DRAWING NO.	2742
APPROVED February 18, 19 - 0 Donald E. Wyford CITY ENGINEER	DRAWN BY		
REGISTERED CIVIL ENGINEER NO. 8773	CHECKED BY	SHEET 6 OF 6	

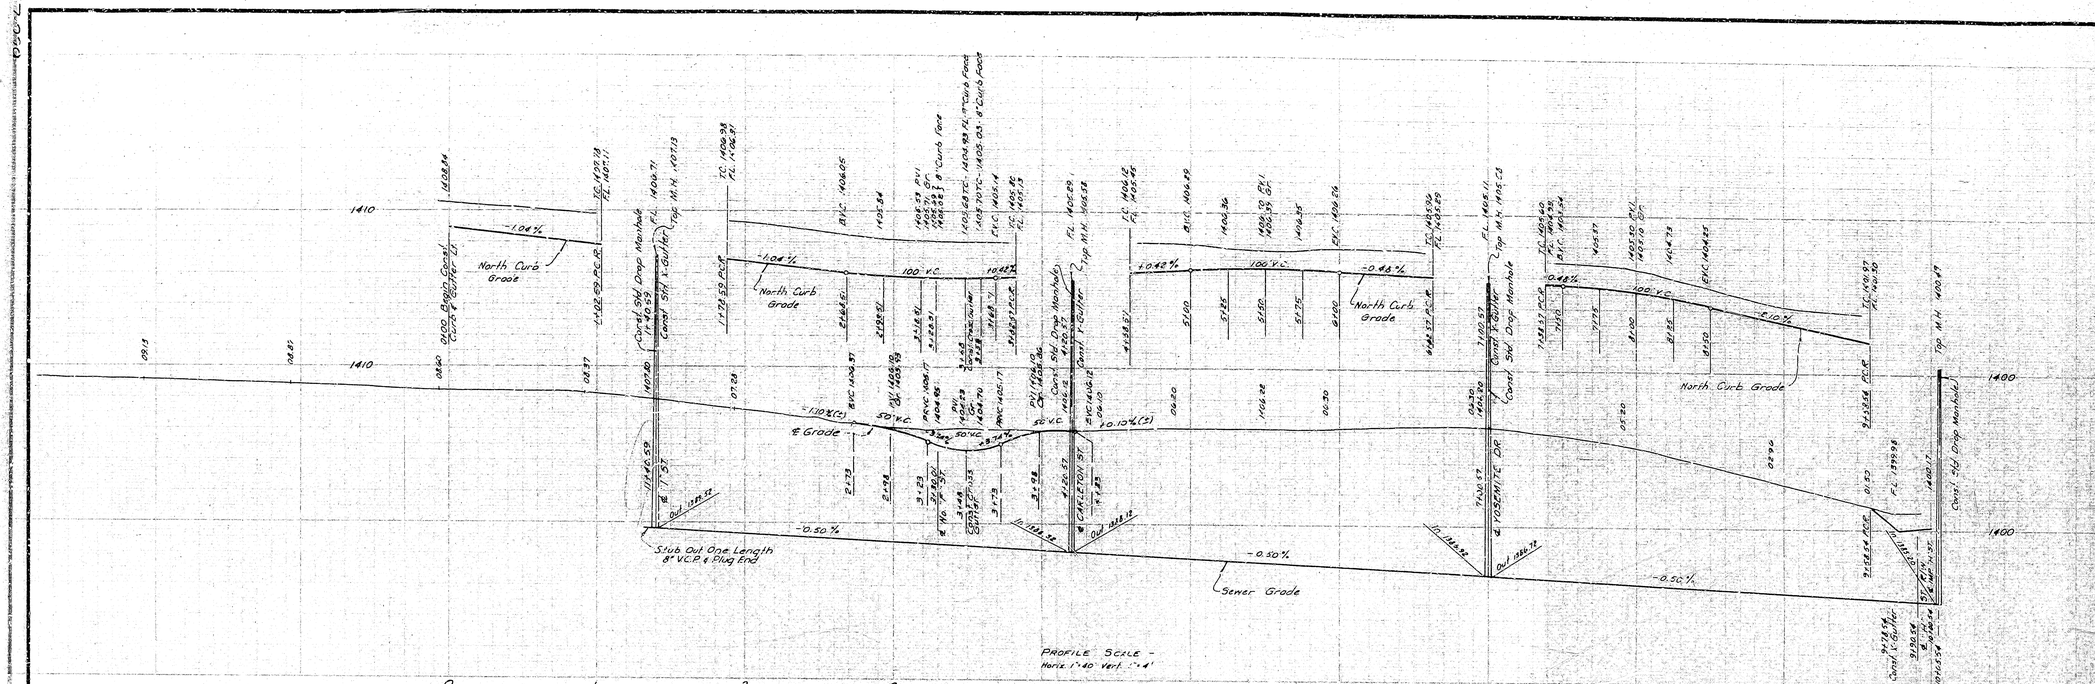

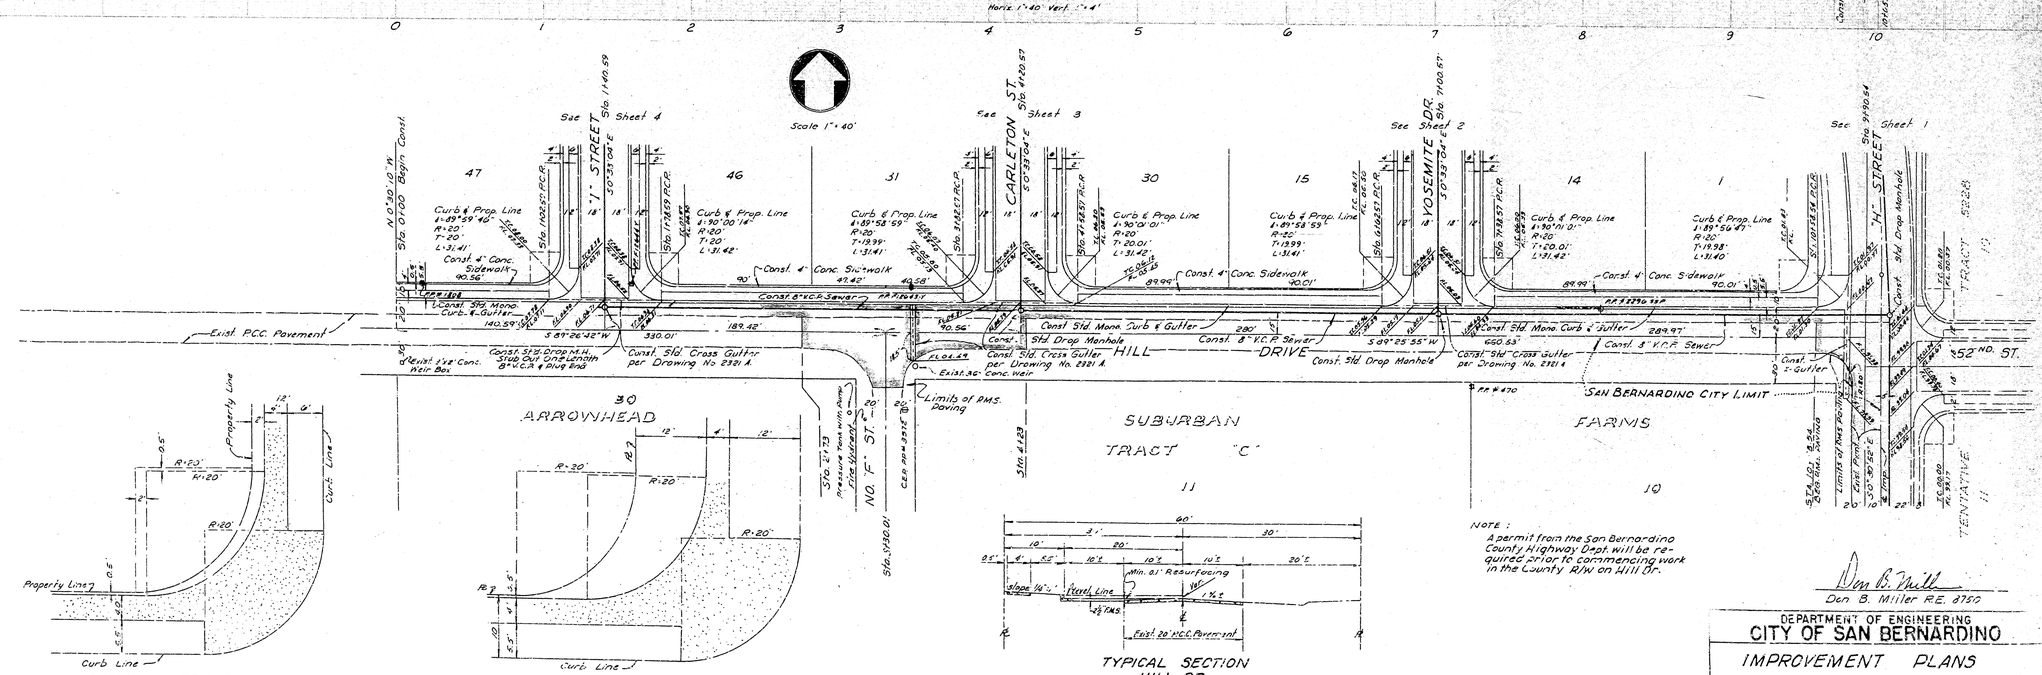

SIDEWALK INTERSECTION DETAIL
HILL DR. WITH "I" ST, CARLETON ST. & YOSEMITE DR.

SIDEWALK INTERSECTION DETAIL
NORTH CURB RETURN
HILL DR. & "H" ST.

TYPICAL SECTION
HILL DR.
SIDEWALK LOCATION - DRAWING 2321-B, CASE 'A'

Note:
A permit from the San Bernardino County Highway Dept. will be required prior to commencing work in the County R/W on Hill Dr.

Don B. Miller
Don B. Miller R.E. 8750

DEPARTMENT OF ENGINEERING
CITY OF SAN BERNARDINO
IMPROVEMENT PLANS
TRACT 6064

SUBMITTED BY CAMPBELL & MILLER	REFERENCE	DRAWING NO.	2742
APPROVED February 18, 19 - 0 Donald E. Wyford CITY ENGINEER	DRAWN BY		
REGISTERED CIVIL ENGINEER NO. 8773	CHECKED BY	SHEET 6 OF 6	

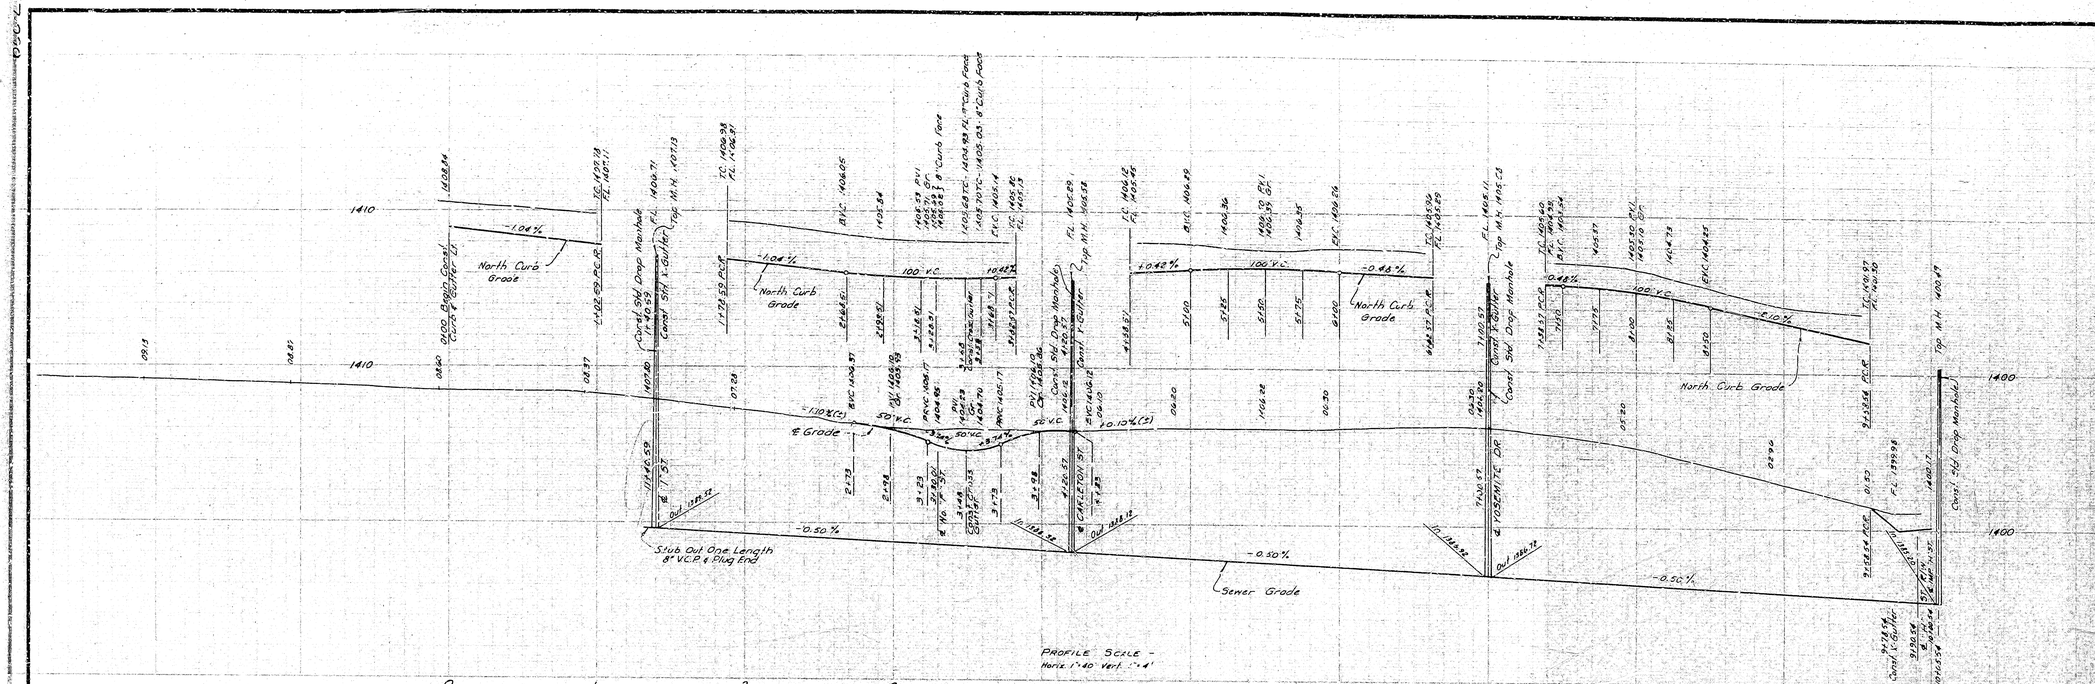

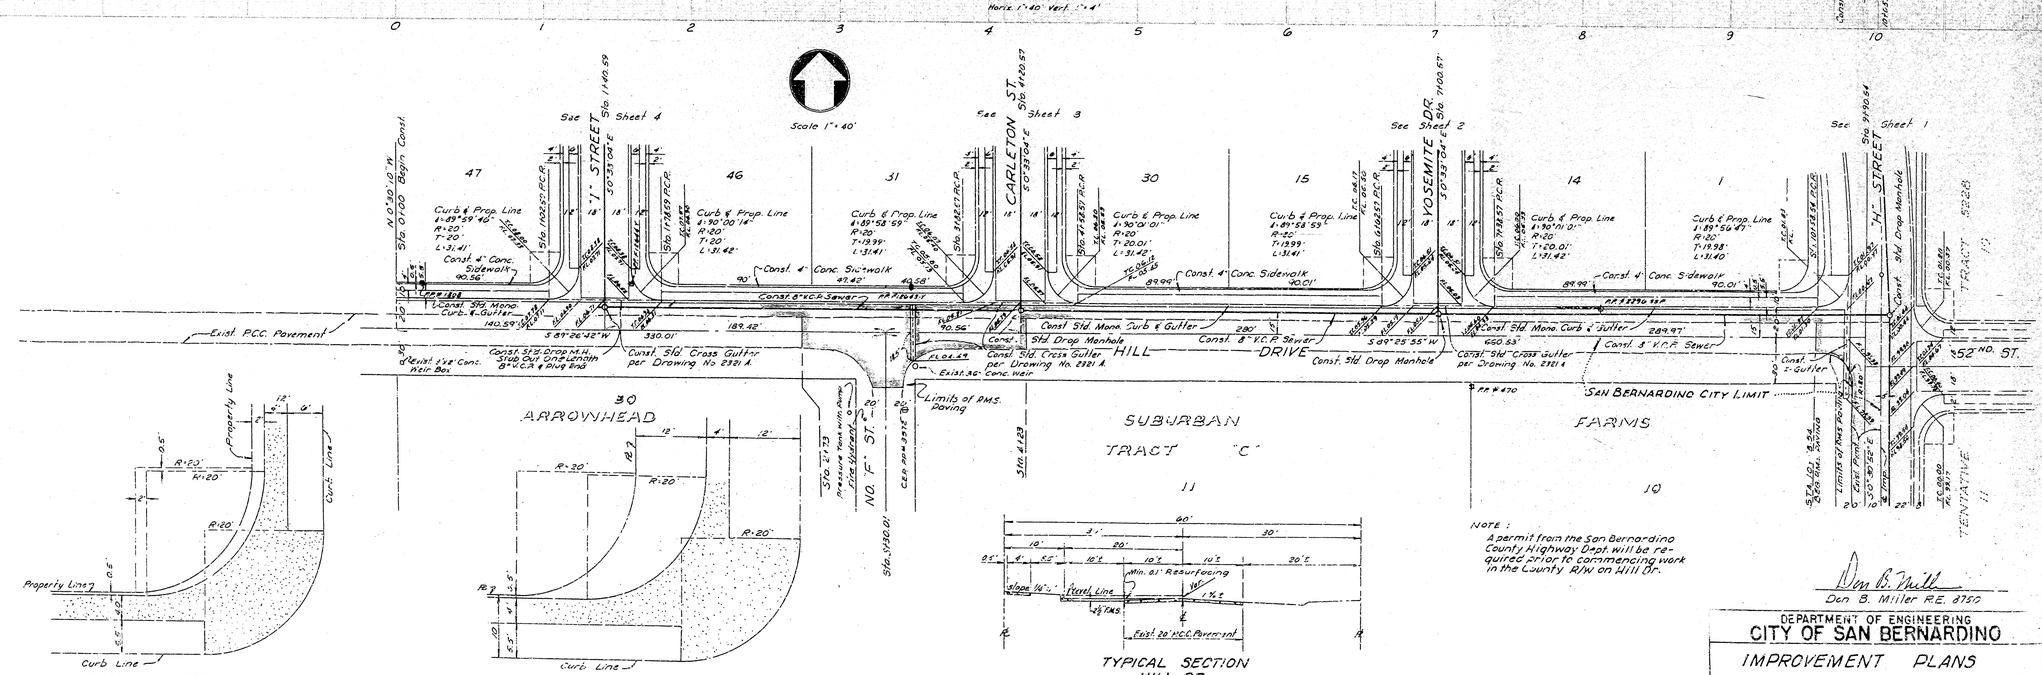

SIDEWALK INTERSECTION DETAIL
HILL DR. WITH "I" ST, CARLETON ST. & YOSEMITE DR.

SIDEWALK INTERSECTION DETAIL
NORTH CURB RETURN
HILL DR. & "H" ST.

TYPICAL SECTION
HILL DR.
SIDEWALK LOCATION - DRAWING 2321-B, CASE 'A'

Note:
A permit from the San Bernardino County Highway Dept. will be required prior to commencing work in the County R/W on Hill Dr.

Don B. Miller
Don B. Miller R.E. 8750

DEPARTMENT OF ENGINEERING
CITY OF SAN BERNARDINO
IMPROVEMENT PLANS
TRACT 6064

SUBMITTED BY CAMPBELL & MILLER	REFERENCE	DRAWING NO.	2742
APPROVED February 18, 19 - 0 Donald E. Wyford CITY ENGINEER	DRAWN BY		
REGISTERED CIVIL ENGINEER NO. 8773	CHECKED BY	SHEET 6 OF 6	