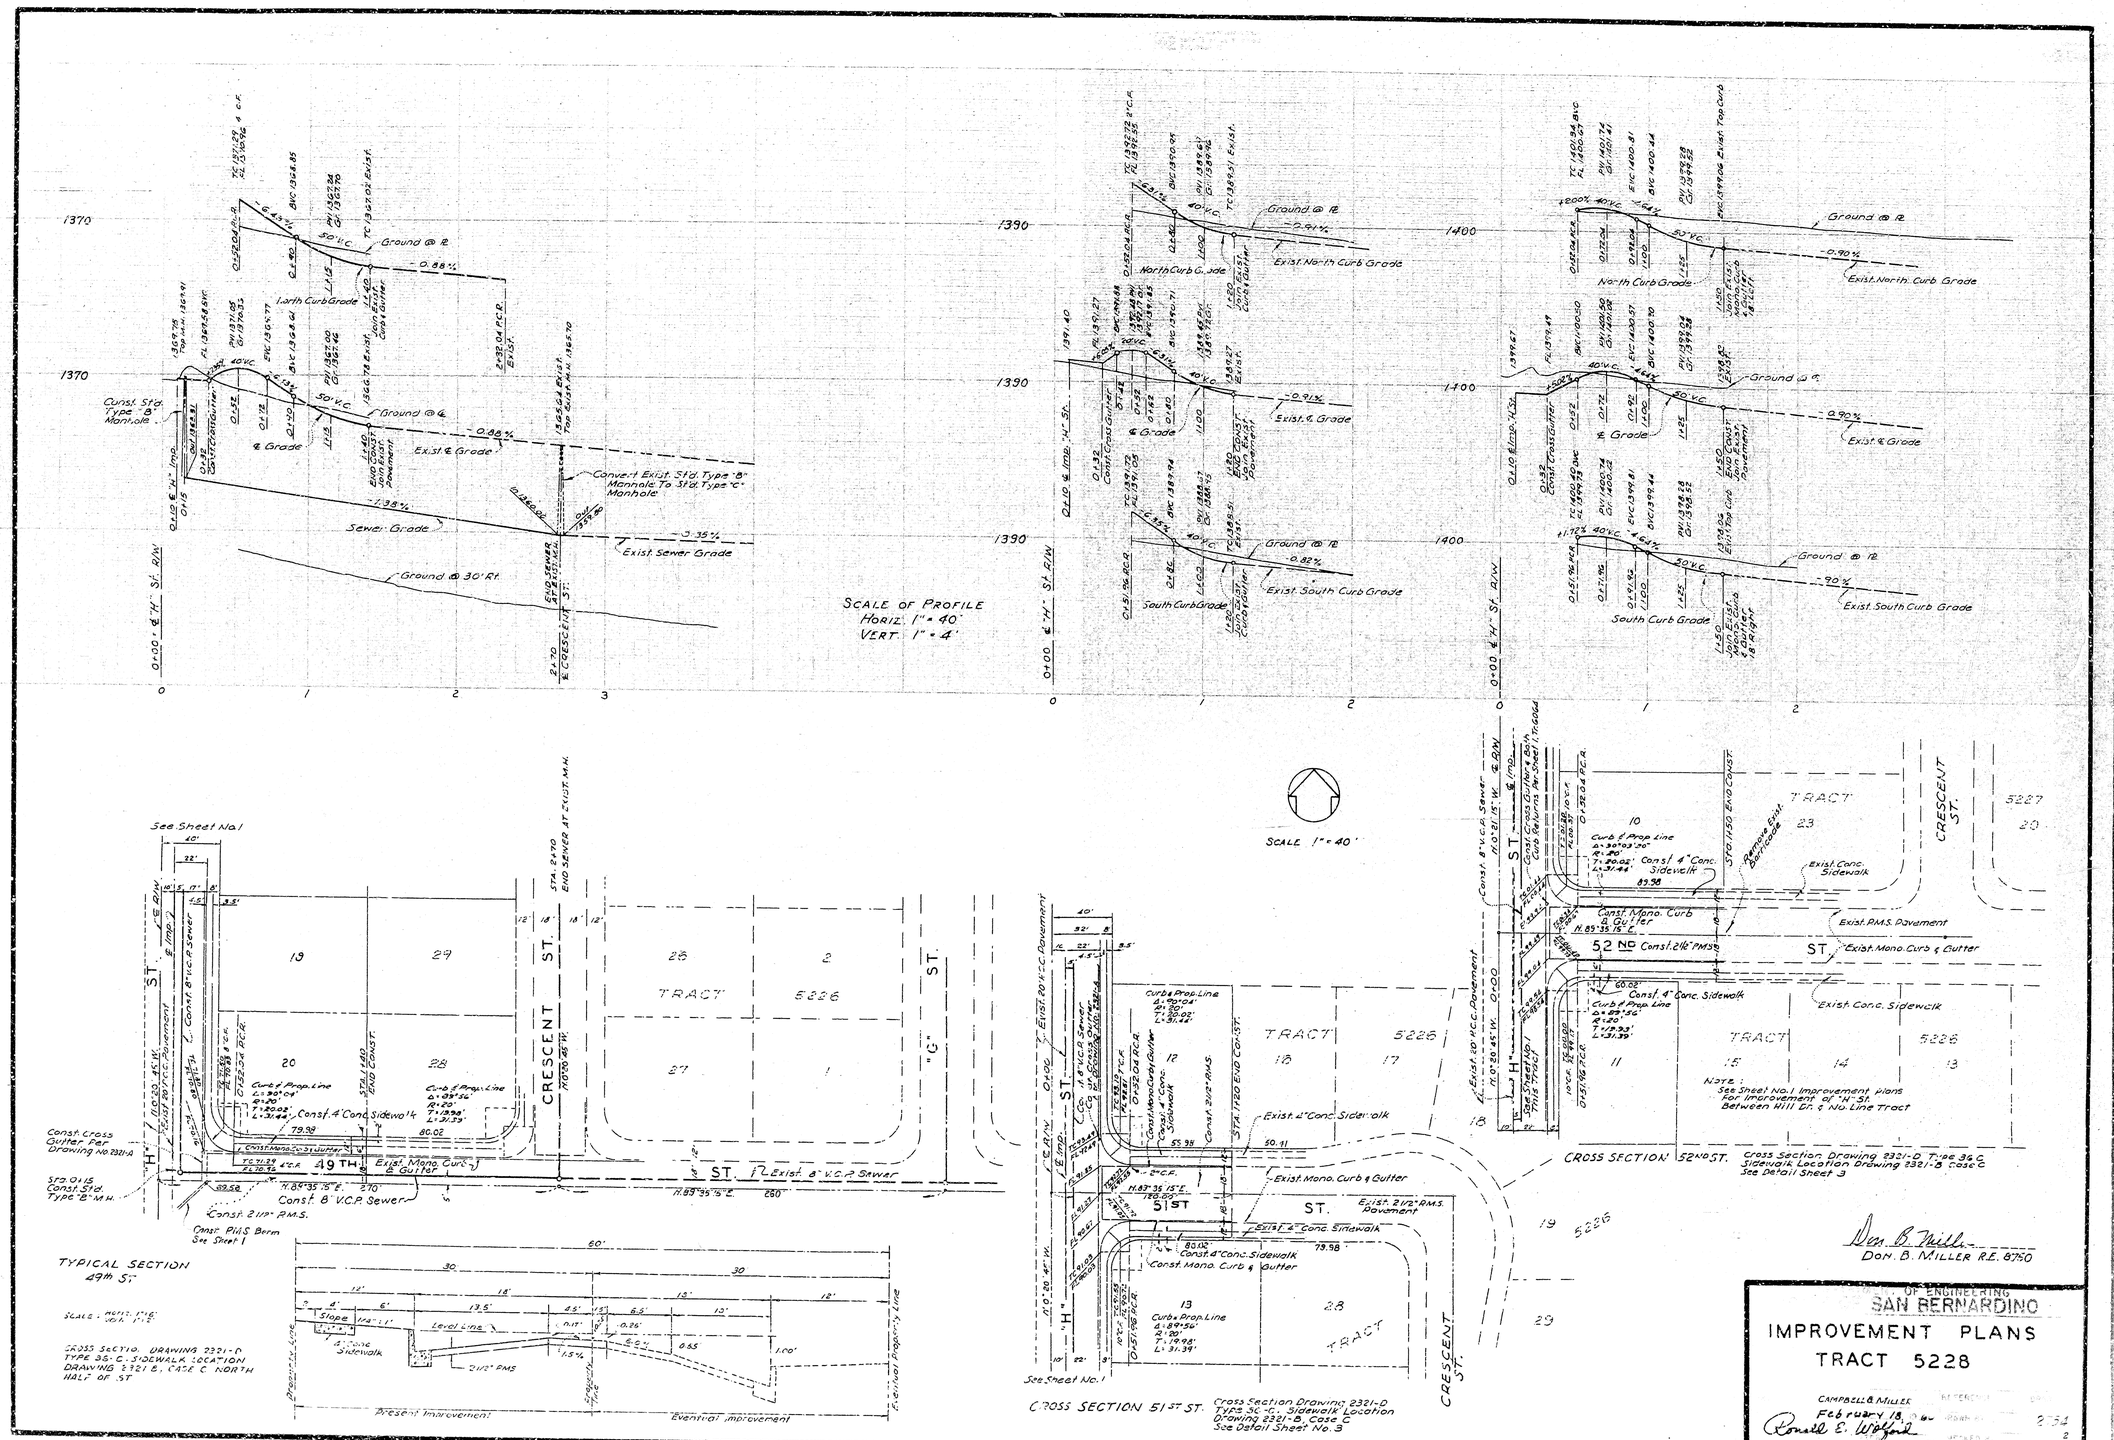
SCALE OF PROFILE
HORIZ. 1" = 40'
VERT. 1" = 4'
SCALE 1" = 40'
TYPICAL SECTION
49th ST.
CROSS SECTION 51ST. ST.
CROSS SECTION 52ND. ST.
TRACT 5228
CRESCENT ST.
49TH ST.
51ST ST.
52ND ST.
Ground @ ℄
Exist. ℄ Grade
Exist. North Curb Grade
Exist. South Curb Grade
Sewer Grade
Exist. Sewer Grade
Ground @ 30' Rt.
Const. 8" V.C.P. Sewer
Const. 2" P.M.S.
Exist. Mono. Curb & Gutter
Const. 4" Conc. Sidewalk
Exist. Conc. Sidewalk
Exist. P.M.S. Pavement
Present Improvement
Eventual Improvement
Eventual Property Line
Note: See Sheet No. 1 Improvement Plans For Improvement of 14th St. Between Hill Dr. & No. Line Tract
Don. B. Miller
DON. B. MILLER R.E. 8750
OF ENGINEERING
SAN BERNARDINO
IMPROVEMENT PLANS
TRACT 5228
CAMPBELL & MILLER
February 18, 1964
Ronald E. Wolford
9879

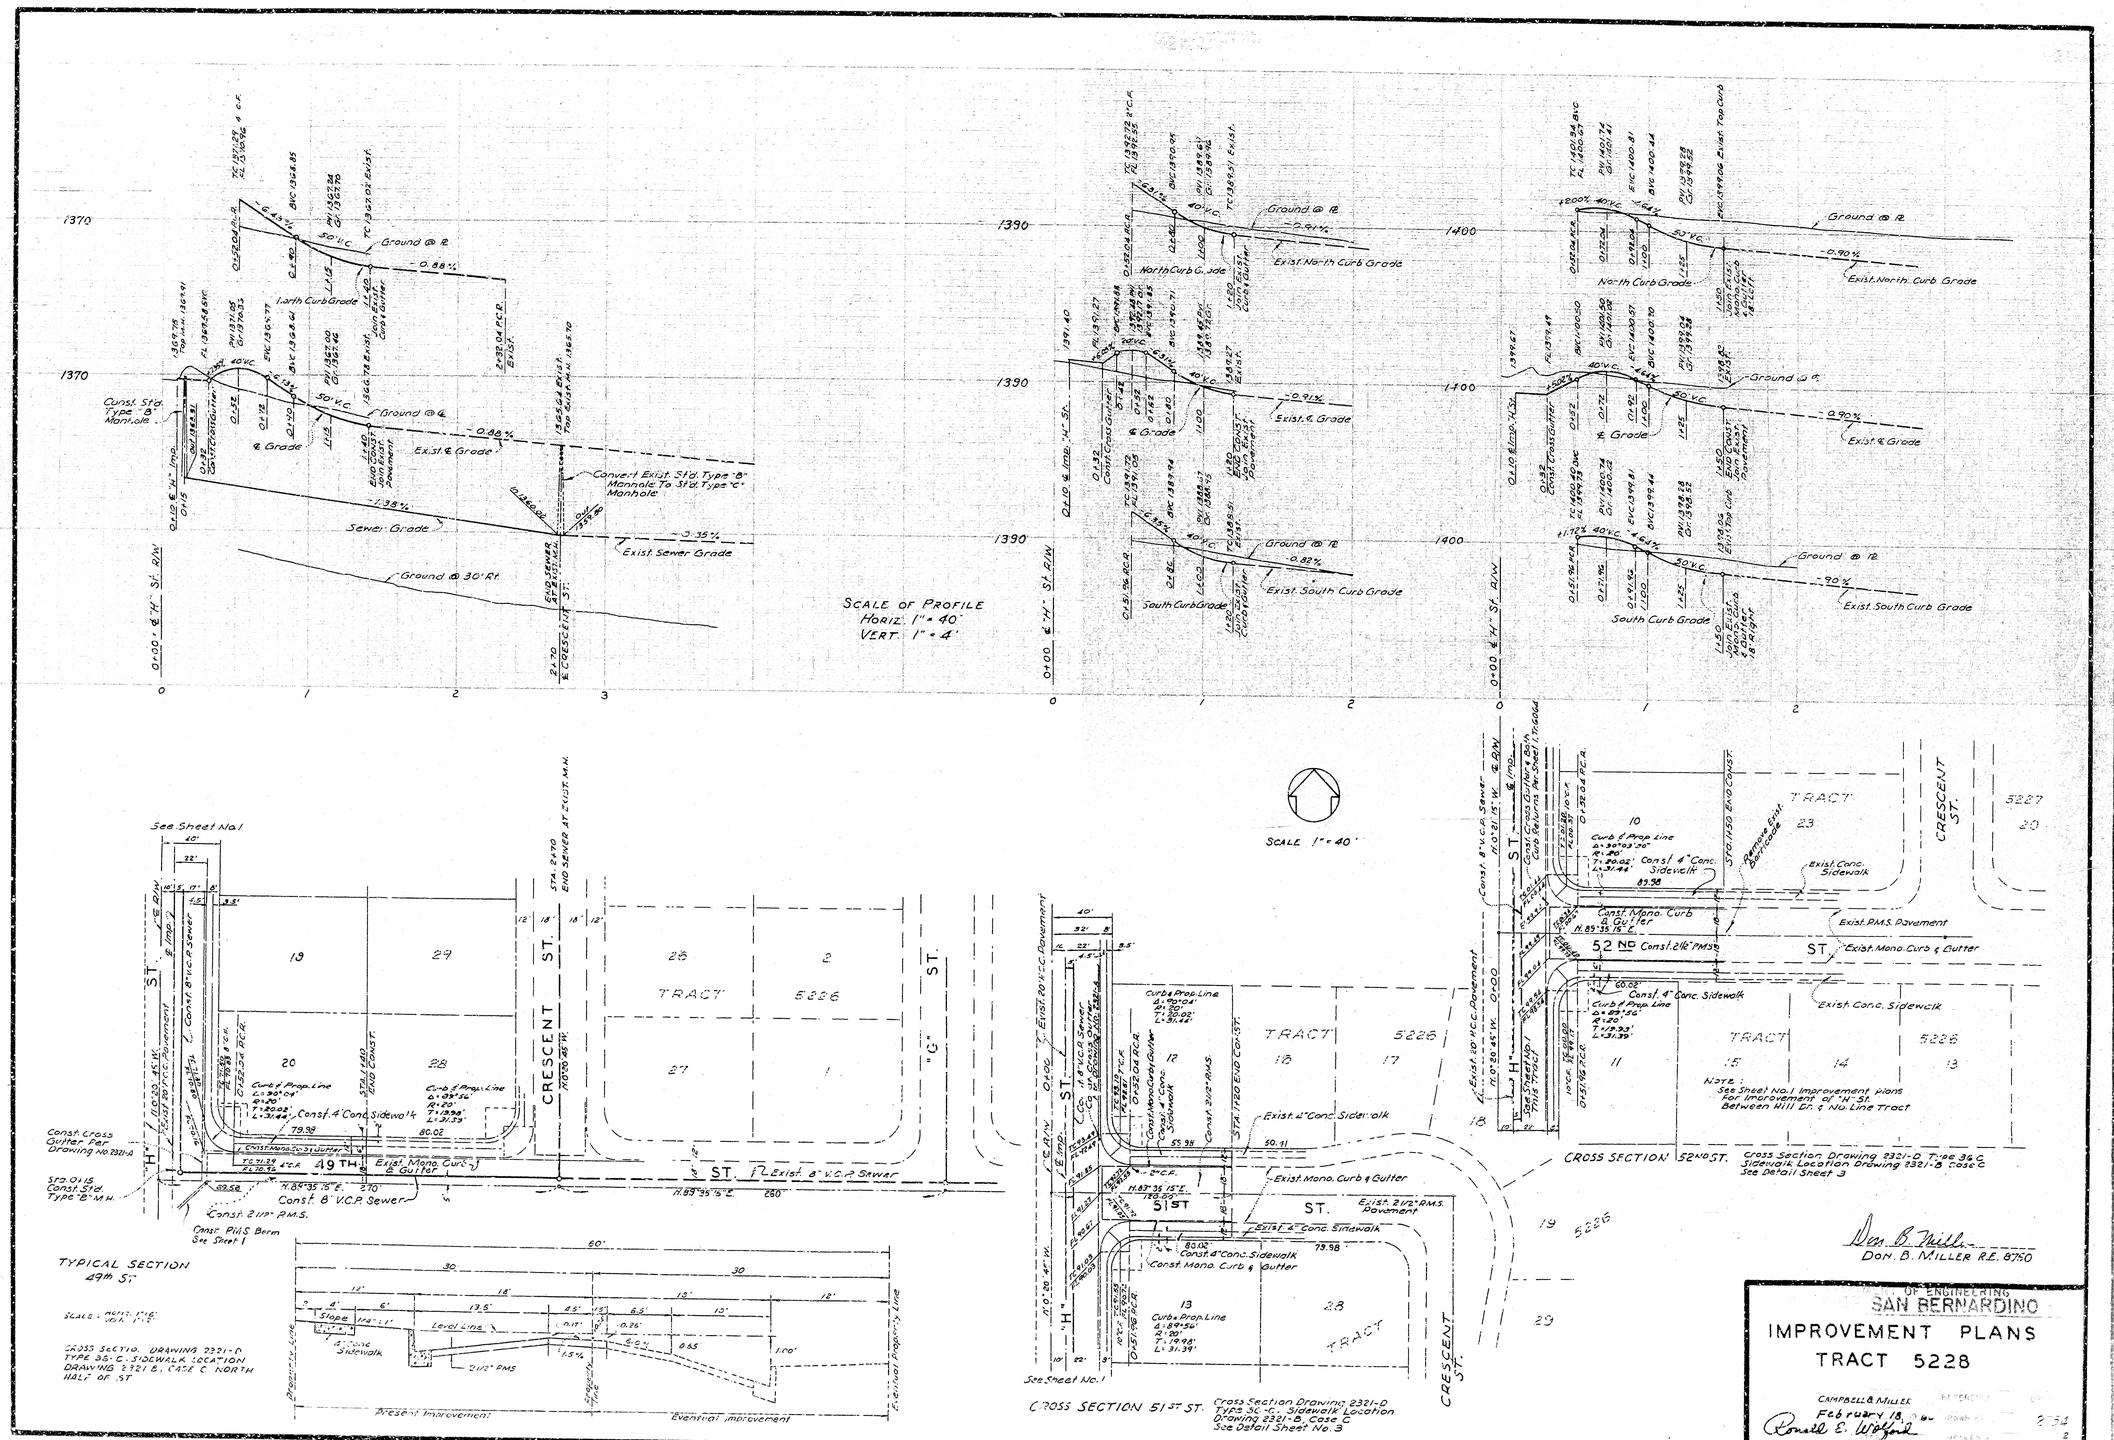
SCALE OF PROFILE
HORIZ. 1" = 40'
VERT. 1" = 4'
SCALE 1" = 40'
TYPICAL SECTION
49th ST.
CROSS SECTION 51ST. ST.
CROSS SECTION 52ND. ST.
TRACT 5228
CRESCENT ST.
49TH ST.
51ST ST.
52ND ST.
Ground @ ℄
Exist. ℄ Grade
Exist. North Curb Grade
Exist. South Curb Grade
Sewer Grade
Exist. Sewer Grade
Ground @ 30' Rt.
Const. 8" V.C.P. Sewer
Const. 2" P.M.S.
Exist. Mono. Curb & Gutter
Const. 4" Conc. Sidewalk
Exist. Conc. Sidewalk
Exist. P.M.S. Pavement
Present Improvement
Eventual Improvement
Eventual Property Line
Note: See Sheet No. 1 Improvement Plans For Improvement of 14th St. Between Hill Dr. & No. Line Tract
Don. B. Miller
DON. B. MILLER R.E. 8750
OF ENGINEERING
SAN BERNARDINO
IMPROVEMENT PLANS
TRACT 5228
CAMPBELL & MILLER
February 18, 1964
Ronald E. Wolford
9879