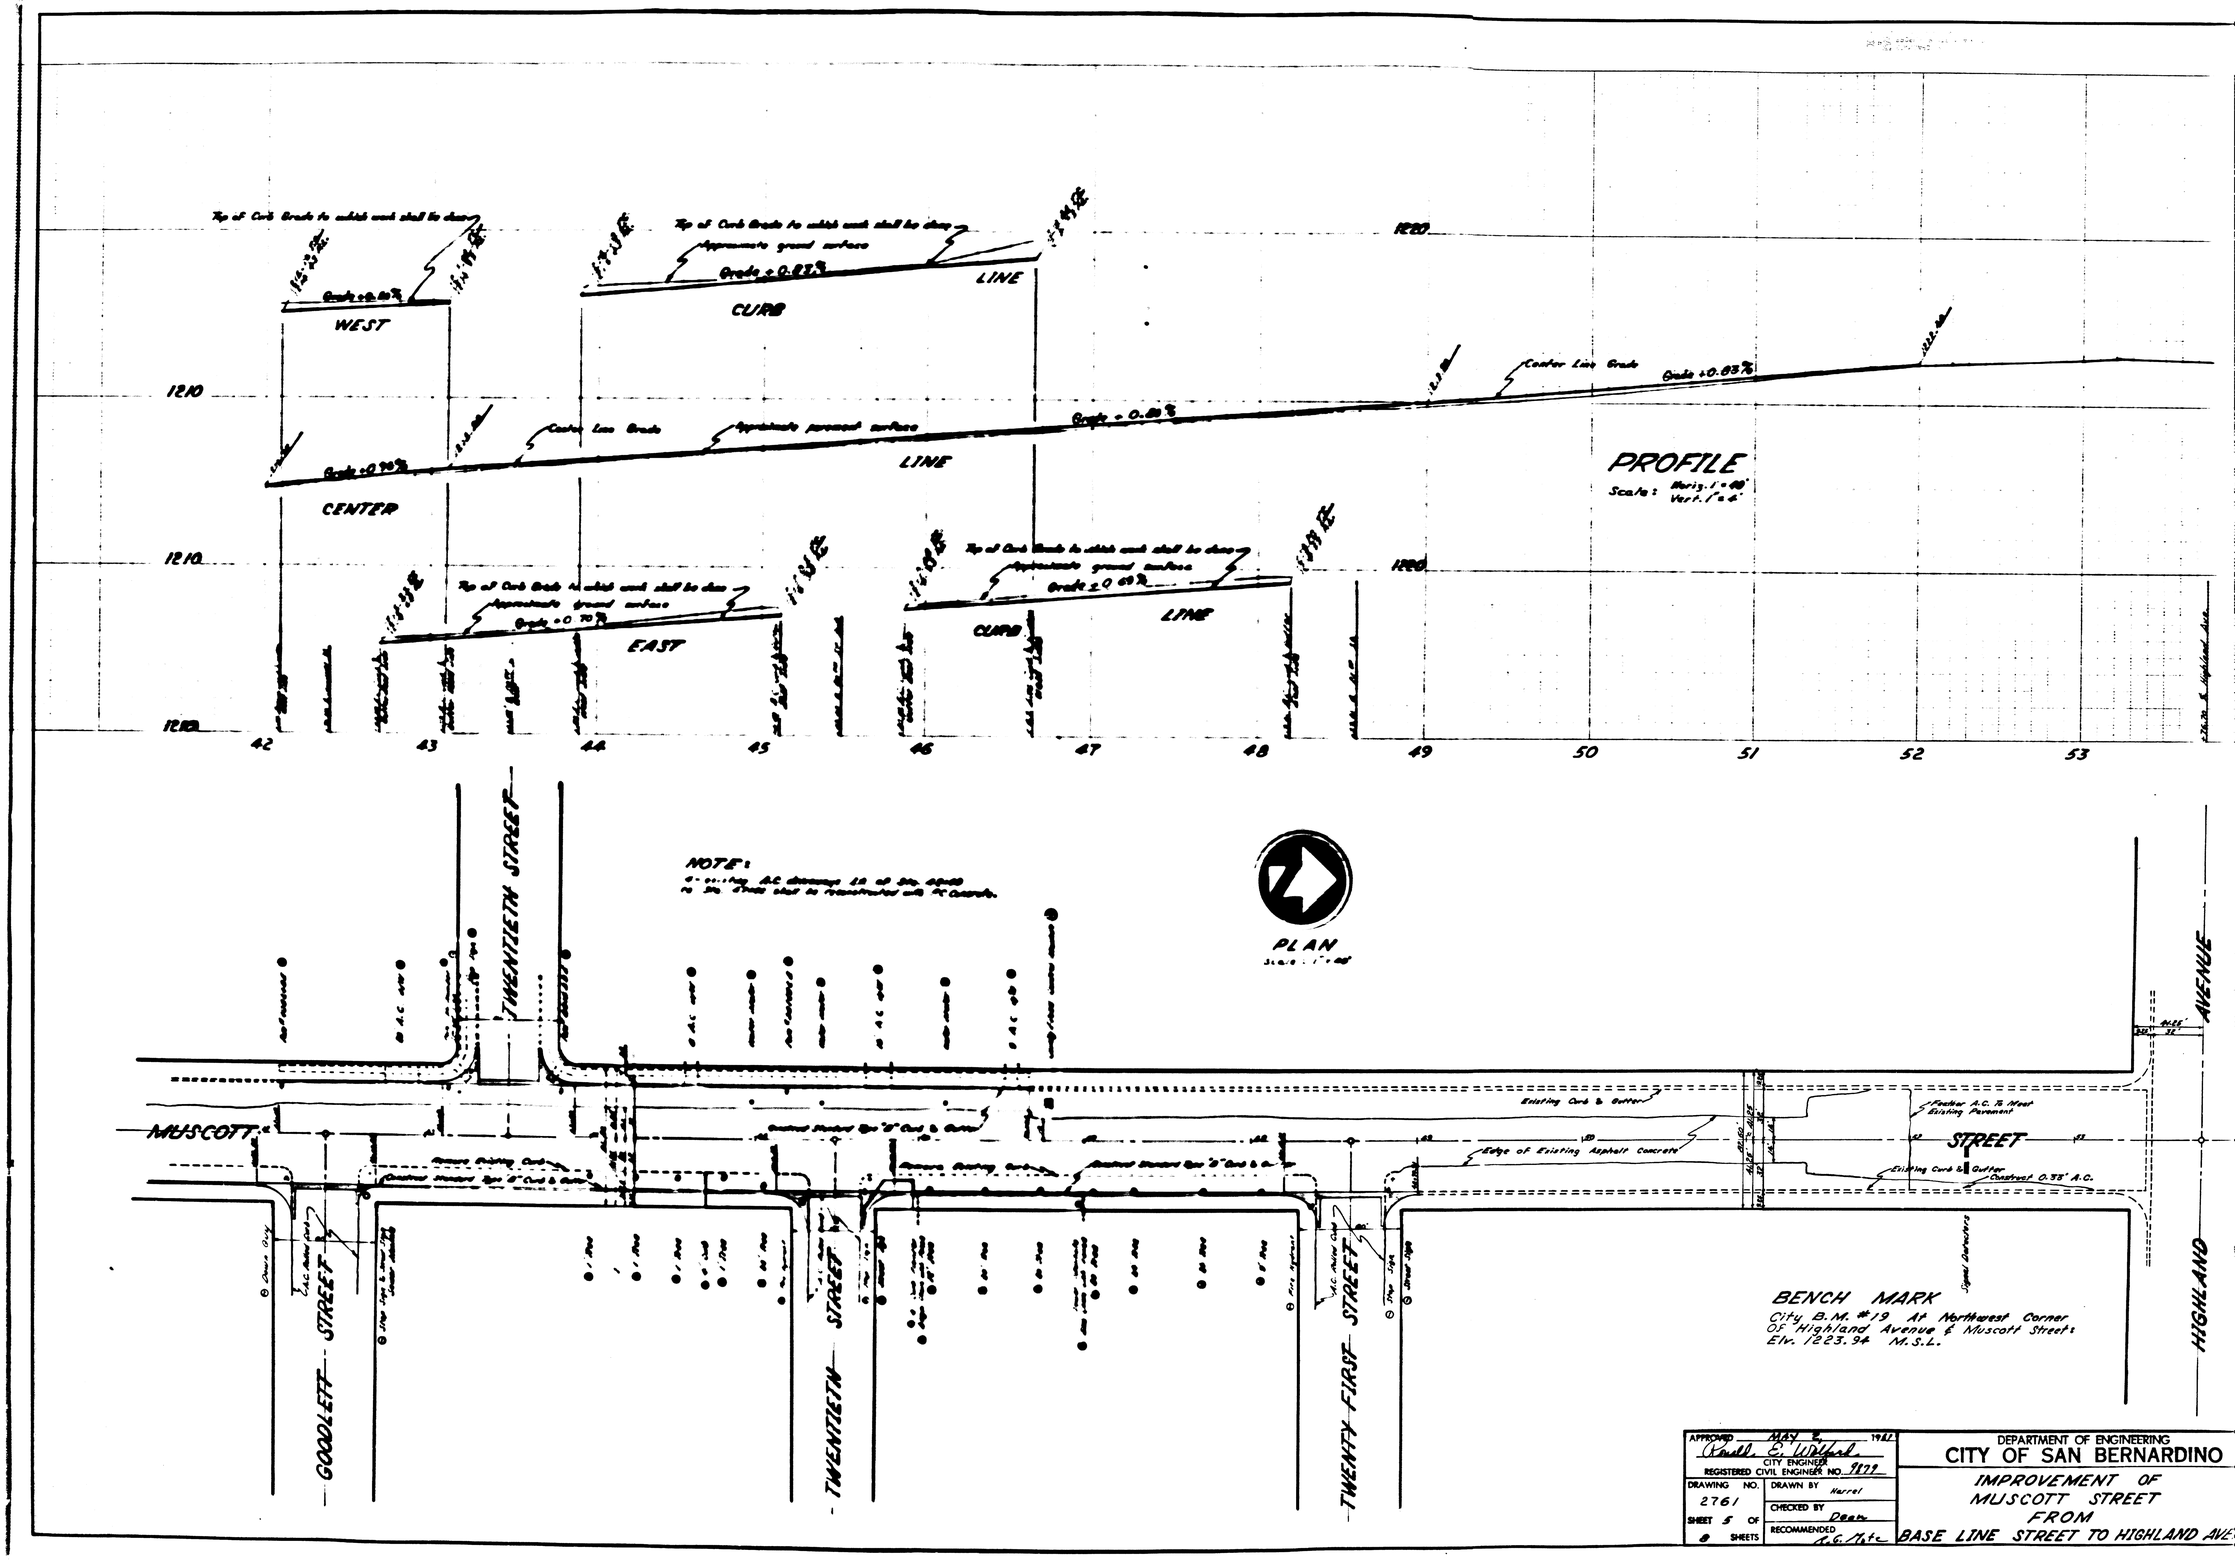
PROFILE
Scale: Horiz. 1" = 40' Vert. 1" = 4'
WEST
CURB
LINE
CENTER
LINE
EAST
CURB
LINE
Center Line Grade
Approximate pavement surface
Top of Curb Grade to which work shall be done
1220
1210
1200
42
43
44
45
46
47
48
49
50
51
52
53
PLAN
NOTE:
TWENTIETH STREET
MUSCOTT
STREET
GOODLETT STREET
TWENTIETH STREET
TWENTY-FIRST STREET
HIGHLAND AVENUE
Existing Curb & Gutter
Edge of Existing Asphalt Concrete
Feather A.C. To Meet Existing Pavement
Existing Curb & Gutter
Construct 0.35' A.C.
BENCH MARK
City B.M. #19 At Northwest Corner Of Highland Avenue & Muscott Street: Elv. 1223.94 M.S.L.
APPROVED MAY 2, 1961
CITY ENGINEER
REGISTERED CIVIL ENGINEER NO. 9879
DRAWING NO. 2761
SHEET 5 OF 8 SHEETS
DRAWN BY Harrel
CHECKED BY Dean
RECOMMENDED
DEPARTMENT OF ENGINEERING
CITY OF SAN BERNARDINO
IMPROVEMENT OF MUSCOTT STREET FROM BASE LINE STREET TO HIGHLAND AVE.

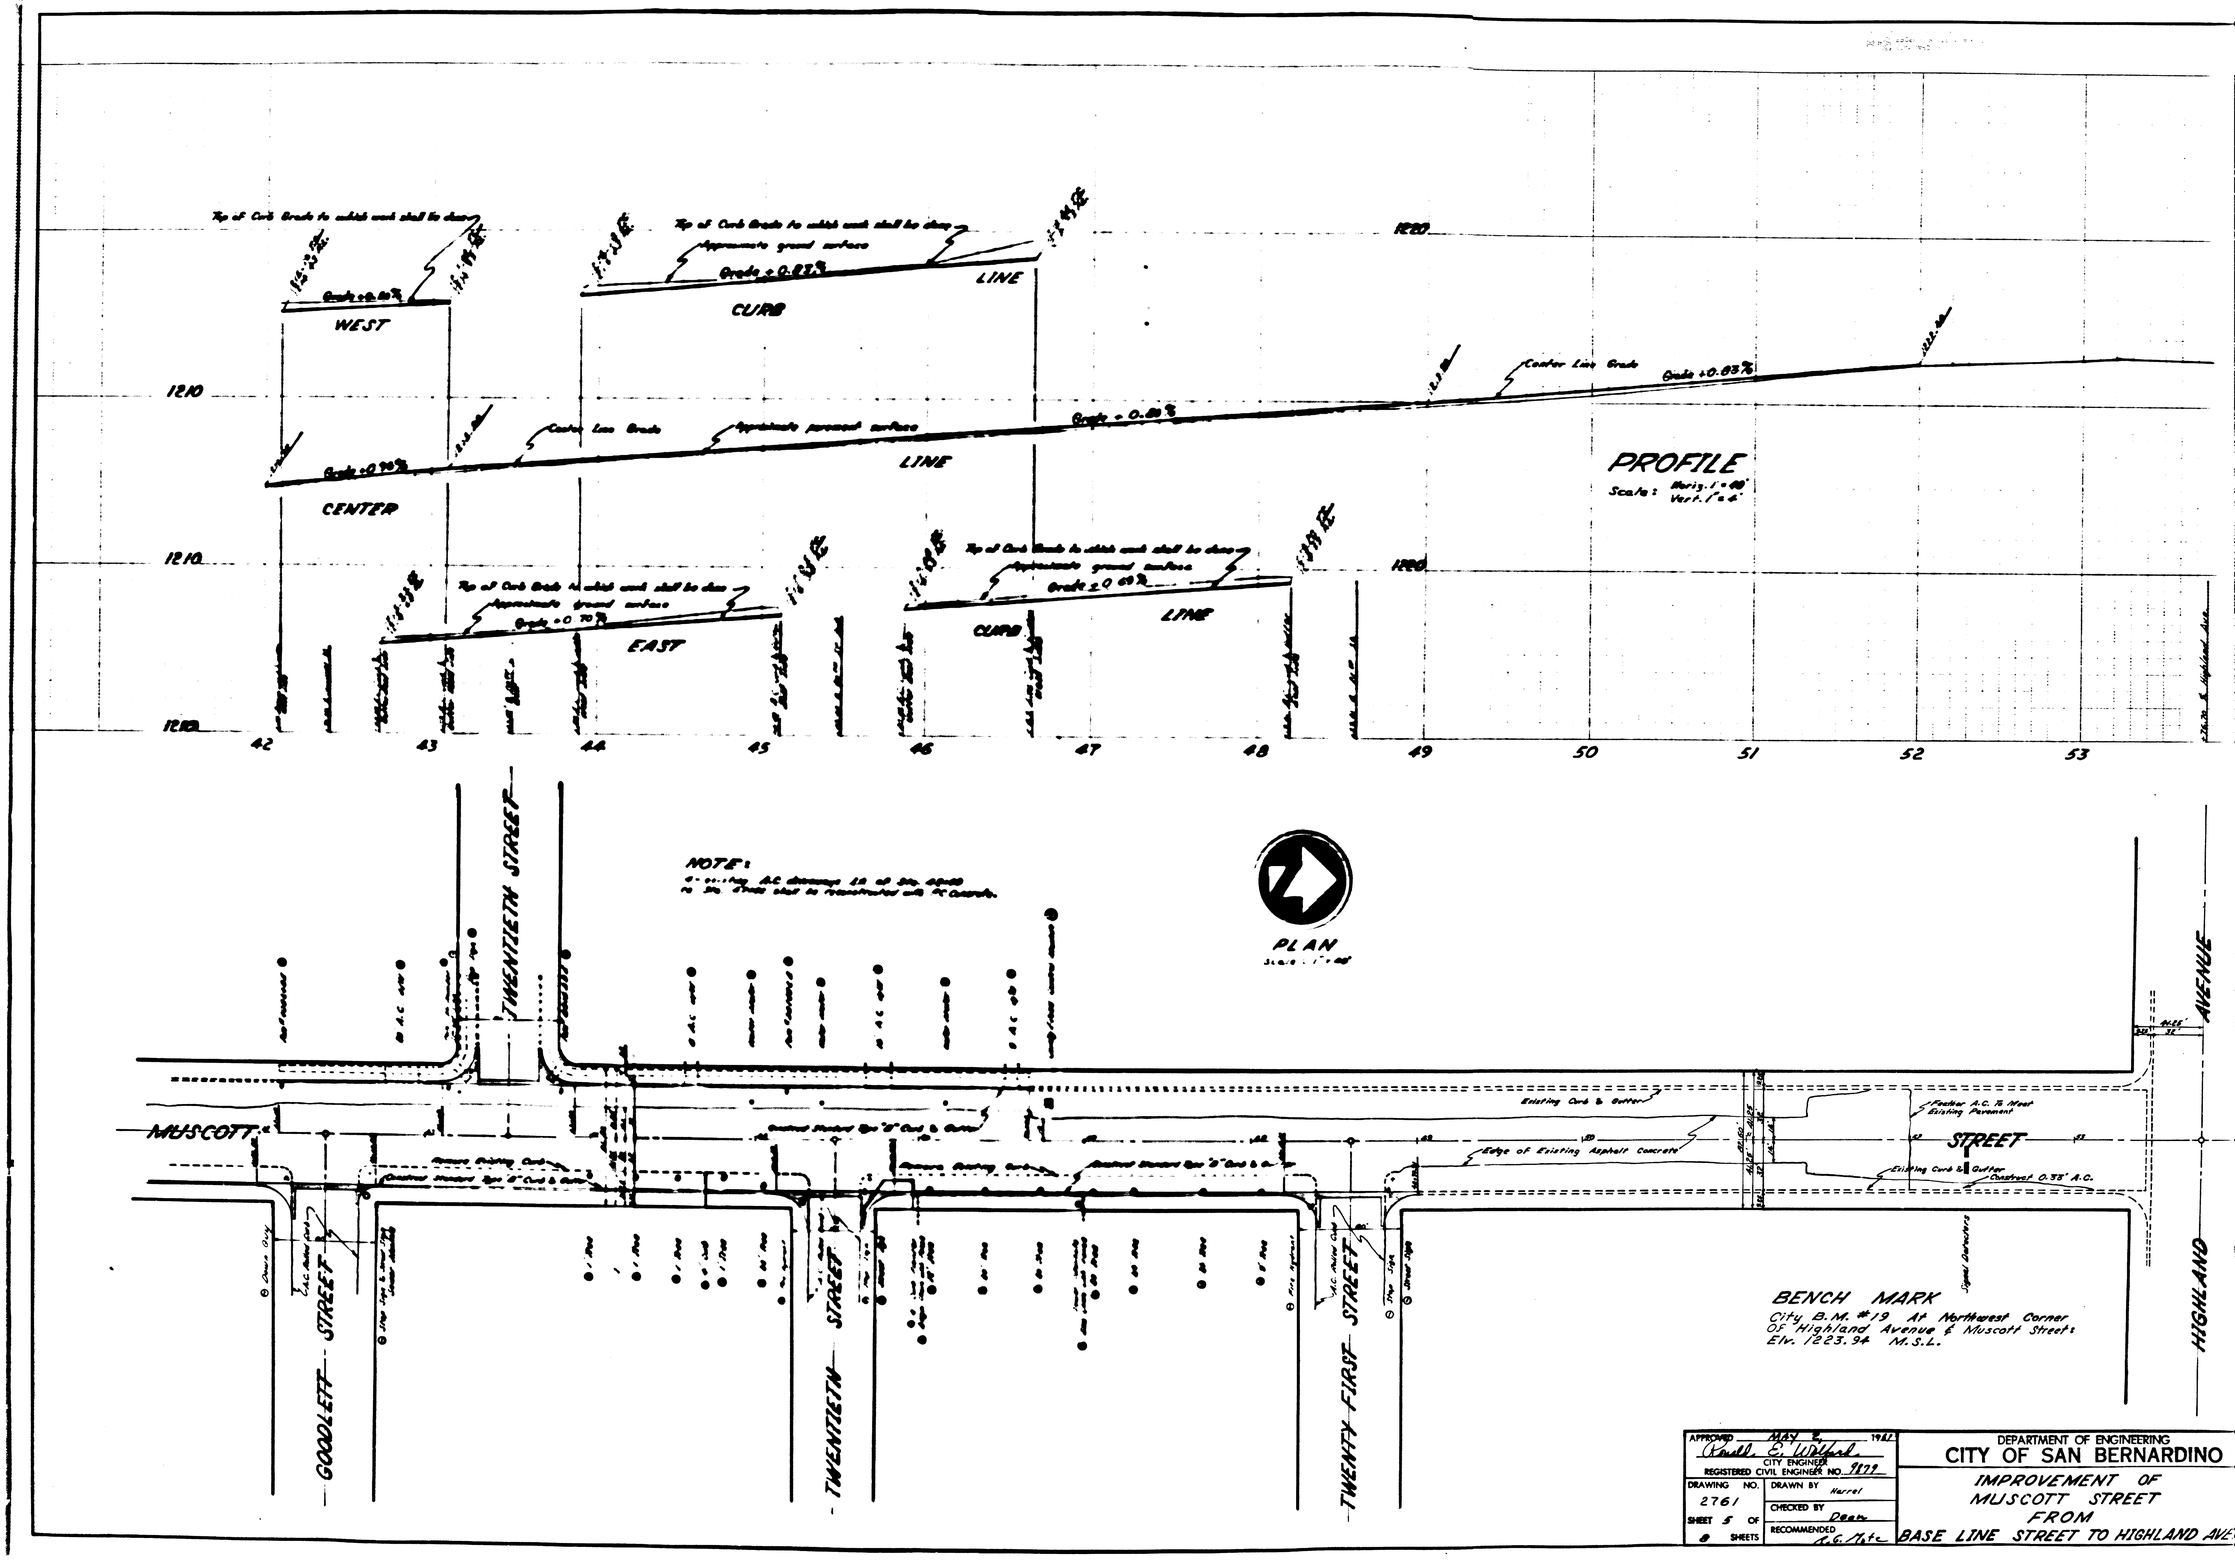
PROFILE
Scale: Horiz. 1" = 40' Vert. 1" = 4'
WEST
CURB
LINE
CENTER
LINE
EAST
CURB
LINE
Center Line Grade
Approximate pavement surface
Top of Curb Grade to which work shall be done
1220
1210
1200
42
43
44
45
46
47
48
49
50
51
52
53
PLAN
NOTE:
TWENTIETH STREET
MUSCOTT
STREET
GOODLETT STREET
TWENTIETH STREET
TWENTY-FIRST STREET
HIGHLAND AVENUE
Existing Curb & Gutter
Edge of Existing Asphalt Concrete
Feather A.C. To Meet Existing Pavement
Existing Curb & Gutter
Construct 0.35' A.C.
BENCH MARK
City B.M. #19 At Northwest Corner Of Highland Avenue & Muscott Street: Elv. 1223.94 M.S.L.
APPROVED MAY 2, 1961
CITY ENGINEER
REGISTERED CIVIL ENGINEER NO. 9879
DRAWING NO. 2761
SHEET 5 OF 8 SHEETS
DRAWN BY Harrel
CHECKED BY Dean
RECOMMENDED
DEPARTMENT OF ENGINEERING
CITY OF SAN BERNARDINO
IMPROVEMENT OF MUSCOTT STREET FROM BASE LINE STREET TO HIGHLAND AVE.