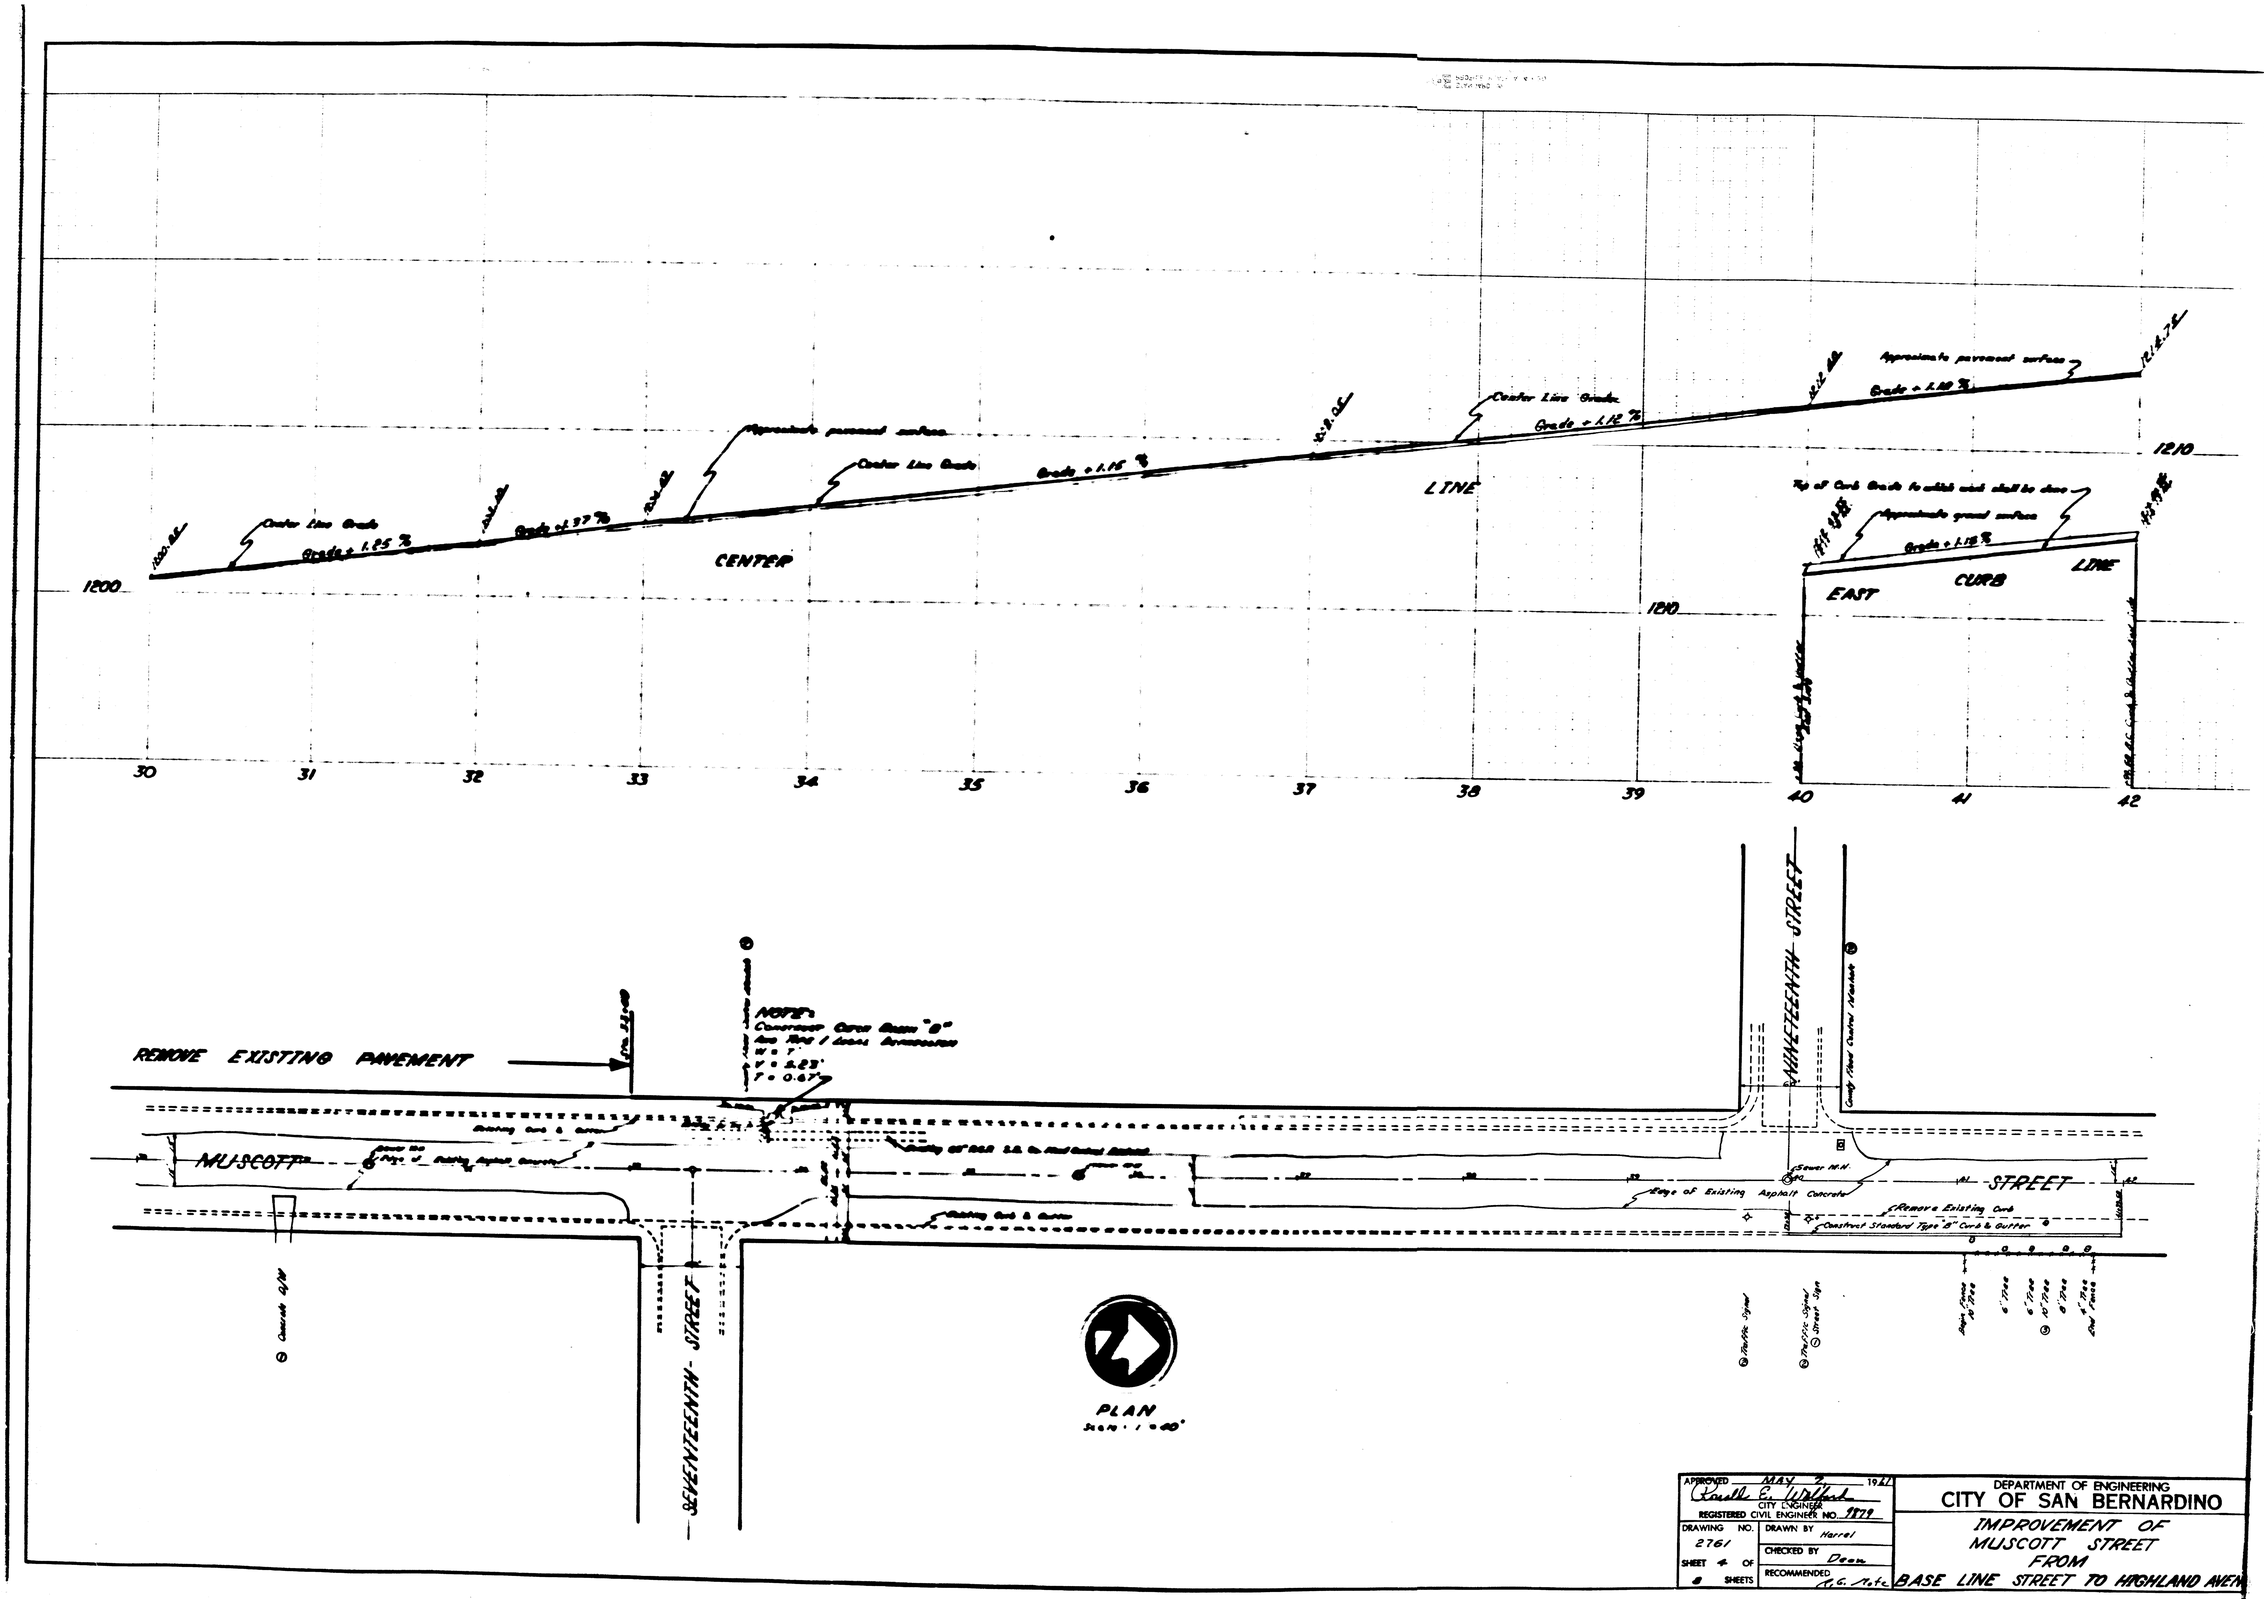

APPROVED MAY 2, 1961 — Roselle E. Wilfert, CITY ENGINEER — REGISTERED CIVIL ENGINEER NO. 8779		DEPARTMENT OF ENGINEERING CITY OF SAN BERNARDINO
DRAWING NO. 2761	DRAWN BY Harrel	IMPROVEMENT OF MUSCOTT STREET FROM
SHEET 4 OF 8 SHEETS	CHECKED BY Dean	BASE LINE STREET TO HIGHLAND AVEN
	RECOMMENDED A.G. Mitc	