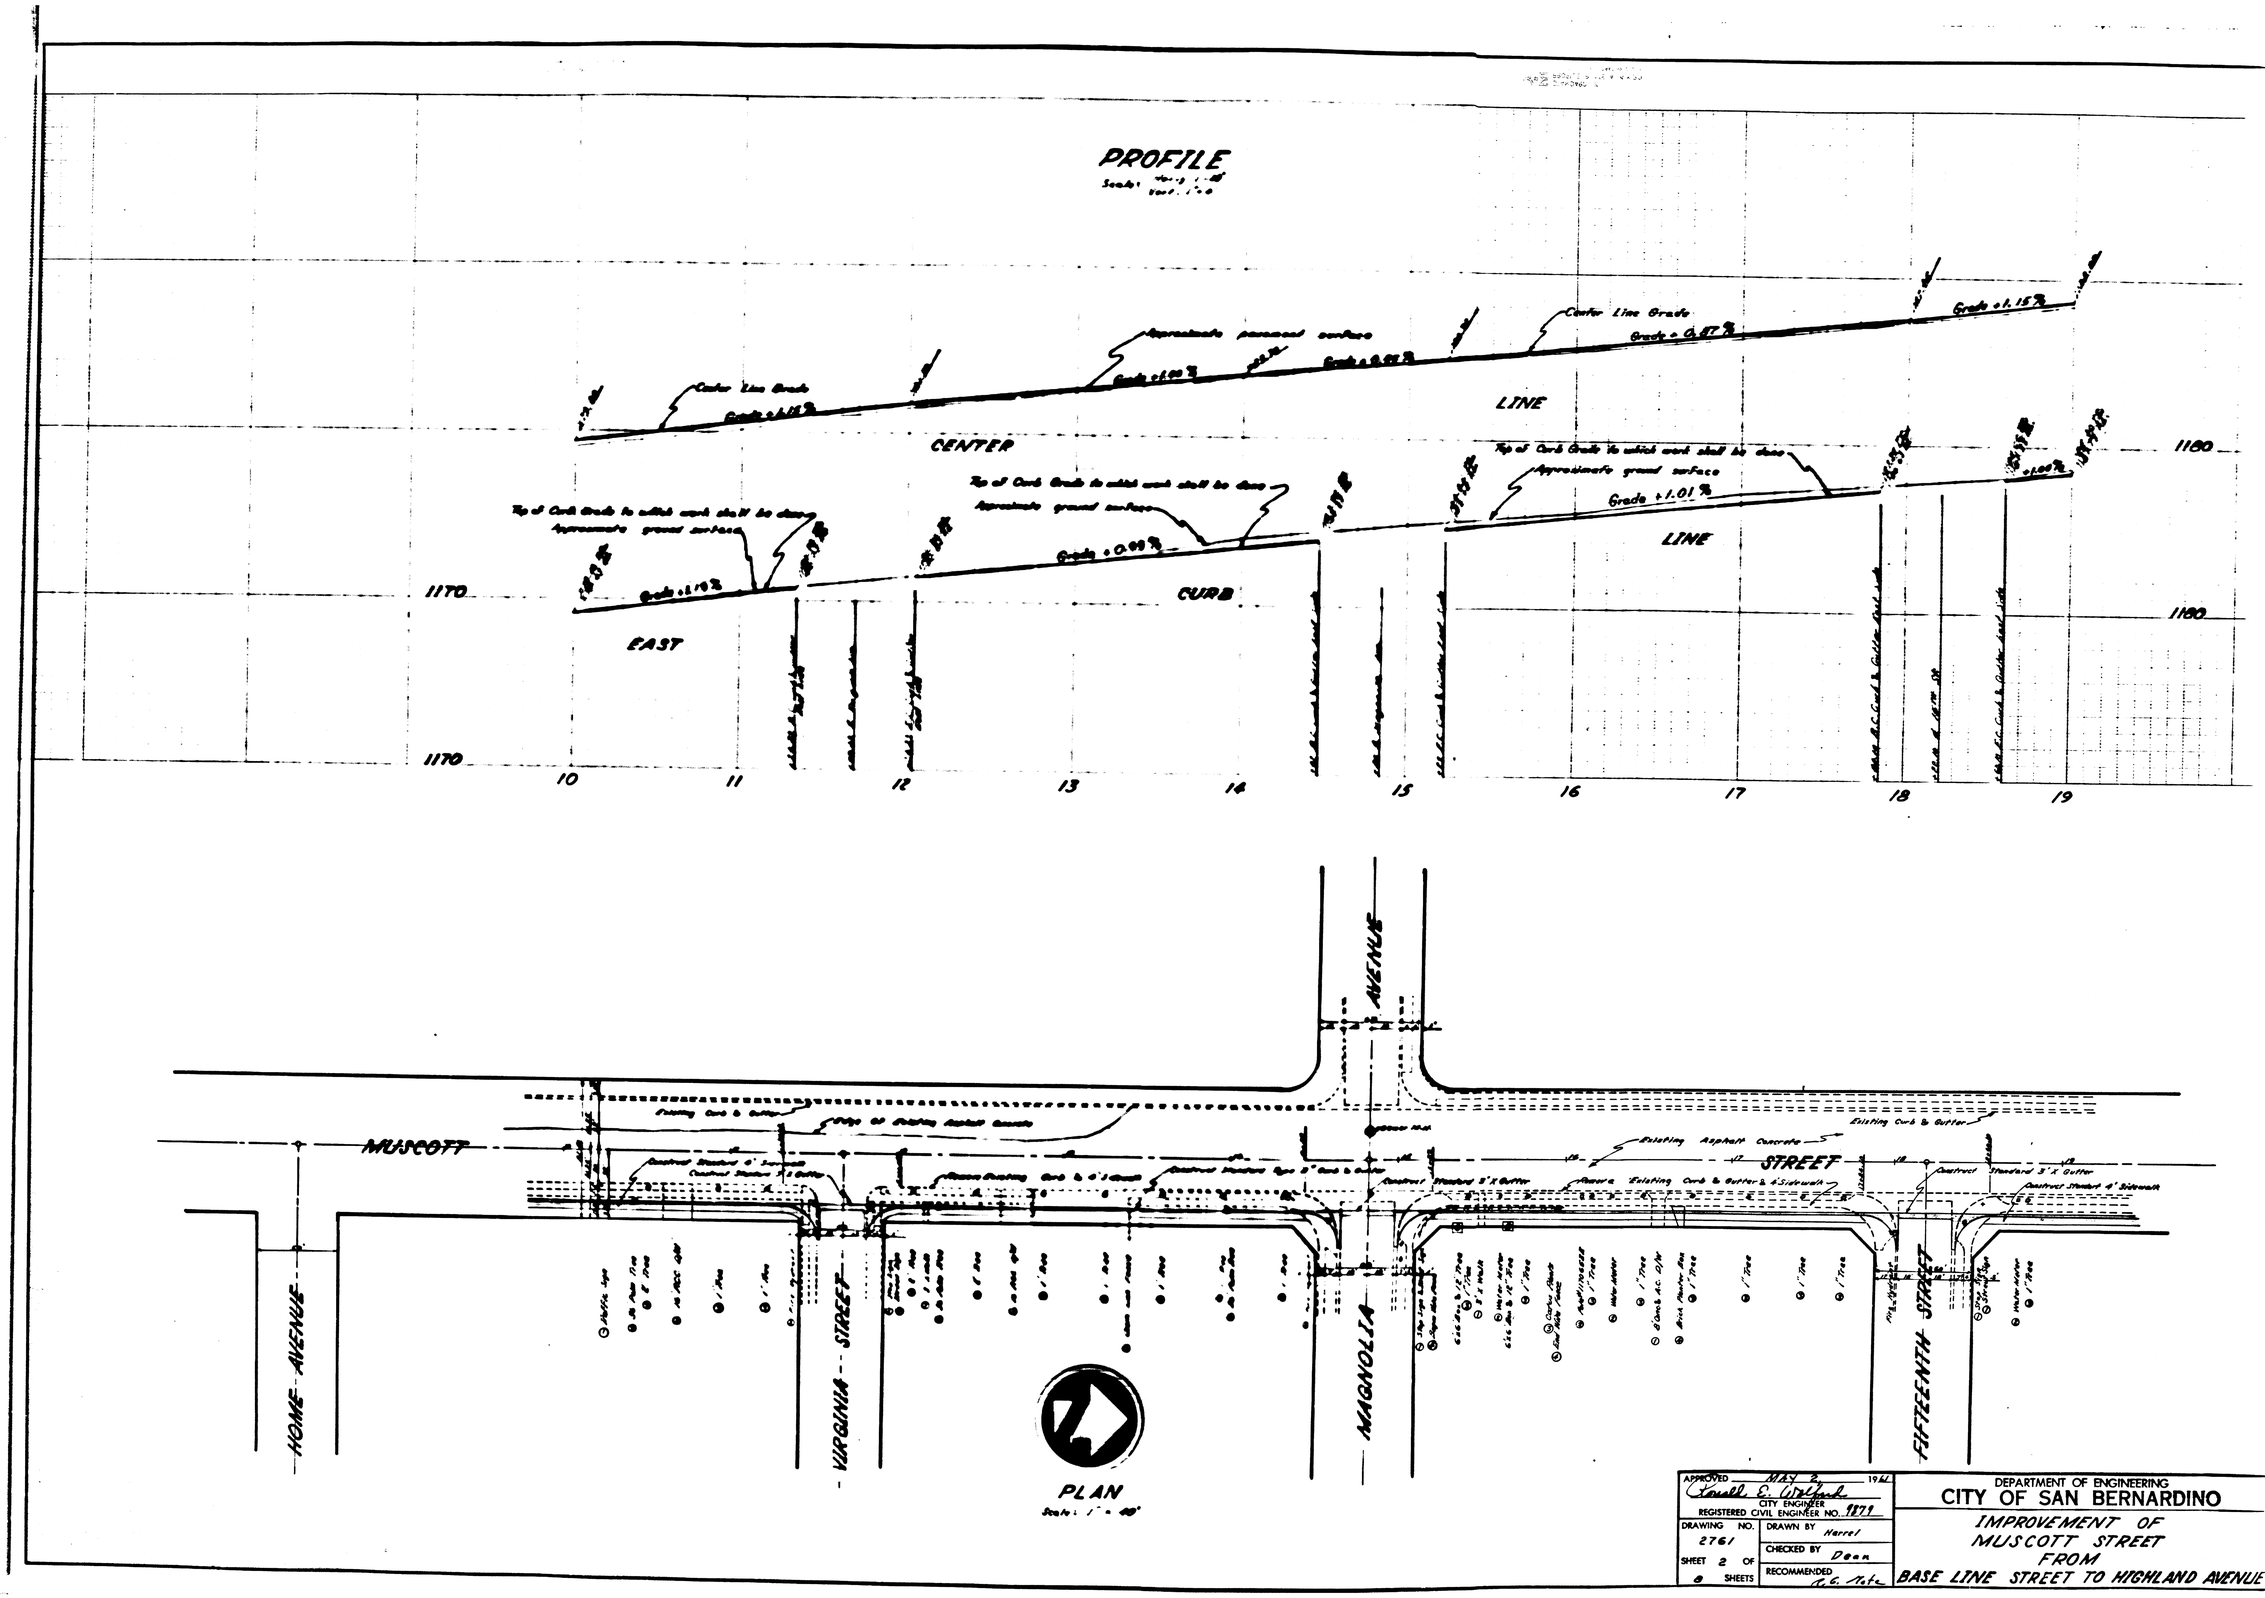

APPROVED MAY 2, 1962 Lowell E. Wolfard CITY ENGINEER REGISTERED CIVIL ENGINEER NO. 9871		DEPARTMENT OF ENGINEERING CITY OF SAN BERNARDINO
DRAWING NO. 2761	DRAWN BY Harrel	IMPROVEMENT OF MUSCOTT STREET FROM BASE LINE STREET TO HIGHLAND AVENUE
SHEET 2 OF 8 SHEETS	CHECKED BY Dean	
	RECOMMENDED R. G. Nute	