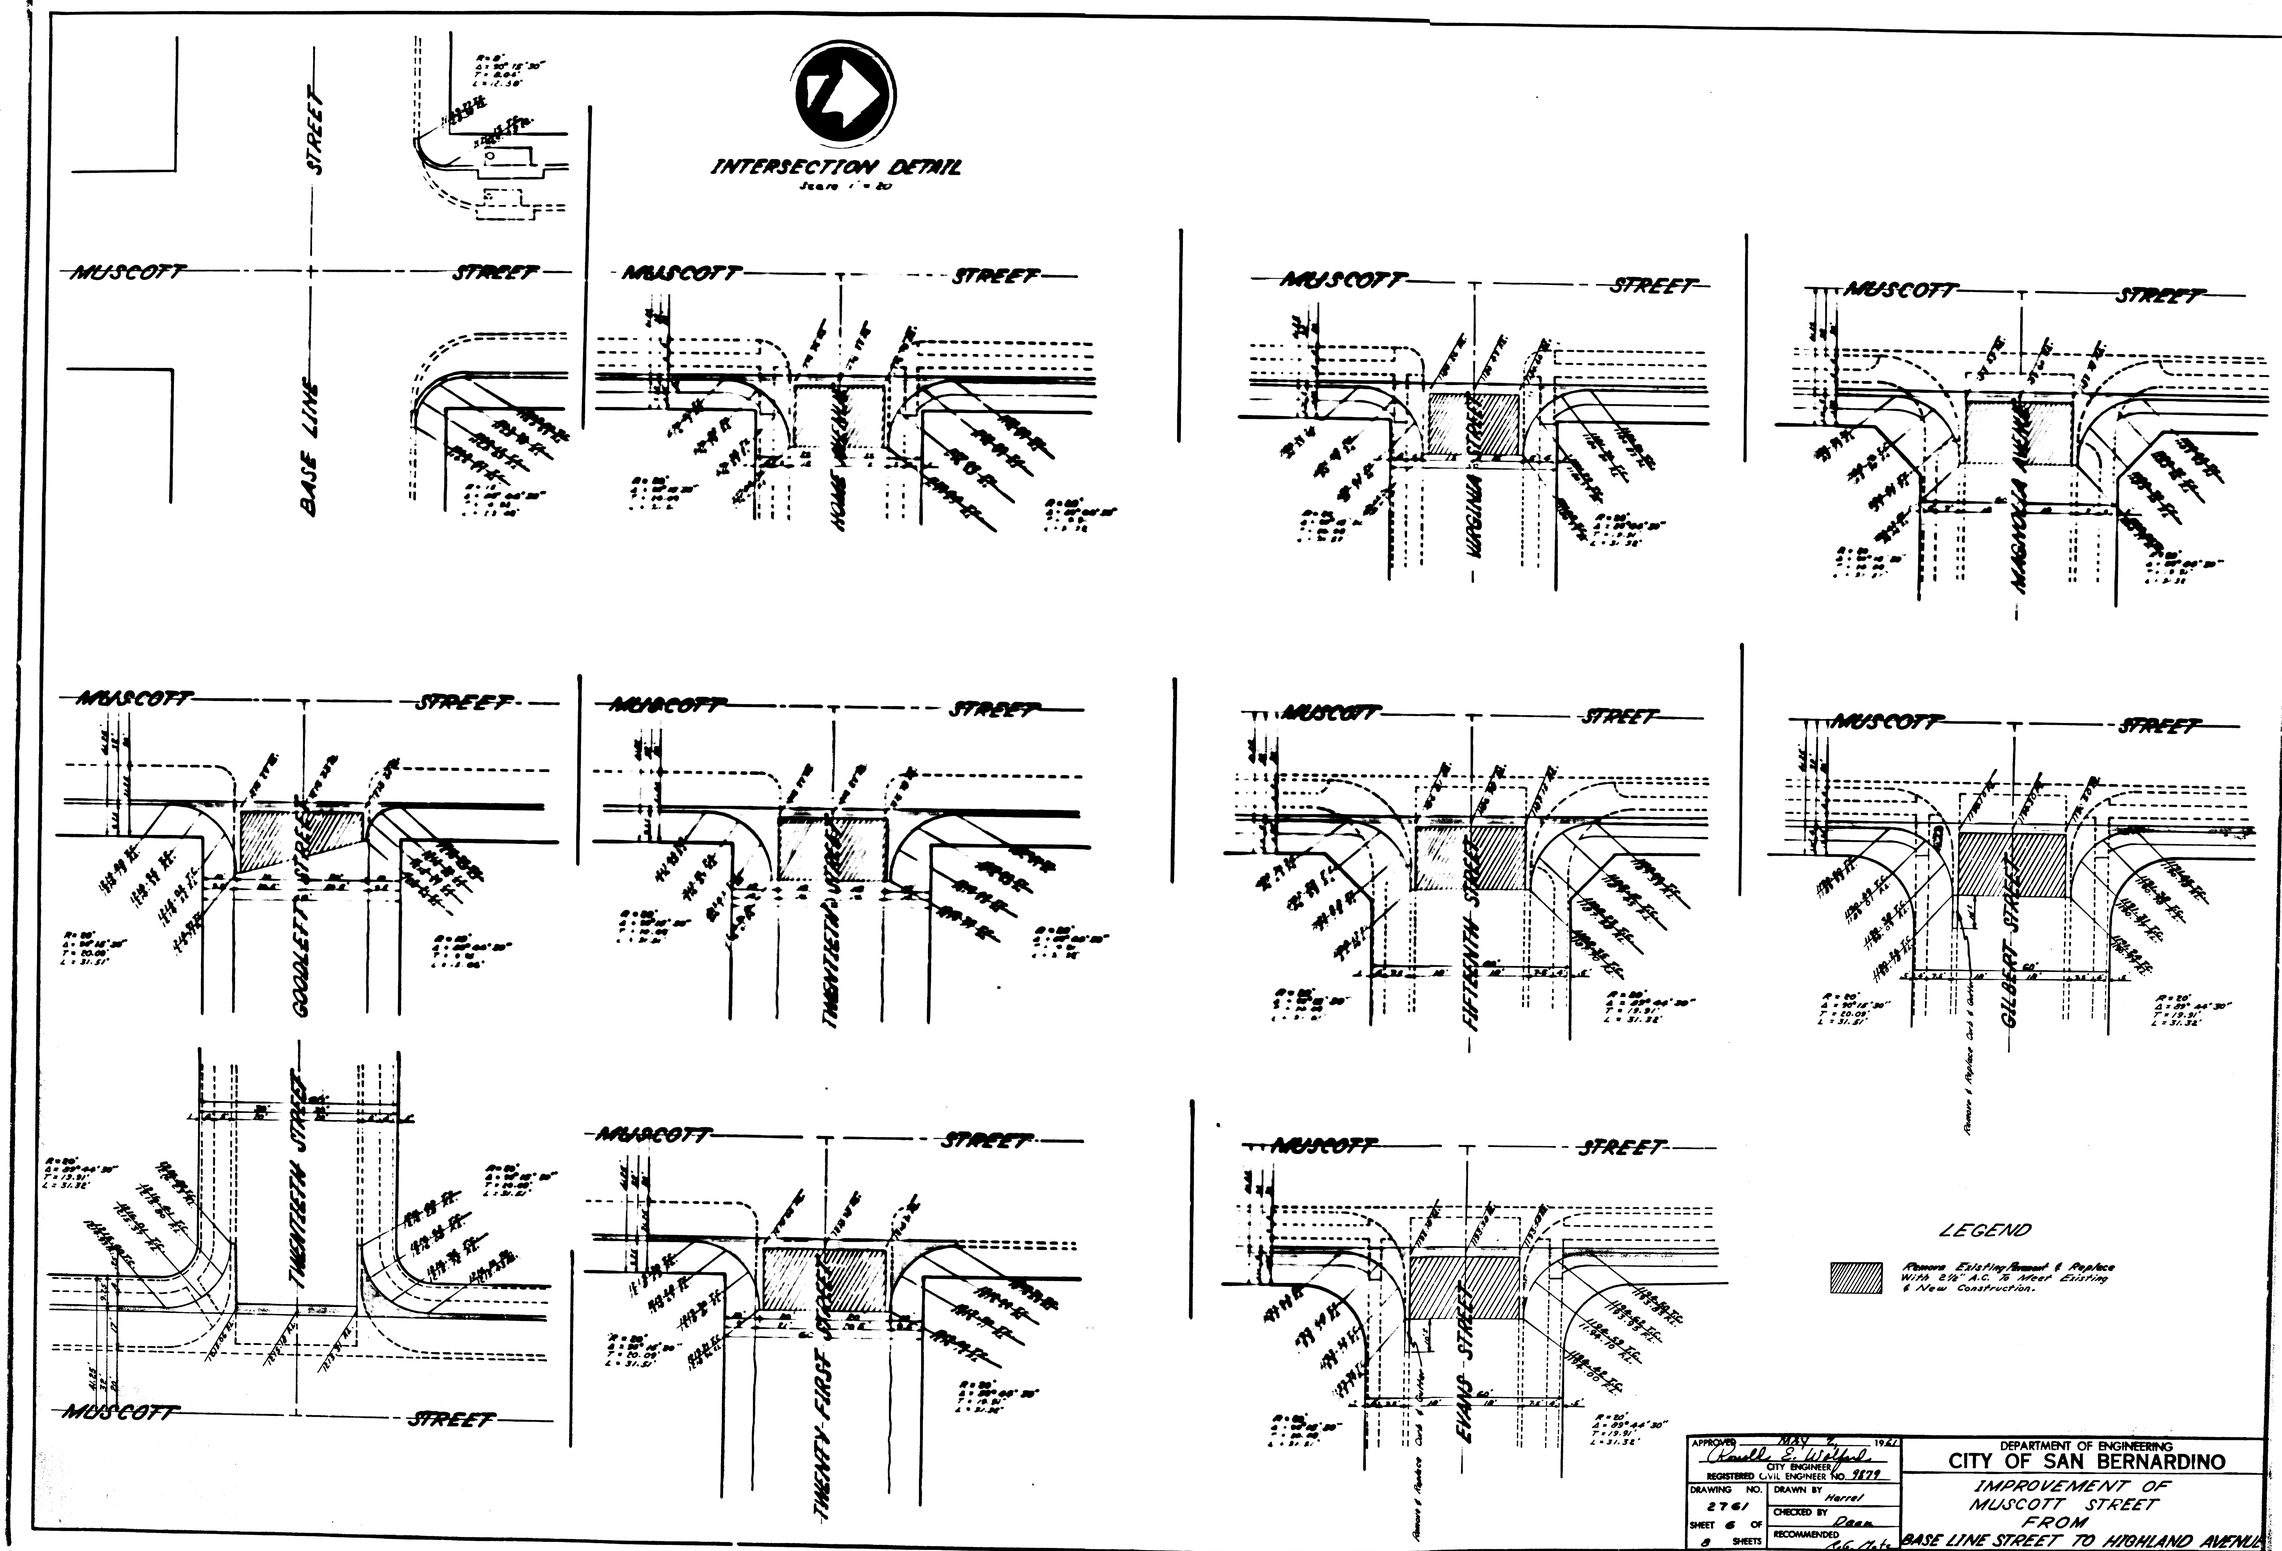

LEGEND

Remove Existing Pavement & Replace With 2½" A.C. To Meet Existing & New Construction.

APPROVED MAY 2, 1962 Ronald E. Wilhelm CITY ENGINEER REGISTERED CIVIL ENGINEER NO. 9829		DEPARTMENT OF ENGINEERING CITY OF SAN BERNARDINO
DRAWING NO. 2761	DRAWN BY Harrel	IMPROVEMENT OF MUSCOTT STREET FROM
SHEET 6 OF 8 SHEETS	CHECKED BY Dean	BASE LINE STREET TO HIGHLAND AVENUE
	RECOMMENDED Robert Hale	

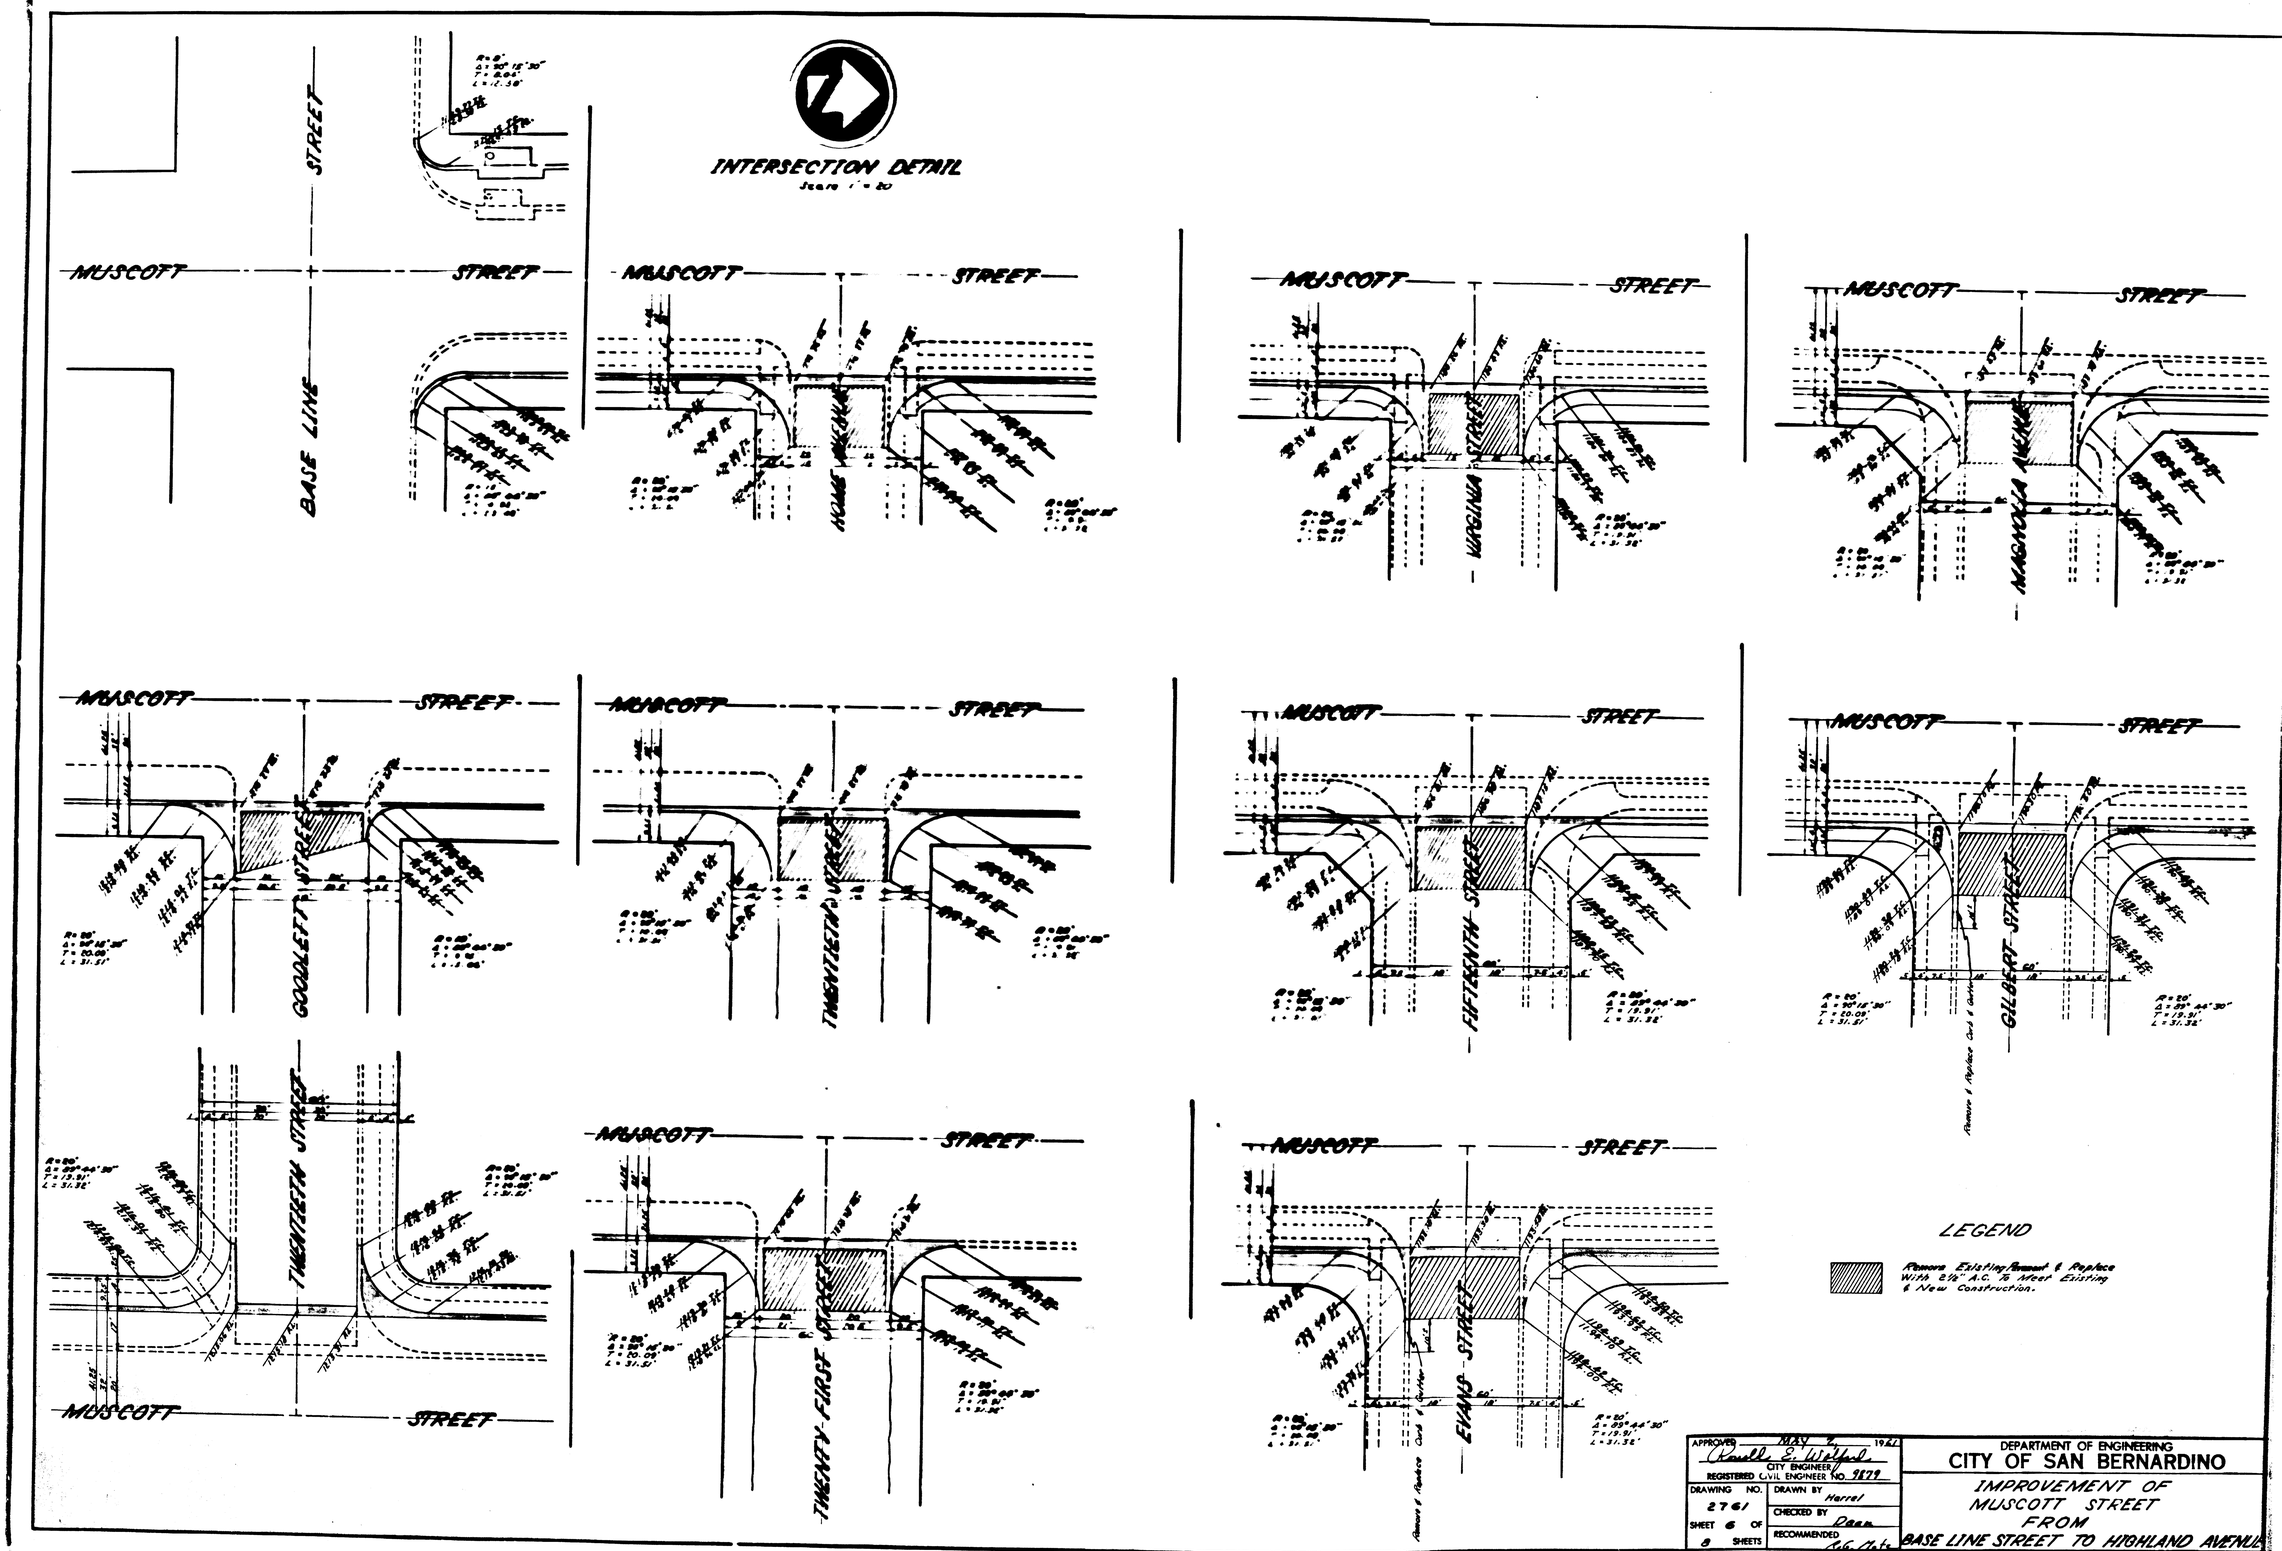

LEGEND

Remove Existing Pavement & Replace With 2½" A.C. To Meet Existing & New Construction.

APPROVED MAY 2, 1962 Ronald E. Wilhelm CITY ENGINEER REGISTERED CIVIL ENGINEER NO. 9829		DEPARTMENT OF ENGINEERING CITY OF SAN BERNARDINO
DRAWING NO. 2761	DRAWN BY Harrel	IMPROVEMENT OF MUSCOTT STREET FROM
SHEET 6 OF 8 SHEETS	CHECKED BY Dean	BASE LINE STREET TO HIGHLAND AVENUE
	RECOMMENDED Robert Hale	