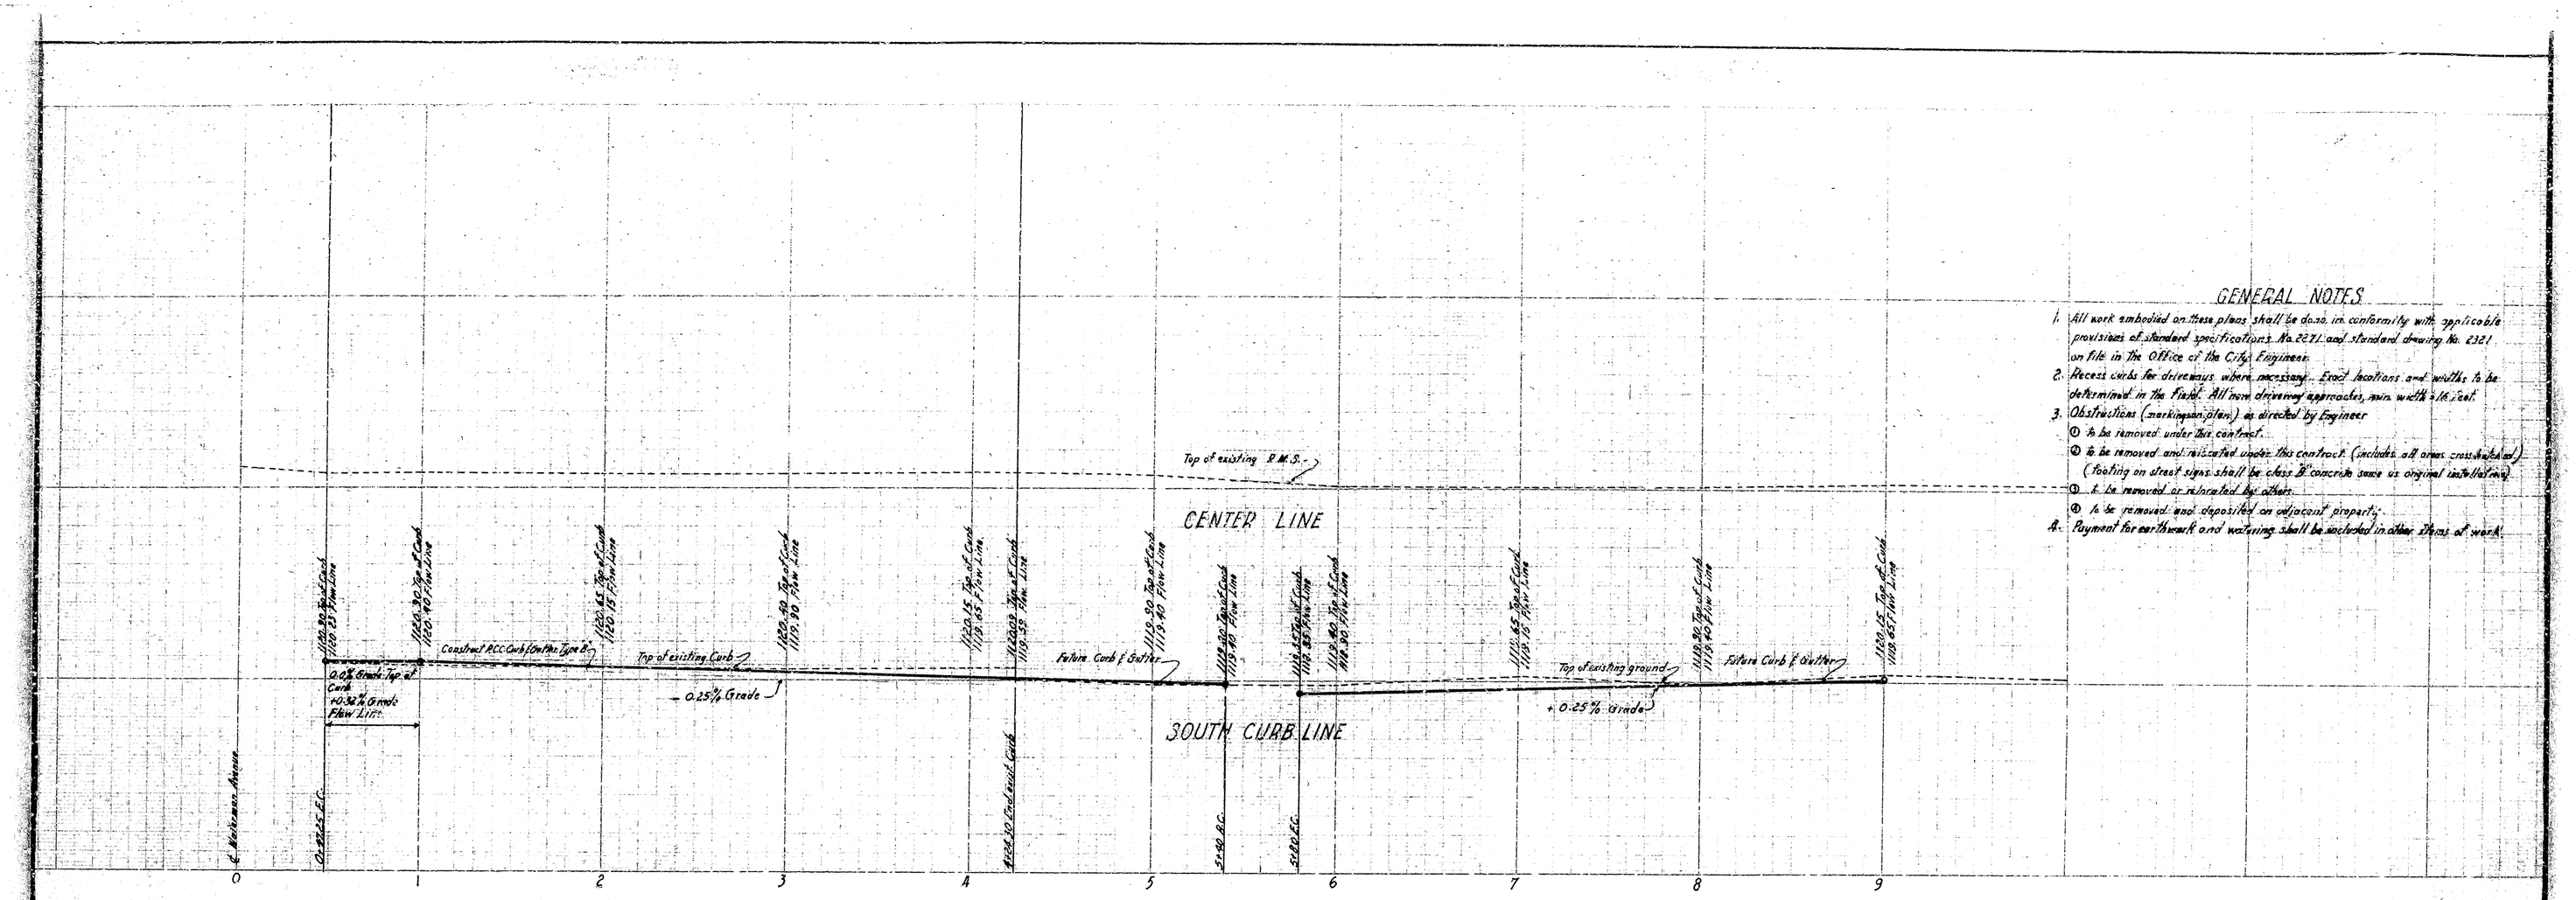

GENERAL NOTES

1. All work embodied on these plans shall be done in conformity with applicable provisions of standard specifications No. 2271 and standard drawing No. 2321 on file in the Office of the City Engineer.
2. Recess curbs for driveways where necessary. Exact locations and widths to be determined in the field. All new driveway approaches, min. width 16 feet.
3. Obstructions (markingson plan) as directed by Engineer
   ① to be removed under this contract.
   ② to be removed and reinstated under this contract. (includes all areas cross-hatched) (footing on street signs shall be class "B" concrete same as original installation)
   ③ to be removed or relocated by others.
   ④ to be removed and deposited on adjacent property.
4. Payment for earthwork and watering shall be included in other items of work.

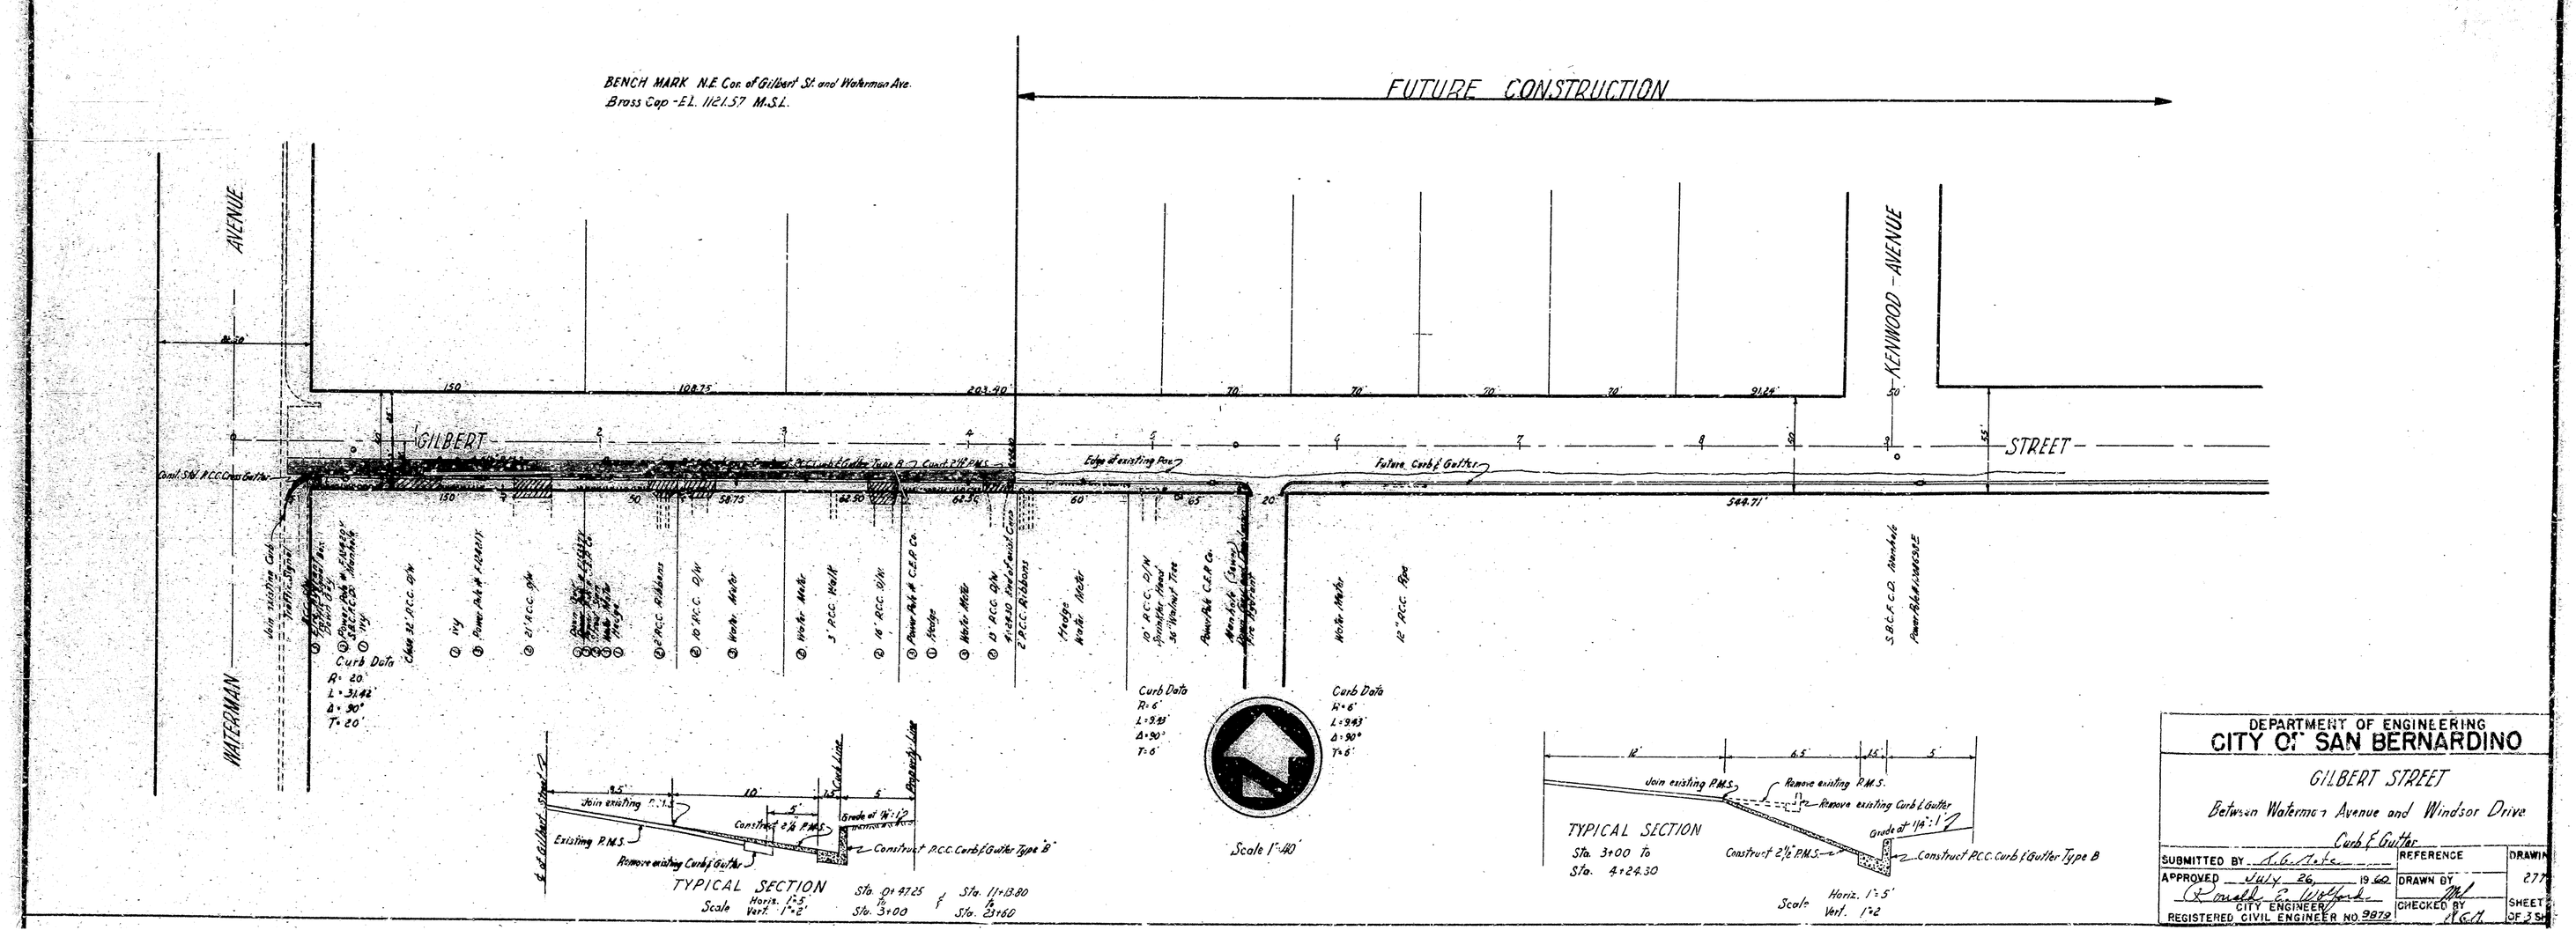

DEPARTMENT OF ENGINEERING
CITY OF SAN BERNARDINO

GILBERT STREET

Between Waterman Avenue and Windsor Drive

Curb & Gutter

SUBMITTED BY R.G. Hale	REFERENCE	DRAWING
APPROVED July 26, 1960	DRAWN BY	277
Ronald E. Wolfe CITY ENGINEER	CHECKED BY R.G.H.	SHEET OF 3 SH
REGISTERED CIVIL ENGINEER NO. 9879		