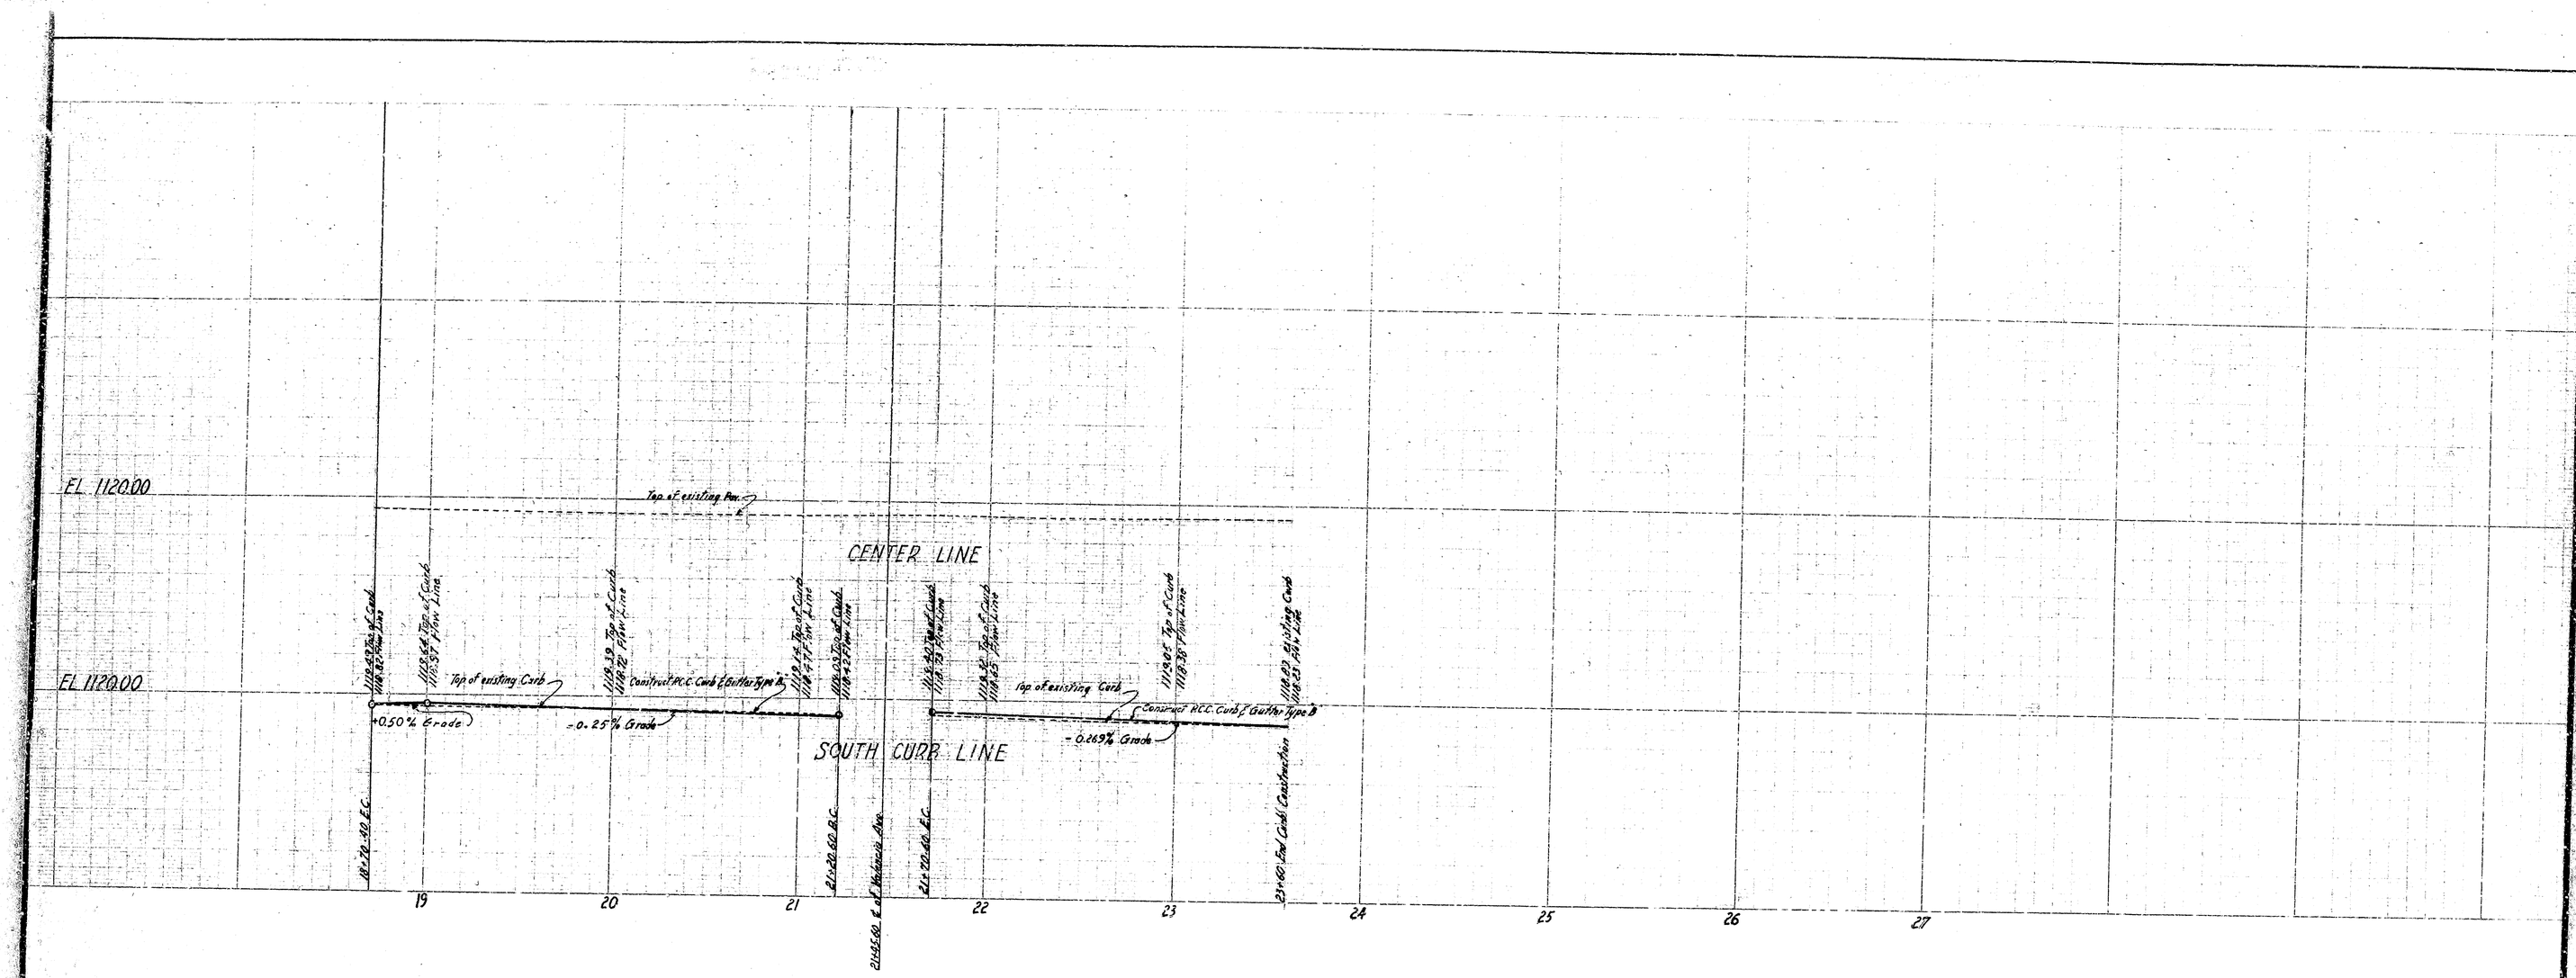

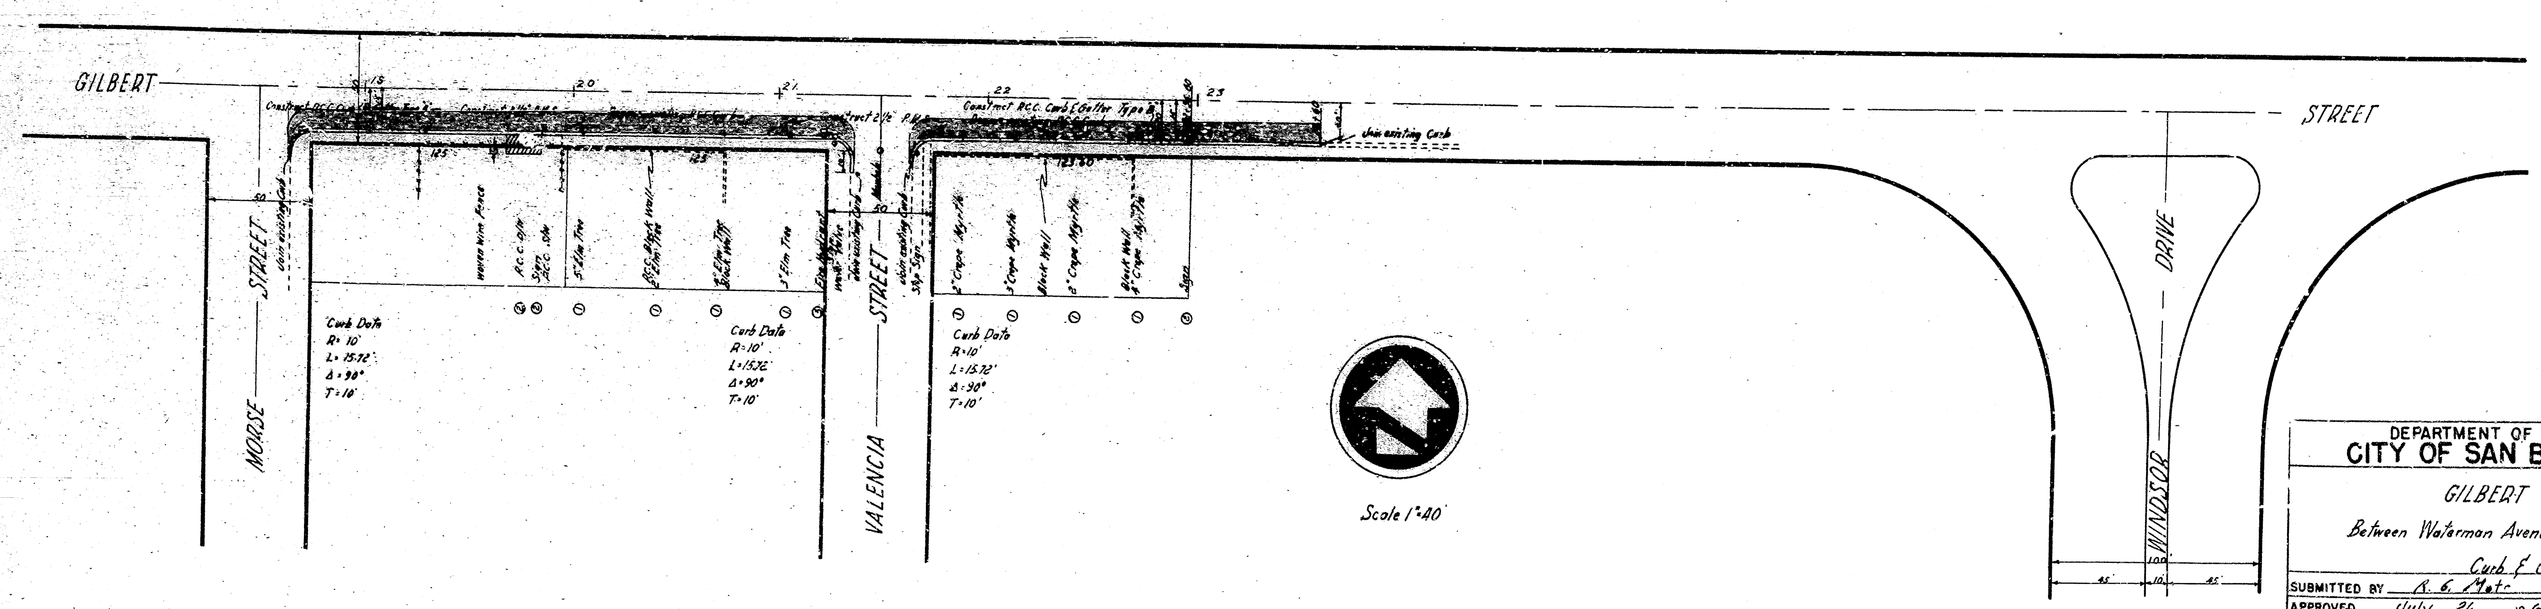

DEPARTMENT OF ENGINEERING
CITY OF SAN BERNARDINO

GILBERT STREET

Between Waterman Avenue and Windsor Drive

Curb & Gutter

SUBMITTED BY R. G. Metz	REFERENCE	DRAWING
APPROVED July 24, 1960	DRAWN BY	27
Ronald E. Wilford	CHECKED BY	SHEET
CITY ENGINEER		