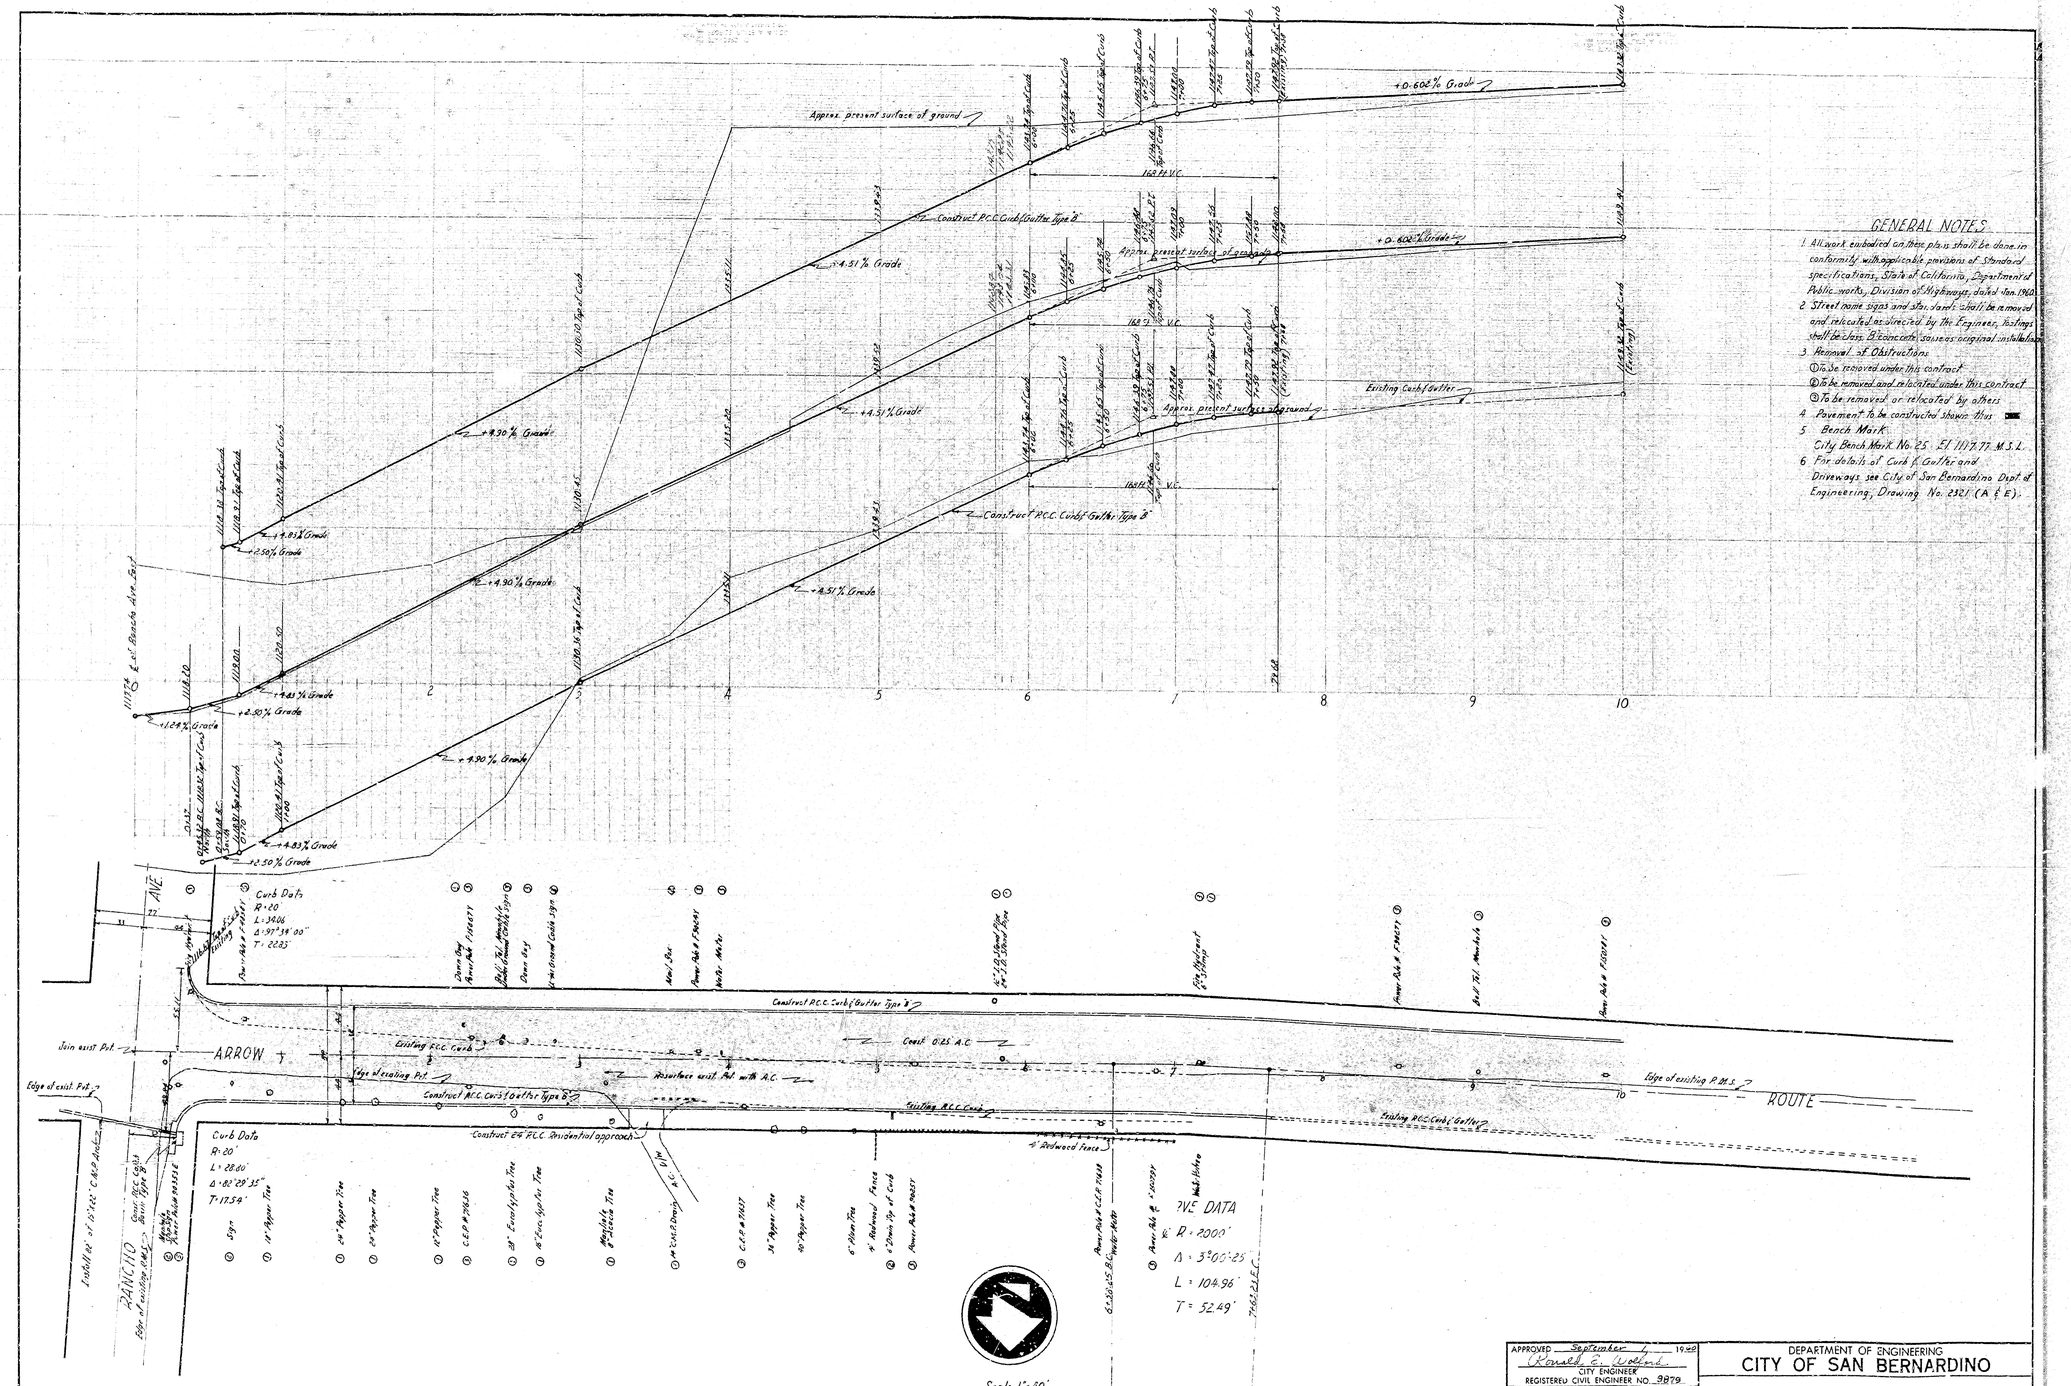

GENERAL NOTES

1. All work embodied on these plans shall be done in conformity with applicable provisions of Standard Specifications, State of California, Department of Public works, Division of Highways, dated Jan. 1960.
2. Street name signs and stop, speed shall be removed and relocated as directed by the Engineer, footings shall be class B concrete, sources original installation.
3. Removal of Obstructions
   - ① To be removed under this contract
   - ② To be removed and relocated under this contract
   - ③ To be removed or relocated by others
4. Pavement to be constructed shown thus ▬
5. Bench Mark
   City Bench Mark No. 25 El. 1117.77 M.S.L.
6. For details of Curb & Gutter and Driveways see City of San Bernardino Dept. of Engineering, Drawing No. 0321 (A & E).

CURVE DATA

R = 2000'
Δ = 3°00'05"
L = 104.96'
T = 52.49'

APPROVED September 1, 1960 Ronald E. Noland CITY ENGINEER REGISTERED CIVIL ENGINEER NO. 9879		DEPARTMENT OF ENGINEERING CITY OF SAN BERNARDINO
DRAWING NO. 2781	DRAWN BY	ARROW ROUTE
SHEET 1 OF 2 SHEETS	CHECKED BY	BETWEEN RANCHO AVENUE AND A POINT APPROXIMATELY 1000 FT. WEST
	RECOMMENDED K.G.T.	WIDENING

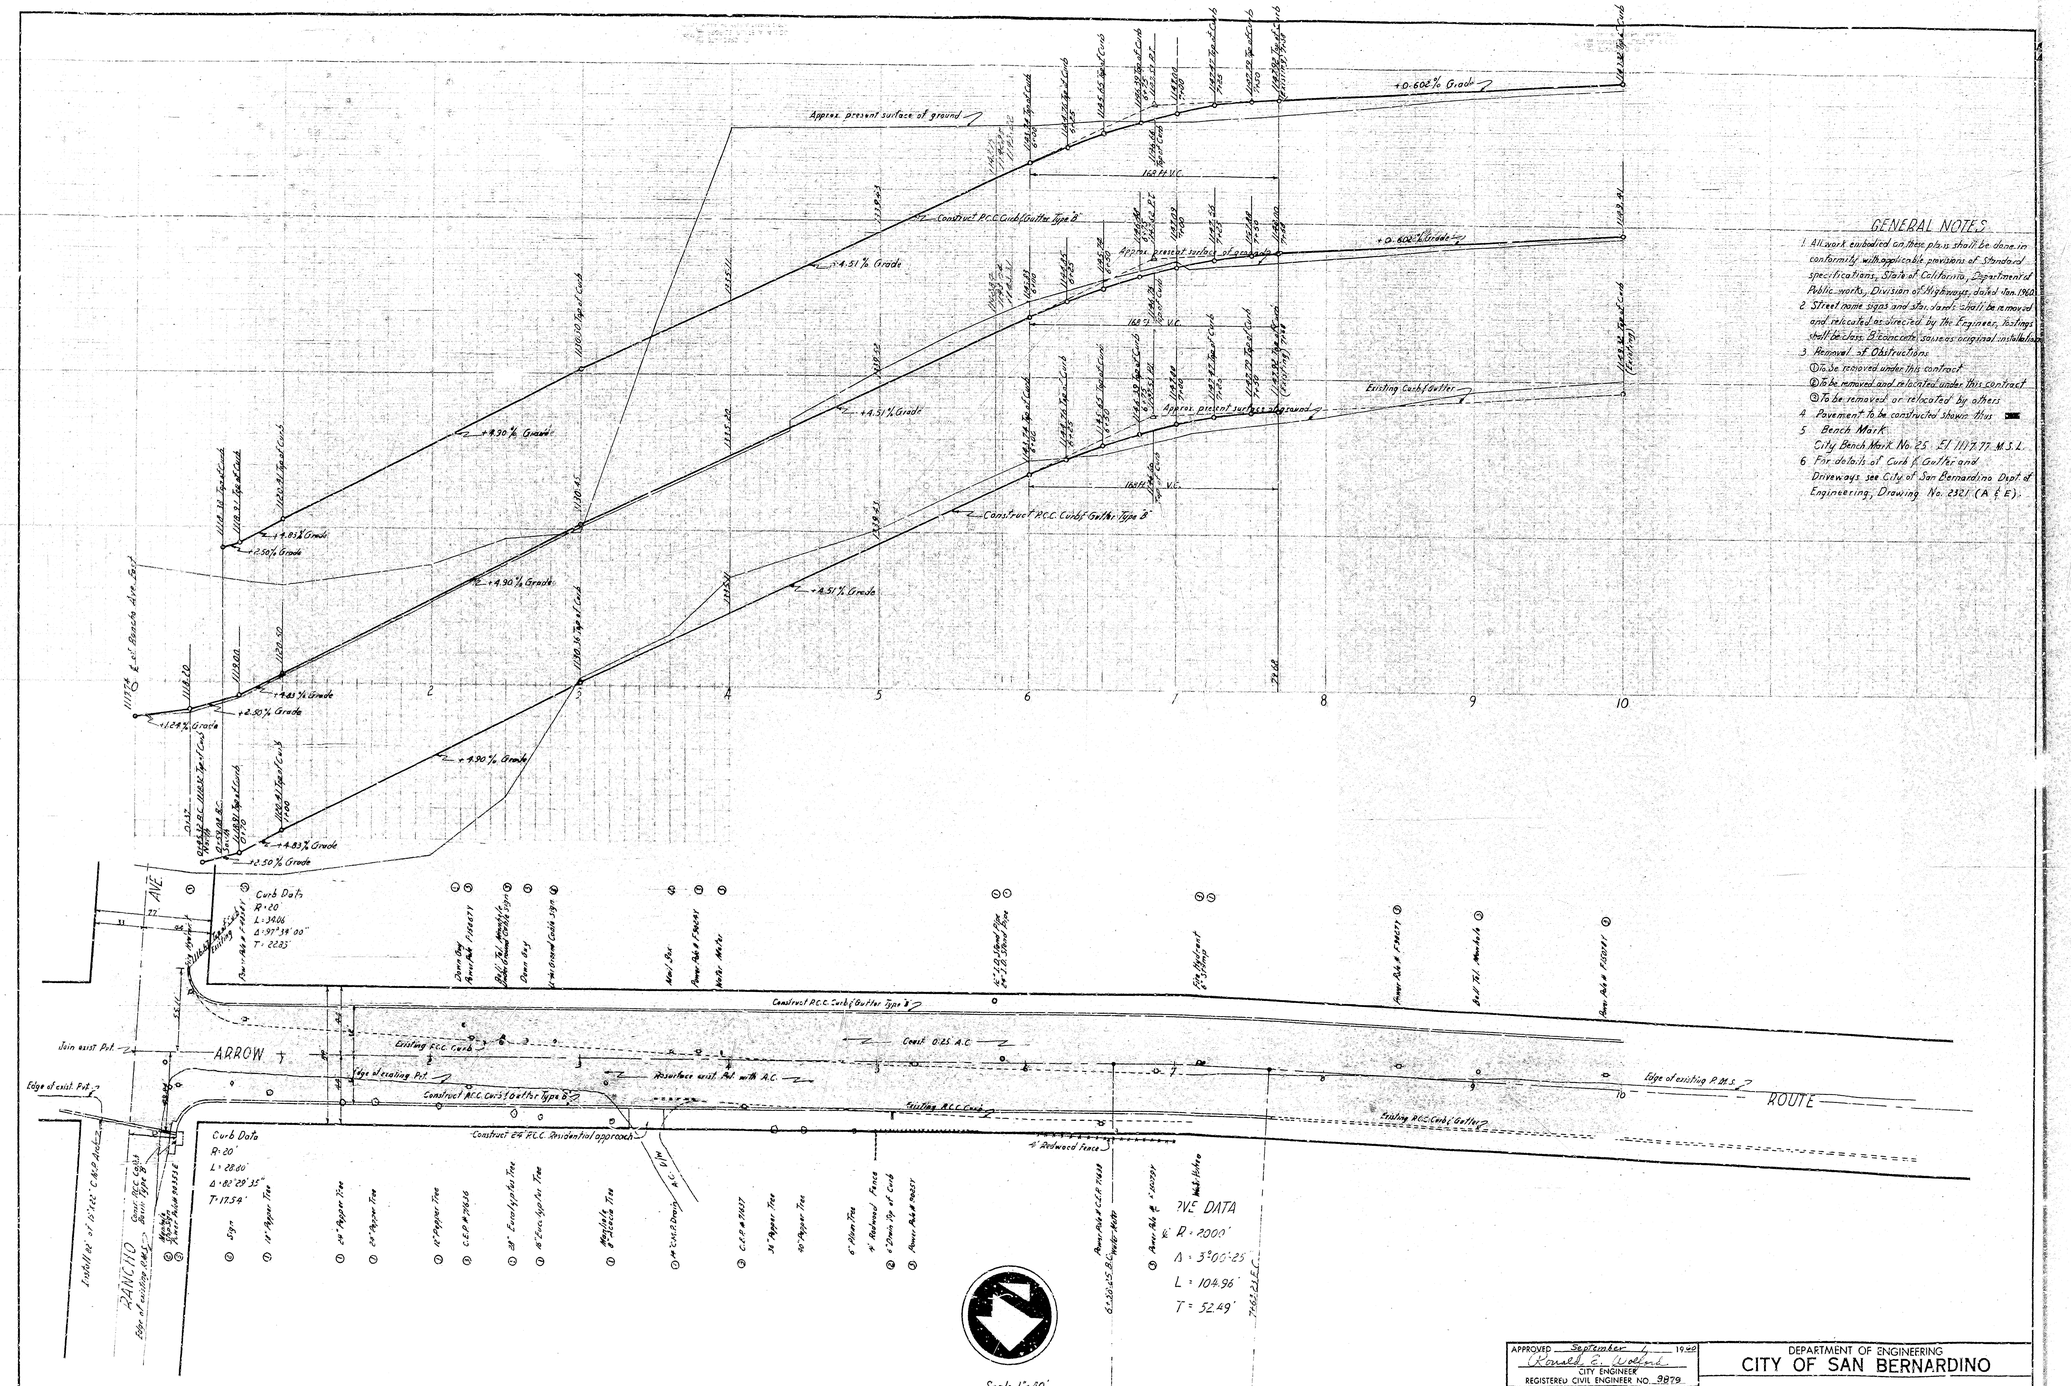

GENERAL NOTES

1. All work embodied on these plans shall be done in conformity with applicable provisions of Standard Specifications, State of California, Department of Public works, Division of Highways, dated Jan. 1960.
2. Street name signs and stop, speed shall be removed and relocated as directed by the Engineer, footings shall be class B concrete, sources original installation.
3. Removal of Obstructions
   - ① To be removed under this contract
   - ② To be removed and relocated under this contract
   - ③ To be removed or relocated by others
4. Pavement to be constructed shown thus ▬
5. Bench Mark
   City Bench Mark No. 25 El. 1117.77 M.S.L.
6. For details of Curb & Gutter and Driveways see City of San Bernardino Dept. of Engineering, Drawing No. 0321 (A & E).

CURVE DATA

R = 2000'
Δ = 3°00'05"
L = 104.96'
T = 52.49'

APPROVED September 1, 1960 Ronald E. Noland CITY ENGINEER REGISTERED CIVIL ENGINEER NO. 9879		DEPARTMENT OF ENGINEERING CITY OF SAN BERNARDINO
DRAWING NO. 2781	DRAWN BY	ARROW ROUTE
SHEET 1 OF 2 SHEETS	CHECKED BY	BETWEEN RANCHO AVENUE AND A POINT APPROXIMATELY 1000 FT. WEST
	RECOMMENDED K.G.T.	WIDENING