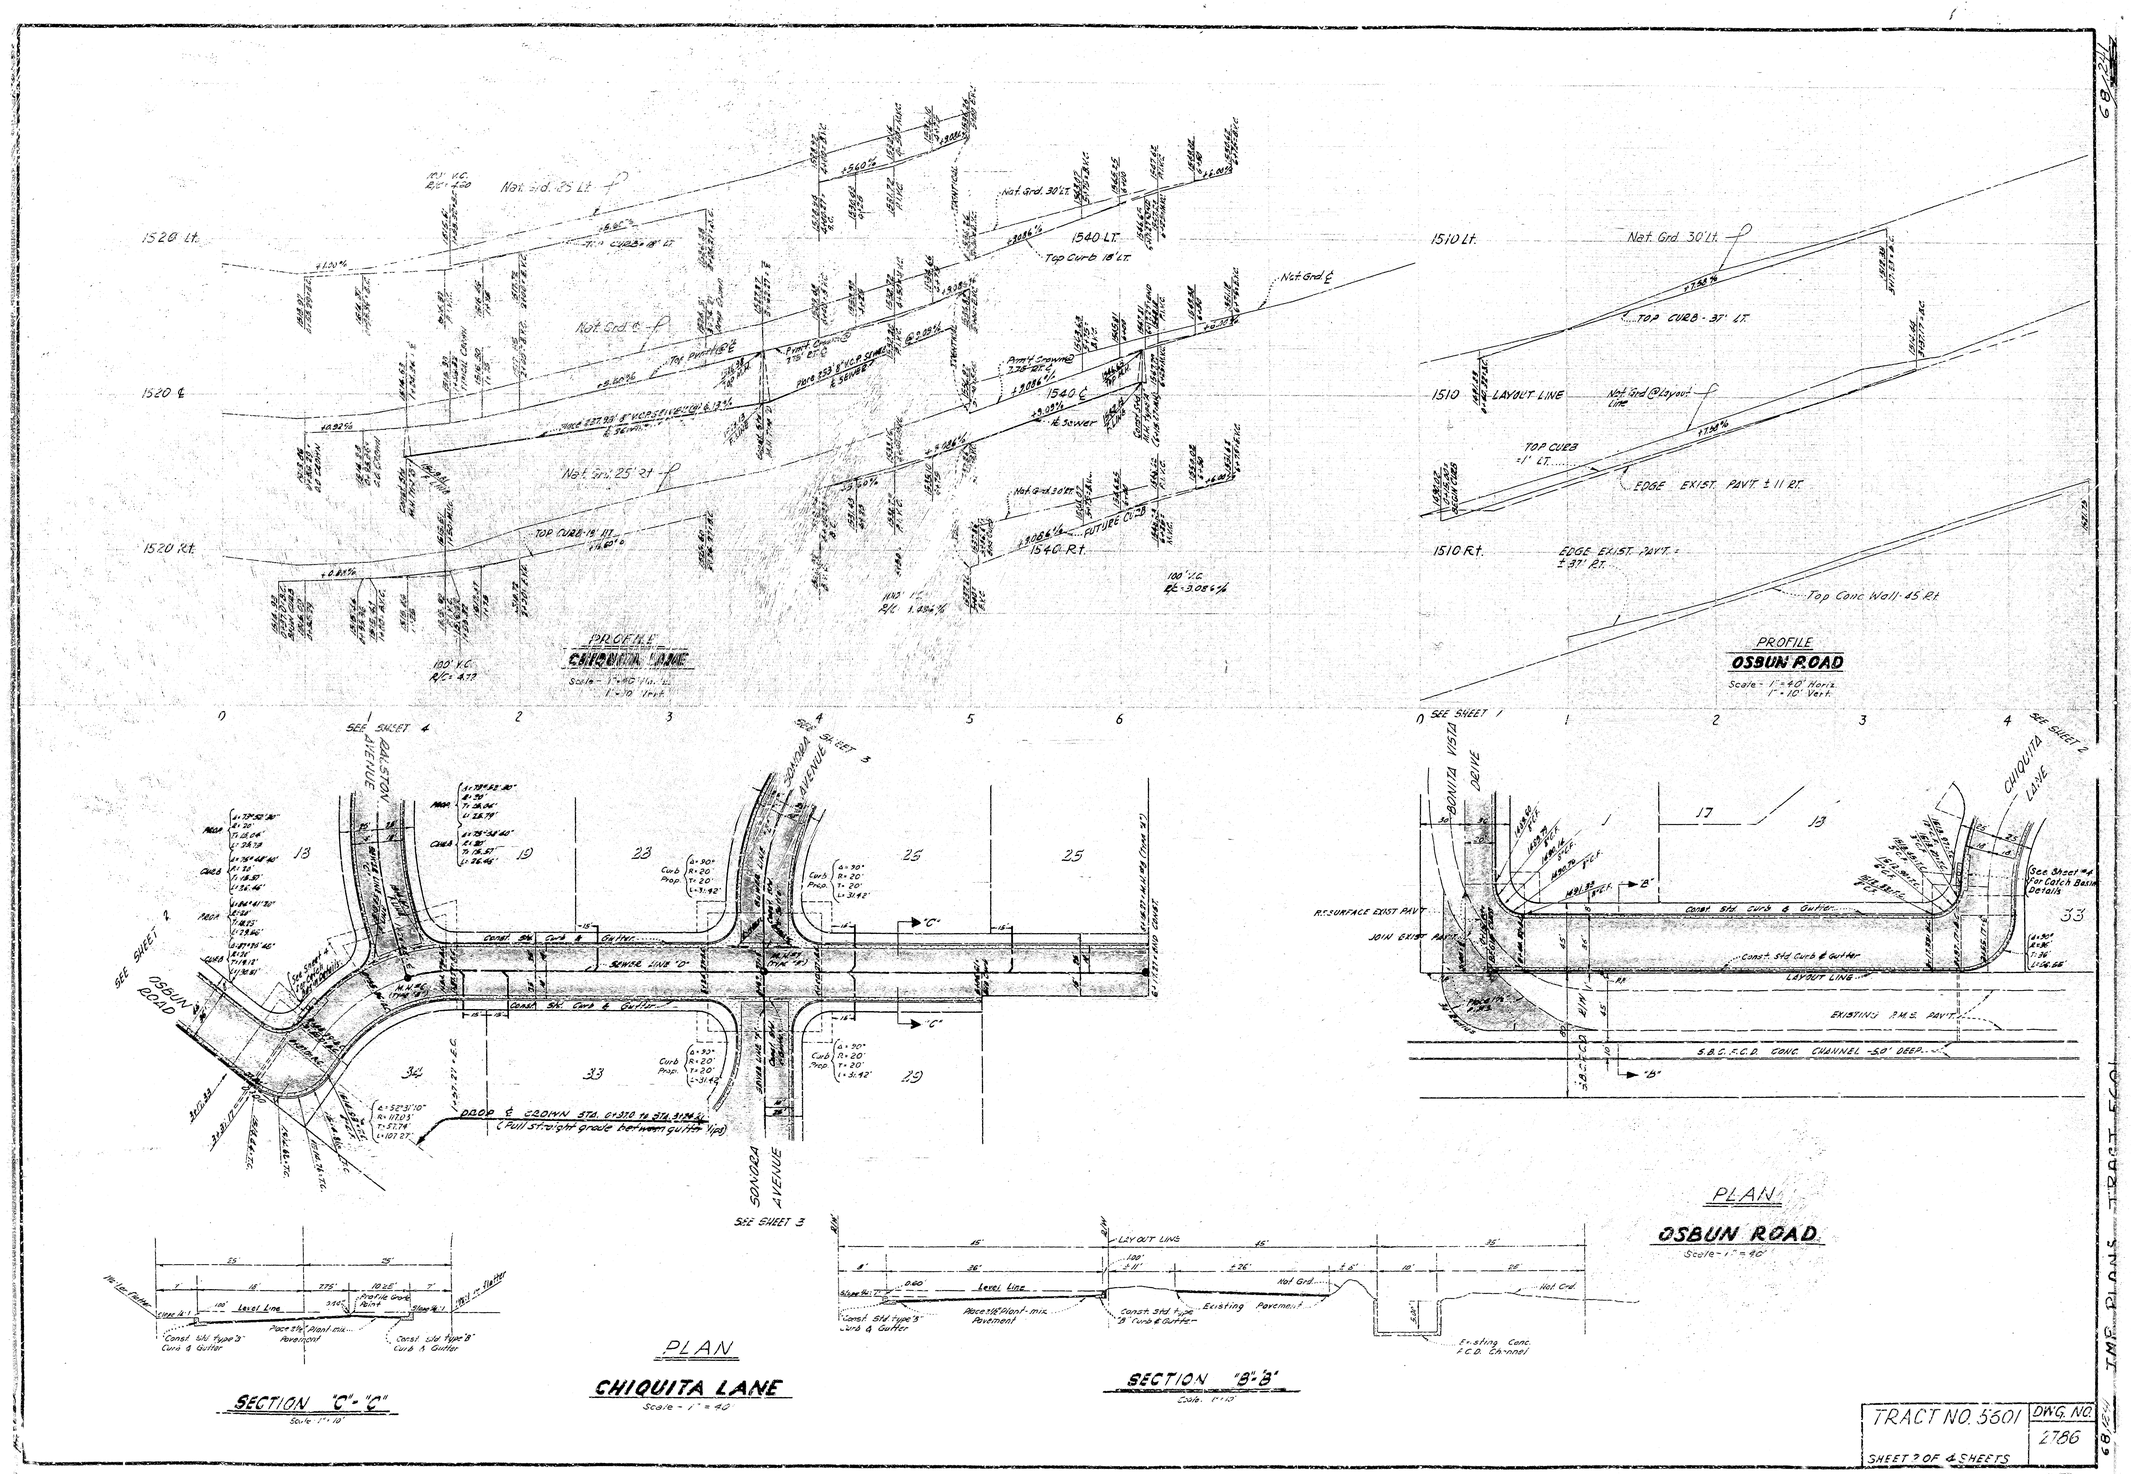
PROFILE
CHIQUITA LANE
Scale - 1" = 40' Horiz.
1" = 10' Vert.
PROFILE
OSBUN ROAD
Scale - 1" = 40' Horiz.
1" = 10' Vert.
PLAN
CHIQUITA LANE
Scale - 1" = 40'
PLAN
OSBUN ROAD
Scale - 1" = 40'
SECTION "C"-"C"
Scale 1" = 10'
SECTION "B"-"B"
Scale 1" = 10'
SEE SHEET 4
SEE SHEET 3
SEE SHEET 2
SEE SHEET 1
RALSTON AVENUE
SONOMA AVENUE
OSBUN ROAD
BONITA VISTA DRIVE
CHIQUITA LANE
DROP & CROWN STA. 0+320 to STA. 3+74.42
(Full straight grade between gutter lips)
Const. Std. Curb & Gutter
SENSE LINE "D"
LAYOUT LINE
EXISTING P.M.S. PAVT.
S.B.C.F.C.D. CONC. CHANNEL -50' DEEP
Existing Conc. F.C.D. Channel
Level Line
Place 18" Plant-mix Pavement
Const. Std. type "B" Curb & Gutter
Existing Pavement
Hot Grd.
See Sheet 4 for Catch Basin Details
TRACT NO. 5601
DWG. NO. 2786
SHEET 2 OF 4 SHEETS
TMP PLANS TRACT 5601

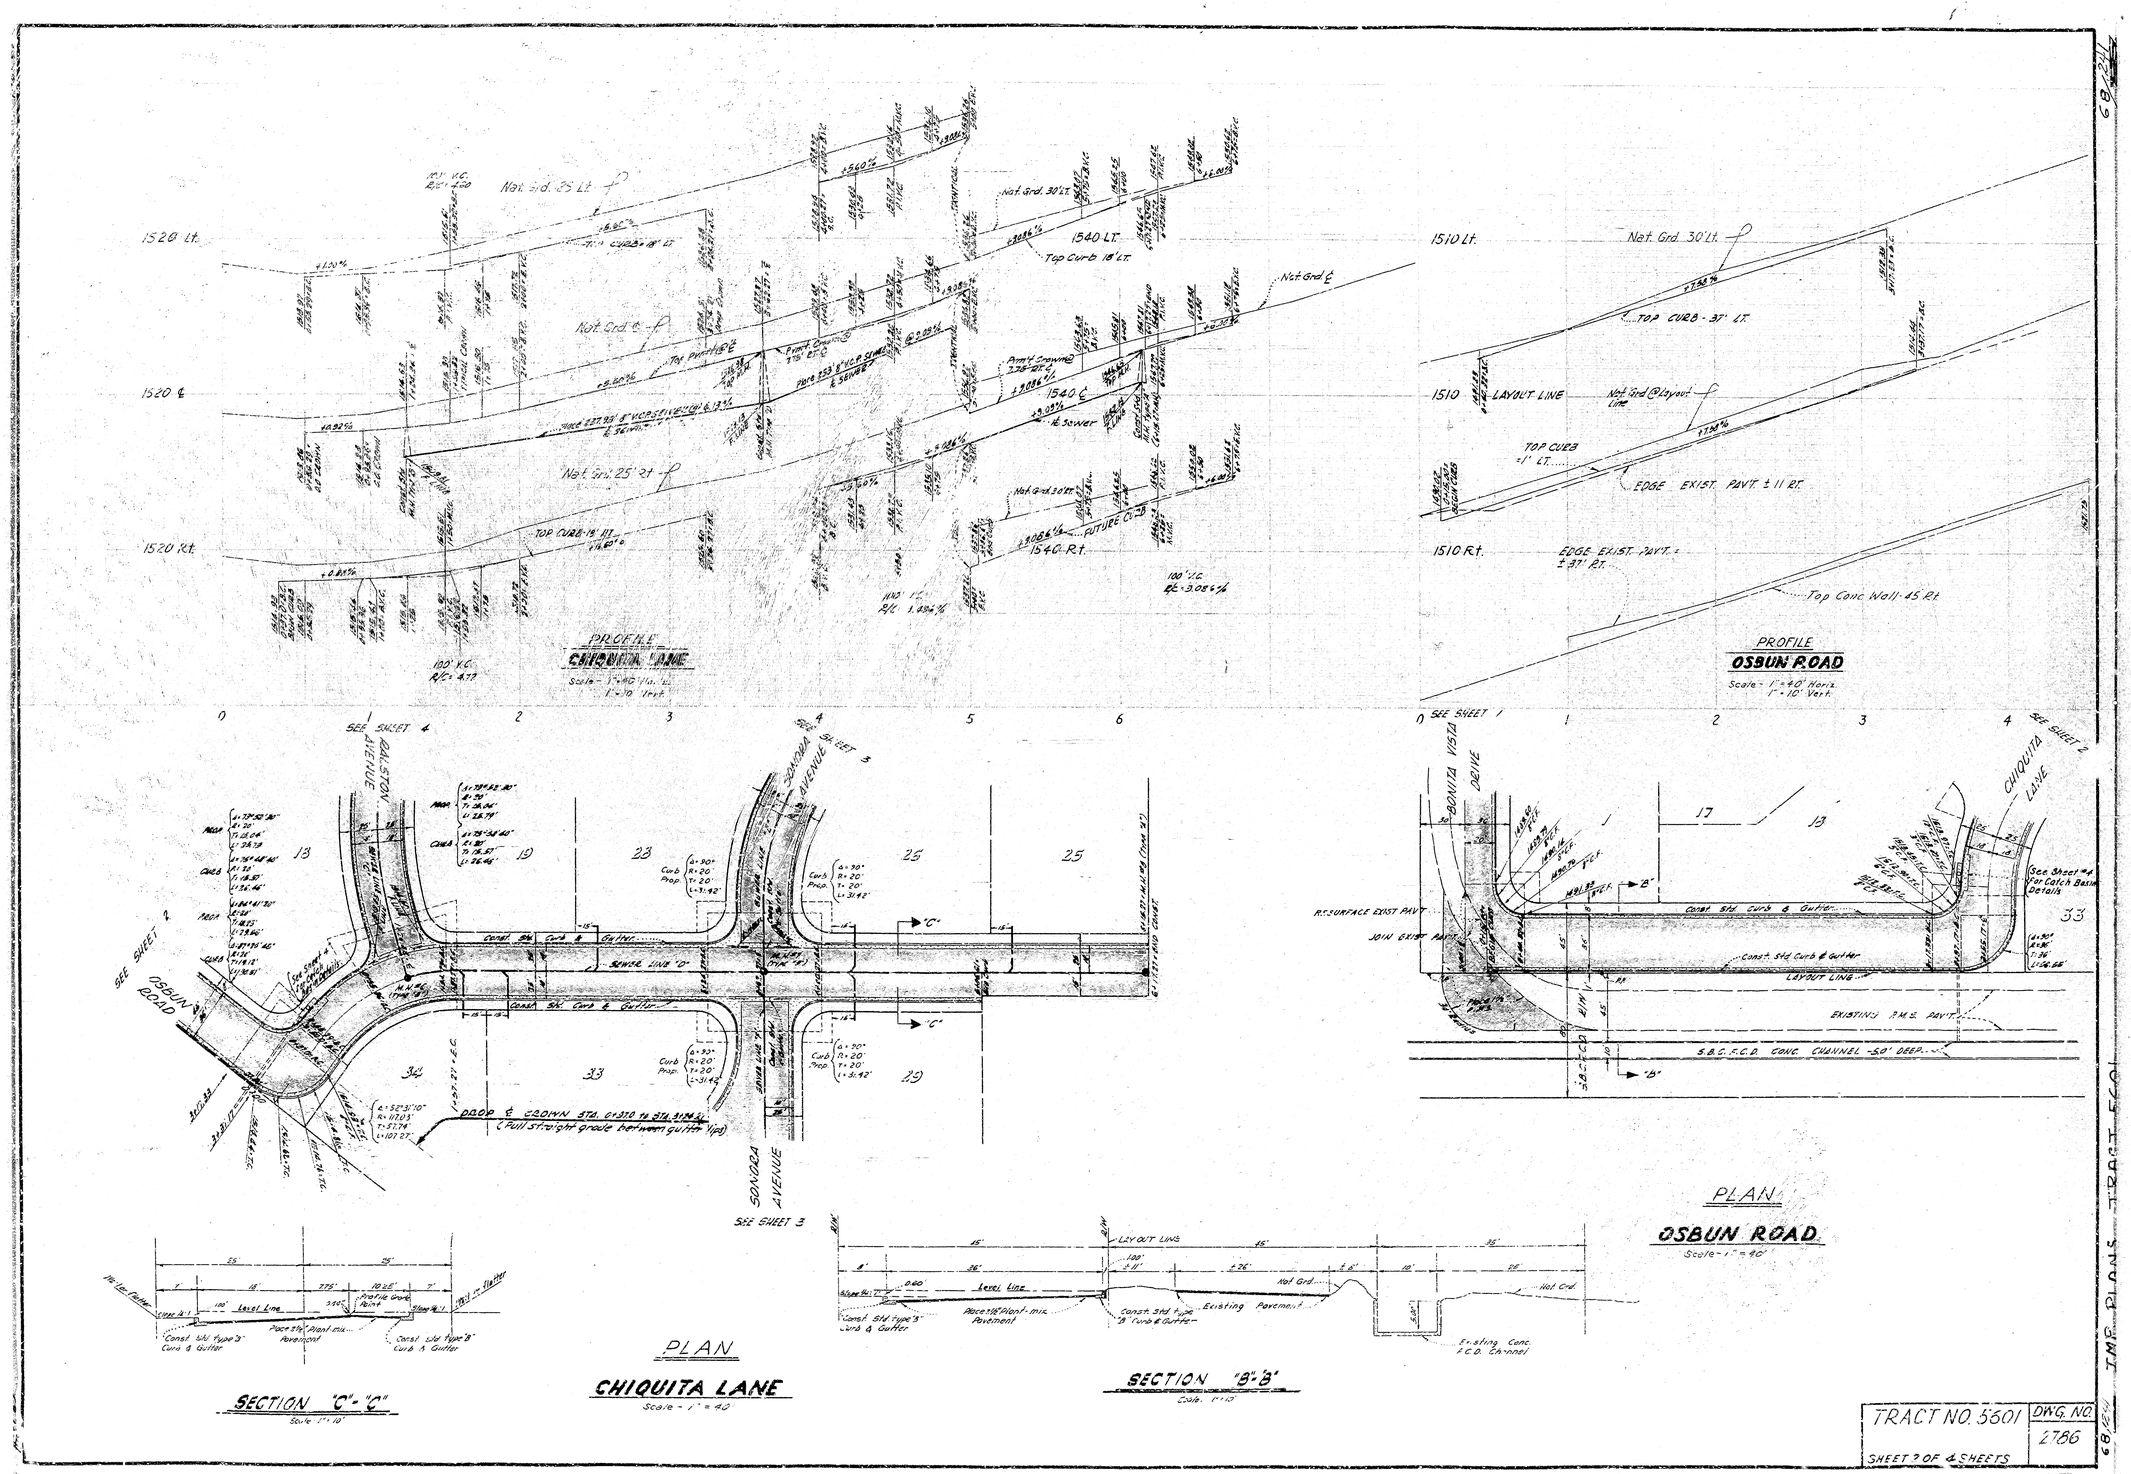
PROFILE
CHIQUITA LANE
Scale - 1" = 40' Horiz.
1" = 10' Vert.
PROFILE
OSBUN ROAD
Scale - 1" = 40' Horiz.
1" = 10' Vert.
PLAN
CHIQUITA LANE
Scale - 1" = 40'
PLAN
OSBUN ROAD
Scale - 1" = 40'
SECTION "C"-"C"
Scale 1" = 10'
SECTION "B"-"B"
Scale 1" = 10'
SEE SHEET 4
SEE SHEET 3
SEE SHEET 2
SEE SHEET 1
RALSTON AVENUE
SONOMA AVENUE
OSBUN ROAD
BONITA VISTA DRIVE
CHIQUITA LANE
DROP & CROWN STA. 0+320 to STA. 3+74.42
(Full straight grade between gutter lips)
Const. Std. Curb & Gutter
SENSE LINE "D"
LAYOUT LINE
EXISTING P.M.S. PAVT.
S.B.C.F.C.D. CONC. CHANNEL -50' DEEP
Existing Conc. F.C.D. Channel
Level Line
Place 18" Plant-mix Pavement
Const. Std. type "B" Curb & Gutter
Existing Pavement
Hot Grd.
See Sheet 4 for Catch Basin Details
TRACT NO. 5601
DWG. NO. 2786
SHEET 2 OF 4 SHEETS
TMP PLANS TRACT 5601