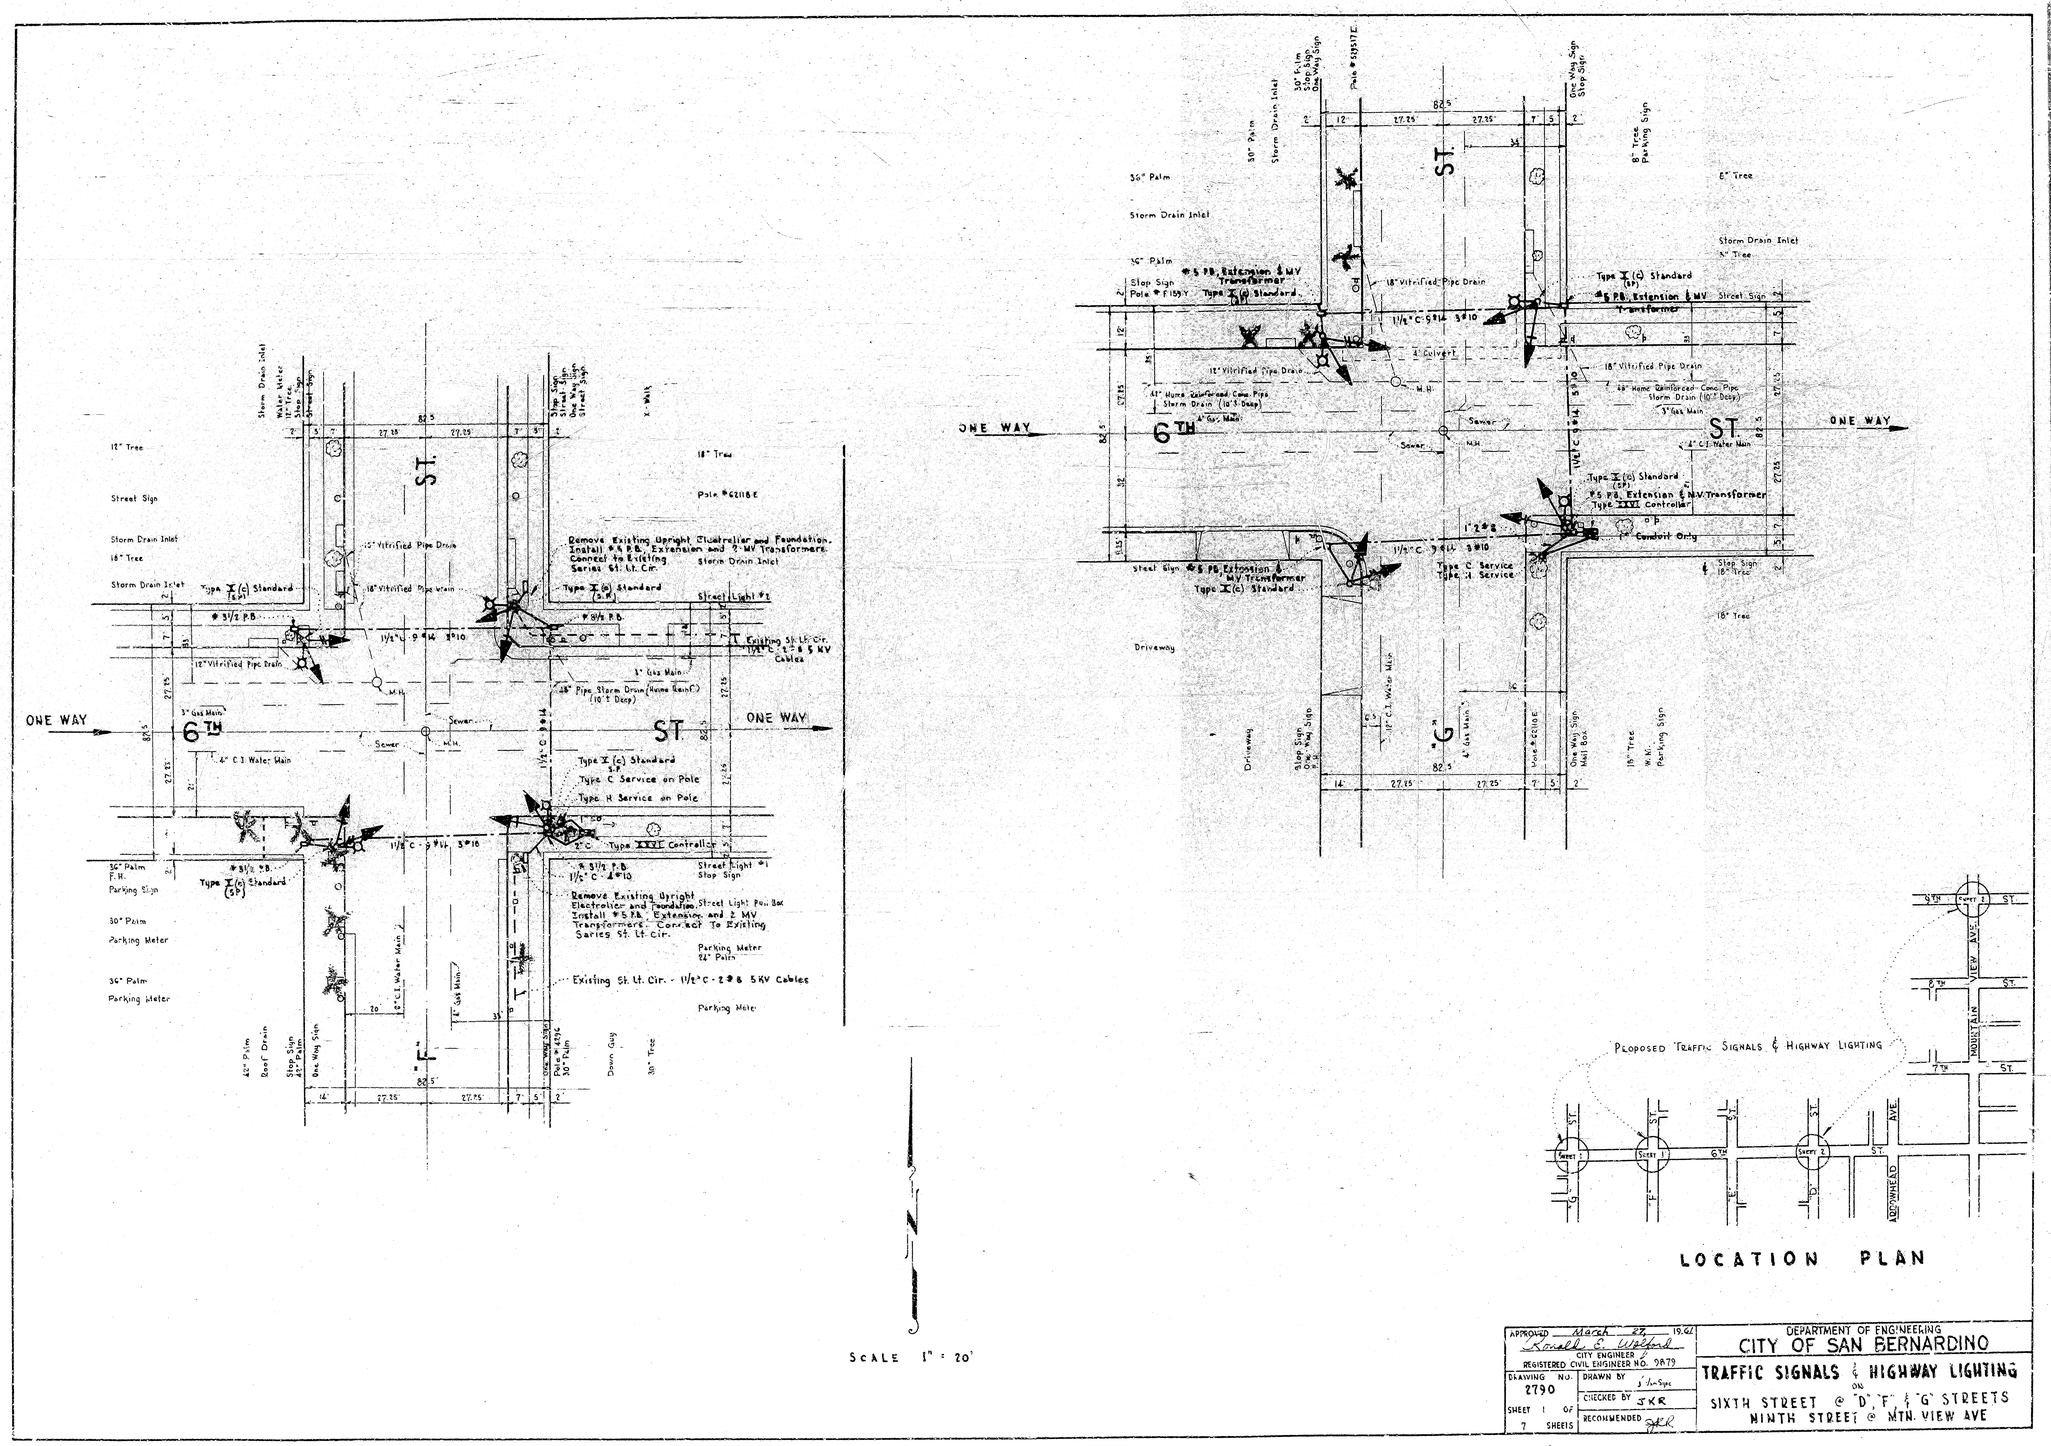
ONE WAY
6TH
ST.
ONE WAY
Remove Existing Upright Electrolier and Foundation. Install #4 P.B. Extension and 2 MV Transformers. Connect to Existing Series St. Lt. Cir.
Type X (c) Standard (S.P.)
Type X (c) Standard
Type C Service on Pole
Type H Service on Pole
Type XXVI Controller
Remove Existing Upright Electrolier and Foundation. Street Light Pull Box. Install #5 P.B. Extension and 2 MV Transformers. Connect To Existing Series St. Lt. Cir.
Existing St. Lt. Cir. - 11/2" C - 2 #6 5KV Cables
Type C Service
Type H Service
Conduit Only
Driveway
Parking Meter
Parking Meter
Parking Meter